


CITY OF PORTLAND PUBLIC WORKS DEPARTMENT



PALMER AVE DETENTION BASIN RETROFIT BID NO. 25XXX RESPONSE TO CSX COMMENTS JANUARY 20, 2026

YEAR
APPROVED
2026

 

AREA MAP

Sheet List Table	
SHEET	TITLE
G-001	COVER SHEET
G-002	GENERAL NOTES AND LEGEND
EC-1	EXISTING CONDITIONS PLAN
G-003	CONSTRUCTION MANAGEMENT & EROSION CONTROL PLAN
C-101	GRADING AND DRAINAGE PLAN
C-102	CROSS SECTIONS 1
C-103	CROSS SECTIONS 2
L-101	LANDSCAPE PLAN
C-500	EROSION CONTROL NOTES
C-501	DETAILS
C-502	DETAILS
C-503	DETAILS

JUSTIN PELLERIN, PE
CITY OF PORTLAND SENIOR ENGINEER

DATE

KEITH GRAY, PE
CITY OF PORTLAND CITY ENGINEER

DATE

- GENERAL NOTES
1. LOCATIONS OF UTILITIES ARE APPROXIMATE AND IT SHALL BE THE CONTRACTOR'S RESPONSIBILITY TO HAVE ALL THE UTILITIES LOCATE THEIR SERVICES PRIOR TO THE START OF CONSTRUCTION. THE LOCATION, TYPE AND SIZE OF EXISTING PIPES, DUCTS, CONDUITS AND OTHER UNDERGROUND UTILITIES AND STRUCTURES SHOWN ON THE DRAWINGS ARE NOT WARRANTED TO BE EXACT NOR IS IT WARRANTED THAT ALL UNDERGROUND UTILITIES AND STRUCTURES ARE SHOWN. INFORMATION SHOWN IS CONSIDERED APPROXIMATE BOTH AS TO SIZE AND LOCATION AND IS INDICATED ON THE DRAWINGS TO GIVE BIDDERS A GENERAL IDEA OF EXISTING CONDITIONS. IT IS UNDERSTOOD AND AGREED THAT THE CONTRACTOR SHALL NOT RELY UPON THESE DRAWINGS FOR SUCH INFORMATION AND SHALL MAKE EXAMINATIONS IN THE FIELD BY VARIOUS AVAILABLE METHODS AND SHALL OBTAIN INFORMATION FROM UTILITY CORPORATIONS AND INDIVIDUALS AS TO THE LOCATION OF ALL SUBSURFACE STRUCTURES, BOTH PUBLIC AND PRIVATE PRIOR TO COMMENCEMENT OF CONSTRUCTION. DEPTH OF SERVICES ARE UNKNOWN AND SHALL BE FIELD VERIFIED BY THE CONTRACTOR. EXCAVATING TEST PITS AS NECESSARY TO VERIFY UTILITY LOCATIONS AND DEPTHS SHALL BE INCIDENTAL TO THIS PROJECT.

2. PRIOR TO THE BEGINNING OF CONSTRUCTION, THE CONTRACTOR SHALL SECURE A STREET OPENING PERMIT FROM THE PORTLAND PUBLIC WORKS DEPARTMENT. NO FEE WILL BE CHARGED FOR THIS PERMIT.

3. PROPERTY MARKERS AND STREET LINE MONUMENTS SHALL BE PROPERLY PROTECTED AND SHALL NOT BE DISTURBED. IF DISTURBED, THEY SHALL BE REPLACED BY A LICENSED SURVEYOR AT THE CONTRACTOR'S EXPENSE.

4. DEMOLITION SHALL BE COMPLETED IN COORDINATION WITH NEW INFRASTRUCTURE.

5. ALL EXISTING CATCH BASINS, MANHOLES, CONNECTIONS, CONDUIT AND PIPING SHALL BE CLEANED AND LEFT IN SATISFACTORY OPERATING CONDITION AFTER CONSTRUCTION HAS BEEN COMPLETED. NO SEPARATE PAYMENT WILL BE MADE FOR THIS WORK.

6. ALL LAWN AREAS, WALKWAYS, AND DRIVEWAYS OUTSIDE THE WORK AREA, DAMAGED BY THE CONTRACTOR, SHALL BE REPAIRED BY THE CONTRACTOR AT NO EXPENSE TO THE CITY.

7. EXISTING PAVEMENT SHALL BE SAW CUT AND BUTTED TO THE NEW PAVEMENT. NO FEATHERING OF PAVEMENT WILL BE PERMITTED. STREET AND DRIVEWAY BUTT JOINTS ARE INCIDENTAL TO THE CONTRACT AND SHALL NOT REQUIRE MEASUREMENT.

8. EXISTING DRAINAGE STRUCTURES SHALL NOT BE DISTURBED UNLESS OTHERWISE NOTED IN THE DRAWINGS OR BY THE CITY REPRESENTATIVE.

9. BEFORE CONNECTING NEW PIPES TO AN EXISTING SEWER LINE, THE CONTRACTOR SHALL NOTIFY THE SEWER MAINTENANCE DIVISION OR THE CITY OF PORTLAND PUBLIC WORKS DEPARTMENT. NO WORK SHALL BE DONE WITHOUT THEIR APPROVAL.

10. NO ADDITIONAL PAYMENT WILL BE MADE FOR GRADING SIDE SLOPES OF DRIVEWAYS.

11. THE CONTRACTOR SHALL BE RESPONSIBLE FOR REPAIRING ANY TRENCH PAVEMENT THAT HAS EXPERIENCED EXCESSIVE SETTLEMENT, CRACKING, OR OPENING OF JOINTS. REPAIRS MAY INCLUDE OVERLAY, REMOVAL OF UNACCEPTABLE MATERIALS, COMPLETE REPLACEMENT, JOINT SEALING, OR REBUTTING PAVEMENT AS REQUIRED. THIS WORK MAY BE NECESSARY AFTER THE FINAL ACCEPTANCE OF WORK OR PRIOR TO THE END OF THE ONE YEAR GUARANTEE. THIS WORK SHALL BE DONE AT THE CONTRACTOR'S EXPENSE.

12. THE FINISHED PAVEMENT SURFACE GRADE SHALL MATCH EXISTING GRADE UNLESS NOTED OTHERWISE.

13. ALL MANHOLE FRAMES SHALL BE SUPPLIED WITH H=20 LOADING AND SOLID MANHOLE COVERS. THE RIM ELEVATION OF PROPOSED STORM MANHOLES SHALL BE SET AT FINISHED PAVEMENT SURFACE GRADE. WINTERIZATION WILL BE REQUIRED. SEE STANDARD DETAIL.

14. ON ALL "REMOVE" STRUCTURES, THE CONTRACTOR SHALL REMOVE THE STRUCTURE ENTIRELY. ALL EXISTING GRANITE CATCH BASIN STONES, MANHOLE FRAMES AND COVERS TO BE REMOVED SHALL BE DELIVERED TO THE CITY STOCK YARD AS DIRECTED. REMOVAL OF EXISTING STRUCTURAL CONCRETE, CONCRETE, EXCAVATED STRUCTURES, MANHOLES, CATCH BASINS, MORTARED STONE MASONRY, CONCRETE MASONRY, WOODEN TIMBERS/PILES AND ANY OTHER STRUCTURAL ELEMENTS ENCOUNTERED DURING CONSTRUCTION ARE INCIDENTAL TO THE ASSOCIATED PIPE PAY ITEMS. NO SEPARATE PAYMENT WILL BE MADE FOR THIS WORK.

15. REMOVAL OF EXISTING STORM DRAINS, SEWER PIPES OR OTHER PIPE STRUCTURES, BACKFILLING AND ALL ASSOCIATED WORK SHALL BE CONSIDERED INCIDENTAL TO THE COSTS OF CONSTRUCTION. NO EXTRA PAYMENT WILL BE MADE

16. ALL TERMINAL MANHOLES SHALL HAVE BRICK CHANNELS CONSTRUCTED STRAIGHT THROUGH THE MANHOLE.

17. THE CONTRACTOR SHALL PROVIDE ALL LABOR, EQUIPMENT AND MATERIALS AS REQUIRED TO PERFORM THE WORK AS INDICATED ON THE DRAWINGS AND IN THE SPECIFICATIONS. ALL WORK SHALL BE COMPLETED IN ACCORDANCE WITH THE APPLICABLE FEDERAL, STATE AND LOCAL CODES.

18. THE CONTRACTOR SHALL BE RESPONSIBLE FOR THE LAYOUT OF ALL PROPOSED WORK AS SHOWN ON THE DRAWINGS (CATCH BASIN OFFSETS WITHIN ROADWAY ARE TO THE EDGE OF CURB AND CATCH BASIN OFFSETS OUTSIDE ROADWAY ARE TO CENTER OF STRUCTURE. DRAIN AND SEWER MANHOLE OFFSETS ARE TO CENTER OF STRUCTURE.) ADDITIONALLY, THE CONTRACTOR IS RESPONSIBLE FOR PROVIDING ALL "AS-BUILT" INFORMATION AS REQUIRED IN THE SPECIFICATION.

19. THE EXISTING COLLECTION SYSTEM INCLUDING GRAVITY SEWERS AND STORM DRAINS SHALL REMAIN FULLY OPERATIONAL DURING CONSTRUCTION UNTIL PROJECT IS COMPLETED AND ACCEPTED BY OWNER. THE CONTRACTOR SHALL FULLY COORDINATE CONSTRUCTION ACTIVITIES WITH THE OWNER'S OPERATIONS TO MINIMIZE ADVERSE IMPACTS ON THEIR EXISTING OPERATIONS. THE COST OF ADDITIONAL WORK REQUIRED TO MAINTAIN EXISTING OPERATIONS THROUGHOUT CONSTRUCTION OPERATIONS WILL NOT BE ELIGIBLE FOR PAYMENT AS AN EXTRA UNDER A CHANGE ORDER; RATHER, THESE COSTS WILL BE CONSIDERED AS "INCIDENTAL" TO THE BIDS SUBMITTED FOR THIS CONTRACT. ALSO, THE NECESSITY TO COORDINATE CONSTRUCTION ACTIVITIES WITH OWNER OPERATIONS WILL NOT BE CONSIDERED A VALID OR MERITORIOUS REASON FOR A DELAY CLAIM OR TIME EXTENSION ON THIS PROJECT.

20. THERE MAY BE ONE OR MORE CONTRACTORS PERFORMING WORK IN THE PROJECT AREA. COORDINATION BETWEEN CONTRACTORS IS A PRIMARY RESPONSIBILITY OF EACH CONTRACTOR WITH THE INTENT TO AVOID DELAYS, COMPLICATIONS AND UNDO DISRUPTION OF CONSTRUCTION ACTIVITY.

21. THE CONTRACTOR SHALL MAINTAIN TRAFFIC IN A SAFE MANNER AT ALL TIMES DURING CONSTRUCTION. THE MOST CURRENT EDITION OF THE MANUAL ON UNIFORM TRAFFIC CONTROL DEVICES (MUTCD) MANUAL FOR BOTH WORK ZONE AND TRAFFIC CONTROL REQUIREMENTS SHALL APPLY. THE CONTRACTOR SHALL BE RESPONSIBLE FOR CREATING A TRAFFIC CONTROL PLAN IN ACCORDANCE WITH SECTION 652 (PAY ITEM 652.39).

22. EXISTING FACILITIES AND IMPROVEMENTS (I.E. LIGHT POLES, SIGNS, ETC.) SHALL BE REMOVED AND REPLACED OR PROTECTED AS REQUIRED DURING CONSTRUCTION AND SHALL BE CONSIDERED INCIDENTAL TO THE RELATED PAY ITEMS. BRACING OF UTILITY POLES, WHERE REQUIRED, SHALL BE INCIDENTAL TO THE PROJECT.

23. THE CONTRACTOR SHALL BE RESPONSIBLE FOR THE PRESERVATION OF ALL TREES ON THE PROJECT WHICH ARE NOT CALLED TO BE REMOVED. EQUIPMENT AND MATERIALS SHALL NOT BE STORED OVER THE ROOT ZONE WHICH SHALL BE DEFINED AS THE AREA ENCOMPASSED BY THE DRIPLINE. WHENEVER POSSIBLE, OTHER PLANTINGS SHALL BE PRESERVED BY WHATEVER METHOD NECESSARY INCLUDING TRANSPLANTING AND/OR TEMPORARY RELOCATION. THE ASSOCIATED COSTS ARE INCIDENTAL TO THE PROJECT. ANY TREES DAMAGED BY THE CONTRACTOR'S OPERATIONS SHALL BE REPAIRED USING APPROVED TREE DRESSING OR PAINT IN ACCORDANCE WITH THE APPROPRIATE PROVISIONS OF SECTION 201 OF THE STANDARD SPECIFICATIONS. ANY TREE DAMAGED BY THE CONTRACTOR SHALL RESULT IN A FINANCIAL PENALTY OF \$1,500 FOR EACH INCIDENCE. DAMAGE SHALL INCLUDE ANY AND ALL IMPACTS TO TREES TO INCLUDE BUT NOT LIMITED TO LIMB/TREE BREAKAGE, DAMAGE TO TREE TRUNKS, ROOTS STRUCTURE AND ANY INCIDENTAL IMPACTS.

24. CONNECTIONS OF NEW PIPING TO EXISTING STRUCTURES SHALL BE PAID FOR AS A MODIFY STRUCTURE. THIS INCLUDES ALL WORK REQUIRED TO CORE HOLE, INSTALL WATERTIGHT CONNECTIONS, AND ALL ASSOCIATED WORK.

25. DELIVERED WITHIN TEN (10) CALENDAR DAYS OF THE CONTRACT SIGNING, THE CONTRACTOR SHALL SUBMIT THREE (3) COPIES OF A CONSTRUCTION OPERATIONS PLAN TO THE ENGINEER, AND CITY OF PORTLAND. THE COST OF THE OPERATIONS PLAN SHALL BE INCIDENTAL.

26. BORINGS WERE COMPLETED IN MARCH 2025 AND ARE INCLUDED IN THE APPENDICES TO THE SPECIFICATIONS.

27. ALL PIPE TRENCH EXCAVATIONS SHALL BE BACKFILLED AND "CLOSED" DURING CONTRACTOR NON-WORKING HOURS INCLUDING NIGHTS, HOLIDAYS AND WEEKENDS. THE CONTRACTOR MAY REQUEST IN WRITING TO THE ENGINEER AND OWNER TO SECURE OPEN EXCAVATION IN LIEU OF BACKFILLED AND "CLOSED." NOT ALLOWING A SECURE OPEN EXCAVATION SHALL NOT BE A BASIS FOR CLAIMS AGAINST THE OWNER.

28. ANY EXCAVATION BY CONTRACTOR THAT UNCOVERS A HISTORICAL OR ARCHAEOLOGICAL ARTIFACT SHALL BE IMMEDIATELY REPORTED TO OWNER AND A REPRESENTATIVE OF AGENCY. CONSTRUCTION SHALL BE TEMPORARILY HALTED PENDING THE NOTIFICATION PROCESS AND FURTHER DIRECTIONS ISSUED BY AGENCY AFTER CONSULTATION WITH THE STATE HISTORIC PRESERVATION OFFICER (SHPO). CONTRACTOR SHALL NOT BE ENTITLED TO PAY COMPENSATION DUE TO DELAY ASSOCIATED WITH THIS ITEM. COST SHALL BE CONSIDERED INCIDENTAL TO THE PROJECT.

29. ANY REQUIRED PROJECT WORK NOT IDENTIFIED UNDER A PAY ITEM OR RELATED TO A PAY ITEM SHALL BE CONSIDERED INCIDENTAL TO THE CONTRACT. NO EXTRA PAYMENT WILL BE MADE.

30. IF WORK IS NECESSARY BEYOND THE SAW CUT LINES SHOWN ON CONTRACT PLANS TO ACCOMMODATE PROJECT CONSTRUCTION, COSTS SHALL BE CONSIDERED INCIDENTAL TO COSTS OF CONSTRUCTION AND NO EXTRA PAYMENT WILL BE MADE. ALL REQUIRED PROJECT WORK ASSOCIATED WITH CONTRACT DRAWINGS, DETAILS, GENERAL CONDITIONS AND SPECIFICATIONS SHALL BE CONSIDERED INCIDENTAL TO THE RELATED PAYS ITEMS. NO EXTRA PAYMENT WILL BE MADE FOR ANY DIRECT OR INCIDENTAL WORK REQUIRED TO COMPLETE THE PROJECT IN ITS ENTIRETY AND READY FOR OWNER ACCEPTANCE.

- CONSTRUCTION NOTES
1. ALL WORK SHALL CONFORM TO THE APPLICABLE CODES AND ORDINANCES.

2. CONTRACTOR SHALL VISIT THE SITE AND FAMILIARIZE HIM OR HERSELF WITH ALL CONDITIONS AFFECTING THE PROPOSED WORK AND SHALL MAKE PROVISIONS AS TO THE COST THEREOF. CONTRACTOR SHALL BE RESPONSIBLE FOR FAMILIARIZING HIM OR HERSELF WITH ALL CONTRACT DOCUMENTS, FIELD CONDITIONS AND DIMENSIONS AND CONFIRMING THAT THE WORK MAY BE ACCOMPLISHED AS SHOWN PRIOR TO PROCEEDING WITH CONSTRUCTION. ANY DISCREPANCIES SHALL BE BROUGHT TO THE ATTENTION OF THE ENGINEER PRIOR TO THE COMMENCEMENT OF WORK.

3. CONTRACTOR SHALL NOTIFY ENGINEER OF ALL PRODUCTS OR ITEMS NOTED AS "EXISTING" WHICH ARE NOT FOUND IN THE FIELD.

4. INSTALL ALL EQUIPMENT AND MATERIALS IN ACCORDANCE WITH MANUFACTURER'S RECOMMENDATIONS AND OWNER'S REQUIREMENTS UNLESS SPECIFICALLY OTHERWISE INDICATED OR WHERE LOCAL CODES OR REGULATIONS TAKE PRECEDENCE.

5. CONTRACTOR SHALL VERIFY ALL DIMENSIONS AND CONDITIONS IN THE FIELD PRIOR TO FABRICATION AND ERECTION OF ANY MATERIAL. ANY UNUSUAL CONDITIONS SHALL BE REPORTED TO THE ATTENTION OF THE ENGINEER.

6. CONTRACTOR SHALL CLEAN AND REMOVE DEBRIS AND SEDIMENT DEPOSITED ON PUBLIC STREETS, SIDEWALKS, ADJACENT AREAS, OR OTHER PUBLIC WAYS DUE TO CONSTRUCTION.

7. CONTRACTOR SHALL INCORPORATE PROVISIONS AS NECESSARY IN CONSTRUCTION TO PROTECT EXISTING STRUCTURES, PHYSICAL FEATURES, AND MAINTAIN SITE STABILITY DURING CONSTRUCTION. CONTRACTOR SHALL RESTORE ALL AREAS TO ORIGINAL CONDITION AND AS DIRECTED BY DESIGN DRAWINGS.

8. SITE CONTRACTOR SHALL OBTAIN ALL REQUIRED PERMITS PRIOR TO CONSTRUCTION.

9. ALL EROSION AND SEDIMENT CONTROL MEASURES SHALL BE INSTALLED IN ACCORDANCE WITH "MAINE EROSION AND SEDIMENT CONTROL BMPs" PUBLISHED BY THE BUREAU OF LAND AND WATER QUALITY OF THE MAINE DEPARTMENT OF ENVIRONMENTAL PROTECTION, LATEST EDITION. IT SHALL BE THE RESPONSIBILITY OF THE CONTRACTOR TO POSSESS A COPY OF THE EROSION CONTROL PLAN AT ALL TIMES.

10. THE CONTRACTOR IS HEREBY CAUTIONED THAT ALL SITE FEATURES SHOWN HEREON ARE BASED ON FIELD OBSERVATIONS BY THE SURVEYOR AND BY INFORMATION PROVIDED BY UTILITY COMPANIES. THE INFORMATION IS NOT TO BE RELIED ON AS BEING EXACT OR COMPLETE. THE CONTRACTOR SHALL CONTACT DIG SAFE (811) AT LEAST THREE (3) BUT NOT MORE THAN THIRTY (30) DAYS PRIOR TO COMMENCEMENT OF EXCAVATION OR DEMOLITION TO VERIFY HORIZONTAL AND VERTICAL LOCATION OF ALL UTILITIES.

11. CONTRACTOR SHALL BE AWARE THAT DIG SAFE ONLY NOTIFIES ITS "MEMBER" UTILITIES ABOUT THE DIG. WHEN NOTIFIED, DIG SAFE WILL ADVISE CONTRACTOR OF MEMBER UTILITIES IN THE AREA. CONTRACTOR IS RESPONSIBLE FOR IDENTIFYING AND CONTACTING NON-MEMBER UTILITIES DIRECTLY. NON-MEMBER UTILITIES MAY INCLUDE TOWN OR CITY WATER AND SEWER DISTRICTS AND SMALL LOCAL UTILITIES, AS WELL AS USG PUBLIC WORKS SYSTEMS.

12. CONTRACTORS SHALL BE RESPONSIBLE FOR COMPLIANCE WITH THE REQUIREMENTS OF 23 MRSA 3360-A. IT SHALL BE THE RESPONSIBILITY OF THE CONTRACTOR TO COORDINATE WITH THE APPROPRIATE UTILITIES TO OBTAIN AUTHORIZATION PRIOR TO RELOCATION OF ANY EXISTING UTILITIES WHICH CONFLICT WITH THE PROPOSED IMPROVEMENTS SHOWN ON THESE PLANS. IF A UTILITY CONFLICT ARISES, THE CONTRACTOR SHALL IMMEDIATELY NOTIFY THE OWNER, THE MUNICIPALITY AND APPROPRIATE UTILITY COMPANY PRIOR TO PROCEEDING WITH ANY RELOCATION.

13. NO HOLES, TRENCHES OR STRUCTURES SHALL BE LEFT OPEN OVERNIGHT IN ANY EXCAVATION ACCESSIBLE TO THE PUBLIC OR IN PUBLIC RIGHTS-OF-WAY.

14. THE PROPOSED LIMITS OF CLEARING SHOWN HEREON ARE APPROXIMATE BASED UPON THE PROPOSED LIMITS OF SITE GRADING. THE APPLICANT RESERVES THE RIGHT TO PERFORM NORMAL FOREST MANAGEMENT ACTIVITIES OUTSIDE OF THE CLEARING LIMIT AS SHOWN. TREE REMOVAL OUTSIDE OF THE LIMITS OF CLEARING MAY BE NECESSARY TO REMOVE DEAD OR DYING TREES OR TREE LIMBS. THIS REMOVAL IS DUE TO POTENTIAL SAFETY HAZARDS AND TO PROMOTE PROPER FOREST GROWTH.

15. IMMEDIATELY UPON COMPLETION OF CUTS/FILLS, THE CONTRACTOR SHALL STABILIZE DISTURBED AREAS IN ACCORDANCE WITH EROSION CONTROL NOTES AND AS SPECIFIED ON PLANS.

16. THE CONTRACTOR SHALL BE FULLY AND SOLELY RESPONSIBLE FOR THE REMOVAL, REPLACEMENT AND RECTIFICATION OF ALL DAMAGED AND DEFECTIVE MATERIAL AND WORKMANSHIP IN CONNECTION WITH THE CONTRACT WORK. THE CONTRACTOR SHALL REPLACE OR REPAIR AS DIRECTED BY THE OWNER ALL SUCH DAMAGED OR DEFECTIVE MATERIALS WHICH APPEAR WITHIN A PERIOD OF ONE YEAR FROM THE DATE OF SUBSTANTIAL COMPLETION.

17. ALL WORK PERFORMED BY THE GENERAL CONTRACTOR AND/OR TRADE SUBCONTRACTOR SHALL CONFORM TO THE REQUIREMENTS OF LOCAL, STATE OR FEDERAL LAWS, AS WELL AS ANY OTHER GOVERNING REQUIREMENTS, WHETHER OR NOT SPECIFIED ON THE DRAWINGS.

18. WHERE THE TERMS "APPROVED EQUAL", "OTHER APPROVED", "EQUAL TO", "ACCEPTABLE" OR OTHER GENERAL QUALIFYING TERMS ARE USED IN THESE NOTES, IT SHALL BE UNDERSTOOD THAT REFERENCE IS MADE TO THE RULING AND JUDGMENT OF SEBAGO TECHNICS, INC.

19. THE GENERAL CONTRACTOR SHALL PROVIDE ALL NECESSARY PROTECTION FOR THE WORK UNTIL TURNED OVER TO THE OWNER.

20. THE GENERAL CONTRACTOR SHALL MAINTAIN A CURRENT AND COMPLETE SET OF CONSTRUCTION DRAWINGS ON SITE DURING ALL PHASES OF CONSTRUCTION FOR USE OF ALL TRADES.

21. THE CONTRACTOR SHALL TAKE FULL RESPONSIBILITY FOR ANY CHANGES AND DEVIATION OF APPROVED PLANS NOT AUTHORIZED BY THE ENGINEER AND/OR OWNER.

22. DETAILS ARE INTENDED TO SHOW END RESULT OF DESIGN. ANY MODIFICATION TO SUIT FIELD DIMENSION AND CONDITION SHALL BE SUBMITTED TO THE ENGINEER FOR REVIEW AND APPROVAL PRIOR TO ANY WORK.

23. BEFORE THE FINAL ACCEPTANCE OF THE PROJECT, THE CONTRACTOR SHALL REMOVE ALL EQUIPMENT AND MATERIALS, REPAIR OR REPLACE PRIVATE OR PUBLIC PROPERTY WHICH MAY HAVE BEEN DAMAGED OR DESTROYED DURING CONSTRUCTION, CLEAN THE AREAS WITHIN AND ADJACENT TO THE PROJECT WHICH HAVE BEEN OBSTRUCTED BY HIS/HER OPERATIONS, AND LEAVE THE PROJECT AREA NEAT AND PRESENTABLE.

24. ALL SUBSURFACE UTILITY LINES SHOWN HEREON ARE BASED SOLELY ON THE FIELD LOCATION OF VISIBLE STRUCTURES, SMH'S, CB'S, HYDRANTS, ETC.. IN CONJUNCTION WITH DESIGN AND OR AS-BUILT PLANS SUPPLIED TO SEBAGO TECHNICS INC. BY OTHERS. PRIOR TO ANY CONSTRUCTION, EXCAVATION, TEST BORINGS, DRILLING, ETC., DIG SAFE MUST BE NOTIFIED AND A SITE IDENTIFICATION NUMBER ALONG WITH A SAFE TO DIG DATE OBTAINED. THE SITE CONTRACTOR SHALL BE RESPONSIBLE FOR FIELD VERIFYING THE LOCATION, DEPTH AND MATERIAL OF ALL SUBSURFACE UTILITY LINES SHOWN HEREON AND ANY AND ALL OTHERS LOCATED ON SITE WITHIN THE CONSTRUCTION AREA.

GENERAL LINE TYPE		LEGEND	
CENTERLINE		UNDERDRAIN	
EDGE OF PAVEMENT		STORM DRAIN	
LEDGE PROFILE		SANITARY SEWER	
STREET LINE		COMBINED SEWER	
SURVEY BASE LINE		HOUSE LATERAL	
EXISTING SYMBOLS		PROPOSED SYMBOLS	
	UD	UNDERDRAIN	
	D	STORM DRAIN	
	S	SANITARY SEWER	
	CS	COMBINED SEWER	
	L	HOUSE LATERAL	
	G	GAS LINE	
	W	WATER LINE	
		CURB	
		CHAIN LINK FENCE	
		GUARD RAIL	
		WOOD RAIL FENCE	
		STOCKADE FENCE	
		HYDRAULIC LINE	
EXISTING SYMBOLS		PROPOSED SYMBOLS	
CATCH BASIN		CATCH BASIN	
SEWER MANHOLE		SEWER MANHOLE	
DRAIN MANHOLE		DRAIN MANHOLE	
UTILITY POLE		UTILITY POLE	
LIGHT POLE		LIGHT POLE	
WATER GATE OR VALVE			
WATER SHUT OFF			
HYDRANT		HYDRANT	
GAS VALVE			
HANDICAP		HANDICAP	
HEDGE		HEDGE	
SHRUB OR BUSH		SHRUB OR BUSH	
DECIDUOUS TREE		DECIDUOUS TREE	
CONIFER TREE		CONIFER TREE	
PK FOUND		PK SET	
DRILL HOLE FOUND		DRILL HOLE SET	
MONUMENT FOUND		PROPOSED MONUMENT	
HUB FOUND		HUB SET	
TEST PIT		TEST PIT	
BORING TEST			
S1 = TRAFFIC STOP SIGN			

F:\PROJECTS\240001\24001\DWG\DESIGN\240361 INL.DWG GENERAL NOTES AND LEGEND 11/1/2024

PROJECT NAME:
PALMER AVE DETENTION BASIN
RETROFIT

CITY OF PORTLAND, MAINE
DEPARTMENT OF PUBLIC WORKS
WATER RESOURCES DIVISION
212 CANCO ROAD, SUITE B, PORTLAND, MAINE 04103
PHONE (207) 874-8846

DESIGN BY: DJS

DRAWN BY: RGL

CHECKED BY: ACH

SHEET NAME:
GENERAL NOTES
AND LEGEND

DATE: 11-1-2024

PAGE 2 OF 12

SHEET NO.: G-002 REV.: F

VAULT #:

01/20/2024
REVISED PER CSX COMMENTS

07/23/2024
REVISED PER CSX COMMENTS

05/15/2024
REVISED PER CSX COMMENTS

04/17/2024
ISSUED FOR 80% PS&E

03/18/2024
80% PROGRESS SET

02/11/2024
ISSUED FOR 30% P&R


DATE

SUBMISSION

REV

AARON C. HUNTER, PE # 16326
REGISTERED PROFESSIONAL ENGINEER
STATE OF MAINE
PROJECT NO. 16326

01/20/2026

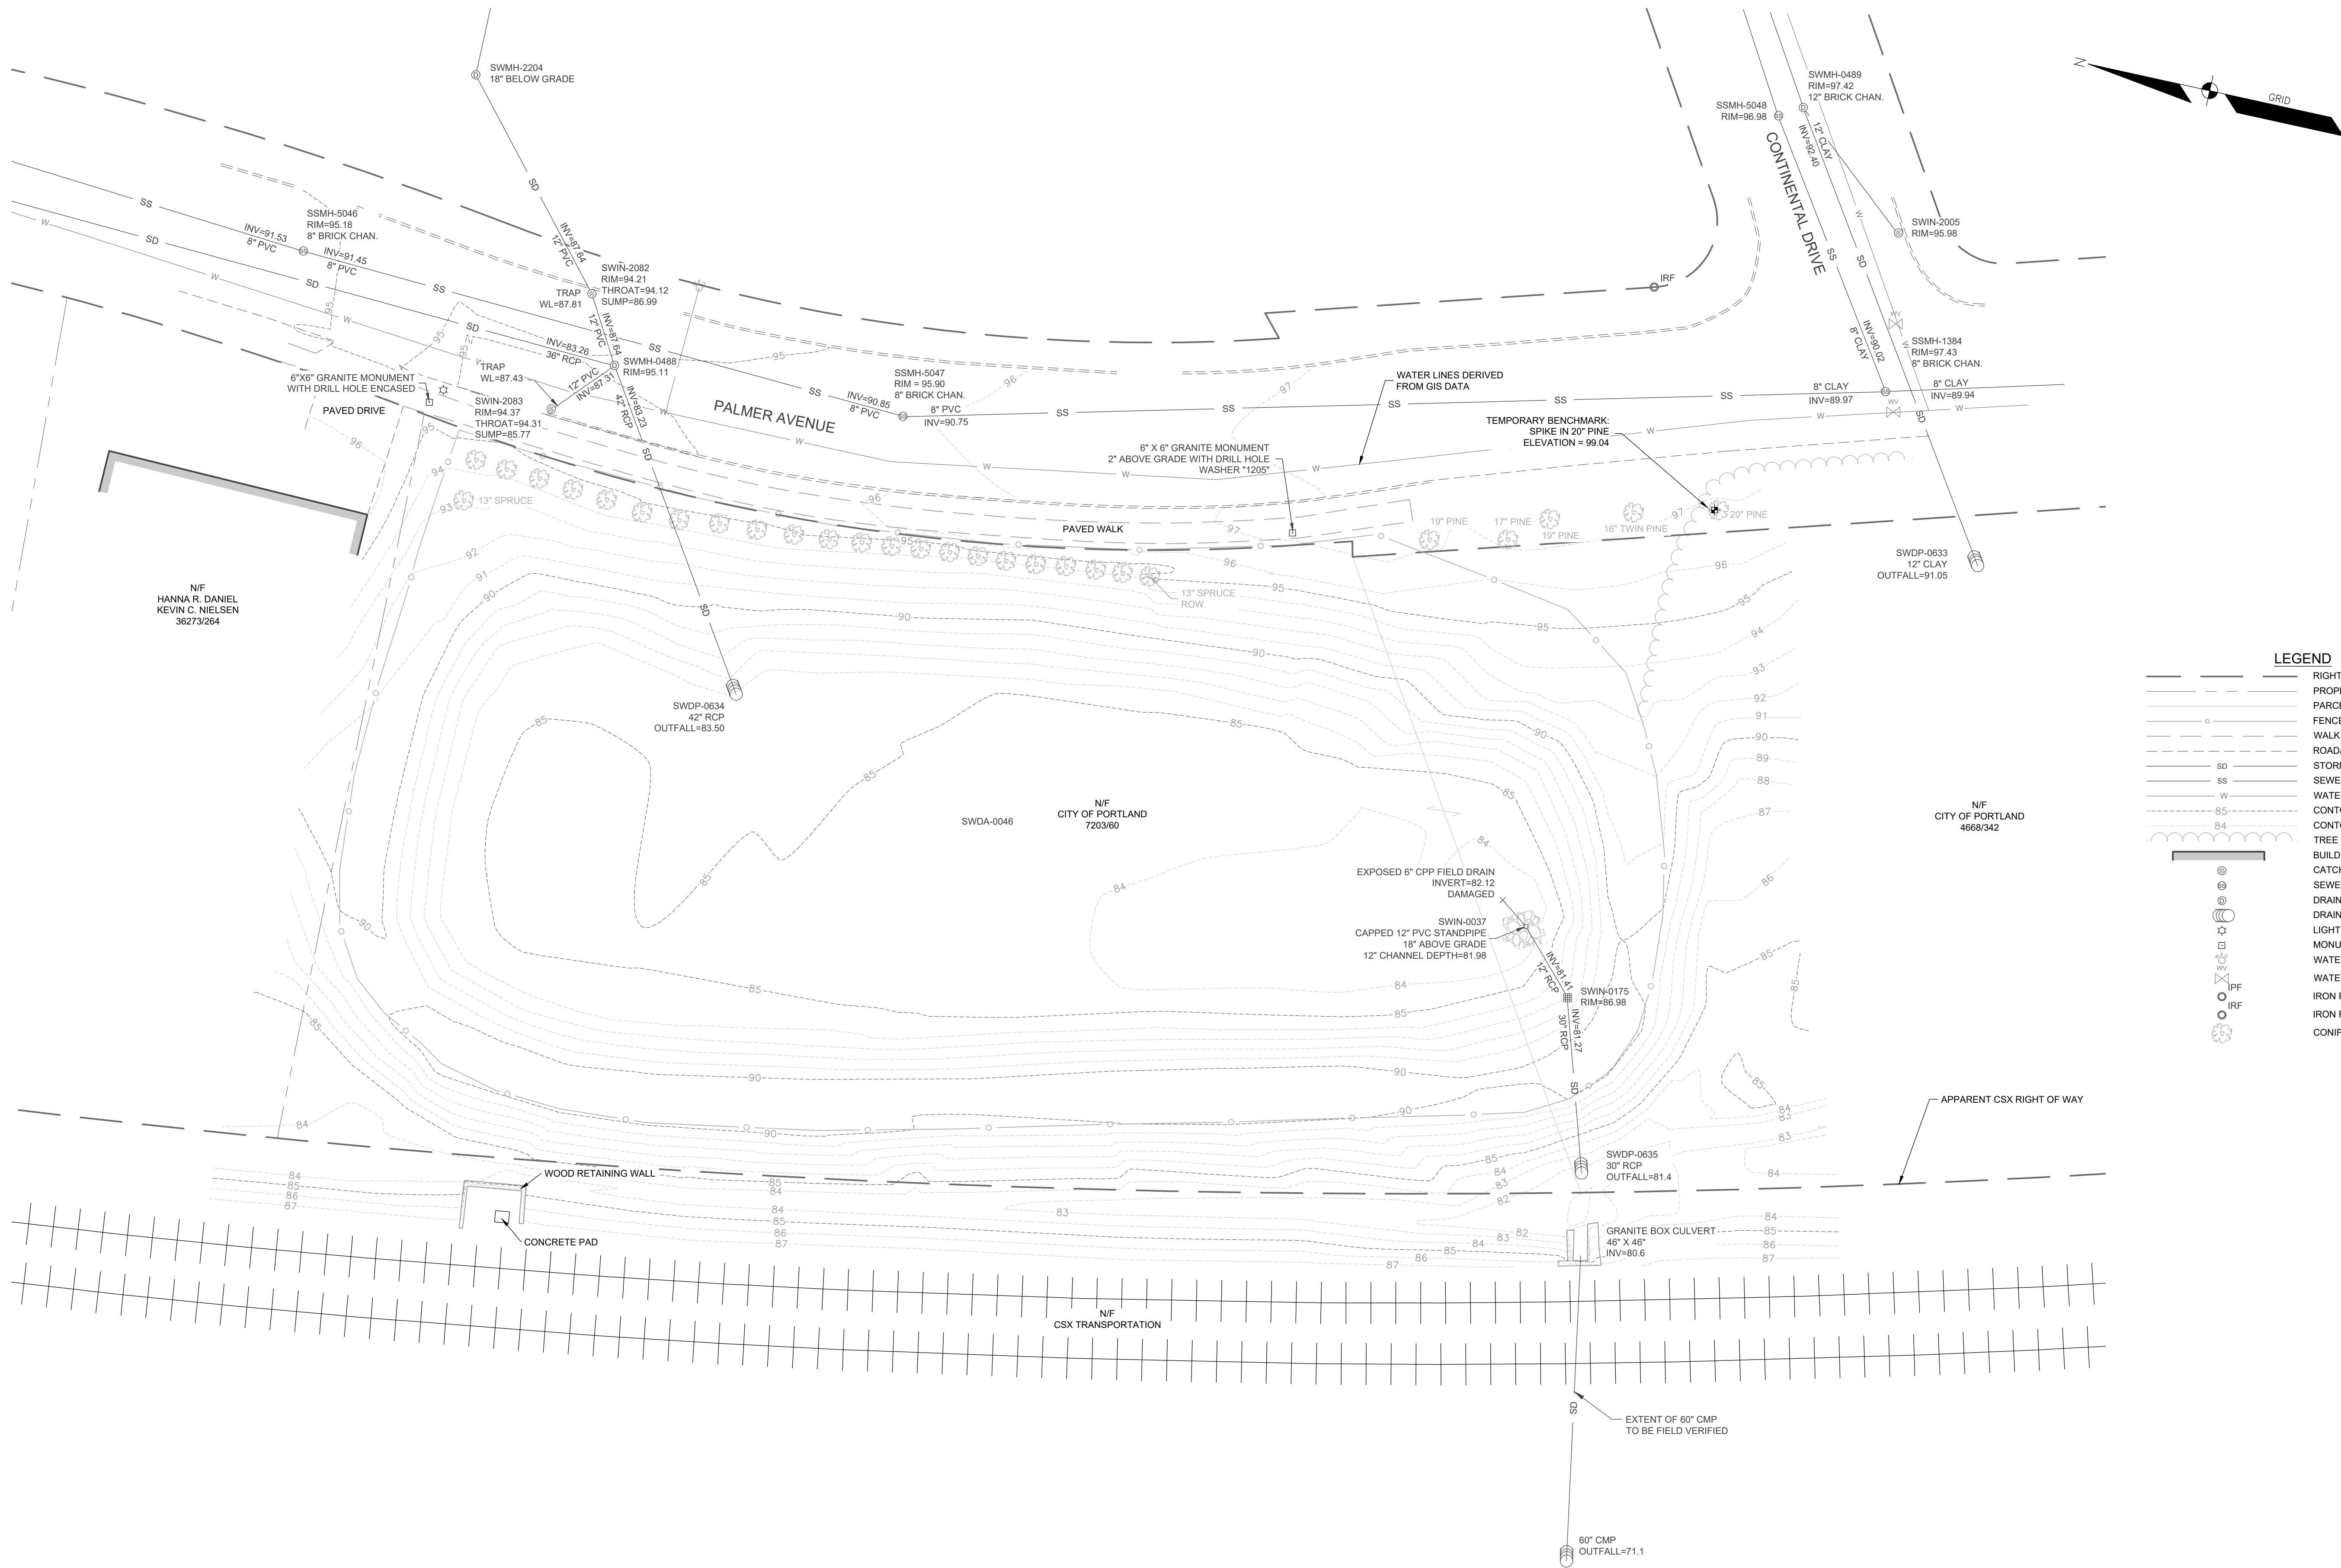


NOTES:


1. TOPOGRAPHIC INFORMATION SHOWN HEREON IS BASED UPON FIELDWORK PERFORMED BY SEBAGO TECHNICS IN SEPTEMBER AND OCTOBER OF 2024.
2. UTILITY LINES SHOWN ARE APPROXIMATE. NO GUARANTEE IS MADE THAT ALL UTILITIES SHOWN WILL BE ENCOUNTERED OR THAT ALL UNDERGROUND UTILITIES ARE SHOWN. THE CONTRACTOR SHALL VERIFY ALL LOCATIONS IN THE FIELD AND SHALL BE RESPONSIBLE FOR REPAIR OF ALL UTILITIES DISTURBED DURING CONSTRUCTION.
3. **ELEVATION DATUM IS CITY DATUM** WHICH IS MEAN TIDE. ELEVATIONS ARE BASED ON A 3-FOOT OFFSET MONUMENT ON THE EASTERLY SIDE OF PALMER AVENUE AT THE INTERSECTION WITH THE SOUTHWESTERLY SIDELINE OF WEST LYNNE AVENUE, ELEVATION 93.19.
4. THE BASIS OF BEARING FOR THIS SURVEY IS THE MAINE STATE PLANE COORDINATE SYSTEM (2 ZONE PROJECTION), WEST ZONE USING THE NAD 1983 (HARN) DATUM AND THE U.S. SURVEY FOOT AS THE UNIT OF MEASURE.
5. DEED AND PLAN BOOK REFERENCES ARE TO THE CUMBERLAND COUNTY REGISTRY OF DEEDS (CCRD). VAULT REFERENCES REFER TO RECORDS FOUND IN THE CITY OF PORTLAND PUBLIC WORKS DEPARTMENT OF ENGINEERING ARCHIVES VAULT.

PLAN REFERENCES:

1. RECORDING PLAT OF DEERING RUN MADE FOR GRANGER NORTHERN INC. BY SEBAGO TECHNICS , DATED JANUARY 1986, RECORDED IN PLAN BOOK 154, PAGE 34.
2. PLAN OF LAND IN PORTLAND, MAINE MADE FOR PINE CONSTRUCTION CO., DANIEL TOPPI, AND SUN REALTY INC. BY ROBERT P. TITCOMB DATED JULY 10, 1972, RECORDED IN PLAN BOOK 91, PAGE 20.
3. ROAD PLAN AND PROFILE OF DEERING RUN SUBDIVISION MADE FOR GRANGER NORTHERN INC. BY SEBAGO TECHNICS, DATED AUGUST 1985, PROJECT NO. 8542 [SHEET 4 OF 6].
4. RECORDING PLAT OF DEERING RUN SUBDIVISION-PHASE II MADE FOR GRANGER NORTHERN INC. BY SEBAGO TECHNICS, INC., DATED APRIL 30, 1987, RECORDED IN PLAN BOOK 164, PAGE 51.
5. SHEPHERD LANE AND PALMER AVENUE STREET LINE RETRACEMENT SURVEY BY CITY OF PORTLAND, MAINE PUBLIC WORKS DEPARTMENT ENGINEERING SECTION, DATED MARCH 1999, VAULT # 972/18 [CAD FILE "SHEP95B2.DWG"].

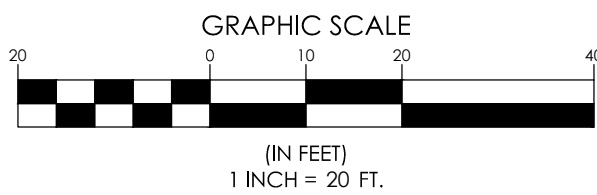

Civil 3D 2016 Drawing:
240391EC.DWG
Civil 3D 2016 Survey Database:
240391EC

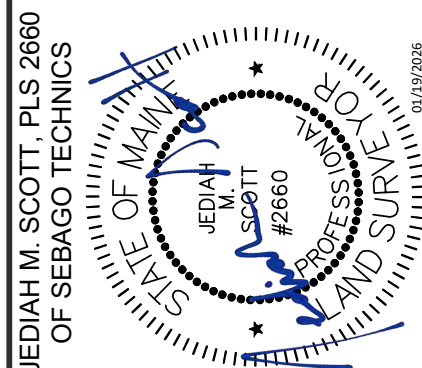

REV. 2 1/19/2026 REVISIONS PER CSX COMMENTS LMS
REV. 1 1/22/2023 REVISIONS PER CITY COMMENTS LMS

PROJECT NAME:

PALMER AVE DETENTION BASIN
CITY OF PORTLAND, MAINE
DEPARTMENT OF PUBLIC WORKS
ENGINEERING DIVISION
212 CANCO ROAD, SUITE B, PORTLAND, MAINE 04103
PHONE (207) 874-8801



SURVEY CREW: TSD / CLD
DRAWN BY: TSD
CHECKED BY: JMS
SHEET NAME:

EXISTING CONDITIONS

DATE: 04-17-2025
SCALE: 1" = 20'
PAGE 1 OF 1
SHEET NO.: EC-1 REV.:
VAULT #:

1

F:\PROJECTS\240001\24001\DWG\DESIGN\0361 CM & ESC.DWG CONSTR.MGMT & ESC 11/1/2024

DEMOLITION NOTES


- PROTECT EXISTING BOUNDARY LINE MONUMENTATION. IF DISTURBED, EXISTING MONUMENTATION TO BE RESET BY A PROFESSIONAL LAND SURVEYOR.
- UTILITY DEMOLITION SHALL BE COMPLETED IN COORDINATION WITH NEW INFRASTRUCTURE. CONTRACTOR SHALL ENSURE EXISTING SURFACE DRAINAGE IS MAINTAINED DURING CONSTRUCTION.
- EXISTING STORM DRAINAGE INFRASTRUCTURE TO REMAIN ACTIVE DURING CONSTRUCTION AND UPON COMPLETION OF PROJECT. DEMOLITION/CONSTRUCTION ACTIVITIES SHALL NOT INTERFERE OR IMPEDE EXISTING FLOWS. CONTRACTOR SHALL PROVIDE BYPASS PUMPING AS REQUIRED DURING STORM DRAINAGE DEMOLITION AND NEW CONSTRUCTION. DAMAGE TO INFRASTRUCTURE SHALL BE REPAIRED BY CONTRACTOR AT THEIR EXPENSE.
- PROTECT EXISTING UTILITIES UNLESS NOTED OTHERWISE.
- CONTRACTOR REQUIRED TO CONFIRM/MAINTAIN BENCHMARKS. IF IMPACTED CONTRACTOR IS RESPONSIBLE FOR NOTIFICATION/RELOCATION AND COORDINATION WITH PROJECT TEAM.
- CONTRACTOR SHALL COORDINATE WITH CSXT PRIOR TO THE COMMENCEMENT OF CONSTRUCTION FOR WORK THAT REQUIRES ENCROACHMENT WITHIN RIGHT-OF-WAY.


TRAFFIC NOTES

- THE CONTRACTOR SHALL MAINTAIN TRAFFIC IN A SAFE MANNER AT ALL TIMES DURING CONSTRUCTION. THE MOST CURRENT EDITION OF THE MANUAL ON UNIFORM TRAFFIC CONTROL DEVICES (MUTCD) MANUAL FOR BOTH WORK ZONE AND TRAFFIC CONTROL REQUIREMENTS SHALL APPLY. THE CONTRACTOR SHALL BE RESPONSIBLE FOR CREATING A TRAFFIC CONTROL PLAN TO BE APPROVED BY THE ENGINEER. COORDINATE TRAFFIC PLAN WITH THE PUBLIC WORKS DIRECTOR AS PART OF PERMITTING REQUIRED BY THE CITY. TRAFFIC SIGNAGE SHALL COMPLY WITH THE M.U.T.C.D. CONTRACTOR SHALL MAINTAIN ONE LANE OF TRAFFIC DURING DAYTIME CONSTRUCTION AND SHALL RESTORE SITE TO TWO LANES AT END OF EACH WORK DAY.
- CONTRACTOR SHALL MAINTAIN SAFE AND PASSABLE ROAD/SIDEWALK ACCESS AT ALL TIMES. TEMPORARY INTERRUPTIONS MAY BE ALLOWED WITH CITY OF PORTLAND AUTHORIZATION.
- CONTRACTOR IS RESPONSIBLE FOR INVENTORYING ALL SIGNS, MAILBOXES, STONE WALLS, ETC. PRIOR TO CONSTRUCTION AND SHALL RESTORE ALL FEATURES TO PRE-CONSTRUCTION CONDITION.

CSX GENERAL NOTES

- UPON COMPLETION OF CONSTRUCTION, A FULL SET OF ELECTRONIC AS-BUILT DRAWINGS, SHOWING ACTUAL MEASURED VERTICAL AND HORIZONTAL CLEARANCES, SHALL BE FURNISHED TO CSX.
- CONTRACTOR COMPLETING THE WORK WILL NEED TO PROVIDE A WORK/SAFETY PLAN WHICH WILL DESCRIBE THE MEANS AND METHODS USED IN THIS PROJECT.
- CSX ENVIRONMENTAL DEPARTMENT MUST REVIEW AND APPROVE REUSE OF SOIL ON CSX PROPERTY.
- THE CONTRACTOR SHALL SUBMIT A DETAILED DESIGN AND PROCEDURE FOR THE INSTALLATION OF A SHEETING/SHORING SYSTEM ADJACENT TO THE TRACKS. SHORING PROTECTION SHALL BE PROVIDED WHEN EXCAVATING WITH POTENTIAL TO FOUL, OR AS OTHERWISE DETERMINED BY CSX.
- CSX ENVIRONMENTAL DEPARTMENT MUST REVIEW AND APPROVE THE DEWATERING PLAN PRIOR TO WORK BEING INITIATED ON CSX PROPERTY. CSX PROHIBITS THE DISCHARGE OF WATER ONTO ITS PROPERTY WITHOUT PRIOR APPROVAL.

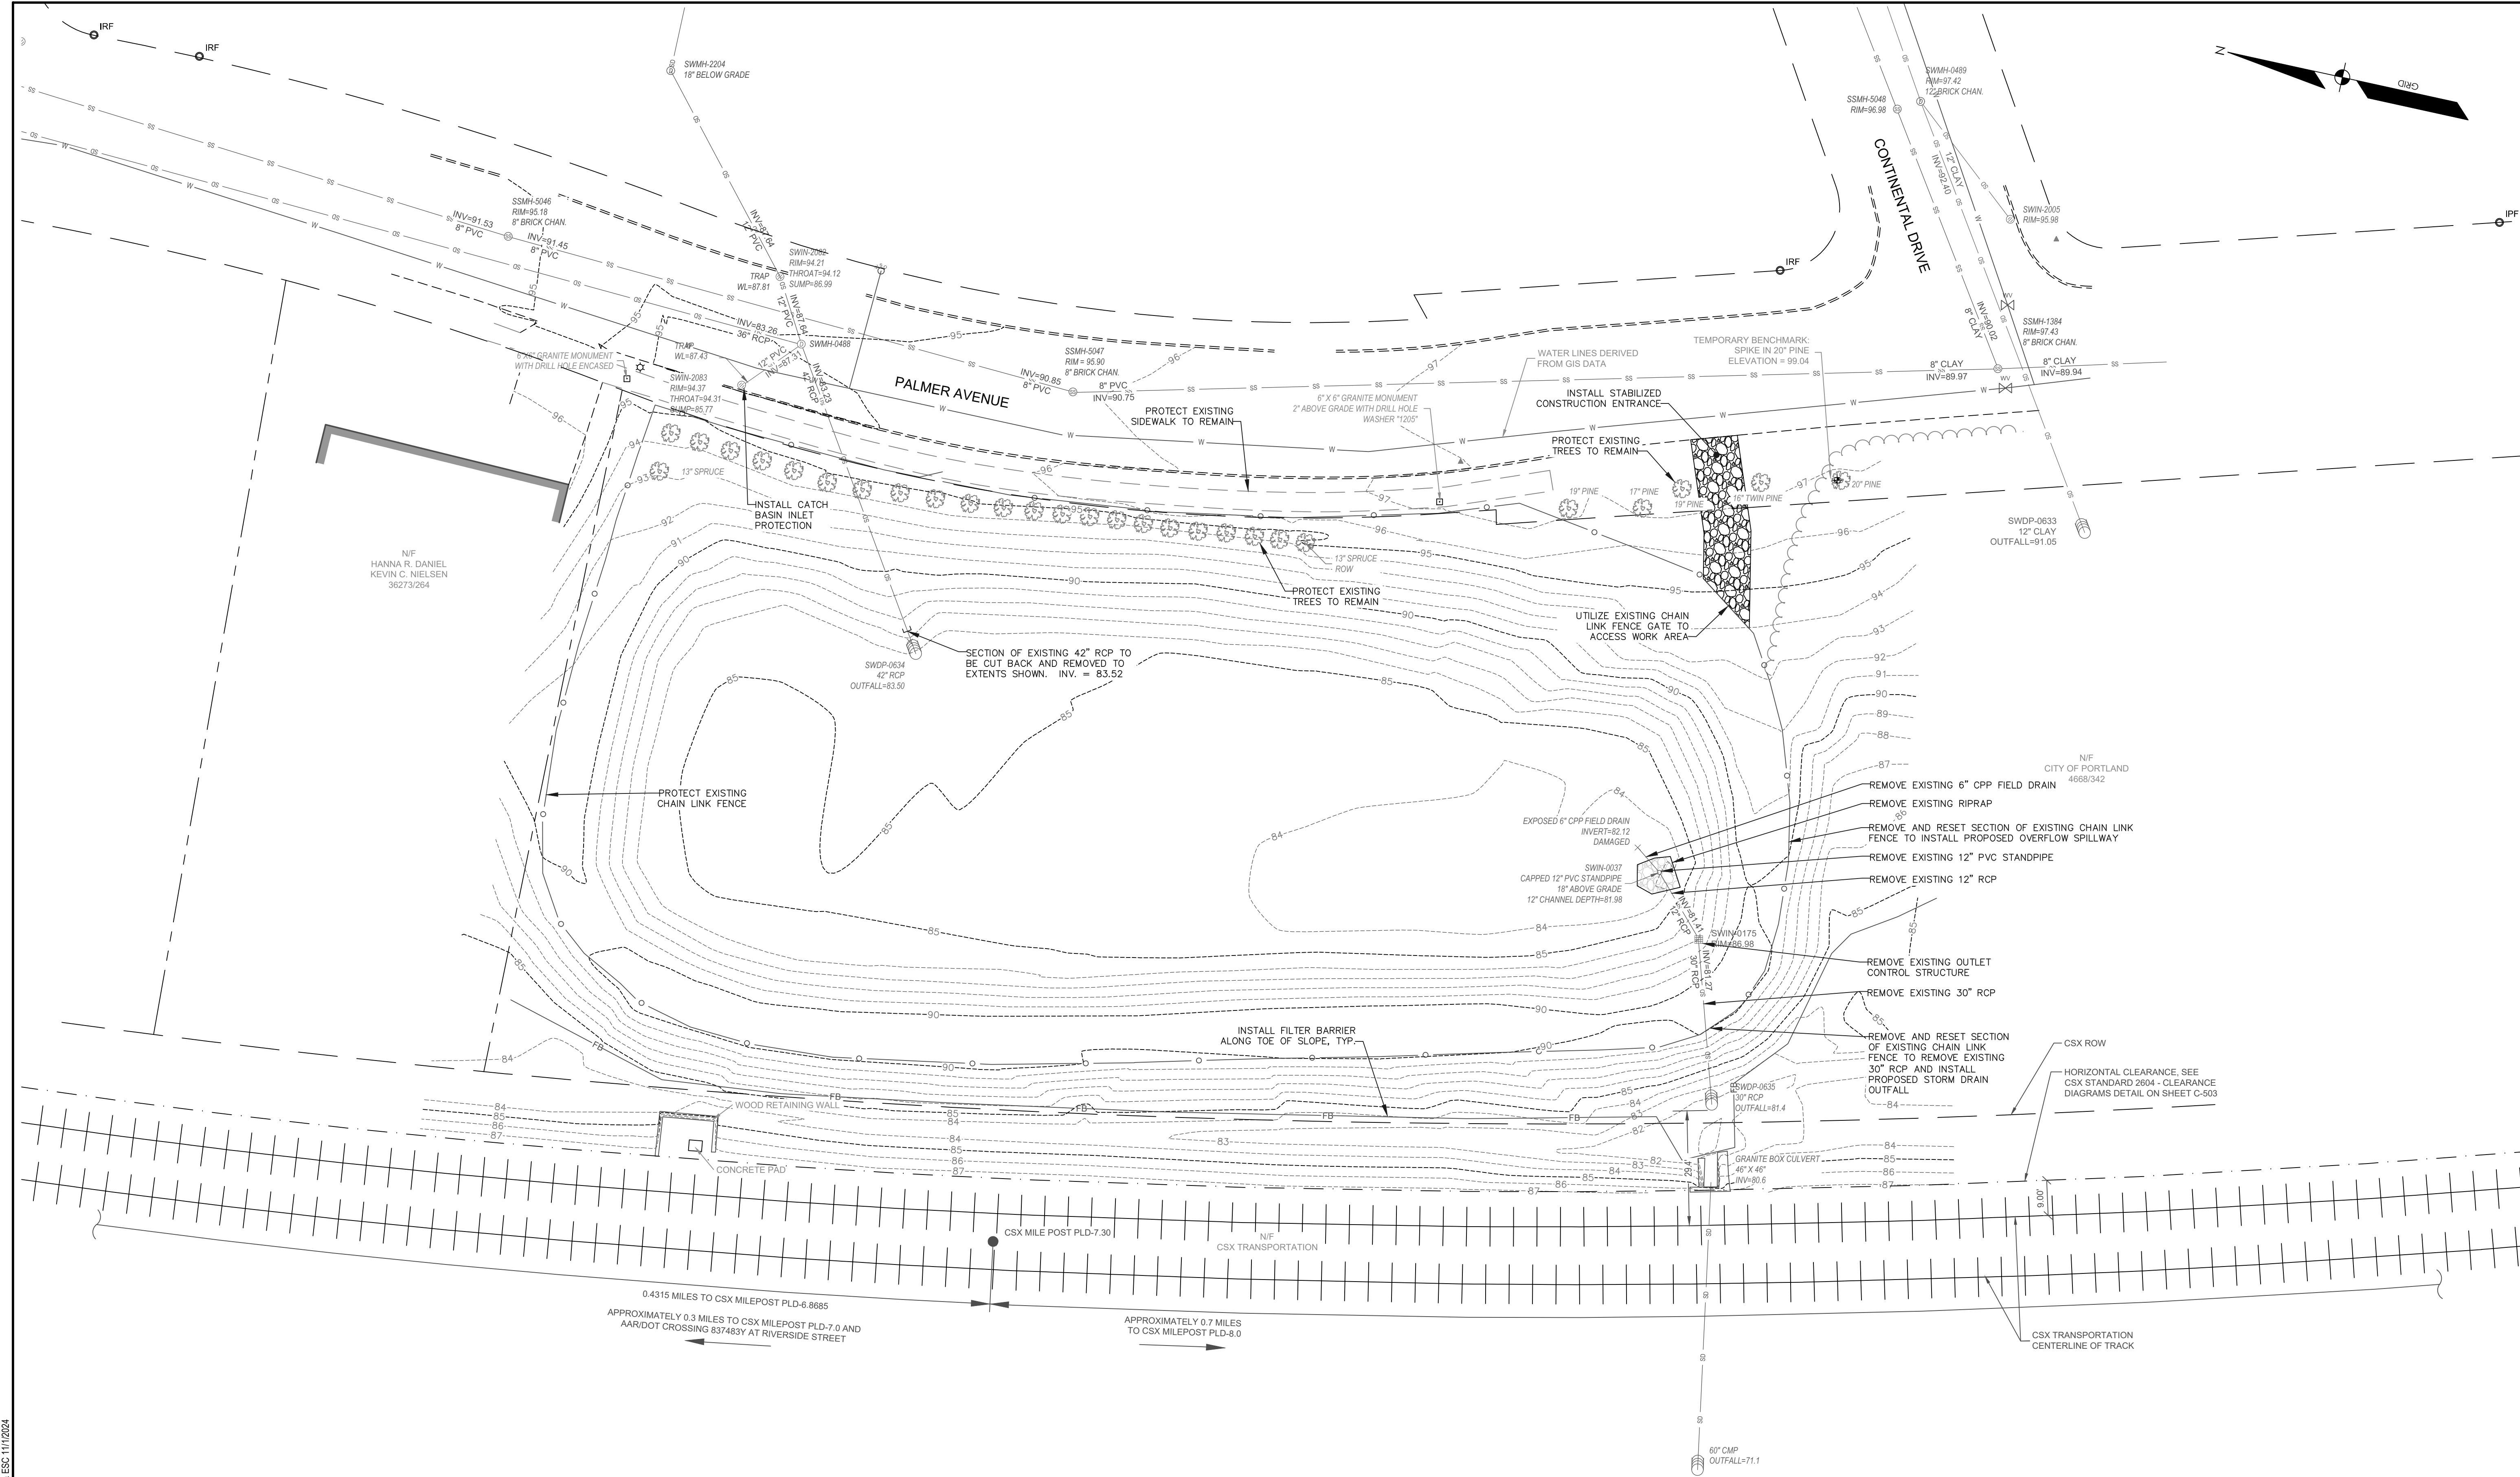

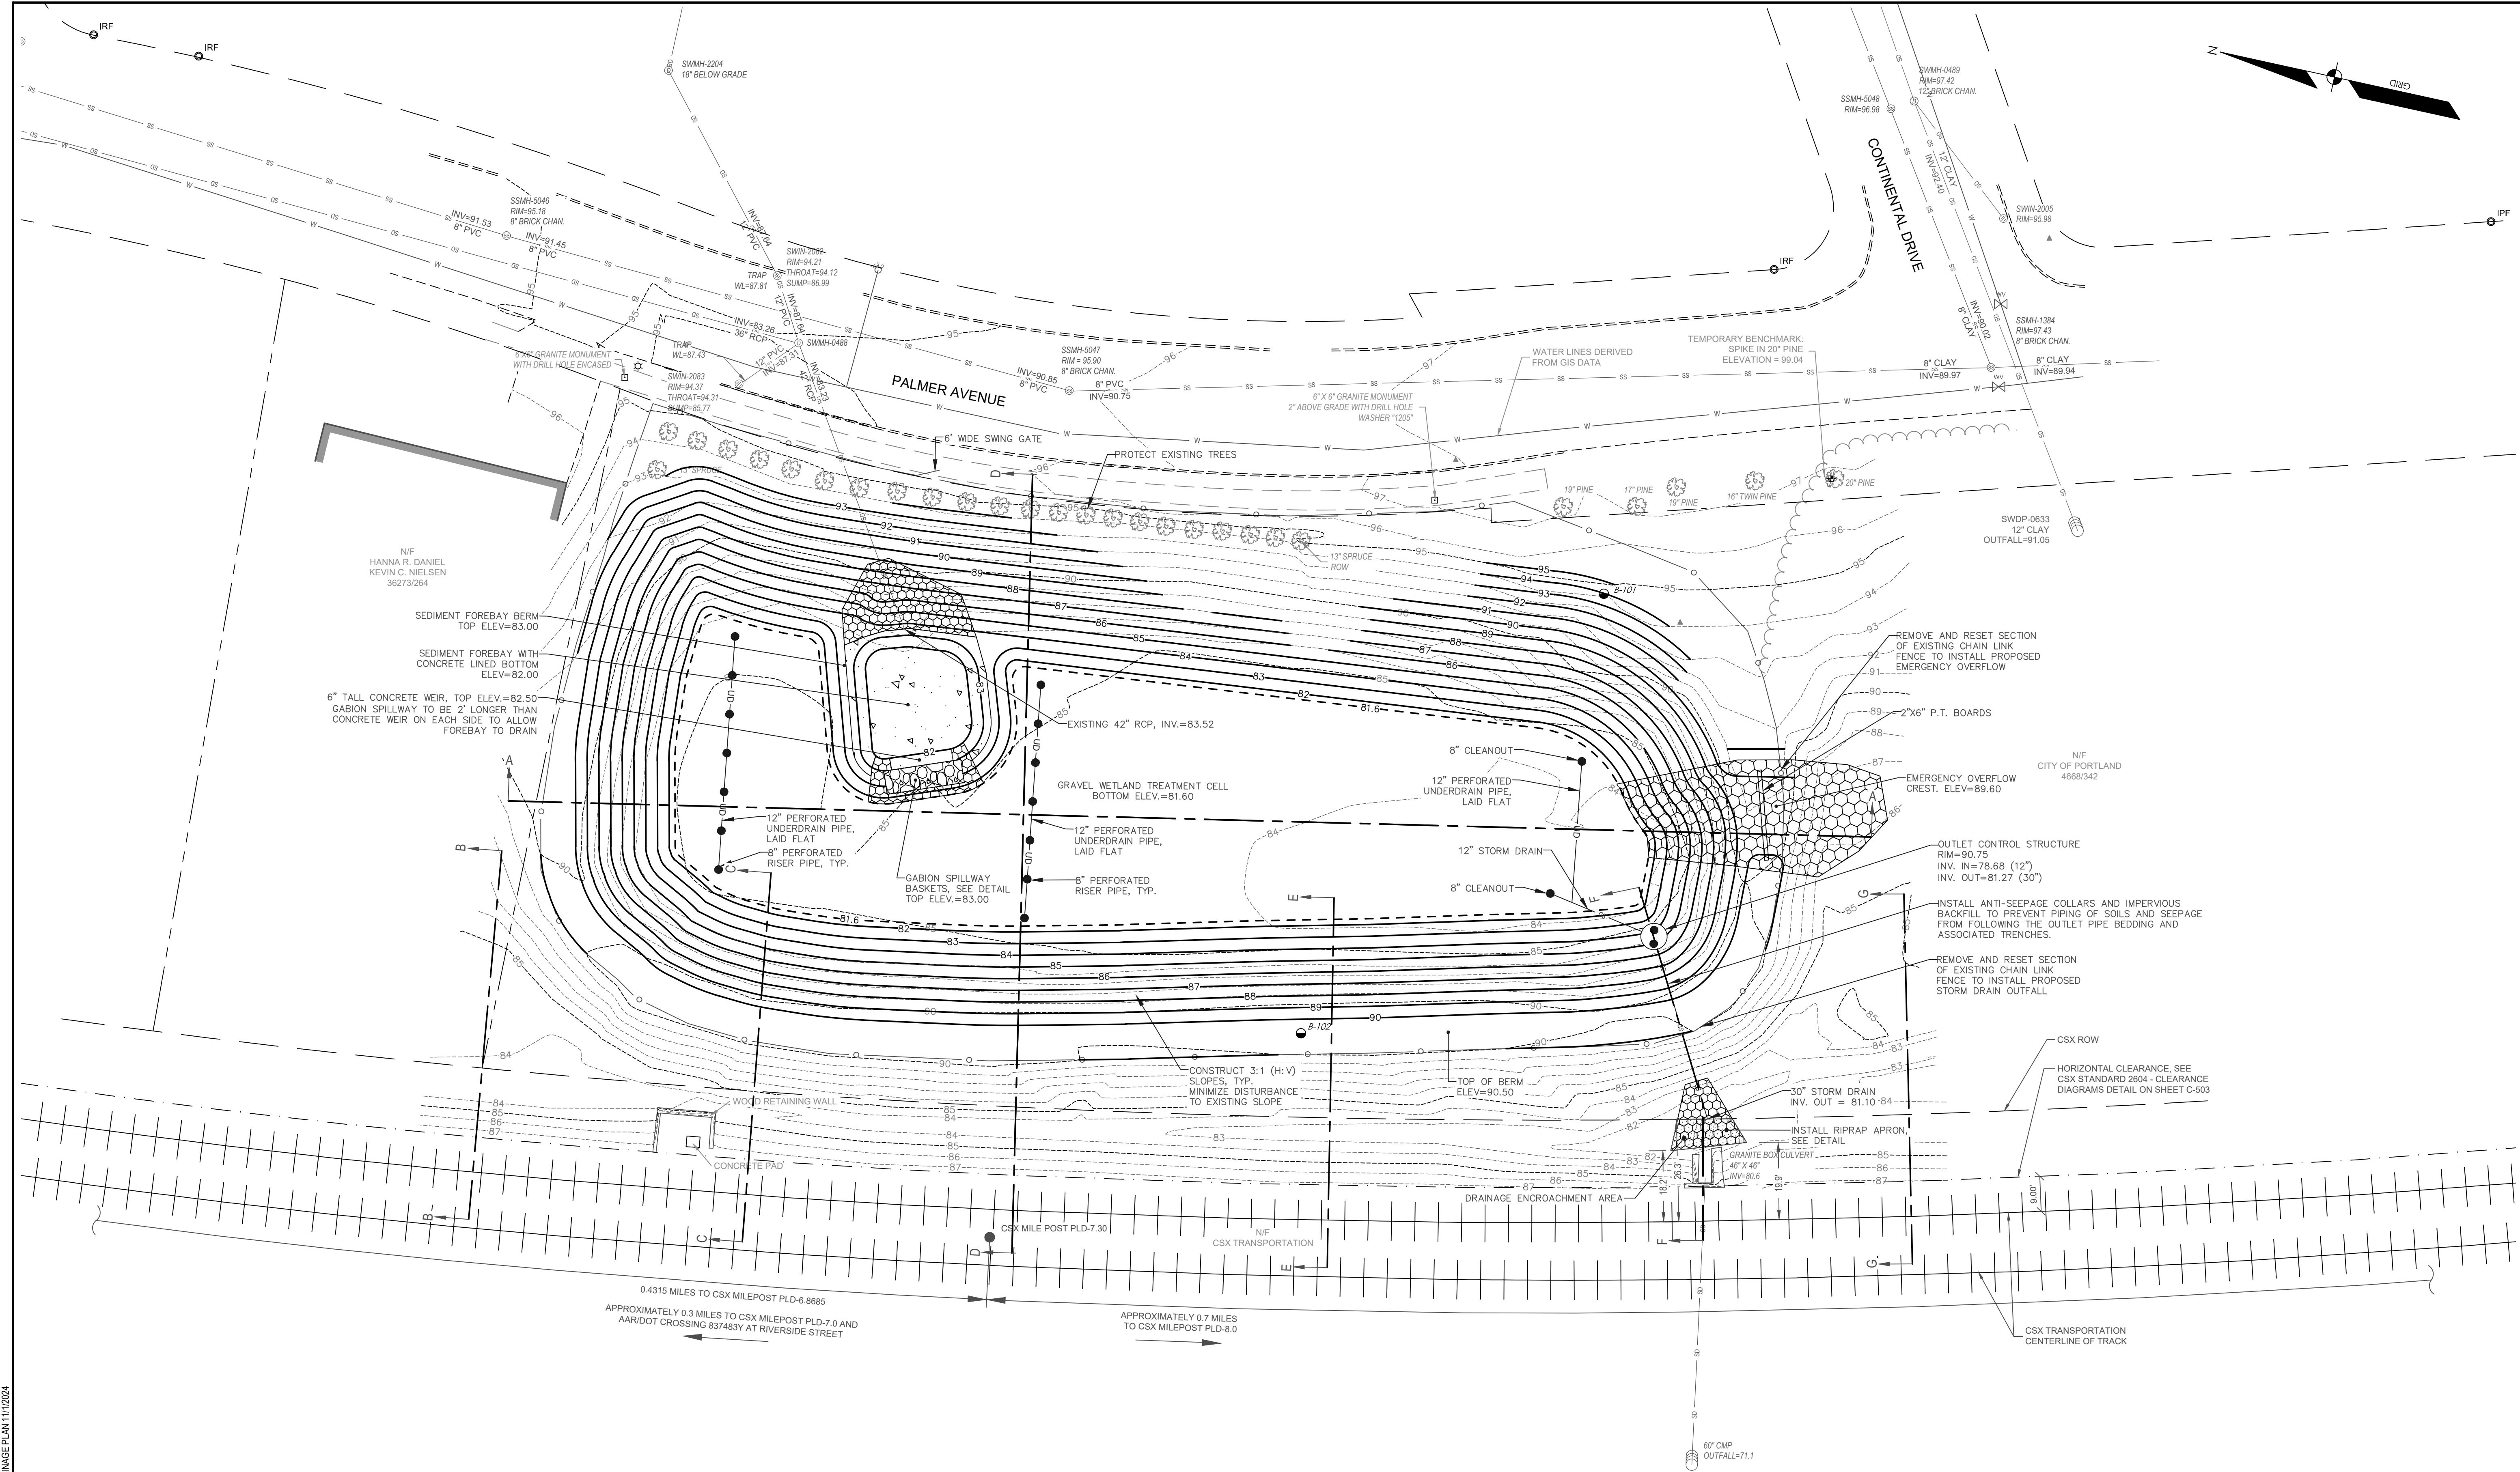

GRADING & EROSION NOTES

- SIDESLOPES SHALL NOT BE STEEPER THAN 3:1 (H:V) EXCEPT AS OTHERWISE IDENTIFIED ON THIS PLAN. ALL SIDESLOPES STEEPER THAN 3:1 (H:V) SHALL BE LINED WITH EROSION CONTROL BLANKET.
- ALL SEDIMENT AND EROSION CONTROL MEASURES SHALL BE INSTALLED IN ACCORDANCE WITH "MAINE EROSION AND SEDIMENT CONTROL BMPs" MANUAL PUBLISHED BY BUREAU OF LAND AND WATER QUALITY MAINE DEPARTMENT OF ENVIRONMENTAL PROTECTION, LATEST EDITION. IT SHALL BE THE RESPONSIBILITY OF THE CONTRACTOR TO POSSESS A COPY OF THE EROSION CONTROL PLAN AT ALL TIMES.

01/20/2024

REVISED PER CSX COMMENTS

F

07/23/2024

REVISED PER CSX COMMENTS

E

05/15/2024

REVISED PER CSX COMMENTS

D

04/17/2024

ISSUED FOR 80% PS&E

C

03/18/2024

80% PROGRESS SET

B

02/11/2024

ISSUED FOR 30% PDR

A

DATE

SUBMISSION

REV

PROJECT NAME:
PALMER AVE DETENTION BASIN
RETROFIT

CITY OF PORTLAND, MAINE
DEPARTMENT OF PUBLIC WORKS
WATER RESOURCES DIVISION
212 CANCO ROAD, SUITE B, PORTLAND, MAINE 04103
PHONE (207) 874-8446

DESIGN BY: DJS
DRAWN BY: RGL
CHECKED BY: ACH
SHEET NAME:
GRADING AND DRAINAGE PLAN

DATE: 11-1-2024

PAGE 5 OF 12

SHEET NO.: C-101

REV.: F

1 inch = 20 ft


0 10 20 30

01/20/2026



AARON C. HUNTER, PE # 16326

F:\PROJECTS\240001\24001\DWG\DESIGN\240361 C-DWG C-101 GRADING AND DRAINAGE PLAN 11/1/2024


F:\PROJECTS\240001\24001\DWG\DESIGN\40361 PP.DWG C-102 CROSS SECTIONS 11/1/2024

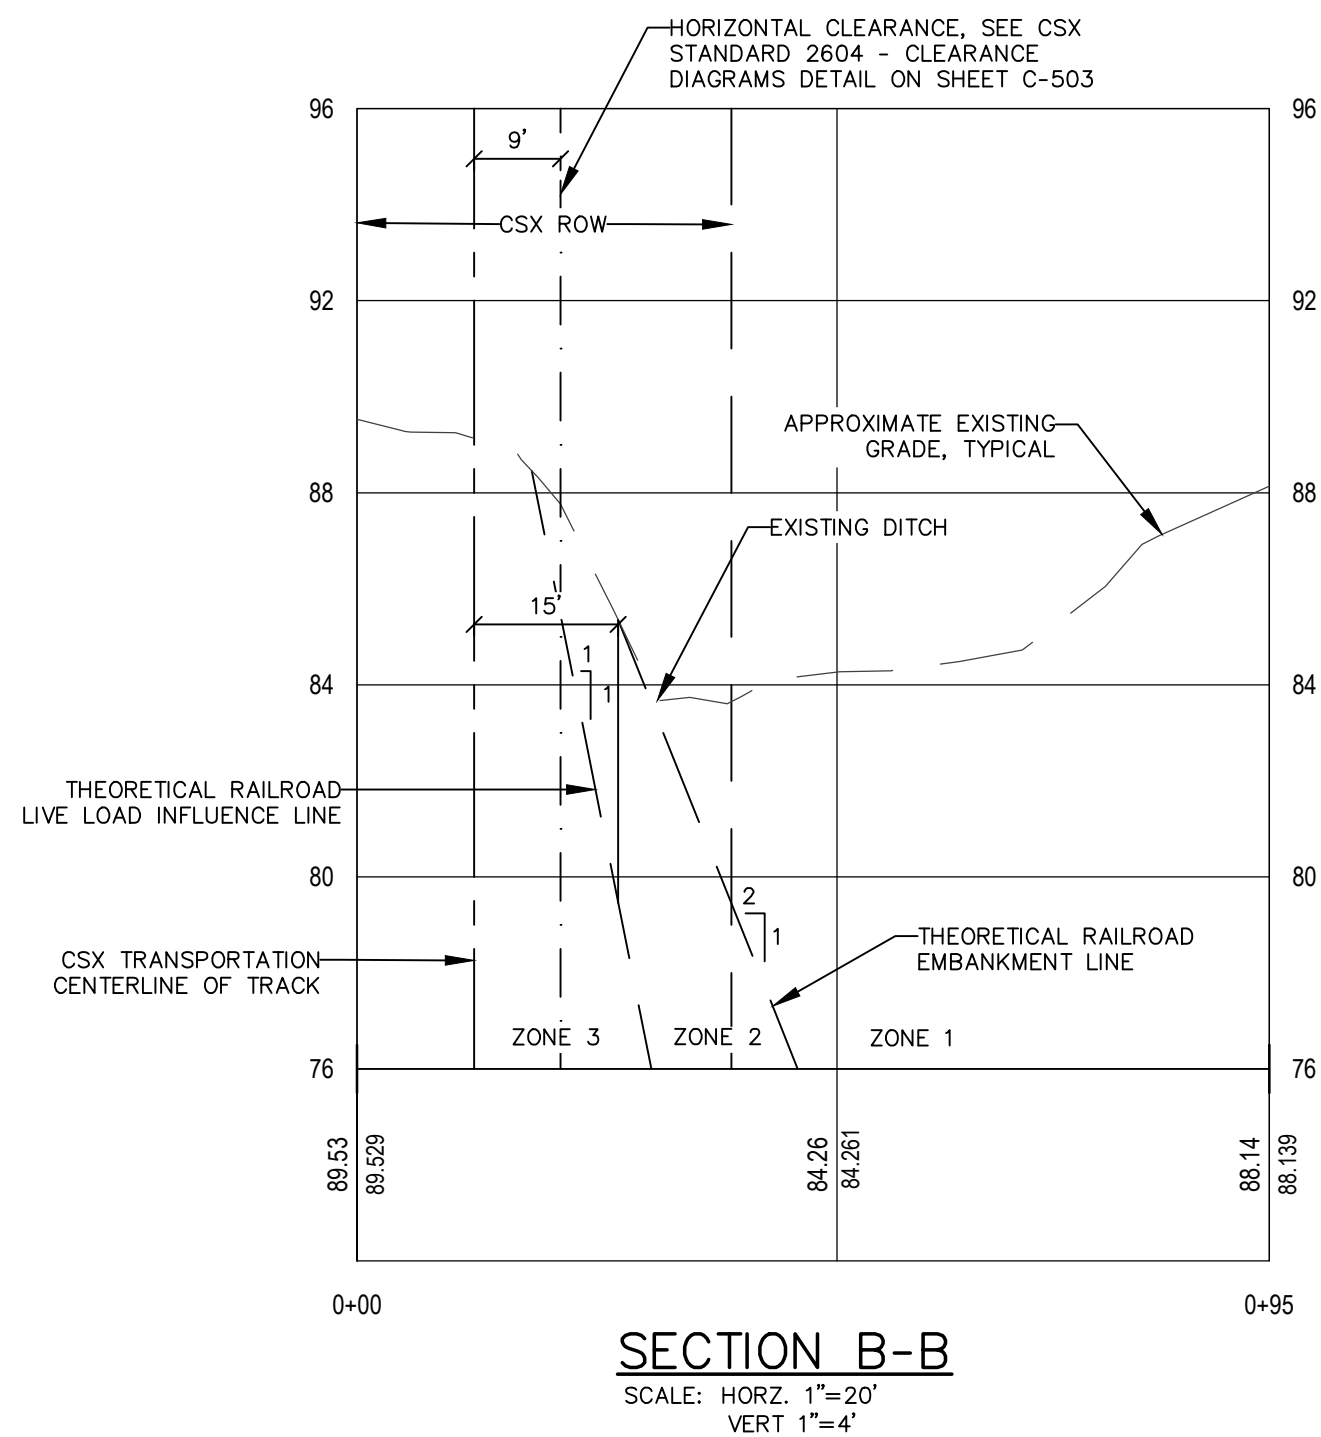

SECTION A-A
SCALE: HORIZ. 1"=20'
VERT. 1"=4'

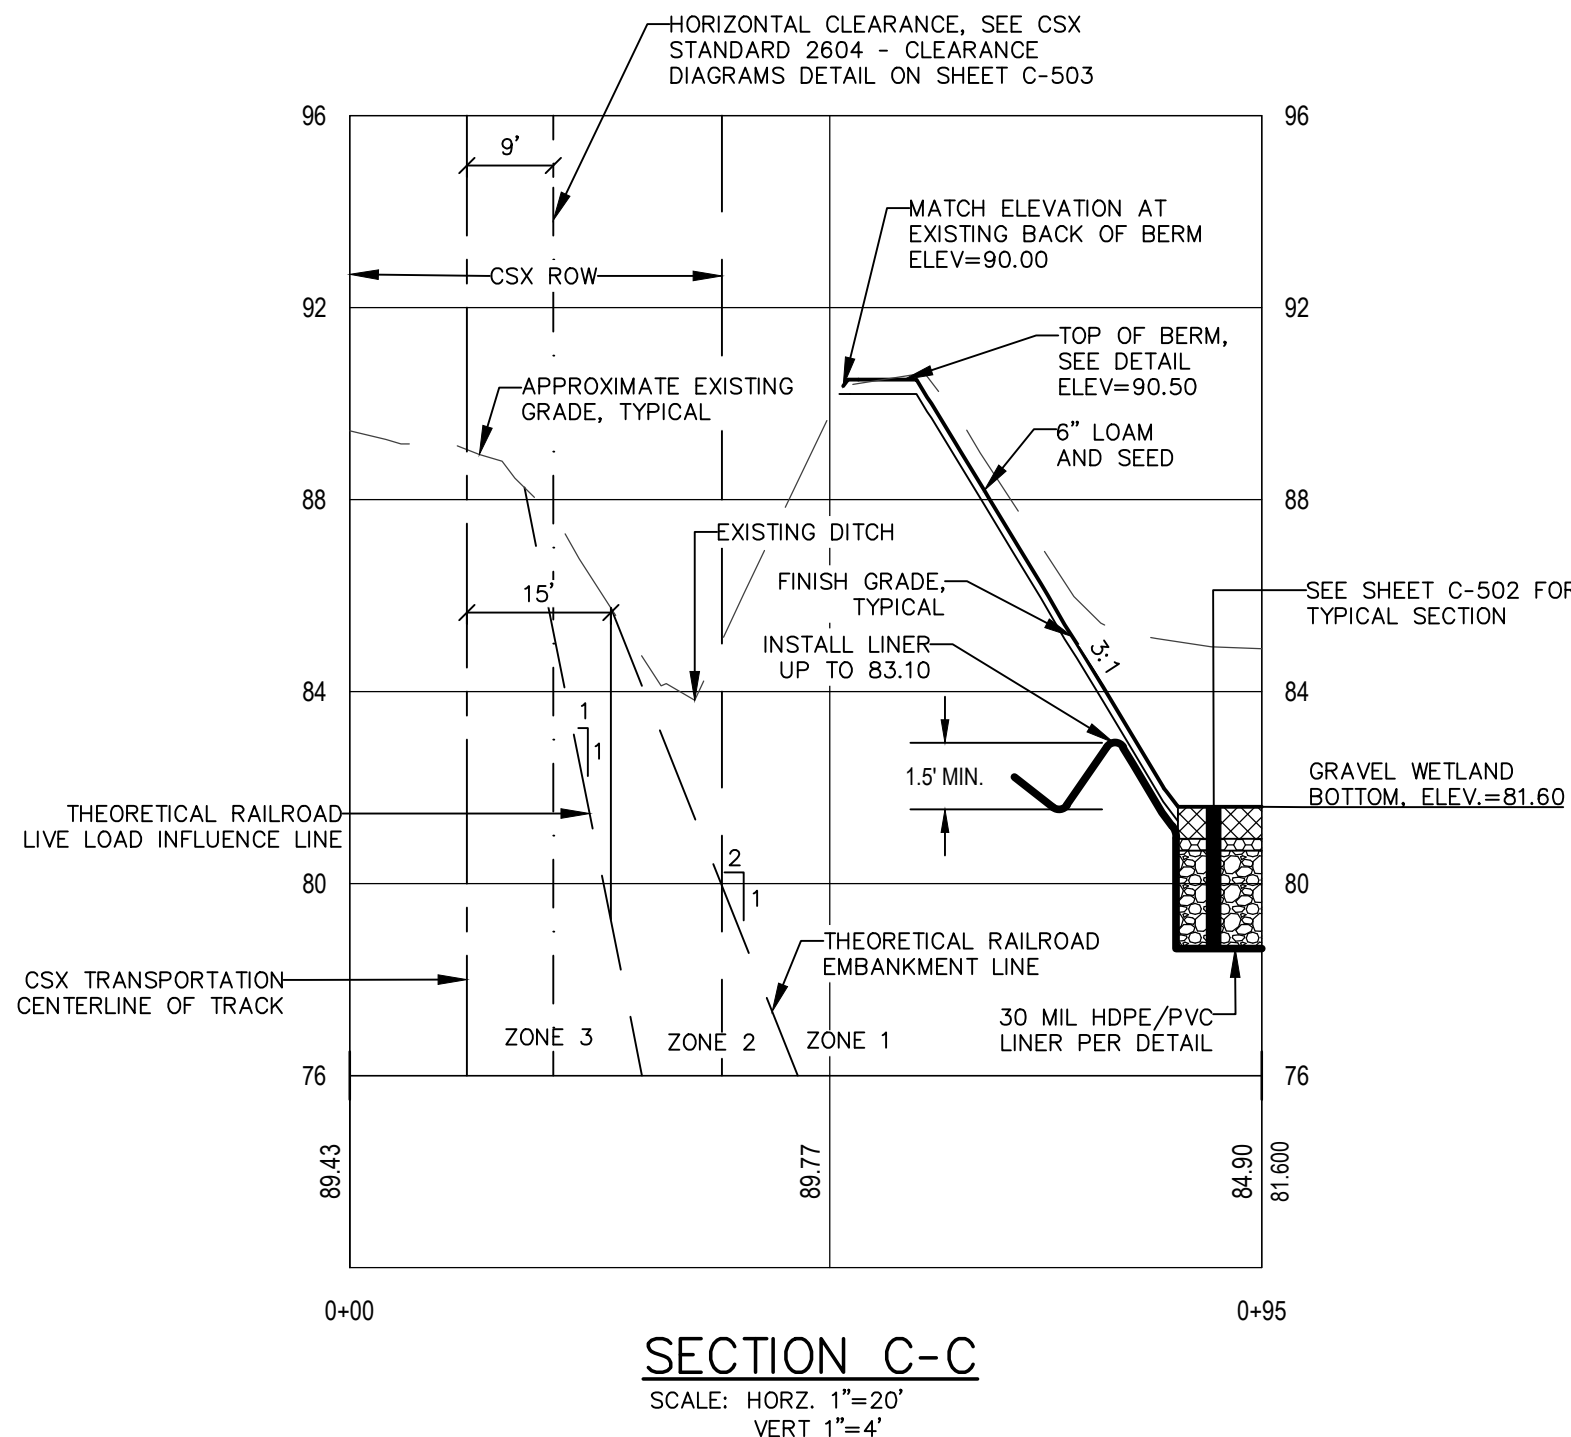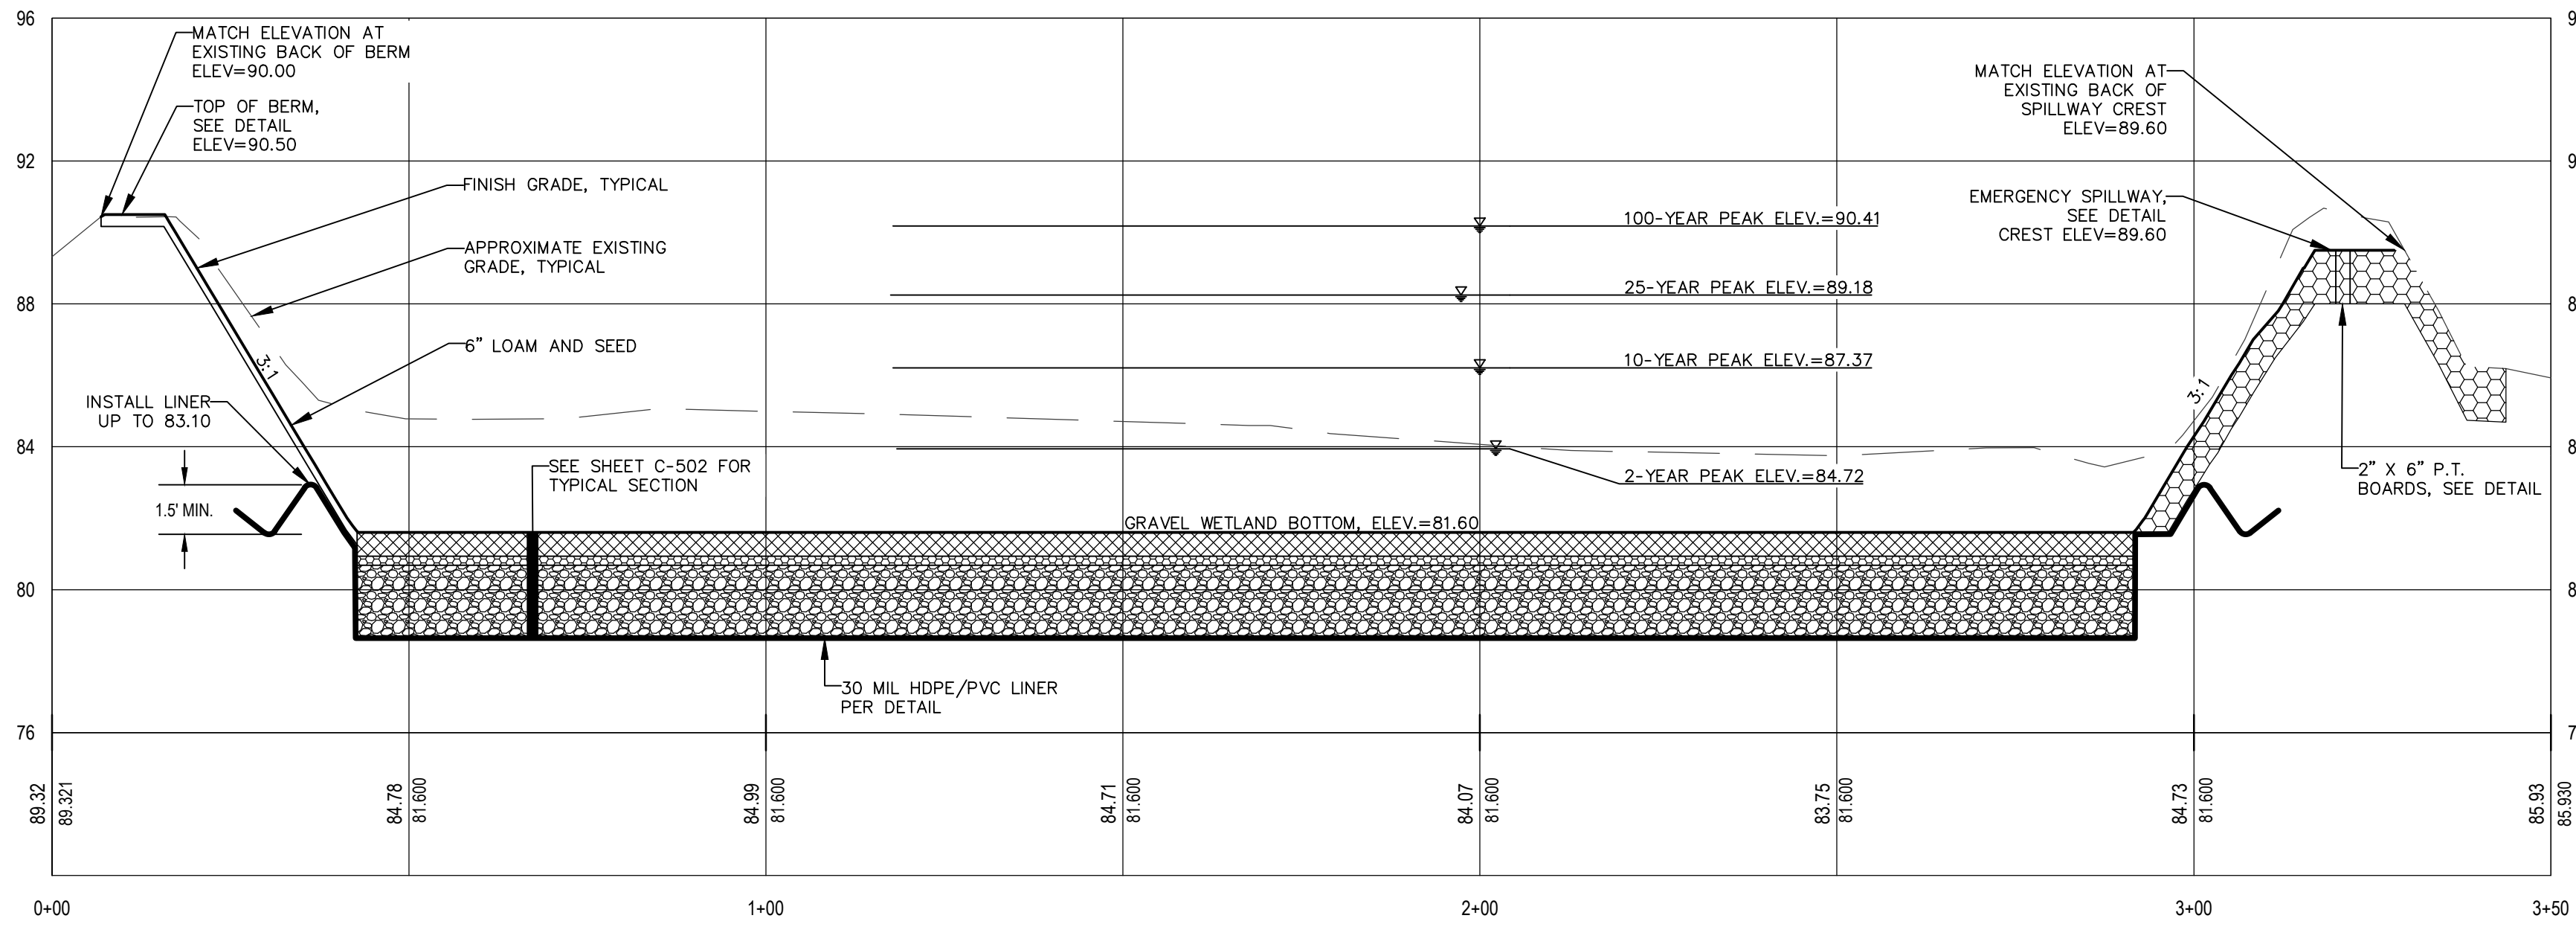

AARON C. HUNTER, PE # 16326

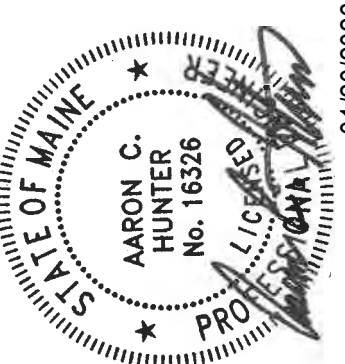

01/20/2026




REV	SUBMISSION	DATE
F	REVISED PER CSX COMMENTS	11/20/2026
E	REVISED PER CSX COMMENTS	07/23/2026
D	REVISED PER CSX COMMENTS	05/15/2026
C	ISSUED FOR 80% PS&E	04/17/2026
B	80% PROGRESS SET	03/18/2026
A	ISSUED FOR 30% PDR	12/11/2024

PROJECT NAME:
PALMER AVE DETENTION BASIN
RETROFIT

CITY OF PORTLAND, MAINE
DEPARTMENT OF PUBLIC WORKS
WATER RESOURCES DIVISION
212 CANCO ROAD, SUITE B, PORTLAND, MAINE 04103
PHONE (207) 874-6846




DESIGN BY:	DJS
DRAWN BY:	RGL
CHECKED BY:	ACH
SHEET NAME:	CROSS SECTIONS 1
DATE:	11-1-2024
PAGE	6 OF 12
SHEET NO.:	C-102
VAULT #:	
REV:	F

   


DESIGN BY:	DJS	
DRAWN BY:	RGL	
CHECKED BY:	ACH	
SHEET NAME:		
CROSS SECTIONS 2		
DATE: 11-1-2024		
PAGE 7 OF 12		
SHEET NO.:	C-103	REV.: F
VAULT #:		

F:\PROJECTS\240001\24001\DWG\DESIGN\40361 L5.DWG L-101 LANDSCAPE PLAN 11/1/2024

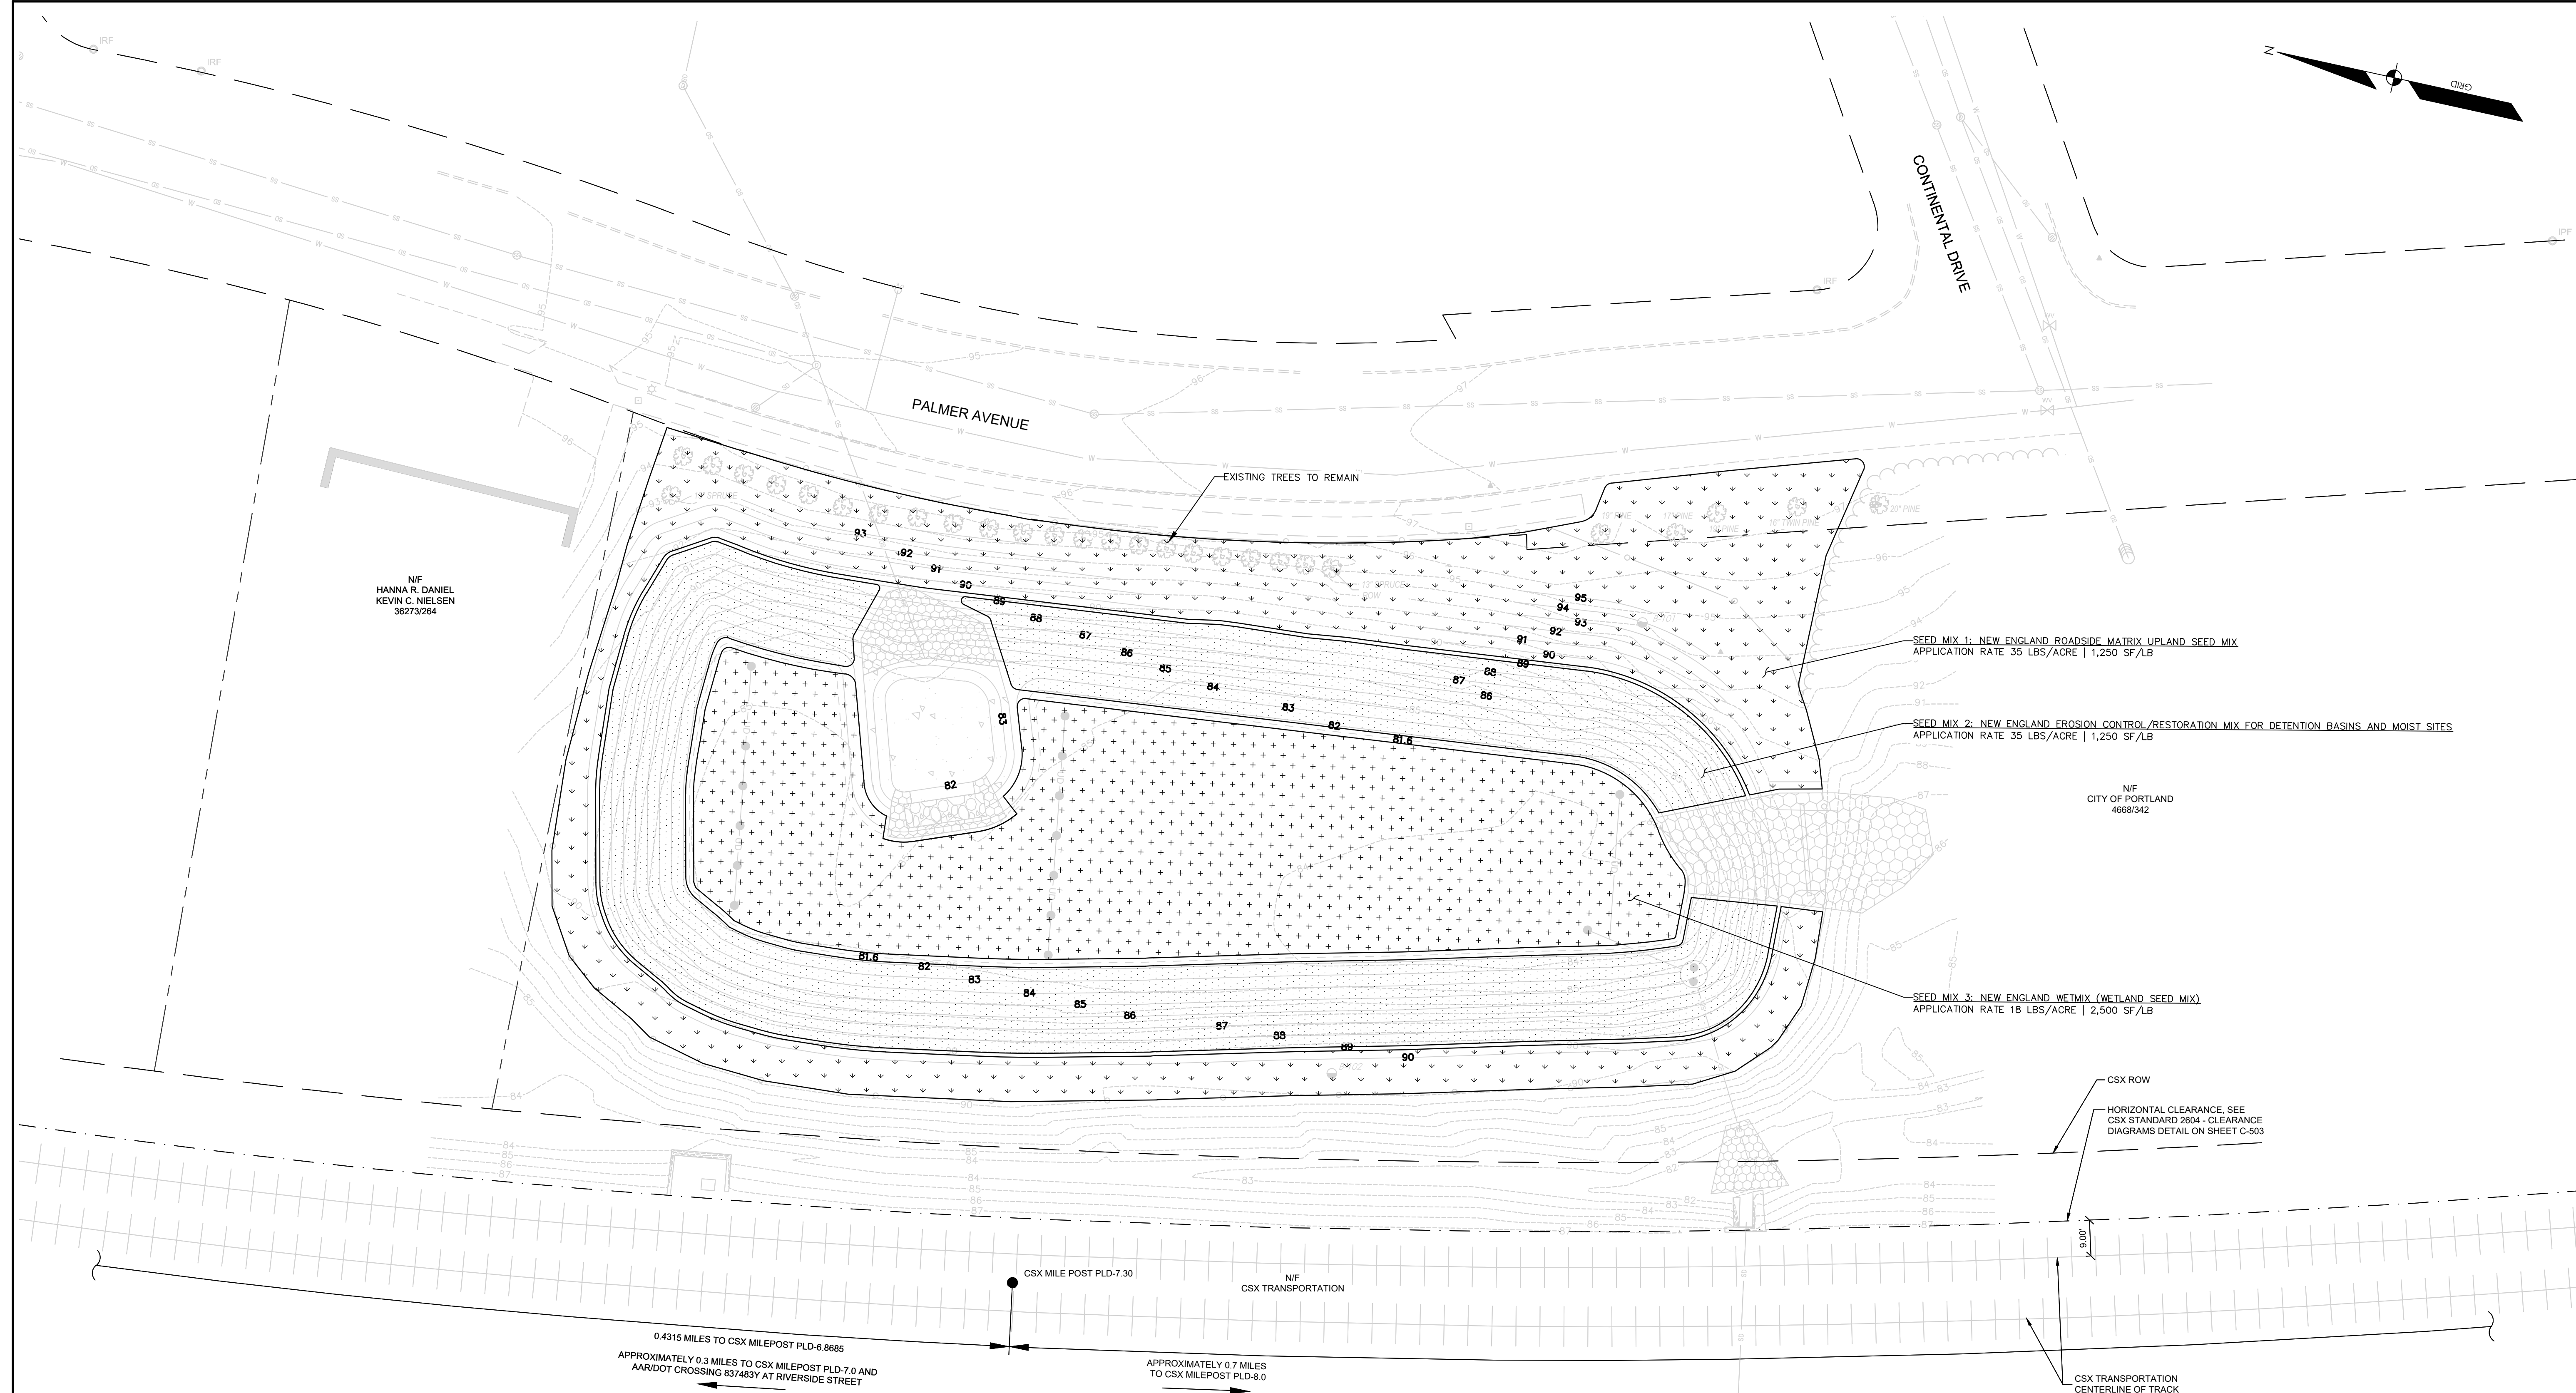

SEED MIX SCHEDULE

REFER TO NEW ENGLAND WETLAND PLANTS FOR ADDITIONAL INFORMATION ON THE SELECTED SEED MIXES.

 


SEED MIX 1: NEW ENGLAND ROADSIDE MATRIX UPLAND SEED MIX
APPLICATION RATE: 35 LBS/ACRE | 1,250 SQ FT/LB
SEED MIX 1 TO BE APPLIED FROM ELEVATION 90.00 TO LIMITS OF DISTURBANCE

SPECIES:
GRASSES
VIRGINIA WILD RYE (ELYMUS VIRGINICUS), LITTLE BLUESTEM (SCHIZACHYRIUM SCOPARIUM), RED FESCUE (FESTUCA RUBRA), BIG BLUESTEM (ANDROPOGON GERARDII), INDIAN GRASS (SORGHASTRUM NUTANS), SWITCH GRASS (PANICUM VIRGATUM)


WILDFLOWERS
PARTRIDGE PEA (CHAMAECRISTA FASCICULATA), BUTTERFLY MILKWEED (ASCLEPIAS TUBEROSA), PANICLELEAF TOX TREFOL (DESMODIUM PANICULATUM), BEARD TONGUE (PENSTEMON DIGITALIS), BLACK EYED SUSAN (RUDBECKIA HIRTA), HOLLOW-STEM JOE PYE WEED (EUPATORIUM FISTULOSUM/EUTROCHIUM FISTULOSUM)

SHRUBS
GREY DOGWOOD (CORNUS RACEMOSA), SILKY DOGWOOD (CORNUS AMOMUM), STAGHORN SUMAC (RHUS TYPHINA)

 


SEED MIX 2: NEW ENGLAND EROSION CONTROL/RESTORATION MIX FOR DETENTION BASINS AND MOIST SITES
APPLICATION RATE: 35 LBS/ACRE | 1,250 SF/LB
SEED MIX 2 TO BE APPLIED FROM ELEVATION 81.60 TO ELEVATION 90.00

SPECIES:
RIVERBANK WILD RYE (ELYMUS RIPARIUS), CREEPING RED FESCUE (FESTUCA RUBRA), LITTLE BLUESTEM (SCHIZACHYRIUM SCOPARIUM), BIG BLUESTEM (ANDROPOGON GERARDII), SWITCH GRASS (PANICUM VIRGATUM), UPLAND BENTGRASS (AGROSTIS PERENNANS), NODDING BUR MARIGOLD (BIDENS CERNUA), HOLLOW-STEM JOE PYE WEED (EUPATORIUM FISTULOSUM/EUTROCHIUM FISTULOSUM), NEW ENGLAND ASTER (ASTER NOVAE-ANGLIAE), BONESET (EUPATORIUM PERFORIATUM), BLUE VERVAIN (VERBENA HASTATA), SOFT RUSH (JUNCUS EFFUSUS), WOOL GRASS (SCIRPUS CYPERINUS).

 

SEED MIX 3: NEW ENGLAND WETMIX (WETLAND SEED MIX)
APPLICATION RATE: 18 LBS/ACRE | 2,500 SF/LB
SEED MIX 3 TO BE APPLIED BELOW ELEVATION 81.6


SPECIES:
FOX SEDGE (CAREX VULPINOIDEA), LURID SEDGE (CAREX LURIDA), BLUNT BROOM SEDGE (CAREX SCOPARIA), BLUE VERVAIN (VERBENA HASTATA), FOWL BLUEGRASS (POA PALUSTRIS), HOP SEDGE (CAREX LUPULINA), GREEN BULRUSH (SCIRPUS ATROVIRENS), CREEPING SPIKE RUSH (ELEOCHARIS PALUSTRIS), FRINGED SEDGE (CAREX CRINITA), SOFT RUSH (JUNCUS EFFUSUS), SPOTTED JOE PYE WEED (EUPATORIUM MACULATUM), RATTLESNAKE GRASS (OLYERIA CANADENSIS), SWAMP ASTER (ASTER PUNICEUS), BLUEFLAG (IRIS VERSICOLOR), SWAMP MILKWEED (ASCLEPIAS INCARNATA), SQUARE STEMMED MONKEY FLOWER (MIMULUS RINGENS).

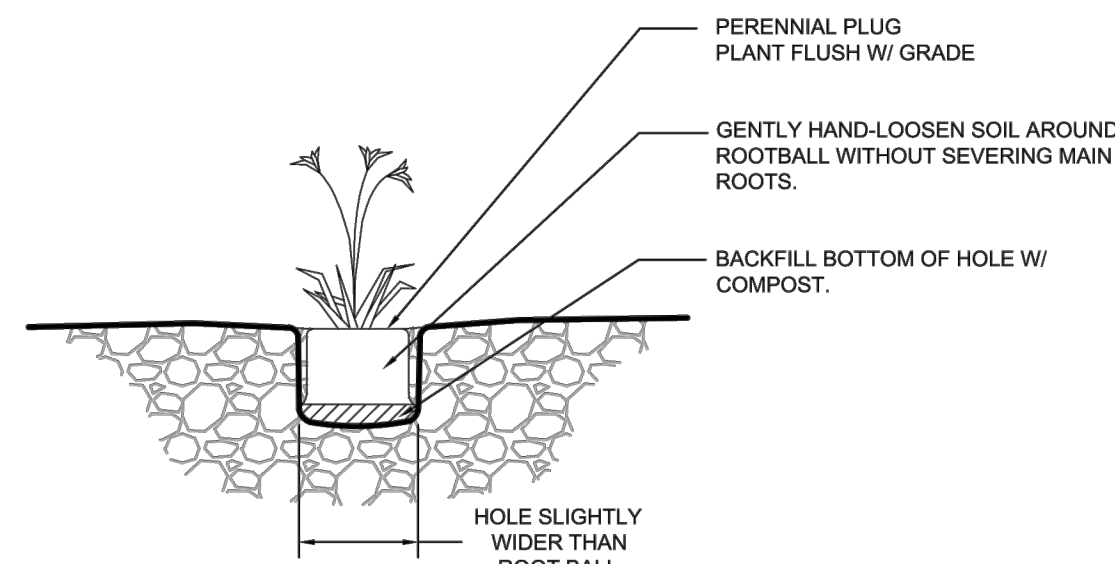

GRAVEL WETLAND PLANTING DETAIL

NOT TO SCALE

ARON C. HUNTER, PE # 16326

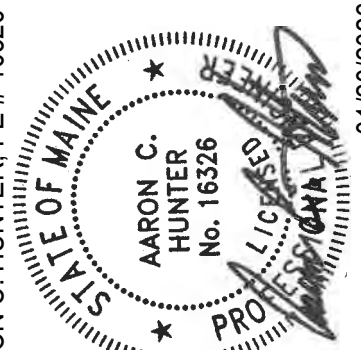

01/20/2026

REV	SUBMISSION	DATE
F	REVISED PER CSX COMMENTS	11/20/2024
E	REVISED PER CSX COMMENTS	07/23/2024
D	REVISED PER CSX COMMENTS	05/15/2024
C	ISSUED FOR 80% PDR	04/17/2024
B	80% PROGRESS SET	03/18/2024
A	ISSUED FOR 30% PDR	02/11/2024

PROJECT NAME:
PALMER AVE DETENTION BASIN RETROFIT

CITY OF PORTLAND, MAINE
DEPARTMENT OF PUBLIC WORKS
WATER RESOURCES DIVISION
212 CANCO ROAD, SUITE B, PORTLAND, MAINE 04103
PHONE (207) 674-6846



DESIGN BY:	DJS
DRAWN BY:	RGL
CHECKED BY:	ACH
SHEET NAME:	LANDSCAPE PLAN
DATE:	11-1-2024
PAGE 8 OF 12	
SHEET NO.:	L-101
REV.:	F
VAULT #:	

EROSION CONTROL MEASURES

PRE-CONSTRUCTION PHASE

PRIOR TO THE BEGINNING OF ANY CONSTRUCTION, SEDIMENT BARRIERS (SILT FENCE) WILL BE STAKED/INSTALLED ACROSS THE SLOPE(S), ON THE CONTOUR AT OR JUST BELOW THE LIMITS OF CLEARING OR GRUBBING, AND/OR JUST ABOVE ANY ADJACENT PROPERTY LINE OR WATERCOURSE, TO PROTECT AGAINST CONSTRUCTION RELATED EROSION. THE PLACEMENT OF SEDIMENT BARRIERS SHALL BE COMPLETED IN ACCORDANCE WITH GUIDELINES ESTABLISHED IN BEST MANAGEMENT PRACTICES AND IN ACCORDANCE WITH THIS EROSION CONTROL PLAN AND DETAILS IN THIS PLAN SET. THIS NETWORK IS TO MAINTAIN SLOPES HAVE AT LEAST 90% VIGOROUS PERENNIAL VEGETATIVE COVER TO PREVENT EROSION. TEMPORARY EROSION CONTROL MEASURES SHALL BE REMOVED WITHIN 30 DAYS AFTER PERMANENT STABILIZATION IS ATTAINED.

PRIOR TO ANY CLEARING OR GRUBBING, A CONSTRUCTION ENTRANCE/EXIT SHALL BE CONSTRUCTED AT THE INTERSECTION OF THE PROPOSED ENTRANCES AND EXISTING ROADWAY TO AVOID TRACKING OF MUD, DUST AND DEBRIS FROM THE SITE.

PRIOR TO CONSTRUCTION, THE CONTRACTOR SHALL PREPARE A DETAILED SCHEDULE AND MARKED UP PLAN INDICATING AREAS AND COMPONENTS OF THE WORK AND KEY DATES SHOWING DATE OF DISTURBANCE AND COMPLETION OF THE WORK. THE CONTRACTOR SHALL SCHEDULE A PRE-CONSTRUCTION MEETING WITH THE MUNICIPAL STAFF, THREE COPIES OF THE SCHEDULE AND MARKED UP PLAN SHALL BE PROVIDED TO THE MUNICIPALITY THREE DAYS PRIOR TO THE SCHEDULED PRE-CONSTRUCTION MEETING. SPECIAL ATTENTION SHALL BE GIVEN TO THE 14 DAY LIMIT OF DISTURBANCE IN THE SCHEDULE ADDRESSING TEMPORARY AND PERMANENT VEGETATION MEASURES.

CONSTRUCTION AND POST-CONSTRUCTION PHASE

AREAS UNDERGOING ACTUAL CONSTRUCTION SHALL ONLY EXPOSE THAT AMOUNT OF MINERAL SOIL NECESSARY FOR PROGRESSIVE AND EFFICIENT CONSTRUCTION. AN AREA CONSIDERED OPEN IS ANY AREA NOT STABILIZED WITH PAVEMENT, VEGETATION, MULCHING, EROSION CONTROL MATS, RIPRAP OR GRAVEL BASE ON A ROAD, SUCH AS ACTIVE EXCAVATION AND ACTIVE GRADING. LIMIT THE EXPOSED AREA TO THOSE AREAS IN WHICH WORK IS ACTIVELY OCCURRING OR CAN BE MULCHED IN THE SAME DAY. OPEN AREAS SHALL BE ANCHORED WITH TEMPORARY EROSION CONTROL AS SHOWN ON THE DESIGN PLANS AND AS DESCRIBED WITHIN THIS EROSION CONTROL PLAN WITHIN SEVEN (7) DAYS OF DISTURBANCE. AREAS LOCATED WITHIN 100 FEET OF STREAMS SHALL BE ANCHORED WITH TEMPORARY EROSION CONTROL WITHIN SEVEN (7) DAYS. REFER TO WINTER EROSION CONTROL NOTES FOR THE TREATMENT OF OPEN AREAS AFTER OCTOBER 1ST OF THE CONSTRUCTION YEAR.

THE CONTRACTOR MUST INSTALL ANY ADDED MEASURES WHICH MAY BE NECESSARY TO CONTROL EROSION/SEDIMENTATION FROM THE SITE DEPENDENT UPON THE ACTUAL SITE AND WEATHER CONDITIONS. CONTINUATION OF EARTHWORK OPERATIONS ON ADDITIONAL AREAS SHALL NOT BEGIN UNTIL THE EXPOSED SOIL SURFACE ON THE AREA BEING WORKED HAS BEEN STABILIZED, IN ORDER TO MINIMIZE AREAS WITHOUT EROSION CONTROL PROTECTION.

EROSION CONTROL APPLICATIONS & MEASURES

THE PLACEMENT OF EROSION CONTROL MEASURES SHALL BE COMPLETED IN ACCORDANCE WITH GUIDELINES ESTABLISHED IN BEST MANAGEMENT PRACTICES AND IN ACCORDANCE WITH THE EROSION CONTROL PLAN AND DETAILS IN THE PLAN SET.

1. TEMPORARY MULCHING:

ALL DISTURBED AREAS SHALL BE MULCHED WITH MATERIALS SPECIFIED BELOW PRIOR TO ANY STORM EVENT. ALL DISTURBED AREAS NOT FINAL GRADED WITHIN 14 DAYS SHALL BE MULCHED. DISTURBED AREAS ADJACENT TO NATURAL RESOURCES THAT ARE NOT GRADED WITHIN SEVEN (7) DAYS SHALL BE MULCHED. ALSO, AREAS, WHICH HAVE BEEN TEMPORARILY OR PERMANENTLY SEEDED, SHALL BE MULCHED IMMEDIATELY FOLLOWING SEEDING. EROSION CONTROL BLANKETS ARE RECOMMENDED TO BE USED AT THE BASE OF GRASSED WATERWAYS AND ON SLOPES GREATER THAN 33%. MULCH ANCHORING SHOULD BE USED ON SLOPES GREATER THAN 5% AFTER SEPTEMBER 15TH OF THE CONSTRUCTION YEAR (SEE WINTER EROSION CONTROL NOTES).

TYPES OF MULCH:

HAY OR STRAW SHALL BE APPLIED AT A RATE OF 75 LBS/1,000 S.F. (1.5 TONS PER ACRE).

EROSION CONTROL MIX: SHALL BE PLACED EVENLY AND MUST PROVIDE 100% SOIL COVERAGE. EROSION CONTROL MIX SHALL BE APPLIED SUCH THAT THE THICKNESS ON SLOPES 3:1 OR LESS IS 2 INCHES PLUS 1/2 INCH PER 20 FEET OF SLOPE UP TO 100 FEET. THE THICKNESS ON SLOPES BETWEEN 3:1 AND 2:1 SHALL BE 4 INCHES PLUS 1/2 INCH PER 20 FEET OF SLOPE UP TO 100 FEET. THIS SHALL NOT BE USED ON SLOPES GREATER THAN 2:1.

EROSION CONTROL BLANKET: SHALL BE INSTALLED SUCH THAT CONTINUOUS CONTACT BETWEEN THE MAT AND THE SOIL IS OBTAINED. INSTALL BLANKETS AND STAPLE IN ACCORDANCE WITH THE MANUFACTURER'S RECOMMENDATIONS.

2. SOIL STOCKPILES:

STOCKPILES OF SOIL OR SUBSOIL SHALL BE MULCHED WITH HAY OR STRAW AT A RATE OF 75 LBS/1,000 S.F. (1.5 TONS PER ACRE) OR WITH A FOUR-INCH LAYER OF WOOD WASTE EROSION CONTROL MIX. THIS WILL BE DONE WITHIN 24 HOURS OF STOCKING AND RE-ESTABLISHED PRIOR TO ANY RAINFALL. ANY SOIL STOCKPILE WILL NOT BE PLACED (EVEN COVERED WITH HAY OR STRAW) WITHIN 100 FEET FROM ANY NATURAL RESOURCES. SEDIMENT BARRIERS SHALL BE INSTALLED DOWNGRADIENT OF STOCKPILES, AND STORMWATER SHALL BE PREVENTED FROM RUNNING ONTO THE STOCKPILE.

3. NATURAL RESOURCES PROTECTION:

ANY AREAS WITHIN 100 FEET FROM ANY NATURAL RESOURCES SHALL BE MULCHED USING TEMPORARY MULCHING (AS DESCRIBED IN PART 1 OF THIS SECTION) WITHIN 7 DAYS OF EXPOSURE OR PRIOR TO ANY STORM EVENT. SEDIMENT BARRIERS (AS DESCRIBED IN PART 4 OF THIS SECTION) SHALL BE PLACED BETWEEN ANY NATURAL RESOURCE AND THE DISTURBED AREA. PROJECTS CROSSING THE NATURAL RESOURCE SHALL BE PROTECTED A MINIMUM DISTANCE OF 100 FEET ON EITHER SIDE FROM THE RESOURCE.

4. SEDIMENT BARRIERS:

PRIOR TO THE BEGINNING OF ANY CONSTRUCTION, SEDIMENT BARRIERS SHALL BE STAKED ACROSS THE SLOPE(S), ON THE CONTOUR AT OR JUST BELOW THE LIMITS OF CLEARING OR GRUBBING, AND/OR JUST ABOVE ANY ADJACENT PROPERTY LINE OR WATERCOURSE, TO PROTECT AGAINST CONSTRUCTION RELATED EROSION. SEDIMENT BARRIERS SHALL BE MAINTAINED BY THE CONTRACTOR UNTIL ALL EXPOSED SLOPES HAVE AT LEAST 90% VIGOROUS PERENNIAL VEGETATIVE COVER TO PREVENT EROSION.

SILT FENCE: SHALL BE INSTALLED PER THE DETAIL ON THE PLANS. THE EFFECTIVE HEIGHT OF THE FENCE SHALL NOT EXCEED 36 INCHES. IT IS RECOMMENDED THAT SILT FENCE BE REMOVED BY CUTTING THE FENCE MATERIALS AT GROUND LEVEL SO AS TO AVOID ADDITIONAL SOIL DISTURBANCE.

HAY BALES: SHALL NOT BE INSTALLED ADJACENT TO WETLAND. INSTALL PER THE DETAIL ON THE PLANS. BALES SHALL BE WIRE-BOUND OR STRING-TIED AND THESE BINDINGS MUST REMAIN PARALLEL WITH THE GROUND SURFACE DURING INSTALLATION TO PREVENT DETERIORATION OF THE BINDINGS. BALES SHALL BE INSTALLED WITHIN A MINIMUM 4 INCH DEEP TRENCH LINE WITH ENDS OF ADJACENT BALES TIGHTLY ABUTTING ONE ANOTHER.

EROSION CONTROL MIX: SHALL NOT BE USED ADJACENT TO WETLANDS. INSTALL PER THE DETAIL ON THE PLANS. THE MIX SHALL CONSIST PRIMARILY OF ORGANIC MATERIAL AND CONTAIN A WELL-GRADED MIXTURE OF PARTICLE SIZES AND MAY CONTAIN ROCKS LESS THAN 4 INCHES IN DIAMETER. THE MIX COMPOSITION SHALL MEET THE STANDARDS DESCRIBED WITHIN THE MDEP BEST MANAGEMENT PRACTICES. NO TRENCHING IS REQUIRED FOR INSTALLATION OF THIS BARRIER. EROSION CONTROL MIX BERMS SHALL NOT BE USED AT THE BOTTOM OF STEEP SLOPES (>8%) OR SLOPES WITH FLOWING WATER.

CONTINUOUS CONTAINED BERM: SHALL BE INSTALLED PER THE DETAIL ON THE PLANS. THIS SEDIMENT BARRIER IS EROSION CONTROL MIX PLACED WITHIN A SYNTHETIC TUBULAR NETTING AND PERFORMS AS A STURDY SEDIMENT BARRIER THAT WORKS WELL ON HARD GROUND SUCH AS FROZEN CONDITIONS, TRAVELED AREAS OR PAVEMENT. NO TRENCHING IS REQUIRED FOR INSTALLATION OF THIS BARRIER.

5. TEMPORARY CHECK DAMS:

SILT SHALL BE INSTALLED PER THE DETAIL ON THE PLANS. CHECK DAMS ARE TO BE PLACED WITHIN DITCHES/ SWALES AS SPECIFIED ON THE DESIGN PLANS IMMEDIATELY AFTER FINAL GRADING. CHECK DAMS SHALL BE 2 FEET HIGH. TEMPORARY CHECK DAMS MAY BE REMOVED ONLY AFTER THE ROADWAYS ARE PAVED AND THE VEGETATED SWALE ARE ESTABLISHED WITH AT LEAST 90% OF VIGOROUS PERENNIAL GROWTH. THE AREA BENEATH THE CHECK DAM MUST BE SEEDED AND MULCHED IMMEDIATELY AFTER REMOVAL OF THE CHECK DAM.

STONE CHECK DAMS: STONE DAMS SHOULD BE CONSTRUCTED OF 2 TO 3 INCH STONE AND PLACED SUCH THAT COMPLETE COVERAGE OF THE SWALE IS OBTAINED AND THAT THE CENTER OF THE DAM IS 6 INCHES LOWER THAT THE OUTER EDGES.

HAY BALE CHECK DAMS: BALES SHALL BE WIRE-BOUND OR STRING-TIED. BALES SHALL BE INSTALLED WITHIN A MINIMUM 4 INCH DEEP TRENCH LINE WITH ENDS OF ADJACENT BALES TIGHTLY ABUTTING ONE ANOTHER. HAY BALES SHALL BE PLACED SUCH THAT COMPLETE COVERAGE OF THE SWALE IS OBTAINED AND THAT THE CENTER OF THE DAM IS 6 INCHES LOWER THAT THE OUTER EDGES.

MANUFACTURED CHECK DAMS: MANUFACTURED CHECK DAMS, AS SPECIFIED IN THE DETAIL ON THE PLANS, MAY BE USED IF AUTHORIZED BY THE PROPER LOCAL, STATE OR FEDERAL REGULATING AGENCIES. THESE UNITS SHALL BE INSTALLED IN ACCORDANCE WITH THE MANUFACTURE'S RECOMMENDATIONS.

6. STORMDRAIN INLET PROTECTION:

INLET PROTECTION SHALL BE PLACED AROUND A STORMDRAIN DROP INLET OR CURB INLET PRIOR TO PERMANENT STABILIZATION OF THE IMMEDIATE AND UPSTREAM DISTURBED AREAS. THEY SHALL BE CONSTRUCTED IN A MANNER THAT WILL FACILITATE CLEAN-OUT AND DISPOSAL OF TRAPPED SEDIMENTS AND MINIMIZE INTERFERENCE WITH CONSTRUCTION ACTIVITIES. ANY RESULTANT PONDING OF WATER FROM THE PROTECTION METHOD MUST NOT CAUSE EXCESSIVE INCONVENIENCE OR DAMAGE TO ADJACENT AREAS OR STRUCTURES.

HAY BALE DROP INLET PROTECTION: WE DO NOT RECOMMEND THE USE OF HAY BALES AS INLET PROTECTION.

CONCRETE BLOCK AND STONE INLET SEDIMENT FILTER (DROP OR CURB INLET): SHALL BE INSTALLED PER THE DETAIL ON THE PLANS. THE HEIGHT OF THE CONCRETE BLOCK BARRIER CAN VARY BUT MUST BE BETWEEN 12 AND 24 INCHES TALL. A MINIMUM OF 1 INCH CRUSHED STONE SHALL BE USED.

MANUFACTURED SEDIMENT BARRIERS AND FILTER (DROP OR CURB INLET): MANUFACTURED FILTERS, AS SPECIFIED IN THE DETAIL ON THE PLANS, MAY BE USED IF INSTALLED IN ACCORDANCE WITH THE MANUFACTURER'S RECOMMENDATIONS.

7. STABILIZED CONSTRUCTION ENTRANCE/EXIT:

PRIOR TO CLEARING AND/OR GRUBBING THE SITE A STABILIZED CONSTRUCTION ENTRANCE/EXIT SHALL BE CONSTRUCTED WHEREVER TRAFFIC WILL EXIT THE CONSTRUCTION SITE ONTO A PAVED ROADWAY IN ORDER TO MINIMIZE THE TRACKING OF SEDIMENT AND DEBRIS FROM THE CONSTRUCTION SITE ONTO PUBLIC ROADWAYS. THE ENTRANCES AND ADJACENT ROADWAY AREAS SHALL BE PERIODICALLY SWEEPED TO FURTHER MINIMIZE THE TRACKING OF MUD, DUST OR DEBRIS FROM THE CONSTRUCTION AREA. THE TERM "SWEEP" IS UNDERSTOOD TO MEAN REMOVAL AND RECOVERY OF TRACKED SEDIMENT WITH A STREET SWEEPER, NOT BRUSHING THE MATERIAL INTO SWALES OR STRUCTURES WITH A MECHANICAL BROOM. STABILIZED CONSTRUCTION EXITS SHALL BE CONSTRUCTED IN AREAS SPECIFIED ON THE PLANS AND AS DETAILED ON THE PLANS. THE CONTRACTOR SHALL MAINTAIN THE STABILIZED CONSTRUCTION ENTRANCE UNTIL ALL DISTURBED AREAS ARE STABILIZED.

DUST CONTROL:

DUST CONTROL DURING CONSTRUCTION SHALL BE ACHIEVED BY THE USE OF A WATERING TRUCK TO PERIODICALLY SPRINKLE THE EXPOSED ROADWAY AREAS AS NECESSARY TO REDUCE DUST DURING THE DRY MONTHS. APPLYING OTHER PRODUCTS SUCH AS CALCIUM CHLORIDE OR OTHER MANUFACTURED PRODUCTS ARE ALLOWED IF AUTHORIZED BY THE PROPER LOCAL, STATE AND/OR FEDERAL REGULATING AGENCIES. HOWEVER, IT IS THE CONTRACTOR'S ULTIMATE RESPONSIBILITY TO MITIGATE DUST AND SOIL LOSS FROM THE SITE. IF OFFSITE TRACKING OCCURS, PUBLIC ROADS SHOULD BE SWEEP IMMEDIATELY AND NOT LESS THAN ONCE A WEEK AND PRIOR TO SIGNIFICANT STORM EVENTS.

TEMPORARY VEGETATION:

TEMPORARY VEGETATION SHALL BE APPLIED TO DISTURBED AREAS THAT WILL NOT RECEIVE FINAL GRADING FOR PERIODS UP TO 12 MONTHS. THIS PROCEDURE SHOULD BE USED EXTENSIVELY IN AREAS ADJACENT TO NATURAL RESOURCES. SEEDED PREPARATION AND APPLICATION OF SEED SHALL BE CONDUCTED AS INDICATED IN THE PERMANENT VEGETATION SECTION OF THIS NARRATIVE. SPECIFIC SEEDS (FAST GROWING AND SHORT LIVING) SHALL BE SELECTED FROM THE MAINE EROSION AND SEDIMENT CONTROL BMP MANUALS FOR CONTRACTORS AND ENGINEERS, LATEST REVISION. ALTERNATIVE EROSION CONTROL MEASURES SHOULD BE USED IF SEEDING CAN NOT BE DONE BEFORE SEPTEMBER 15TH OF THE CONSTRUCTION YEAR.

PERMANENT VEGETATION:

REVEGETATION MEASURES SHALL COMMENCE IMMEDIATELY UPON COMPLETION OF FINAL GRADING OF AREAS TO BE LOAMED AND SEEDED. THE APPLICATION OF SEED SHALL BE CONDUCTED BETWEEN APRIL 1ST AND OCTOBER 1ST OF THE CONSTRUCTION YEAR, PLEASE REFER TO THE WINTER EROSION CONTROL NOTES FOR MORE DETAIL. REVEGETATION MEASURES SHALL CONSIST OF THE FOLLOWING:

SEEDED PREPARATION:

A. FOUR (4) INCHES OF LOAM SHALL BE SPREAD OVER DISTURBED AREAS AND SMOOTHED TO A UNIFORM SURFACE. LOAM SHALL BE FREE OF SUBSOIL, CLAY LUMPS, STONES AND OTHER OBJECTS OVER 2 INCHES OR LARGER IN ANY DIMENSION, AND WITHOUT WEEDS, ROOTS OR OTHER OBJECTIONABLE MATERIAL.

B. SOILS TESTS SHALL BE TAKEN AT THE TIME OF SOIL STRIPPING TO DETERMINE FERTILIZATION REQUIREMENTS. SOILS TESTS SHALL BE TAKEN PROMPTLY AS TO NOT INTERFERE WITH THE 14-DAY LIMIT ON SOIL EXPOSURE. BASED UPON TEST RESULTS, SOIL AMENDMENTS SHALL BE INCORPORATED INTO THE SOIL PRIOR TO FINAL SEEDING. IN LIEU OF SOIL TESTS, SOIL AMENDMENTS MAY BE APPLIED AS FOLLOWS:

ITEM	APPLICATION RATE
10-20-20 FERTILIZER (N-P205-K20 OR EQUAL)	18.4 LBS./1,000 S.F.
GROUND LIMESTONE (50% CALCIUM & MAGNESIUM OXIDE)	138 LBS./1,000 S.F.
C. WORK LIME AND FERTILIZER INTO THE SOIL AS NEARLY AS PRACTICAL TO A DEPTH OF 4 INCHES WITH PROPER EQUIPMENT. ROLL THE AREA TO FIRM THE SEEDED EXCEPT ON CLAY OR SILTY SOILS OR COARSE SAND.	

APPLICATION OF SEED:

A. SEEDING: SHALL BE CONDUCTED BETWEEN APRIL 1ST AND OCTOBER 1ST OF THE CONSTRUCTION YEAR. GENERALLY A SEED MIXTURE MAY BE APPLIED AS FOLLOWS: (CONSERVATION MIX)

SEED TYPE	APPLICATION RATE
FESCUE, FAWN	0.34 LBS./1,000 S.F. (15 LBS./ACRE)
BIRD'S FOOT TREFLOIL, VARIETY NOT STATED	0.28 LBS./1,000 S.F. (12 LBS./ACRE)
ANNUAL RYEGRASS	0.18 LBS./1,000 S.F. (8 LBS./ACRE)
TIMOTHY, CLIMAX	0.18 LBS./1,000 S.F. (8 LBS./ACRE)
ALSKIE CLOVER	0.11 LBS./1,000 S.F. (5 LBS./ACRE)
REDTOP	0.05 LBS./1,000 S.F. (2 LBS./ACRE)
TOTAL	1.14 LBS./1,000 S.F. (50 LBS./ACRE)

NOTE: A SPECIFIC SEED MIXTURE SHOULD BE CHOSEN TO MATCH THE SOILS CONDITION OF THE SITE. VARIOUS AGENCIES CAN RECOMMEND SEED MIXTURES. MDEP RECOMMENDED SEED MIXTURES ARE IN THE EROSION AND SEDIMENT CONTROL BMP MANUAL DATED 2016 OR LATEST REVISION.

B. HYDROSEEDING: SHALL BE CONDUCTED ON PREPARED AREAS WITH SLOPES LESS THAN 2:1. LIME AND FERTILIZER MAY BE APPLIED SIMULTANEOUSLY WITH THE SEED. RECOMMENDED SEEDING RATES MUST BE INCREASED BY 10% WHEN HYDROSEEDING.

C. MULCHING: SHALL COMMENCE IMMEDIATELY AFTER SEED IS APPLIED. REFER TO THE TEMPORARY MULCHING SECTION OF THIS NARRATIVE FOR DETAILS.

SODDING:

FOLLOWING SEEDED PREPARATION, SOD CAN BE APPLIED IN LIEU OF SEEDING IN AREAS WHERE IMMEDIATE VEGETATION IS MOST BENEFICIAL SUCH AS DITCHES, AROUND STORMWATER DROP INLETS AND AREAS OF AESTHETIC VALUE. SOD SHOULD BE LAID AT RIGHT ANGLES TO THE DIRECTION OF FLOW, STARTING AT THE LOWEST ELEVATION. SOD SHOULD BE ROLLED OR TAMPED DOWN TO EVEN OUT THE JOINTS ONCE LAID DOWN, WHERE FLOW IS PREVALENT THE SOD MUST BE PROPERLY ANCHORED DOWN. IRRIGATE THE SOD IMMEDIATELY AFTER INSTALLATION. IN MOST CASES, SOD CAN BE ESTABLISHED BETWEEN APRIL 1ST AND NOVEMBER 15TH OF THE CONSTRUCTION YEAR, HOWEVER, REFER TO THE WINTER EROSION CONTROL NOTES FOR ANY ACTIVITIES AFTER OCTOBER 1ST.

STANDARDS FOR TIMELY STABILIZATION:

STANDARD FOR THE TIMELY STABILIZATION OF DISTURBED SLOPES -- BY SEPTEMBER 15 THE CONTRACTOR WILL CONSTRUCT AND STABILIZE STONE-COVERED SLOPES BY NOVEMBER 15. THE CONTRACTOR WILL SEED AND MULCH ALL SLOPES TO BE VEGETATED BY SEPTEMBER 15. THE MDEP WILL CONSIDER ANY AREA HAVING A GRADE GREATER THAN 15% (6.67H:1V) TO BE A SLOPE. IF THE CONTRACTOR FAILS TO STABILIZE ANY SLOPE TO BE VEGETATED BY SEPTEMBER 15, THEN THE CONTRACTOR WILL TAKE ONE OF THE FOLLOWING ACTIONS TO STABILIZE THE SLOPE FOR LATE FALL AND WINTER.

- STABILIZE THE SOIL WITH TEMPORARY VEGETATION AND EROSION CONTROL MATS -- BY OCTOBER 1 THE CONTRACTOR WILL SEED THE DISTURBED SLOPE WITH WINTER RYE AT A SEEDING RATE OF 3 POUNDS PER 1,000 SQUARE FEET AND APPLY EROSION CONTROL MATS OVER THE MULCHED SLOPE. THE CONTRACTOR WILL MONITOR GROWTH OF THE RYE OVER THE NEXT 30 DAYS. IF THE RYE FAILS TO GROW AT LEAST THREE INCHES OR COVER AT LEAST 75% OF THE DISTURBED SLOPE BY NOVEMBER 1, THEN THE CONTRACTOR WILL COVER THE SLOPE WITH A LAYER OF WOOD WASTE COMPOST AS DESCRIBED IN ITEM 2(C) OF THIS STANDARD OR WITH STONE RIPRAP AS DESCRIBED IN ITEM 2(D) OF THIS STANDARD.
- STABILIZE THE SLOPE WITH MULCH -- THE CONTRACTOR WILL STABILIZE THE DISTURBED SLOPE WITH PROPERLY INSTALLED SOD BY OCTOBER 1. PROPER INSTALLATION INCLUDES THE CONTRACTOR PINNING THE SOD ONTO THE SOIL WITH WIRE PINS, ROLLING THE SOD TO GUARANTEE CONTACT BETWEEN THE SOD AND UNDERLYING SOIL, AND WATERING THE SOD TO PROMOTE ROOT GROWTH INTO THE DISTURBED SOIL. THE CONTRACTOR WILL NOT USE LATE-SEASON SOD INSTALLATION TO STABILIZE SLOPES HAVING A GRADE GREATER THAN 33% (3H:1V).
- STABILIZE THE SLOPE WITH WOOD WASTE COMPOST -- THE CONTRACTOR WILL PLACE A SIX-INCH LAYER OF WOOD WASTE COMPOST ON THE SLOPE BY NOVEMBER 15. PRIOR TO PLACING THE WOOD WASTE COMPOST, THE CONTRACTOR WILL REMOVE ANY SNOW ACCUMULATION ON THE DISTURBED SLOPE. THE CONTRACTOR WILL NOT USE WOOD WASTE COMPOST TO STABILIZE SLOPES HAVING GRADES GREATER THAN 50% (2H:1V) OR HAVING GROUNDWATER SEEPS ON THE SLOPE FACE.
- STABILIZE THE SLOPE WITH STONE RIPRAP -- THE CONTRACTOR WILL PLACE A LAYER OF STONE RIPRAP ON THE SLOPE BY NOVEMBER 15. THE CONTRACTOR WILL HIRE A REGISTERED PROFESSIONAL ENGINEER TO DETERMINE THE STONE SIZE NEEDED FOR STABILITY AND TO DESIGN A FILTER LAYER FOR UNDERNEATH THE RIPRAP.

STANDARD FOR THE TIMELY STABILIZATION OF DISTURBED SOILS -- BY SEPTEMBER 15 THE CONTRACTOR WILL SEED AND MULCH ALL DISTURBED SOILS ON AREAS HAVING A SLOPE LESS THAN 15%. IF THE CONTRACTOR FAILS TO STABILIZE THESE SOILS BY THIS DATE, THEN THE CONTRACTOR WILL TAKE ONE OF THE FOLLOWING ACTIONS TO STABILIZE THE SOIL FOR LATE FALL AND WINTER.

- STABILIZE THE SOIL WITH TEMPORARY VEGETATION -- BY OCTOBER 1 THE CONTRACTOR WILL SEED THE DISTURBED SOIL WITH WINTER RYE AT A SEEDING RATE OF 3 POUNDS PER 1000 SQUARE FEET, LIGHTLY MULCH THE SEEDED SOIL WITH HAY OR STRAW AT 75 POUNDS PER 1000 SQUARE FEET, AND ANCHOR THE MULCH WITH PLASTIC NETTING. THE CONTRACTOR WILL MONITOR GROWTH OF THE RYE OVER THE NEXT 30 DAYS. IF THE RYE FAILS TO GROW AT LEAST THREE INCHES OR COVER AT LEAST 75% OF THE DISTURBED SOIL BEFORE NOVEMBER 15, THEN THE CONTRACTOR WILL MULCH THE AREA FOR OVER-WINTER PROTECTION AS DESCRIBED IN ITEM 3(C) OF THIS STANDARD.
- STABILIZE THE SOIL WITH SOD -- THE CONTRACTOR WILL STABILIZE THE DISTURBED SOIL WITH PROPERLY INSTALLED SOD BY OCTOBER 1. PROPER INSTALLATION INCLUDES THE CONTRACTOR PINNING THE SOD ONTO THE SOIL WITH WIRE PINS, ROLLING THE SOD TO GUARANTEE CONTACT BETWEEN THE SOD AND UNDERLYING SOIL, AND WATERING THE SOD TO PROMOTE ROOT GROWTH INTO THE DISTURBED SOIL.
- STABILIZE THE SOIL WITH MULCH -- BY NOVEMBER 15 THE CONTRACTOR WILL MULCH THE DISTURBED SOIL BY SPREADING HAY OR STRAW AT A RATE OF AT LEAST 150 POUNDS PER 1000 SQUARE FEET ON THE AREA SO THAT NO SOIL IS VISIBLE THROUGH THE MULCH. PRIOR TO APPLYING THE MULCH, THE CONTRACTOR WILL REMOVE ANY SNOW ACCUMULATION ON THE DISTURBED AREA. IMMEDIATELY AFTER APPLYING THE MULCH, THE CONTRACTOR WILL ANCHOR THE MULCH WITH PLASTIC NETTING TO PREVENT WIND FROM MOVING THE MULCH OFF THE DISTURBED SOIL.

1. MAINTENANCE MEASURES SHALL BE APPLIED AS NEEDED DURING THE ENTIRE CONSTRUCTION CYCLE. AFTER EACH RAINFALL, SNOW STORM OR PERIOD OF THAWING AND RUNOFF, AND AT LEAST EVERY SEVEN (7) DAYS, THE CONTRACTOR SHALL PERFORM A VISUAL INSPECTION OF ALL INSTALLED EROSION CONTROL MEASURES. THE CONTRACTOR SHALL PERFORM REPAIRS NO LATER THAN THE END OF THE NEXT WORKDAY, TO ALLOW CONTINUED PROPER FUNCTIONING OF THE EROSION CONTROL MEASURE. THE CONTRACTOR SHALL PROVIDE THE NECESSARY REGULATING AGENCIES WITH WRITTEN DOCUMENTATION DESCRIBING DATES OF INSPECTIONS AND NECESSARY FOLLOW-UP WORK TO MAINTAIN EROSION CONTROL MEASURES MEETING THE REQUIREMENTS OF THIS PLAN WITHIN SEVEN (7) DAYS.

2. FOLLOWING THE TEMPORARY AND/OR FINAL SEEDINGS, THE CONTRACTOR SHALL INSPECT THE WORK AREA SEMIMONTHLY UNTIL THE SEEDINGS HAVE BEEN ESTABLISHED. ESTABLISHED MEANS A MINIMUM OF AREAS VEGETATED WITH VIGOROUS GROWTH. RESEEDING SHALL BE CARRIED OUT BY THE CONTRACTOR WITH FOLLOW-UP INSPECTIONS IN THE EVENT OF ANY FAILURES UNTIL VEGETATION IS ADEQUATELY ESTABLISHED.

HOUSEKEEPING:

- SPILL PREVENTION. CONTROLS MUST BE USED TO PREVENT POLLUTANTS FROM CONSTRUCTION AND WASTE MATERIALS STORED ON SITE TO ENTER STORMWATER, WHICH INCLUDES STORAGE PRACTICES TO MINIMIZE EXPOSURE OF THE MATERIALS TO STORMWATER. THE SITE CONTRACTOR OR OPERATOR MUST DEVELOP, AND IMPLEMENT AS NECESSARY, APPROPRIATE SPILL PREVENTION, CONTAINMENT, AND RESPONSE PLANNING MEASURES.
- GROUNDWATER PROTECTION. DURING CONSTRUCTION, LIQUID PETROLEUM PRODUCTS AND OTHER HAZARDOUS MATERIALS WITH THE POTENTIAL TO CONTAMINATE GROUNDWATER MAY NOT BE STORED OR HANDLED IN AREAS OF THE SITE DRAINING TO AN INFILTRATION AREA. AN "INFILTRATION AREA" IS ANY AREA OF THE SITE WHERE EXISTING OR OTHER RELEVANT FACTORS ACCUMULATE RUNOFF THAT INFILTRATES INTO THE SOIL, DIKES, BERMS, SUMPS, AND OTHER FORMS OF SECONDARY CONTAINMENT THAT PREVENT DISCHARGE TO GROUNDWATER MAY BE USED TO ISOLATE PORTIONS OF THE SITE FOR THE PURPOSES OF STORAGE AND HANDLING OF THESE MATERIALS. ANY PROJECT PROPOSING INFILTRATION OF STORMWATER MUST PROVIDE ADEQUATE PRE-TREATMENT OF STORMWATER PRIOR TO DISCHARGE OF STORMWATER TO THE INFILTRATION AREA, OR PROVIDE FOR TREATMENT WITHIN THE INFILTRATION AREA, IN ORDER TO PREVENT THE ACCUMULATION OF FINES, REDUCTION IN INFILTRATION RATE, AND CONSEQUENT FLOODING AND DESTABILIZATION.
- FUGITIVE SEDIMENT AND DUST. ACTIONS MUST BE TAKEN TO ENSURE THAT ACTIVITIES DO NOT RESULT IN NOTICEABLE EROSION OF SOILS OR FUGITIVE DUST EMISSIONS DURING OR AFTER CONSTRUCTION. OIL MAY NOT BE USED FOR DUST CONTROL, BUT OTHER WATER ADDITIVES MAY BE CONSIDERED AS NEEDED. A STABILIZED CONSTRUCTION ENTRANCE (SCE) SHOULD BE INCLUDED TO MINIMIZE TRACKING OF MUD AND SEDIMENT. IF OFF-SITE TRACKING OCCURS, PUBLIC ROADS SHOULD BE SWEEP IMMEDIATELY AND NO LESS THAN ONCE A WEEK AND PRIOR TO SIGNIFICANT STORM EVENTS. OPERATIONS DURING DRY MONTHS, THAT EXPERIENCE FUGITIVE DUST PROBLEMS, SHOULD WET DOWN UNPAVED ACCESS ROADS ONCE A WEEK OR MORE FREQUENTLY AS NEEDED WITH A WATER ADDITIVE TO SUPPRESS FUGITIVE SEDIMENT AND DUST.
- DEBRIS AND OTHER MATERIALS. MINIMIZE THE EXPOSURE OF CONSTRUCTION DEBRIS, BUILDING AND LANDSCAPING MATERIALS, TRASH, FERTILIZERS, PESTICIDES, HERBICIDES, DETERGENTS, SANITARY WASTE AND OTHER MATERIALS TO PRECIPITATION AND STORMWATER RUNOFF. THESE MATERIALS MUST BE PREVENTED FROM BECOMING A POLLUTANT SOURCE.
- EXCAVATION DE-WATERING. EXCAVATION DE-WATERING IS THE REMOVAL OF WATER FROM TRENCHES, FOUNDATIONS, COFFER DAMS, PONDS, AND OTHER AREAS WITHIN THE CONSTRUCTION AREA THAT RETAIN WATER AFTER EXCAVATION. IN MOST CASES THE COLLECTED WATER IS HEAVILY SLITED AND HINDERS CORRECT AND SAFE CONSTRUCTION PRACTICES. THE COLLECTED WATER REMOVED FROM THE PONDED AREA, EITHER THROUGH GRAVITY OR PUMPING, MUST BE SPREAD THROUGH NATURAL VEGETATION OR REDIRECTED TO AREAS THAT ARE SPECIFICALLY DESIGNED TO COLLECT THE MAXIMUM AMOUNT OF SEDIMENT POSSIBLE, LIKE A COFFERDAM SEDIMENTATION BASIN. AVOID ALLOWING THE WATER TO FLOW OVER DISTURBED AREAS OF THE SITE. EQUIVALENT MEASURES MAY BE TAKEN IF APPROVED BY THE DEPARTMENT.
- AUTHORIZED NON-STORMWATER DISCHARGES. IDENTIFY AND PREVENT CONTAMINATION BY NON-STORMWATER DISCHARGES. WHERE ALLOWED NON-STORMWATER DISCHARGES EXIST, THEY MUST BE IDENTIFIED AND STEPS SHOULD BE TAKEN TO ENSURE THE IMPLEMENTATION OF APPROPRIATE POLLUTION PREVENTION MEASURES FOR THE NON-STORMWATER COMPONENT(S) OF THE DISCHARGE. AUTHORIZED NON-STORMWATER DISCHARGES ARE:
 - A. DISCHARGES FROM FIRE-FIGHTING ACTIVITY;
 - B. FIRE HYDRANT FLUSHINGS;
 - C. VEHICLE WASHWATER IF DETERGENTS ARE NOT USED AND WASHING IS LIMITED TO THE EXTERIOR OF VEHICLES (ENGINE, UNDERCARRIAGE AND TRANSMISSION WASHING IS PROHIBITED);
 - D. DUST CONTROL RUNOFF WITH PERMIT CONDITIONS;
 - E. ROUTINE EXTERNAL BUILDING WASHDOWN, NOT INCLUDING SURFACE PAINT REMOVAL, THAT DOES NOT INVOLVE DETERGENTS;
 - F. PAVEMENT WASHWATER (WHERE SPILLS/LEAKS OF TOXIC OR HAZARDOUS MATERIALS HAVE NOT OCCURRED, UNLESS ALL SPILLED MATERIAL HAD BEEN REMOVED) IF DETERGENTS ARE NOT USED;
 - G. UNCONTAMINATED AIR CONDITIONING OR COMPRESSOR CONDENSATE;
 - H. UNCONTAMINATED GROUNDWATER OR SPRING WATER;
 - I. FOUNDATION OR FOOTER DRAIN-WATER WHERE FLOWS ARE NOT CONTAMINATED;
 - J. UNCONTAMINATED EXCAVATION DEWATERING;
 - K. POTABLE WATER SOURCES INCLUDING WATERLINE FLUSHINGS; AND
 - L. LANDSCAPE IRRIGATION.
- UNAUTHORIZED NON-STORMWATER DISCHARGES. THE DEPARTMENT'S APPROVAL DOES NOT AUTHORIZE A DISCHARGE THAT IS MIXED WITH A SOURCE OF NON-STORMWATER, OTHER THAN THOSE DISCHARGES SPECIFICALLY, THE DEPARTMENT'S APPROVAL DOES NOT AUTHORIZE DISCHARGES OF THE FOLLOWING:
 - A. WASTEWATER FROM THE WASHOUT OR CLEAN OUT OF CONCRETE, STUCCO, PAINT, FORM RELEASE OILS, CURING COMPOUNDS OR OTHER CONSTRUCTION MATERIALS;
 - B. FUELS, OILS OR OTHER POLLUTANTS USED IN VEHICLE AND EQUIPMENT OPERATION AND MAINTENANCE;
 - C. SOAPS, SOLVENTS, OR DETERGENTS USED IN VEHICLE AND EQUIPMENT WASHING; AND
 - D. TOXIC OR HAZARDOUS SUBSTANCES FROM A SPILL OR OTHER RELEASE.

WINTER EROSION CONTROL MEASURES

THE WINTER CONSTRUCTION PERIOD IS FROM NOVEMBER 1 THROUGH APRIL 15. IF THE CONSTRUCTION SITE IS NOT STABILIZED WITH PAVEMENT, A ROAD GRAVEL BASE, 75% MATURE VEGETATION COVER OR RIPRAP BY NOVEMBER 1 THEN THE SITE NEEDS TO BE PROTECTED WITH OVER-WINTER STABILIZATION. AN AREA CONSIDERED OPEN IS ANY AREA NOT STABILIZED WITH PAVEMENT, VEGETATION, MULCHING, EROSION CONTROL MATS, RIPRAP OR GRAVEL BASE ON A ROAD. LIMIT THE EXPOSED AREA TO THOSE AREAS IN WHICH WORK IS EXPECTED TO BE UNDER TAKEN DURING THE PROCEEDING 15 DAYS AND THAT CAN BE MULCHED IN ONE DAY PRIOR TO ANY SNOW EVENT. ALL AREAS SHALL BE CONSIDERED TO BE DENIED UNTIL THE SUBBASE GRAVEL IS INSTALLED IN ROADWAY AREAS OR THE AREAS OF FUTURE LOAM AND SEED HAVE BEEN LOAMED, SEEDED AND MULCHED. HAY AND STRAW MULCH RATE SHALL BE A MINIMUM OF 150 LBS./1,000 S.F. (3 TONS/ACRE) AND SHALL BE PROPERLY ANCHORED. THE CONTRACTOR MUST INSTALL ANY ADDED MEASURES WHICH MAY BE NECESSARY TO CONTROL EROSION/SEDIMENTATION FROM THE SITE DEPENDENT UPON THE ACTUAL SITE AND WEATHER CONDITIONS. CONTINUATION OF EARTHWORK OPERATIONS ON ADDITIONAL AREAS SHALL NOT BEGIN UNTIL THE EXPOSED SOIL SURFACE ON THE AREA BEING WORKED HAS BEEN STABILIZED, IN ORDER TO MINIMIZE AREAS WITHOUT EROSION CONTROL PROTECTION.

1. SOIL STOCKPILES

STOCKPILES OF SOIL OR SUBSOIL WILL BE MULCHED FOR OVER WINTER PROTECTION WITH HAY OR STRAW AT TWICE THE NORMAL RATE OR AT 150 LBS./1,000 S.F. (3 TONS PER ACRE) OR WITH A FOUR-INCH LAYER OF WOOD WASTE EROSION CONTROL MIX. THIS WILL BE DONE WITHIN 24 HOURS OF STOCKING AND RE-ESTABLISHED PRIOR TO ANY RAINFALL OR SNOWFALL. ANY SOIL STOCKPILE WILL NOT BE PLACED (EVEN COVERED WITH HAY OR STRAW) WITHIN 100 FEET FROM ANY NATURAL RESOURCES.

2. NATURAL RESOURCES PROTECTION

ANY AREAS WITHIN 100 FEET FROM ANY NATURAL RESOURCES, IF NOT STABILIZED WITH A MINIMUM OF 75% MATURE VEGETATION CATCH, SHALL BE MULCHED BY DECEMBER 1 AND ANCHORED WITH PLASTIC NETTING OR PROTECTED WITH EROSION CONTROL MATS. DURING WINTER CONSTRUCTION, A DOUBLE LINE OF SEDIMENT BARRIERS (I.E. SILT FENCE BACKED WITH HAY BALES OR EROSION CONTROL MIX) WILL BE PLACED BETWEEN ANY NATURAL RESOURCE AND THE DISTURBED AREA.

PROJECTS CROSSING THE NATURAL RESOURCE SHALL BE PROTECTED A MINIMUM DISTANCE OF 100 FEET ON EITHER SIDE FROM THE RESOURCE. EXISTING PROJECTS NOT STABILIZED BY DECEMBER 1 SHALL BE PROTECTED WITH THE SECOND LINE OF SEDIMENT BARRIER TO ENSURE FUNCTIONALITY DURING THE SPRING THAW AND RAINS.

3. SEDIMENT BARRIERS

DURING FROZEN CONDITIONS, SEDIMENT BARRIERS SHALL CONSIST OF WOOD WASTE FILTER BERMS AS FROZEN SOIL PREVENTS THE PROPER INSTALLATION OF HAY BALES AND SEDIMENT SILT FENCES.

4. MULCHING

ALL AREA SHALL BE CONSIDERED TO BE DENIED UNTIL AREAS OF FUTURE LOAM AND SEED HAVE BEEN LOAMED, SEEDED AND MULCHED. HAY AND STRAW MULCH SHALL BE APPLIED AT A RATE OF 150 LB. PER 1,000 SQUARE FEET OR 3 TONS/ACRE (TWICE THE NORMAL ACCEPTED RATE OF 75-LBS./1,000 S.F. OR 1.5 TONS/ACRE) AND SHALL BE PROPERLY ANCHORED. MULCH SHALL NOT BE SPREAD ON TOP OF SNOW. THE SNOW WILL BE REMOVED DOWN TO A ONE-INCH DEPTH OR LESS PRIOR TO APPLICATION. AFTER EACH DAY OF FINAL GRADING, THE AREA WILL BE PROPERLY STABILIZED WITH ANCHORED HAY OR STRAW OR EROSION CONTROL MATTING. AN AREA SHALL BE CONSIDERED TO HAVE BEEN STABILIZED WHEN EXPOSED SURFACES HAVE BEEN EITHER MULCHED WITH STRAW OR HAY AT A RATE OF 150 LB. PER 1,000 SQUARE FEET (3TONS/ACRE) AND ADEQUATELY ANCHORED THAT GROUND SURFACE IS NOT VISIBLE THROUGH THE MULCH.

BETWEEN THE DATES OF SEPTEMBER 1 AND APRIL 15, ALL MULCH SHALL BE ANCHORED BY EITHER PEG LINE, MULCH NETTING, ASPHALT EMULSION CHEMICAL, TRACK OR MUD CELLULOSE FIBER. WHEN GROUND SURFACE IS NOT VISIBLE THROUGH THE MULCH THEN COVER IS SUFFICIENT. AFTER NOVEMBER 1ST, MULCH AND ANCHORING OF ALL BARE SOIL SHALL OCCUR AT THE END OF EACH FINAL GRADING WORK DAY.

5. MULCHING ON SLOPES AND DITCHES

SLOPES SHALL NOT BE LEFT EXPOSED FOR ANY EXTENDED TIME OF WORK SUSPENSION UNLESS FULLY MULCHED AND ANCHORED WITH PEG AND NETTING OR WITH EROSION CONTROL BLANKETS. MULCHING SHALL BE APPLIED AT A RATE OF 230 LBS./1,000 S.F. ON ALL SLOPES GREATER THAN 8%. MULCH NETTING SHALL BE USED TO ANCHOR MULCH IN ALL DRAINAGE WAYS WITH A SLOPE GREATER THAN 3% FOR SLOPES EXPOSED TO DIRECT WINDS AND FOR ALL OTHER AREAS GREATER THAN 5%. EROSION CONTROL BLANKETS SHALL BE USED IN LIEU OF MULCH IN ALL DRAINAGE WAYS WITH SLOPES 8%. EROSION CONTROL MIX CAN BE USED TO SUBSTITUTE EROSION CONTROL BLANKETS ON ALL SLOPES EXCEPT DITCHES.



6. SEEDING

BETWEEN THE DATES OF OCTOBER 15 AND APRIL 15T, LOAM OR SEED WILL NOT BE REQUIRED, DURING PERIODS OF ABOVE FREEZING TEMPERATURES FINISHED AREAS SHALL BE FINE GRADED AND EITHER PROTECTED WITH MULCH OR TEMPORARILY SEEDED AND MULCHED UNTIL SUCH TIME AS THE FINAL TREATMENT CAN BE APPLIED. IF THE DATE IS AFTER NOVEMBER 1ST AND IF THE EXPOSED AREA HAS BEEN LOAMED, FINAL GRADED WITH A UNIFORM SURFACE, THEN THE AREA MAY BE DORMANT SEEDED AT A RATE OF 3 TIMES HIGHER THAN SPECIFIED FOR PERMANENT SEED AND THEN MULCHED. DORMANT SEEDING MAY BE SELECTED TO BE PLACED PRIOR TO THE PLACEMENT OF MULCH AND FABRIC NETTING ANCHORED WITH STAPLES. IF DORMANT SEEDING IS USED FOR THE SITE, ALL DISTURBED AREAS SHALL RECEIVE 4" OF LOAM AND SEED AT AN APPLICATION RATE OF 150 LBS./1000 S.F. ALL AREAS SEEDED DURING THE WINTER WILL BE INSPECTED IN THE SPRING FOR ADEQUATE CATCH. IF THE CATCH IS NOT SUFFICIENTLY VEGETATED (LESS THAN 75% CATCH) SHALL BE REVEGETATED BY REPLACING LOAM, SEED AND MULCH, IF DORMANT SEEDING IS NOT USED FOR THE SITE, ALL DISTURBED AREAS SHALL BE REVEGETATED IN THE SPRING. SEED TYPE SHALL BE WINTER RYE.

7. INSPECTION AND MONITORING

MAINTENANCE MEASURES SHALL BE APPLIED AS NEEDED DURING THE ENTIRE CONSTRUCTION SEASON. AT A MINIMUM, AFTER EACH RAINFALL, SNOW STORM OR PERIOD OF THAWING AND RUNOFF, THE SITE CONTRACTOR SHALL PERFORM A VISUAL INSPECTION OF ALL INSTALLED EROSION CONTROL MEASURES AND PERFORM REPAIRS AS NEEDED TO INSURE THEIR CONTINUOUS FUNCTION. FOLLOWING THE TEMPORARY AND OR FINAL SEEDING AND

F:\PROJECTS\240001240036\DWG\DESIGN\0361 D.DWG DETAILS 11/11/2024

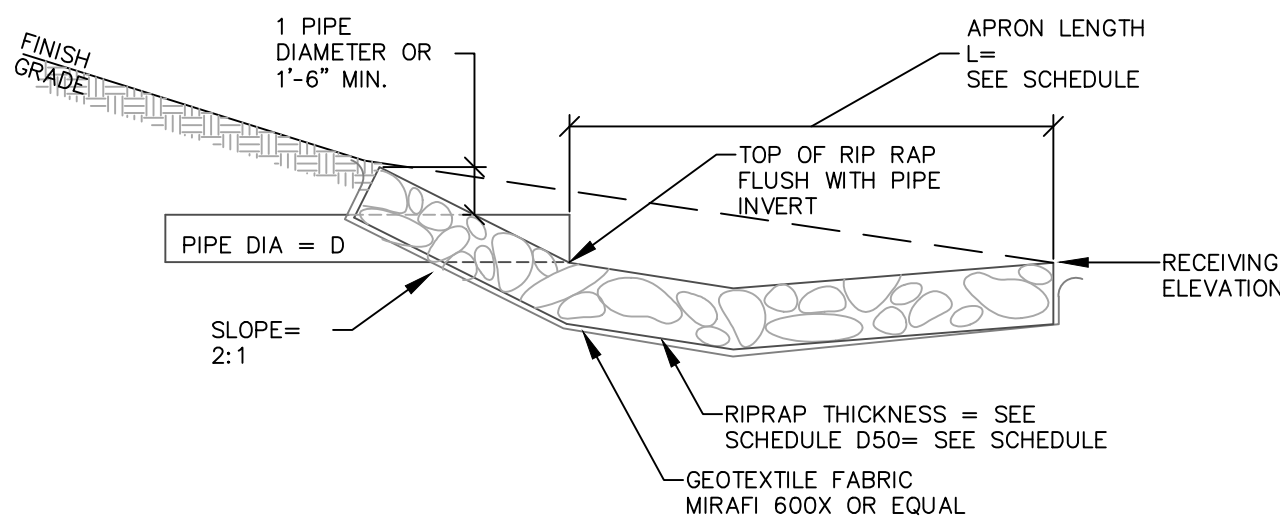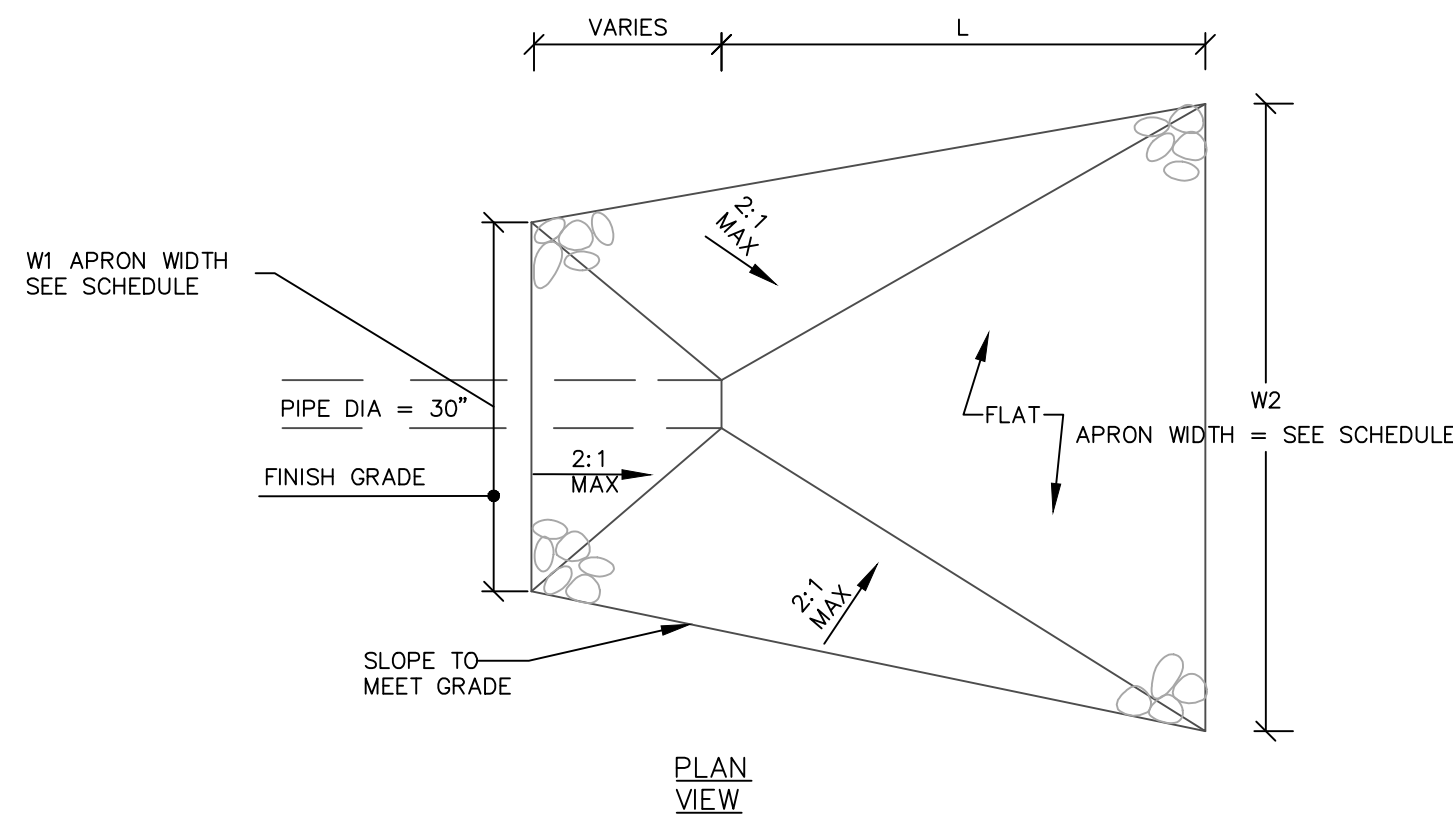

TYPICAL RIPRAP APRON SCHEDULE

OULVERT DIAMETER - D (IN.)	APRON LENGTH - L (FT.)	WIDTH -W1 (FT)	WIDTH -W2 (FT)	RIPRAP D50 (IN.)	RIPRAP THICKNESS (IN.)
30	8	6	20	8	18

NOTES:

1. RIPRAP TO BE PROCESSED ANGULAR ROCK
2. RIPRAP GRADATION SHALL BE A WELL GRADED MIX FROM ABOUT 1.5 TIMES D SIZE TO 25 PERCENT OF THE D SIZE
3. THE RIPRAP STONES SHALL BE CAREFULLY PLACED FROM THE TOE OF THE SLOPE UPWARD
4. STONES SHALL BE LOWERED TO THE SLOPE AND NOT BE ALLOWED TO DROP MORE THAN 12" ONTO THE GEOTEXTILE
5. THE FINISHED SURFACE SHALL BE A RELATIVELY SMOOTH, UNIFORMLY SLOPED SURFACE


RIPRAP APRON

NOT TO SCALE

NOTES:

DEPTH OF BITUMINOUS PAVEMENT AND AGGREGATE COURSES SHALL BE DETERMINED BY STREET CLASSIFICATION.

ANY ALTERNATE TRENCHING OR PAYMENT METHODS SHALL BE APPROVED IN ADVANCE BY THE CITY OF PORTLAND, DEPARTMENT OF PUBLIC SERVICES.

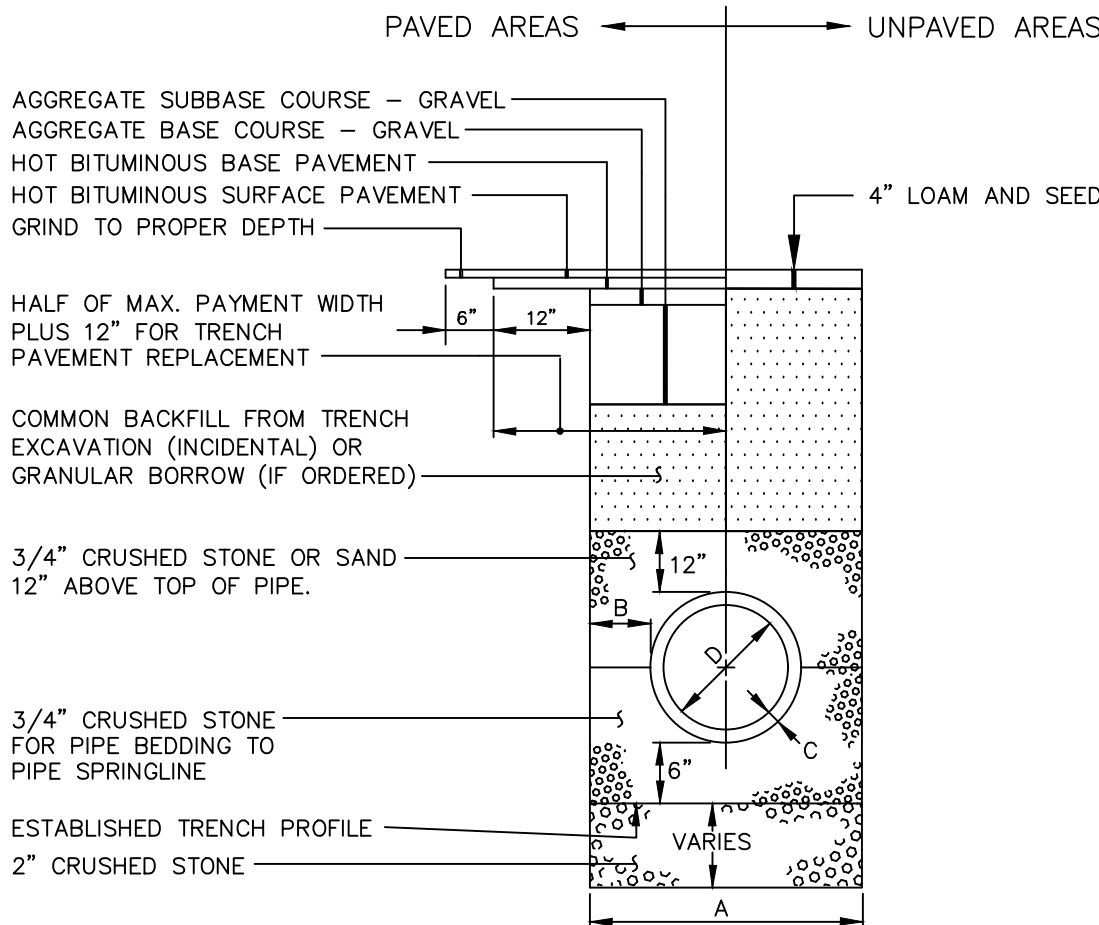


NOTES

1. ALTERNATIVE CONSTRUCTION METHODS OR PAYMENT METHODS SHALL BE APPROVED IN ADVANCE BY THE CITY.
2. IN PAVED AREAS, DEPTHS OF GRAVEL AND HOT MIX ASPHALT PAVEMENT SHALL MATCH THE GREATER OF EXISTING CONDITIONS OR THE REQUIREMENTS FOR THE CORRESPONDING STREET CLASSIFICATION.
3. DIMENSION **B** SHALL BE SUFFICIENT TO ALLOW CRUSHED STONE BEDDING TO BE PLACED AND COMPACTED UNDER THE HAUNCHES OF THE PIPE; BUT IN ALL CASES DIMENSION **B** SHALL BE AT LEAST 9".
4. DIMENSION **A** IS THE MAXIMUM WIDTH ALLOWED FOR CALCULATING PAY QUANTITIES UNDER GRANULAR BORROW, CRUSHED STONE, STRUCTURAL EARTH EXCAVATION, AND STRUCTURAL ROCK EXCAVATION. DIMENSION **A** SHALL BE BASED ON PIPE DIAMETER **D**, AS SET FORTH IN THE FOLLOWING TABLE.

PIPE DIAMETER, D (INCHES)	MAX. TRENCH WIDTH, A (FEET)
4	4.0
6	4.0
8	4.0
10	4.0
12	5.0
15	5.0
18	5.0
21	5.0
24	6.0
27	6.0
30	6.0
36	6.0
42	7.0
48	7.0

TYPICAL PIPE TRENCH INSTALLATION

NOT TO SCALE


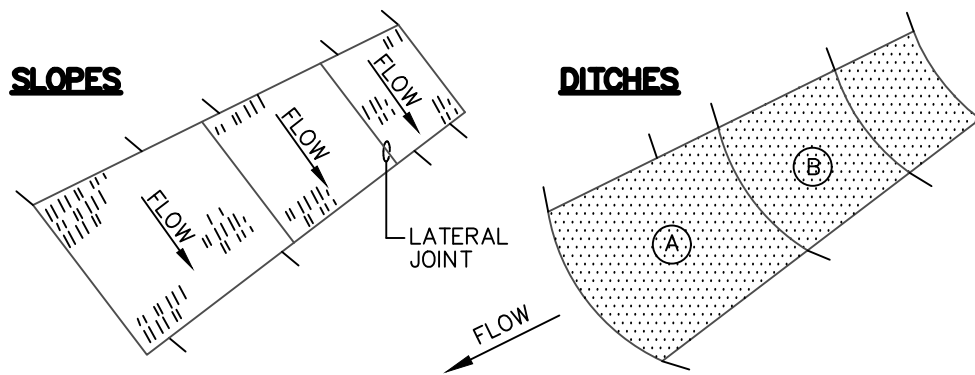


NOTES:

1. BURY THE TOP END OF THE MESH MATERIAL IN A 6" TRENCH AND BACKFILL AND TAMP TRENCHING SECURE END WITH STAPLES AT 6" SPACING, 4" DOWN FROM EXPOSED END.
2. FLOW DIRECTION JOINTS TO HAVE UPPER END OF LOWER STRIP BURIED WITH UPPER LAYERS OVERLAPPED 4" AND STAPLED. OVERLAP B OVER A.
3. LATERAL JOINTS TO HAVE 4" OVERLAP OF STRIPS. STAPLE 18" ON CENTER.
4. STAPLE OUTSIDE LATERAL EDGE 2' ON CENTER.
5. WIRE STAPLES TO BE MIN. OF # 11 WIRE 6" LONG AND 1-1/2" WIDE.
6. USE NORTH AMERICAN GREEN DS 150 OR APPROVED EQUAL.

EROSION CONTROL BLANKET

NOT TO SCALE

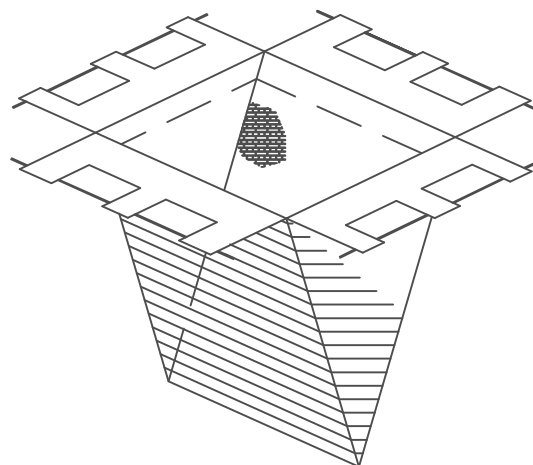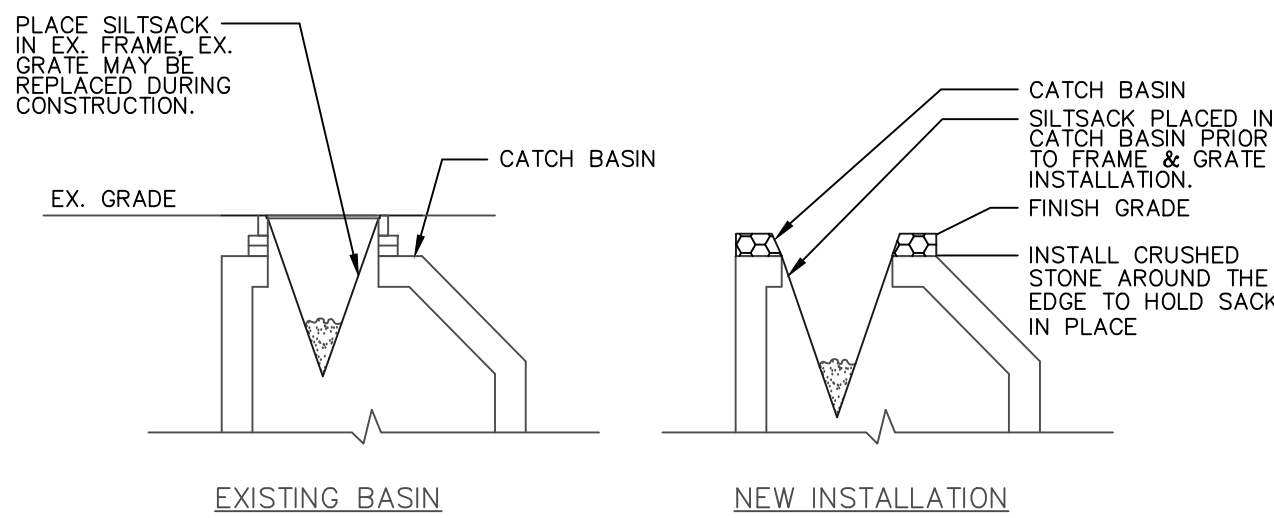


SILT SACK PROTECTION

NOTES:

PRIOR TO FINAL GRADING AND PAVING OPERATIONS BEGIN A CATCH BASIN INSERT (SUCH AS A SILT SACK OR A DANDY BAG II) MUST BE INSTALLED IN EACH BASIN PER MANUFACTURES INSTRUCTIONS. HAY BALES SHOULD BE REMOVED ONCE INSERTS ARE INSTALLED.

CATCH BASIN PROTECTION DETAIL (FOR PAVED AREAS)

NOT TO SCALE

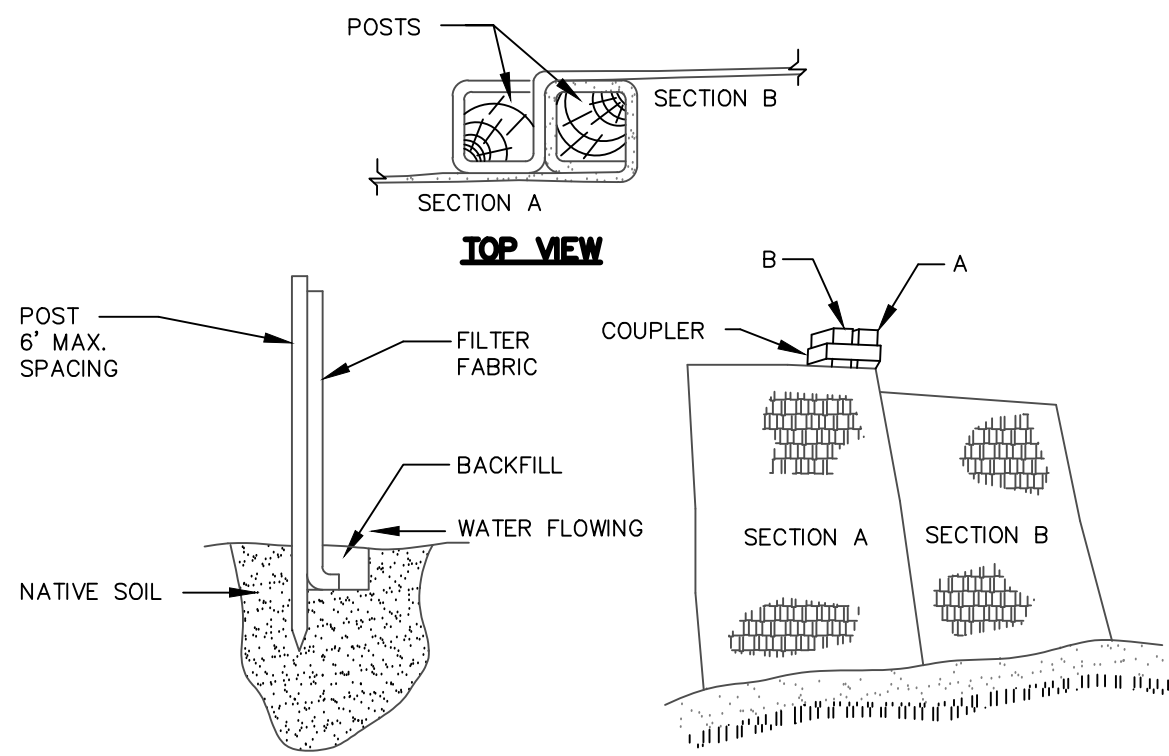


INSTALLATION NOTES:

1. EXCAVATE A 6"x 6" TRENCH ALONG THE LINE OF PLACEMENT FOR THE FILTER BARRIER.
2. UNROLL A SECTION AT A TIME AND POSITION THE POSTS AGAINST THE BACK (DOWNSTREAM) WALL OF THE TRENCH.
3. DRIVE POSTS INTO THE GROUND UNTIL APPROXIMATELY 2" OF FABRIC IS LYING ON THE TRENCH BOTTOM.
4. LAY THE TOE-IN FLAP OF FABRIC ONTO THE UNDISTURBED BOTTOM OF THE TRENCH, BACKFILL THE TRENCH AND TAMP THE SOIL. TOE-IN CAN ALSO BE ACCOMPLISHED BY LAYING THE FABRIC FLAP ON UNDISTURBED GROUND AND PILING AND TAMPING FILL AT THE BASE, BUT MUST BE ACCOMPANIED BY AN INTERCEPTION DITCH.
5. JOIN SECTION AS SHOWN ABOVE.
6. BARRIER SHALL BE MIRAFI SILT FENCE OR EQUAL.


FILTER BARRIER

NOT TO SCALE

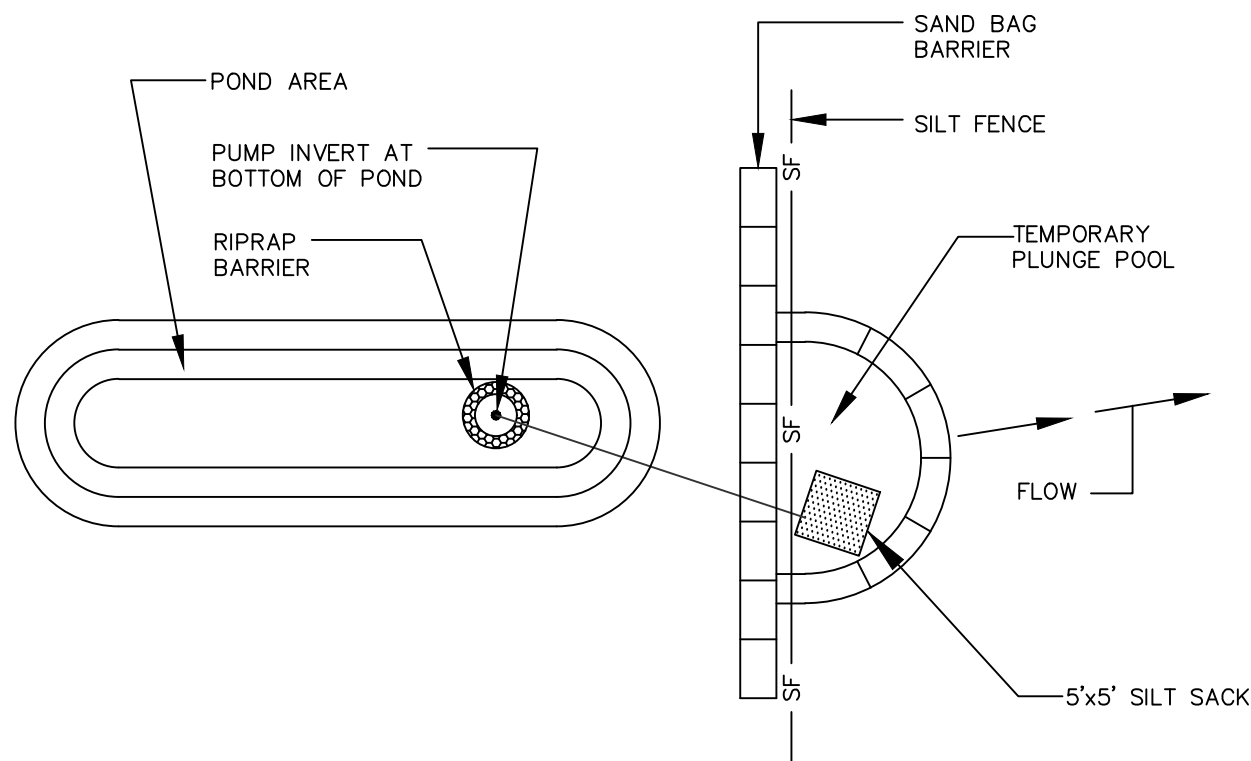

TEMPORARY POND DEWATERING DETAIL

NOT TO SCALE

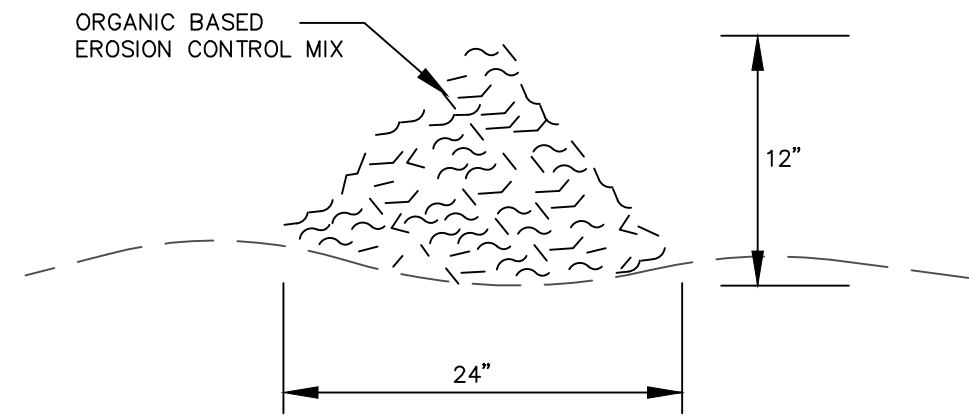

COMPOSITION

EROSION CONTROL MIX SHALL BE MANUFACTURED ON OR OFF THE PROJECT SITE SUCH THAT ITS COMPOSITION IS IN ACCORDANCE WITH THE MDEP MAINE EROSION AND SEDIMENT CONTROL BMP MANUAL, LAST REVISED 10/2016 OR LATER. IT MUST CONSIST PRIMARILY OF ORGANIC MATERIAL, SEPARATED AT THE POINT OF GENERATION, AND MAY INCLUDE: SHREDDED BARK, STUMP GRINDINGS, COMPOSTED BARK, OR ACCEPTABLE MANUFACTURED PRODUCTS. WOOD AND BARK CHIPS, GROUND CONSTRUCTION DEBRIS OR REPROCESSED WOOD PRODUCTS WILL NOT BE ACCEPTABLE AS THE ORGANIC COMPONENT OF THE MIX.


EROSION CONTROL MIX SHOULD CONTAIN A WELL GRADED MIXTURE OF PARTICLE SIZES AND MAY CONTAIN ROCKS LESS THAN 4" IN DIAMETER. EROSION CONTROL MIX SHOULD BE FREE OF REFUSE, PHYSICAL CONTAMINANTS, AND MATERIAL TOXIC TO PLANT GROWTH SUCH AS FLY ASH OR YARD SCRAPPING. LARGE PORTIONS OF SILTS, CLAYS OR FINE SANDS ARE NOT ACCEPTABLE IN THE MIX.

INSTALLATION:

1. THE BARRIER MUST BE PLACED ACROSS THE SLOPE, ALONG THE CONTOUR.
2. EXISTING GROUND SHALL BE PREPARED SUCH THAT THE BARRIER MAY LIE NEARLY FLAT ALONG THE GROUND TO AVOID THE CREATION OF VOIDS AND BRIDGES IN ORDER TO MINIMIZE THE POTENTIAL OF WASH OUTS UNDER THE BARRIER.
3. THE BARRIER SHALL BE A MINIMUM OF 1 FOOT HIGH (AS MEASURED ON THE UPHILL SIDE) AND 2 FEET WIDE FOR SLOPES LESS THAN 5% IN GRADE AND SHALL BE WIDER TO ACCOMMODATE THE ADDITIONAL RUNOFF.
4. EROSION CONTROL MIX CAN BE INSTALLED WHERE SILT FENCE IS ILLUSTRATED ON THE DESIGN PLANS IN AREAS EXCEPT IN, BUT NOT LIMITED TO, THE FOLLOWING AREAS: WETLAND AREAS, AT POINTS OF CONCENTRATED FLOW, BELOW CULVERT OUTLET APRONS, AROUND CATCH BASINS AND CLOSED STORM SYSTEMS AND AT THE BOTTOM OF STEEP SLOPES THAT ARE MORE THAN 50 FEET FROM TOP TO BOTTOM.

EROSION CONTROL MIX BERM

NOT TO SCALE

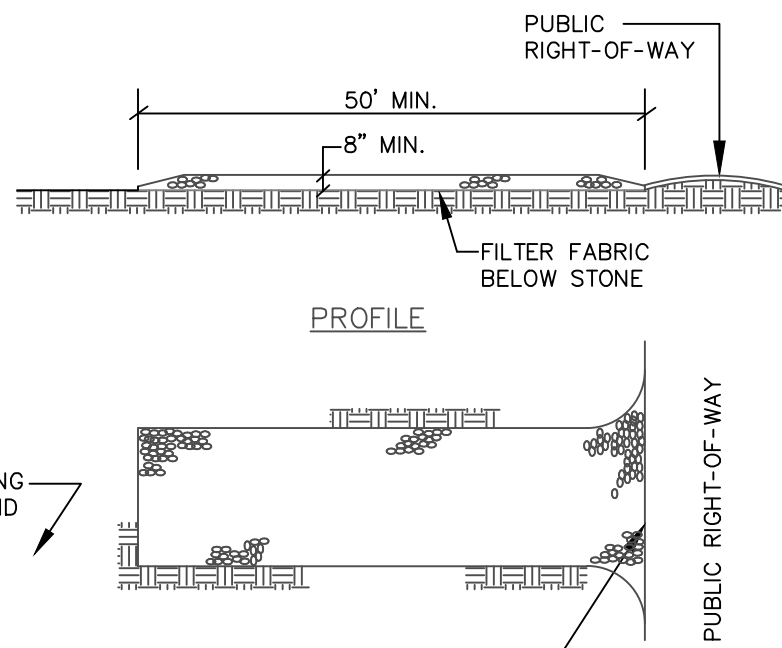

PLAN


NOTES:

1. STONE SIZE- AASHTO DESIGNATION M43, SIZE NO. 2 (2 1/2" TO 1 1/2"). USE CRUSHED STONE.
2. LENGTH- AS SHOWN ON PLANS, MIN. 50 FEET.
3. THICKNESS- NOT LESS THAN EIGHT (8) INCHES.
4. WIDTH- NOT LESS THAN FULL WIDTH OF ALL POINT OF INGRESS OR EGRESS.
5. MAINTENANCE- THE ENTRANCE SHALL BE MAINTAINED IN A CONDITION WHICH WILL PREVENT TRACKING OR FLOWING OF SEDIMENT ONTO PUBLIC RIGHT-OF-WAY. THIS MAY REQUIRE PERIODIC TOP DRESSING WITH ADDITIONAL STONE AS CONDITIONS DEMAND AND REPAIR AND/OR CLEANOUT OF ANY MEASURES USED TO TRAP SEDIMENT. ALL SEDIMENT SPILLED, DROPPED, WASHED OR TRACKED OFFSITE OR ONTO PUBLIC RIGHT-OF-WAY MUST BE REMOVED PRIOR TO THE NEXT SIGNIFICANT STORM EVENT.

STABILIZED CONSTRUCTION EXIT

NOT TO SCALE

ARON C. HUNTER PE # 16326

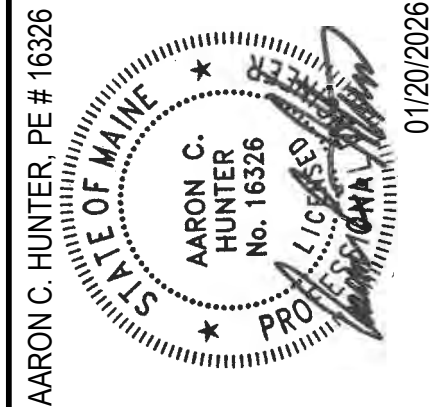

REV	SUBMISSION	DATE
F	REVISED PER CSX COMMENTS	01/20/2026
E	REVISED PER CSX COMMENTS	07/23/2024
D	REVISED PER CSX COMMENTS	05/15/2024
C	ISSUED FOR 80% PS&E	04/17/2024
B	80% PROGRESS SET	03/18/2024
A	ISSUED FOR 30% PDR	2/11/2024


PROJECT NAME:
PALMER AVE DETENTION BASIN
RETROFIT

CITY OF PORTLAND, MAINE
DEPARTMENT OF PUBLIC WORKS
WATER RESOURCES DIVISION
212 CANCO ROAD, SUITE B, PORTLAND, MAINE 04103
PHONE (207) 874-8846



DESIGN BY:	DJS
DRAWN BY:	RGL
CHECKED BY:	ACH
SHEET NAME:	DETAILS

DATE:	11-1-2024
PAGE 10 OF 12	
SHEET NO.:	C-501
REV.:	F
VAULT #:	

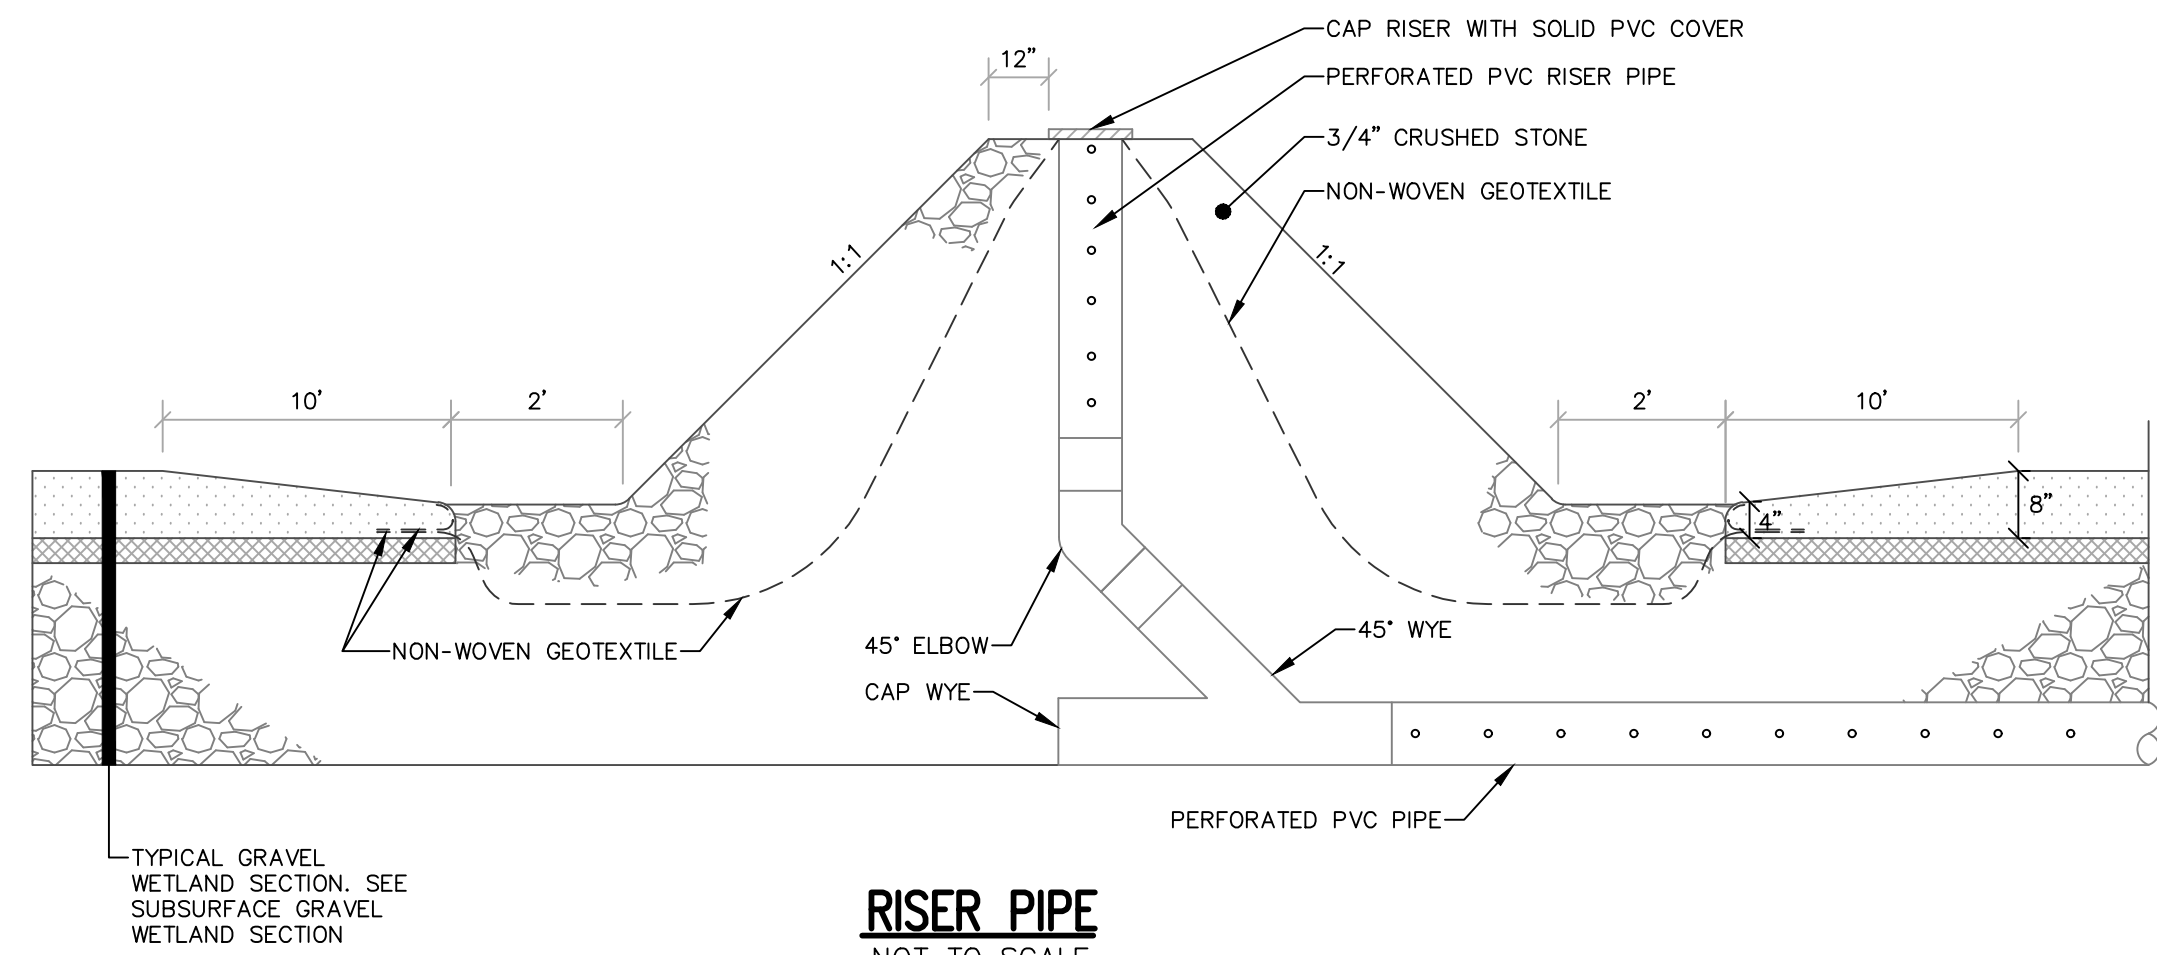

RISER PIPE
NOT TO SCALE

GRAVEL WETLAND EMBANKMENT CONSTRUCTION NOTES:


- WETLAND SOIL MIX NOTES:**

- SEEDING NOTES:**

- MAINTENANCE NOTES:**

- ## SUBSURFACE GRAVEL WETLAND CONSTRUCTION OVERSIGHT NOTES

1. THE SITE WORK CONTRACTOR SHALL BE SOLELY RESPONSIBLE FOR ALL MATERIALS AND CONSTRUCTION PROCEDURES UTILIZED IN THE CONSTRUCTION OF THE GRAVEL WETLAND CELL. FOR EACH COMPONENT OF THE WETLAND, PROTECTION OF THE CONSTRUCTED GRAVEL WETLAND CELL UNTIL OWNERSHIP HAS BEEN TRANSFERRED.
2. CONSTRUCTION OVERSIGHT: A THIRD PARTY INSPECTOR HIRED BY THE APPLICANT AND APPROVED BY MDEP SHOULD BE NOTIFIED DURING THE FOLLOWING PHASES OF CONSTRUCTION FOR ON-SITE INSPECTION:
 - A. AFTER PRELIMINARY CONSTRUCTION OF THE WETLAND GRADES AND ONCE THE UNDERDRAIN PIPES ARE INSTALLED BUT NOT BACKFILLED.
 - B. AFTER THE COARSEST STONE LAYER IS CONSTRUCTED AND PRIOR TO INSTALLATION OF THE WETLAND MEDIA.
 - C. AFTER THE WETLAND MEDIA HAS BEEN INSTALLED AND SEEDED/LANDSCAPED.
3. TESTING AND SUBMITTALS: THE CONTRACTOR SHALL IDENTIFY THE LOCATION OF THE WETLAND FOR EACH COMPONENT OF THE WETLAND. THE TESTING AND SUBMITTALS TO THE MDEP AND LABORATORY TESTING SHALL BE SUBMITTED TO THE PROJECT ENGINEER FOR CONFIRMATION. ALL MATERIAL USED FOR THE CONSTRUCTION OF THE GRAVEL WETLAND WILL BE APPROVED BY THE MDEP. THE MDEP ENGINEER WILL CONDUCT TESTING AND THE TESTING REPORT INDICATES THE MATERIALS HAVE PASSED MDEP SPECIFICATIONS. THE CONTRACTOR SHALL:
 - A. SUBMIT SAMPLES OF EACH TYPE OF MATERIAL TO BE BLENDED FOR THE WETLAND MEDIA, AND SUBMITLES ONE SET OF SAMPLES OF EACH TYPE OF MATERIAL. MATERIAL SAMPLES MUST BE A COMPOSITE OF THREE DIFFERENT LOCATIONS (GRABS) FROM THE STOCKPILE OR PILE FACE. SAMPLE SIZE REQUIRED WILL BE DETERMINED BY THE TESTING LABORATORY.
 - B. PERFORM A SIEVE ANALYSIS CONFORMING TO ASTM C136 (STANDARD TEST METHOD FOR FINE AND COARSE AGGREGATES: 1996) ON EACH TYPE OF THE SAMPLE MATERIAL. THE MATERIAL, THE MIXTURE AND THE MIXTURE MATERIALS MUST BE USED. COMPOST, SAND AND SOME FINE SOILS TO BLEND TO A LESS ORGANIC CONTENT (15% OR MORE ORGANIC MATTER) WITH A LOW CLAY CONTENT (2% OR LESS).
 - C. PERFORM PERMEABILITY TESTS ON THE WETLAND MEDIA MIXTURE CONFORMING TO ASTM D2434 WITH THE MIXTURE COMPACTED TO 95% OF MAXIMUM DRY DENSITY BASED ON ASTM D698. THE WETLAND MEDIA IS TO HAVE A PERMEABILITY OF 0.1 TO 0.01 FT/DAY.

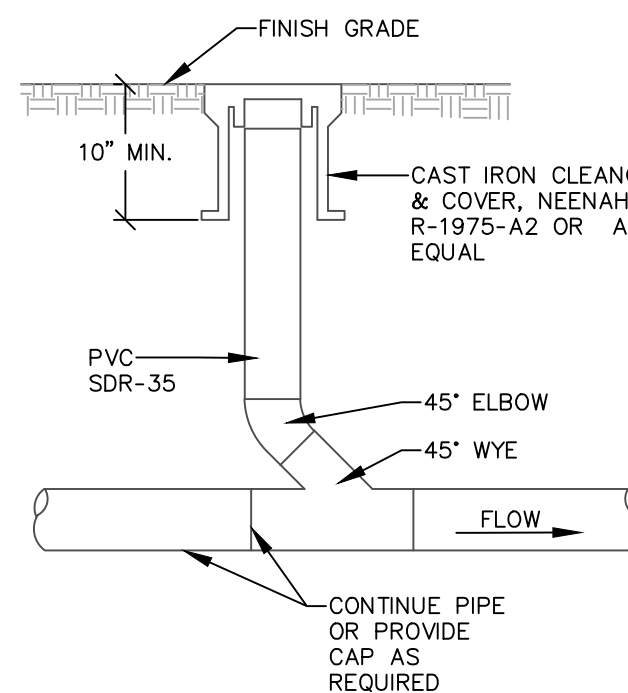

STONE FOR GABIONS (MDOT 711.03)

GABION LENGTH = 6'

HEAVY RIPRAP (MDOT 703.28)

GRAVEL WETLAND, TYP PER DETAIL

SEDIMENT FOREBAY

30 MIL GEOTEXTILE IMPERMEABLE LINER

UNDISTURBED SOIL

6"

6"

30" MIN


6'

- NOTES:**
1. GABION MESH TO BE VINYL COATED.
 2. KEY LINER AND FILTER FABRIC MINIMUM 6 INCHES.
 3. PROVIDE 4 INCH MINIMUM COVER FILTER FABRIC.

Diagram illustrating the cross-section of a gravel wetland system. The system consists of a gravel wetland liner and a gravel wetland system above it. A pipe is installed through the system, secured by two (2) 3" wide double-sided butyl mastic tape. The pipe is surrounded by a 12" wide butyl mastic wrap along the field boot apron. The pipe is secured to the liner with two (2) non-corrosive adjustable band clamps. The distance between the clamps is indicated as 12".


WATERTIGHT PIPE PENETRATION PLAN VIEW

NOT TO SCALE

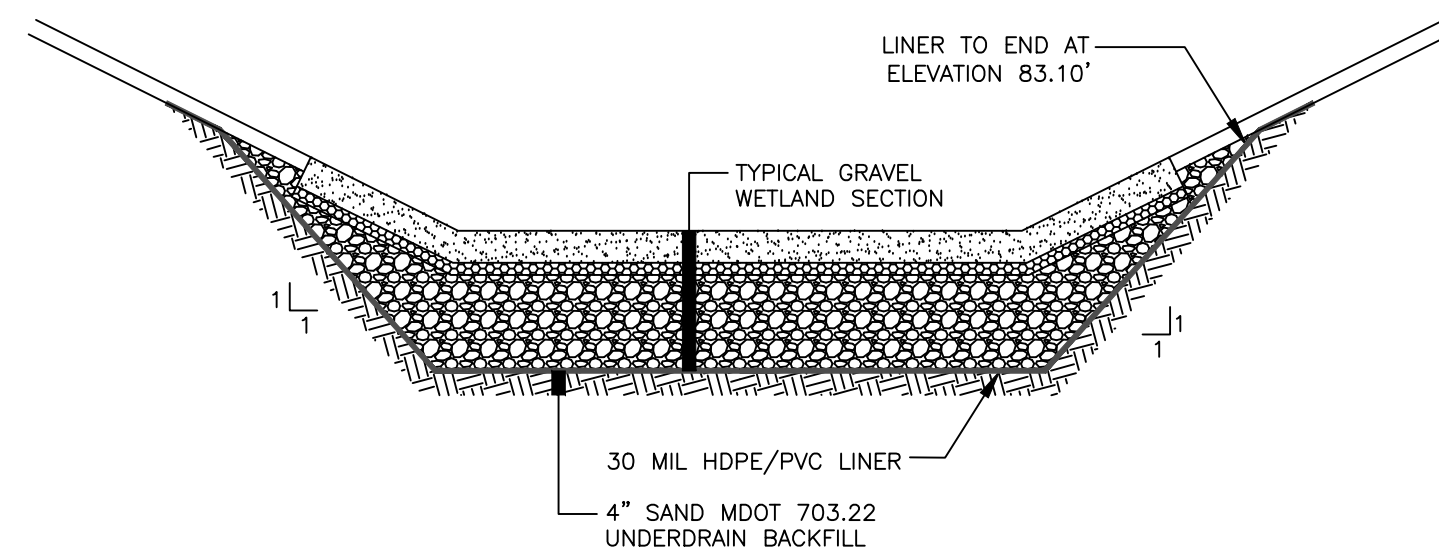

LINER DETAIL


NOT TO SCALE

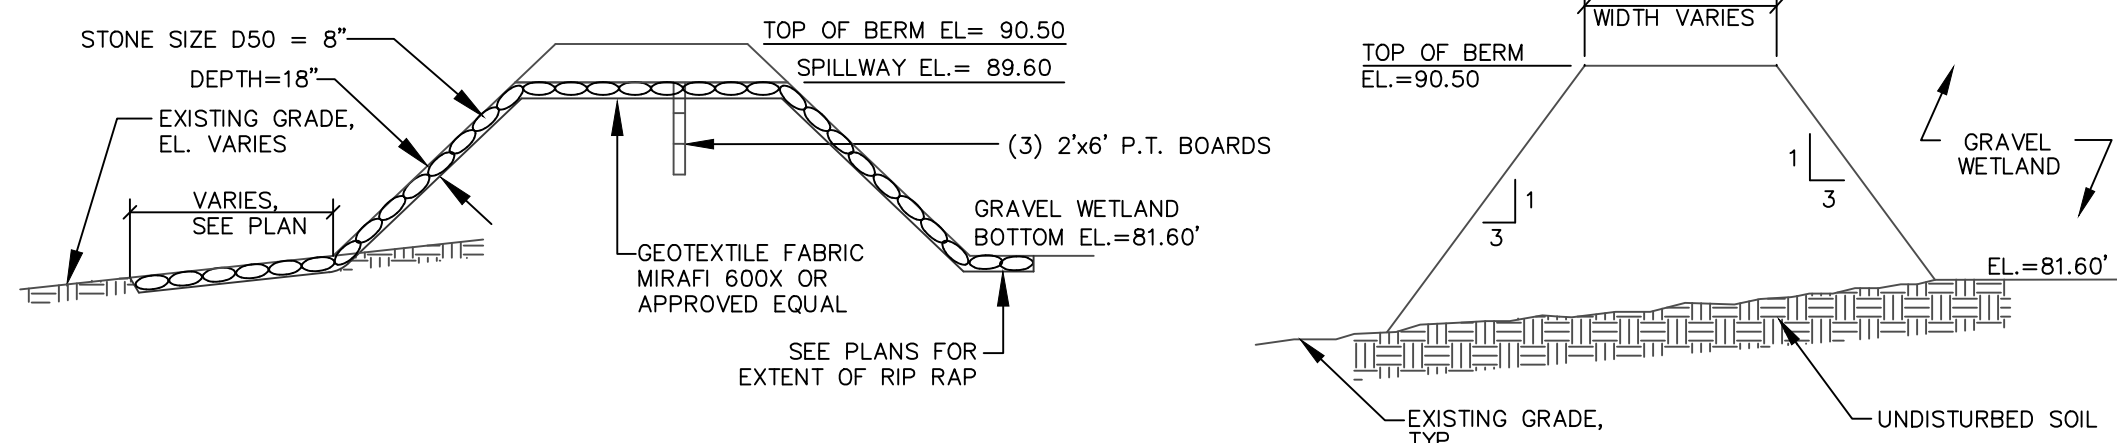

EMBANKMENT CONSTRUCTION


1. CONSTRUCTION OF COMMON BORROW MATERIAL MEETING M.D.O.T. SPECIFICATION.
2. INSTALL RIPRAP AND EROSION CONTROL MESH WHERE SPECIFIED ON PLANS
3. PLACE BORROW MATERIAL IN 12" LIFTS COMPACTED TO 95% OF MAXIMUM DRY DENSITY.
4. LOAM, SEED, AND STABILIZE IN ACCORDANCE WITH SEDIMENTATION AND EROSION CONTROL PLAN.

NOT TO SCALE

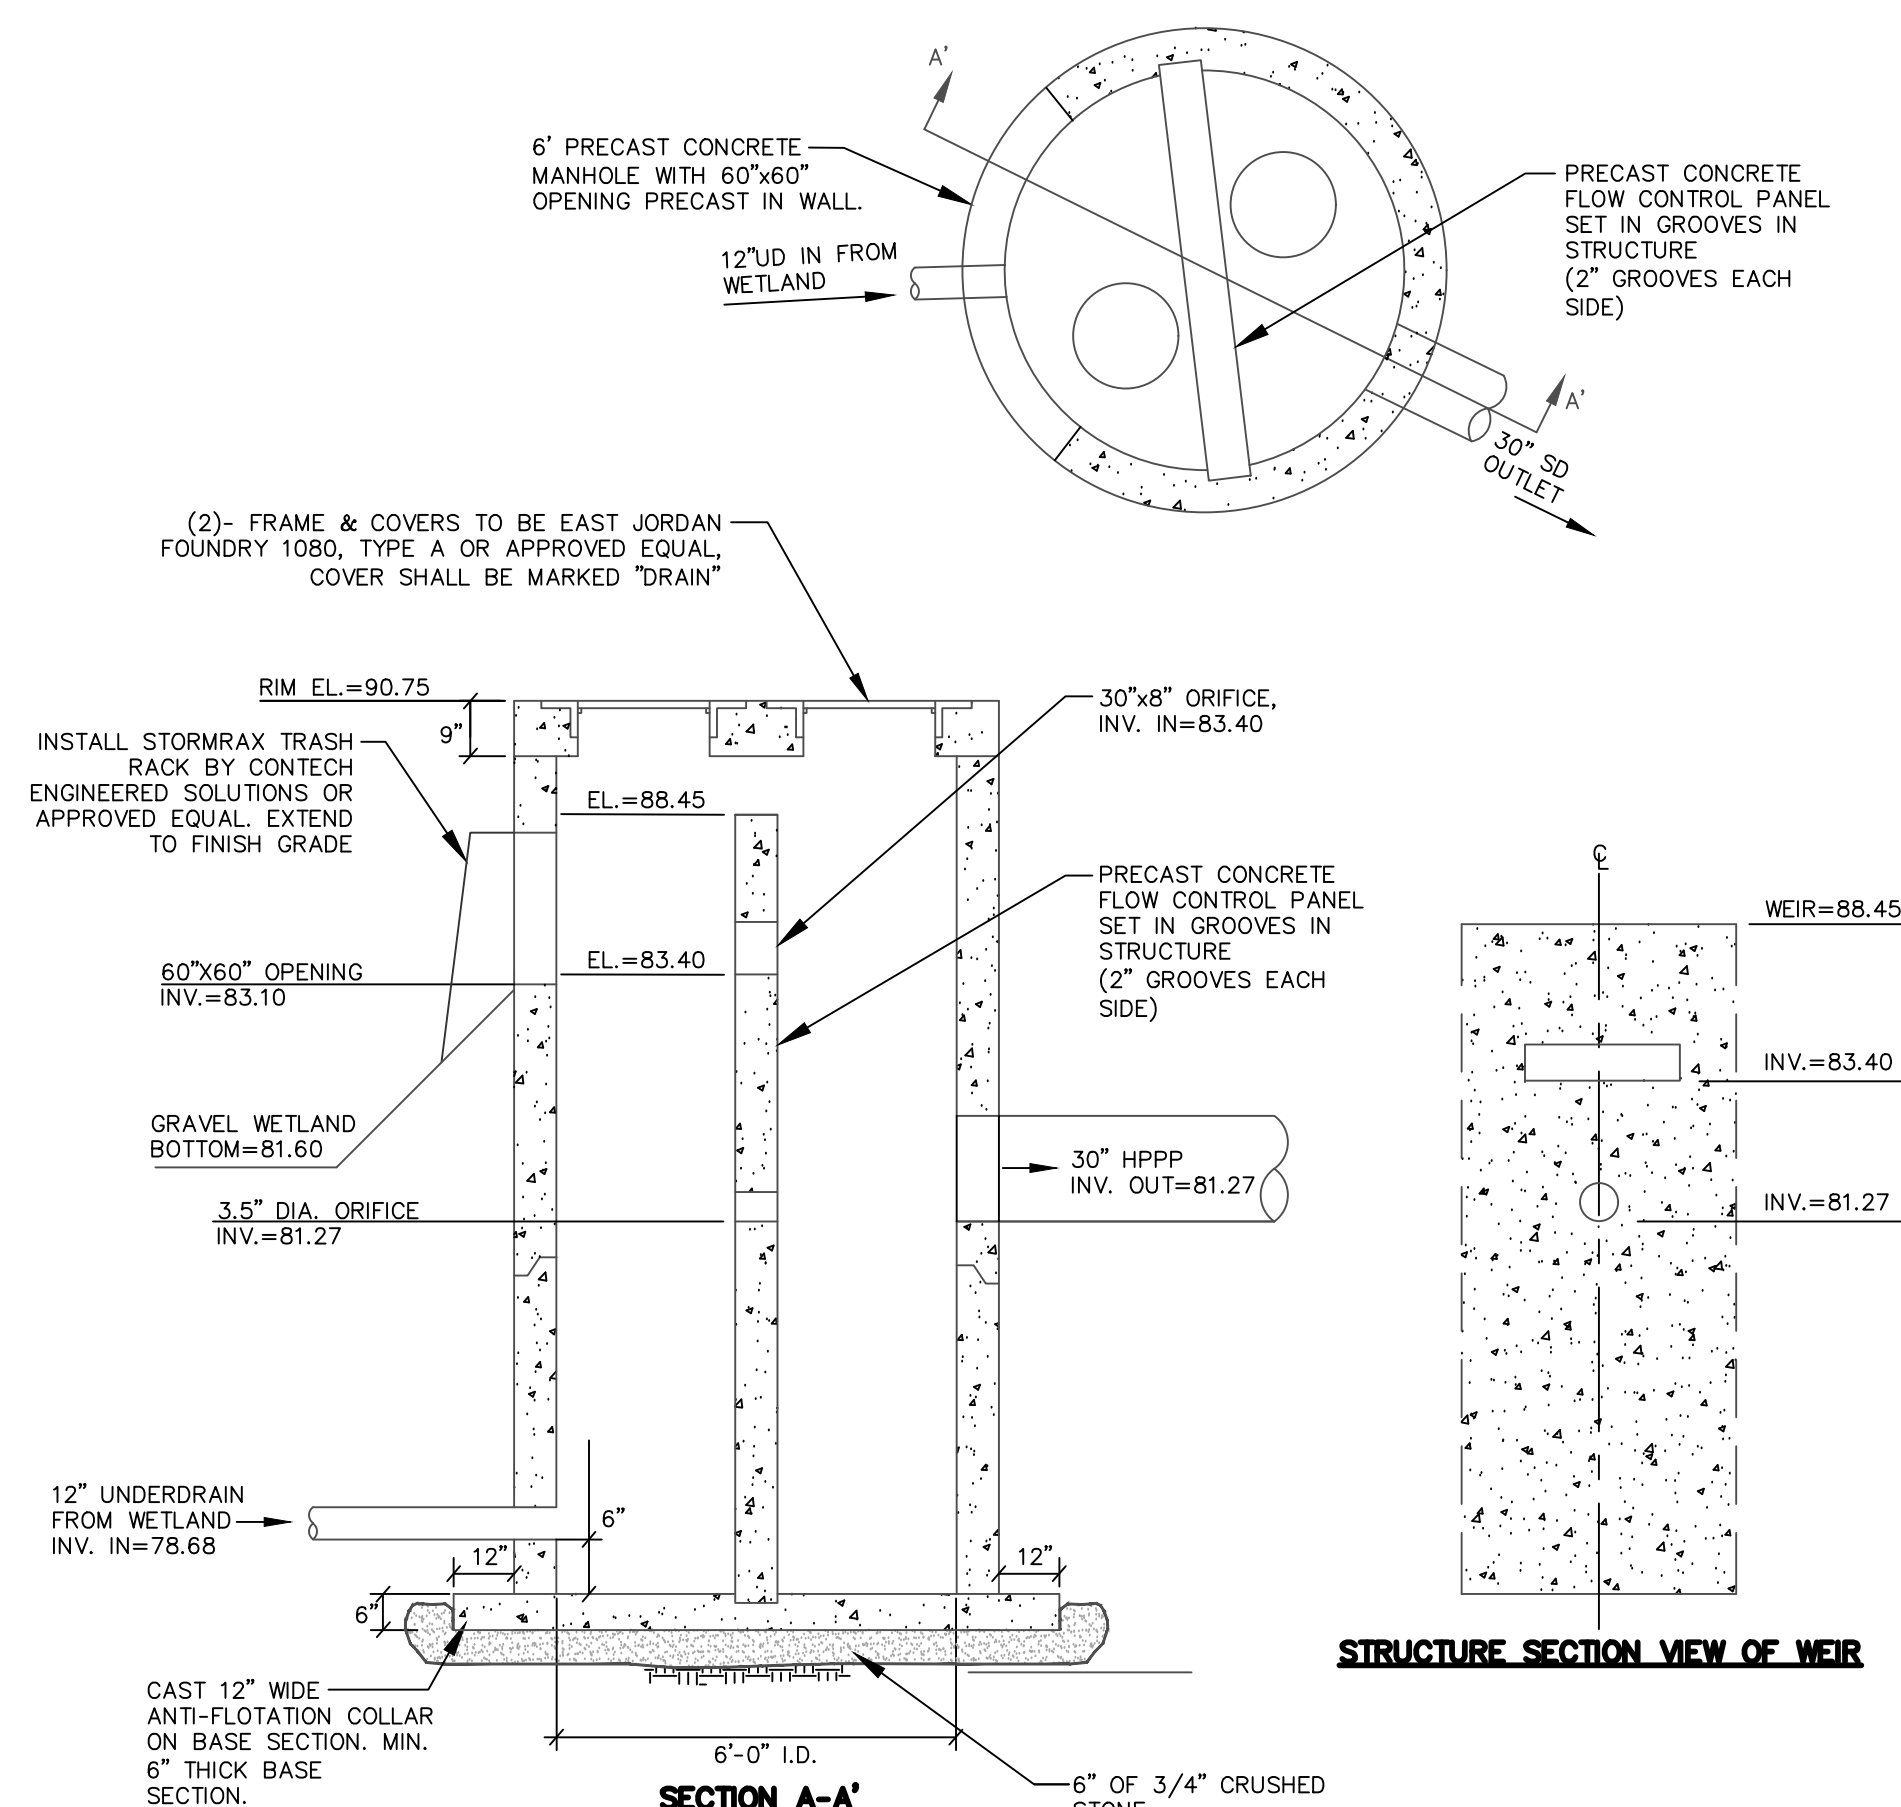


STRUCTURE SECTION VIEW OF WEIR

NOT TO SCALE

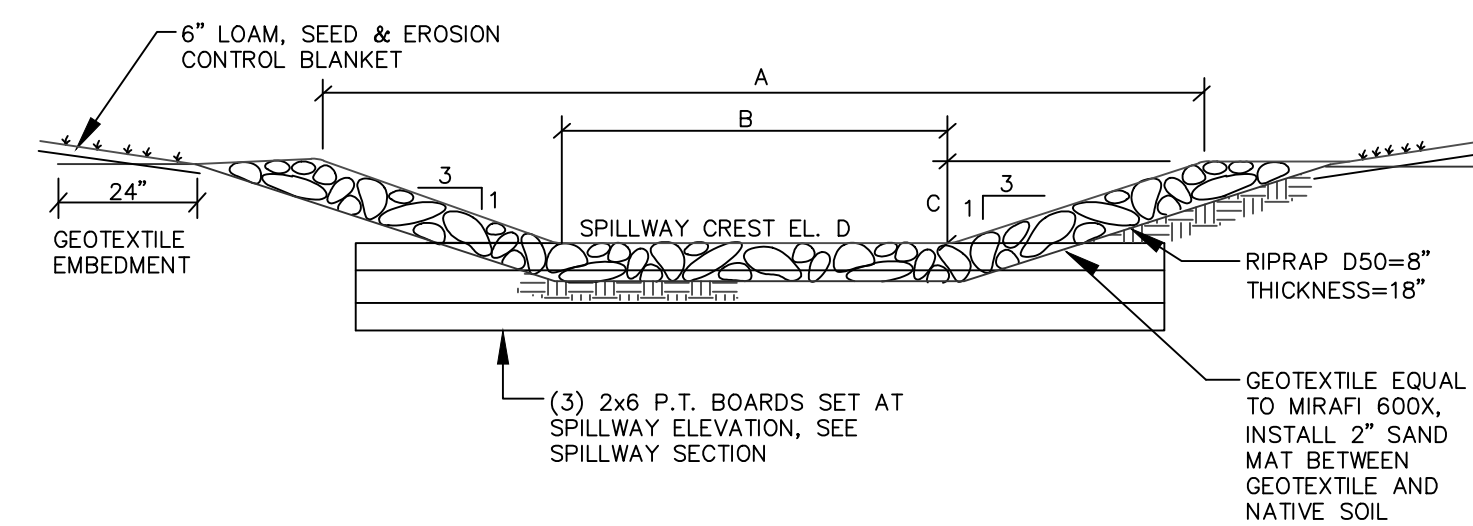

EMERGENCY SPILLWAY	DIMENSIONS IN FEET			ELEVATION
	A	B	C	
OVERFLOW SPILLWAY	26.00	20.00	1.00	89.60
SEDIMENT FOREBAY	23.00	20.00	0.50	82.50

NOT TO SCALE

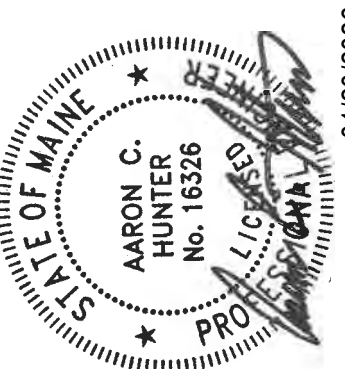AARON C. HUNTER, PE # 16326

	F	E	D	C	B	A	PAGE
	REVISED PER CSX COMMENTS	REVISED PER CSX COMMENTS	REVISED PER CSX COMMENTS	ISSUED FOR 60% PS&E	80% PROGRESS SET	ISSUED FOR 30% PDR	
	01/20/2026	07/23/2025	05/15/2025	04/17/2025	03/19/2025	02/11/2024	

PROJECT NAME: PALMER AVE DETENTION BASIN
RETROFIT

CITY OF PORTLAND, MAINE

100

07/07/2017 10:07:07



DESIGN BY:	DJ
DRAWN BY:	RG
CHECKED BY:	AC
SHEET NAME:	

DETAILS

DATE: 11-1-2024	
PAGE 11 OF 12	
SHEET NO.: C-502	REV. F
VAULT #:	

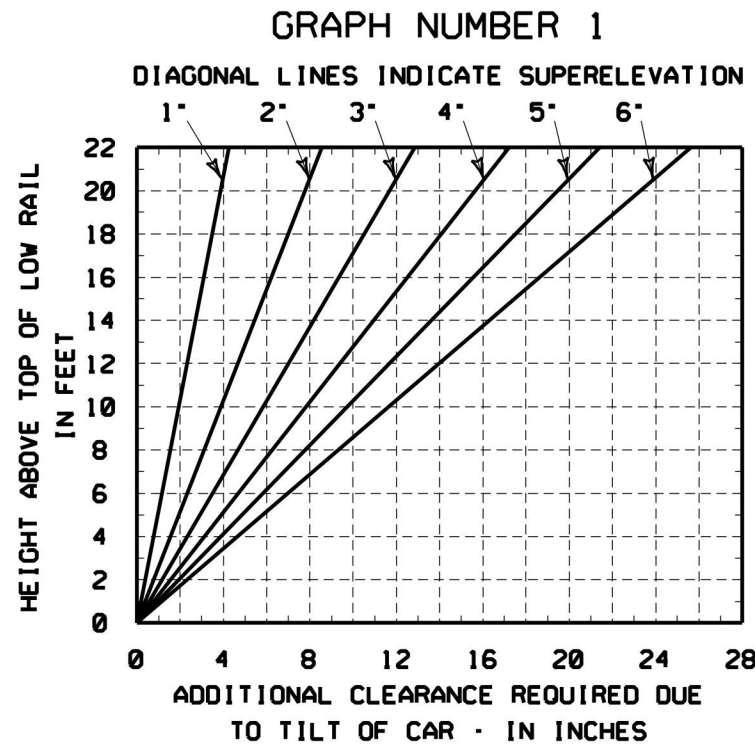


TABLE NUMBER 1												
ADDITIONAL CLEARANCE REQUIRED DUE TO CURVATURE - IN INCHES												
DEGREE OF CURVE	1	2	3	4	5	6	7	8	9	10	11	12
ALL LOCATIONS EXCEPT FLORIDA	1 1/2	3	4 1/2	6	7 1/2	9	10 1/2	12	13 1/2	15	16 1/2	18
IN THE STATE OF FLORIDA	2	4	6	8	10	12	14	16	18	20	22	24

1. STANDARD CLEARANCES ARE TO BE USED FOR ALL NEW CONSTRUCTION WHERE THERE ARE NO LEGAL REQUIREMENTS THAT DICTATE GREATER CLEARANCES.
2. CLEARANCES FOR RECONSTRUCTION, REHABILITATION AND ALTERATION WORK ARE DEPENDENT ON EXISTING PHYSICAL CONDITIONS. WHERE POSSIBLE, THEY WILL BE IMPROVED TO COMPLY WITH THE STANDARD CLEARANCES.
3. STATE OR CANADIAN CLEARANCE LAWS MUST NOT BE VIOLATED. LEGAL REQUIREMENTS MAY BE MODIFIED ONLY BY THE GOVERNMENTAL BODY THAT ISSUED THEM.
4. STANDARD CLEARANCE MAY BE MODIFIED ONLY IF APPROVED BY THE CHIEF ENGINEER DESIGN, CONSTRUCTION, AND CAPACITY.
5. STANDARD CLEARANCE DIAGRAMS SHOWN ARE FOR TANGENT TRACK AND INCREASES MUST BE PROVIDED FOR THE EFFECTS OF CURVATURE AND SUPERELEVATION.
- A. ADDITIONAL CLEARANCE DUE TO CURVATURE:
- WHEN A FIXED OBSTRUCTION IS LOCATED ADJACENT TO A CURVED TRACK, THE HORIZONTAL CLEARANCE WILL BE INCREASED 1 1/2 INCHES PER DEGREE OF CURVATURE ON BOTH SIDES OF THE TRACK CENTERLINE PER TABLE 1. EXCEPTION: FLORIDA REQUIRES 2 INCHES PER DEGREE.
- B. ADDITIONAL CLEARANCE DUE TO SUPERELEVATION:
- WHEN A FIXED OBSTRUCTION IS LOCATED ADJACENT TO A SUPERELEVATED TRACK, THE HORIZONTAL CLEARANCE ON THE LOW RAIL SIDE OF THE TRACK WILL BE INCREASED TO ALLOW FOR TILT. THE MINIMUM INCREASE IS SHOWN ON GRAPH NO. 11.
- C. ADDITIONAL CLEARANCE DUE TO CURVATURE AND SUPERELEVATION:
- WHEN A FIXED OBSTRUCTION IS LOCATED ADJACENT TO A CURVED AND SUPERELEVATED TRACK, THE HORIZONTAL CLEARANCE INCREASE WILL BE THE SUM OF THE INCREASES OBTAINED USING 5.4 AND 5.9 ABOVE. EXCEPTION: CANADA REQUIRES A MINIMUM OF 2 INCHES PER DEGREE.
- D. ADDITIONAL CLEARANCE ON TANGENT TRACKS:
- WHEN A FIXED OBSTRUCTION IS ADJACENT TO TANGENT TRACK BUT THE TRACK IS CURVED WITHIN 80 FEET OF THE OBSTRUCTION, THE HORIZONTAL CLEARANCE WILL BE INCREASED AS FOLLOWS:
- | DISTANCE FROM OBSTRUCTION TO CURVED TRACK - FEET | INCREASED HORIZONTAL CLEARANCE |
|--|--------------------------------|
| 0 TO 20 | 100% OF PARAGRAPH 5.C |
| 21 TO 40 | 75% OF PARAGRAPH 5.C |
| 41 TO 60 | 50% OF PARAGRAPH 5.C |
| 61 TO 80 | 25% OF PARAGRAPH 5.C |
6. VERTICAL CLEARANCE ON SUPERELEVATED TRACK IS MEASURED FROM THE TOP OF THE HIGH RAIL.

CSX TRANSPORTATION

CLEARANCE DIAGRAMS

Nab W. Gephardt APPROVED - CHIEF ENGINEER
DESIGN, CONSTRUCTION, & CAPACITY

James D. Bayley APPROVED - VICE PRESIDENT
ENGINEERING

PREPARED BY: ISSUED: JULY 19, 1996
D.C. CLARK REVISED: SEPTEMBER 5, 2006

2604

PROJECT NAME:

PROJECT NAME: PALMER AVE DETENTION BASIN RETROFIT

CITY OF PORTLAND, MAINE
DEPARTMENT OF PUBLIC WORKS
WATER RESOURCES DIVISION
212 CANCO ROAD, SUITE B, PORTLAND, MAINE 04103
PHONE (207) 874-3846



DESIGN BY: DJS

DRAWN BY: RGL

CHECKED BY: ACH

SHEET NAME:

DETAILS

DATE: 11-1-2024


PAGE 12 OF 12

SHEET NO.:	C-503	REV.:
------------	-------	-------

VALUET #:	F
-----------	---

VAULT #.	
----------	--

LABORIC LIMITED DE # 16326

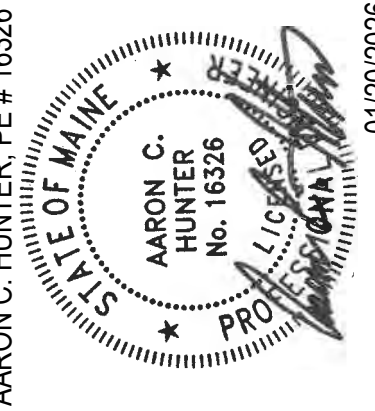

04/20/2026

REV	DATE	SUBMISSION
A	22/11/2024	ISSUED FOR 30% PDR
B	03/10/2025	80% PROGRESS SET
C	04/17/2025	ISSUED FOR 80% PS&E
D	05/15/2025	REVISED PER CSX COMMENTS
E	07/23/2025	REVISED PER CSX COMMENTS
F	31/20/2026	REVISED PER CSX COMMENTS