FACILITY TYPE
FOOTBALL, NETBALL & BASKETBALL PLAYZONE
ACRYLIC COATED MACADAM PLAYZONE WITH PERIMETER FENCING, FLOODLIGHTING, HARD-STANDING AREA AND EQUIPMENT

CONSTRUCTION
200MM SUB BASE
40MM POROUS ASPHALT (MACADAM) BASE LAYER
25MM POROUS ASPHALT (MACADAM) SURFACE LAYER - PAINTED, WITH SLIP RESISTANCE AS PER ENGLAND BASKETBALL REQUIREMENTS (>75)

DIMENSIONS
FENCE TO FENCE = 30 X 20M
2NR GOAL RECESSES = 3.66 X 1M
SPECTATOR AREA = 30 X 2M


LINE MARKING
GOAL BOXES = 10.0 X 5.0M
GOAL LINE = 3.66LM
3V3 BASKETBALL MARKINGS AS PER SHOWN
REDUCED SIZE NETBALL COURT

PERIMETER FENCING
NEW TWIN BAR PANEL FENCING (3M HIGH RAISING TO 4M BEHIND GOALS) AROUND FOOTPRINT OF PLAYZONE
1NR DOUBLE GATE ACCESS
2NR SINGLE GATE ACCESS

LED FLOODLIGHTING
8.0M HIGH STAND ALONE LED FLOODLIGHT COLUMNS (4NR LUMINAIRES TOTAL)
AVERAGE LUX = 120LUX
UNIFORMITY = 0.65
(LIGHTING PLAN SEPARATE)

EQUIPMENT
2NR GOALS (INTEGRAL TO FENCING)
2NR NETBALL RINGS CANTILEVERED OVER GOALS
2NR BENCHES
1NR WASTE BIN
1NR STORAGE CONTAINER
2NR BASKETBALL HOOP SYSTEMS**
WHERE CROSS PLAY BASKETBALL HOOP SYSTEMS CANNOT BE LOCATED CENTRAL TO PITCH, THEY SHOULD BE INSTALLED AS INDICATED
2NR CYCLE HOOPS

AFTER CARE
MOSS / ALGAL INHIBITOR PRIOR TO END OF DEFECTS PERIOD, WITH ADDITIONAL APPLICATIONS FOLLOWING END OF DEFECTS PERIOD PROVIDED TO CLIENT

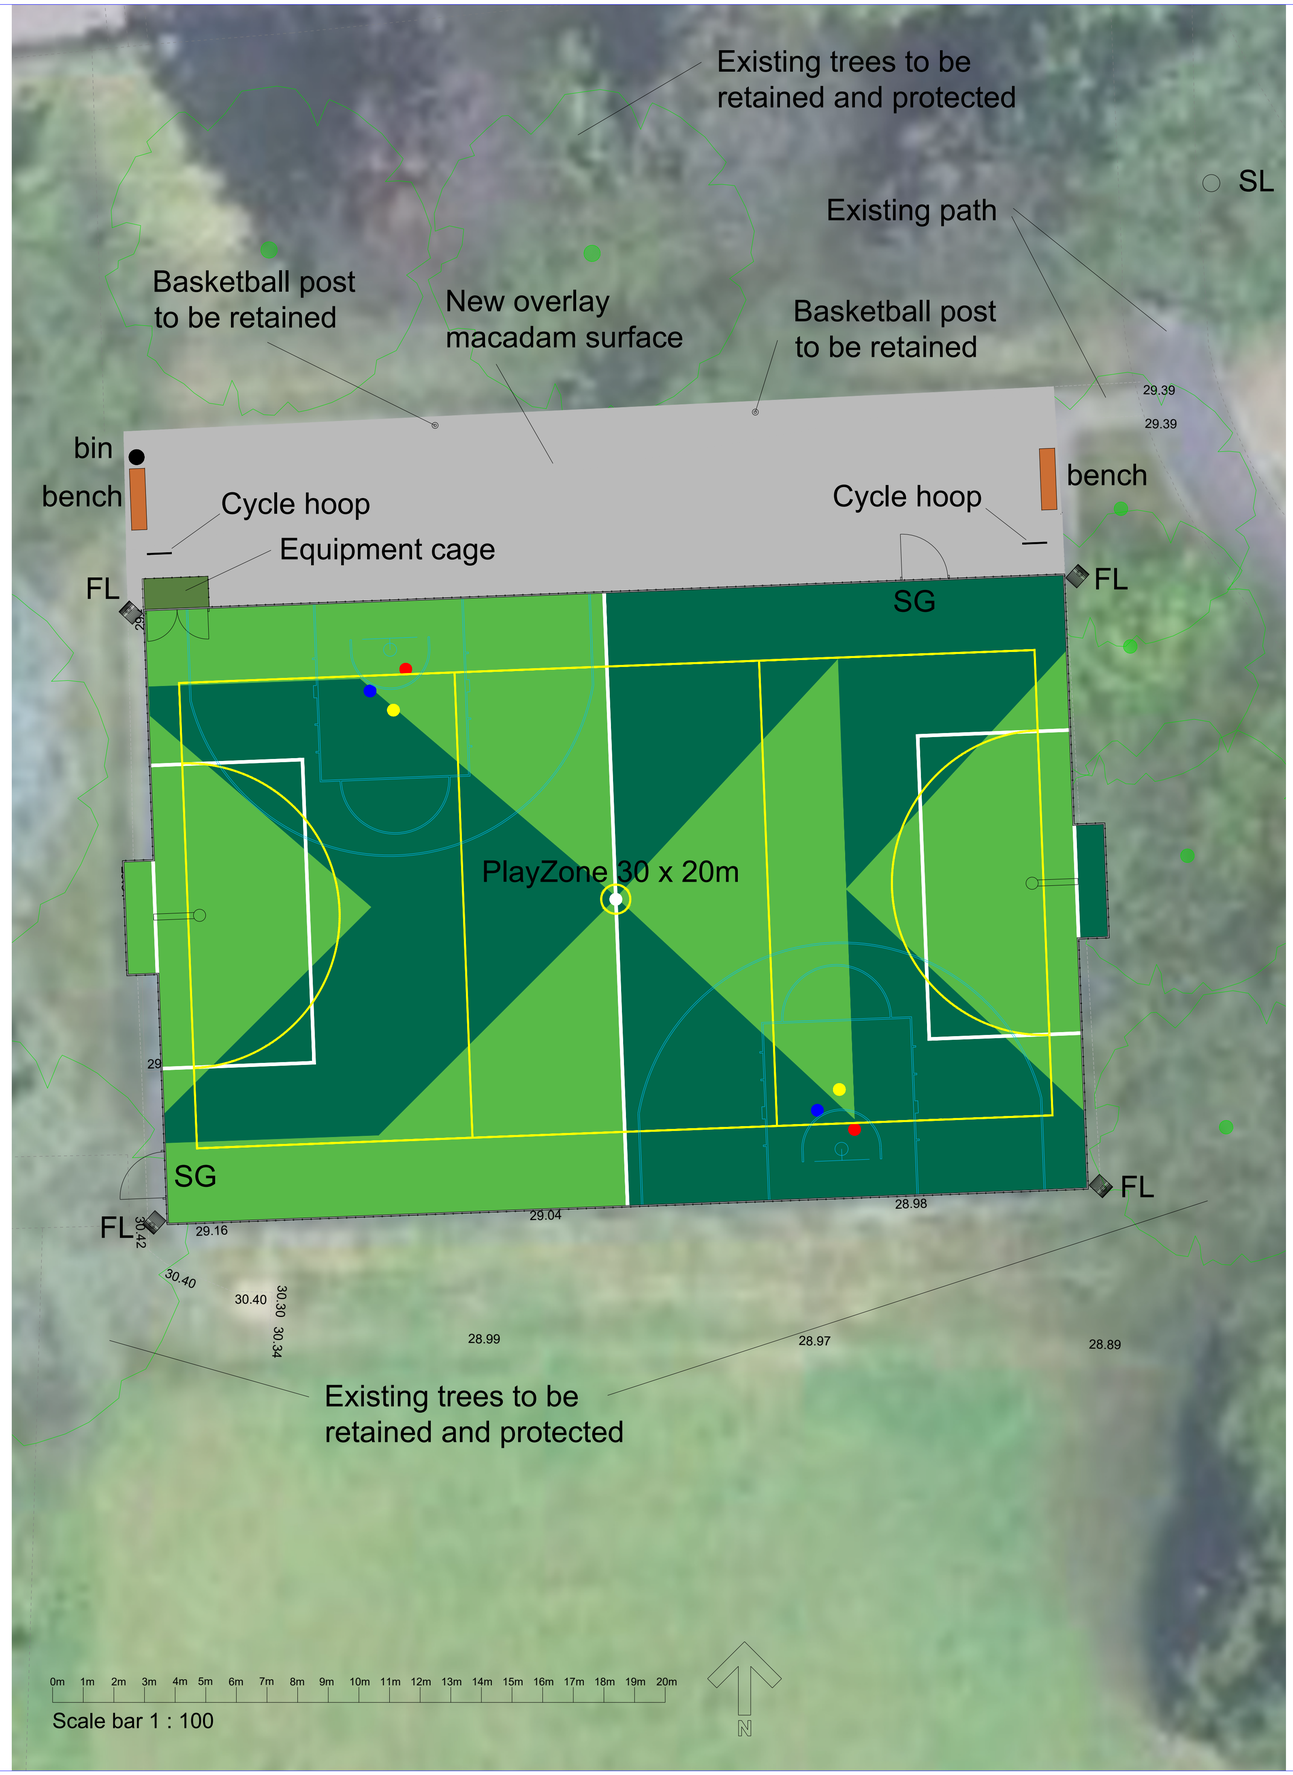

NOTES

PAINTED MACADAM SURFACE

MACADAM SPECTATOR AREA AND ACCESS

DG DOUBLE GATE

SG SINGLE GATE

FL FLOODLIGHT

SL STREET LIGHT

BL BOLLARD LIGHT

Rev	Amendment	Date	By
–	Initial Issue		

Client: DOWNHILLS PARK

Project: PLAYZONE

Drawing: PROPOSED LAYOUT

McARDLE SPORT TEC

Drawn	Date	Scales	
NJM	05-02-25	1:100	
Checked	Plot No 01	Prelim	Check / Final

Job No	Drawing No	Rev
	MCA-MUK3405-01	G