SITE PLAN REFERRED TO IN


THE SURREY COUNTY COUNCIL (A320 CORRIDOR (OTTERSHAW TO CHERTSEY AND M25 JUNCTION 11) IMPROVEMENT SCHEME) (CLASSIFIED ROAD) (SIDE ROADS) ORDER 2022

SURREY
COUNTY COUNCIL



© Crown copyright and database rights 2020
Ordnance Survey - Licence No 100019613

Plot Date: 2022-03-22 16:27:55 C:\bim\emea\live-dir\dms\356121\10041683-ARC-HGN-ZZ-DR-HE-00009.dwg

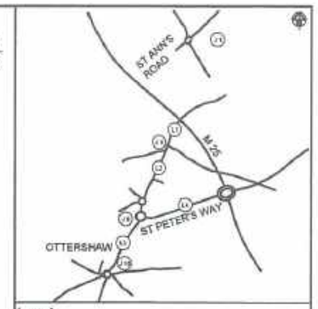

Legend:-

PROPOSED SCHEME BOUNDARY

Rev	Date	Description	Prod.	Chk.	Rev.	App.
P01	04/02/22	For Information	GH	SP	NH	NH
P02	23/03/22	Title Update	GH	SP	NH	EV

SURREY COUNTY COUNCIL

Homes England

Runnymede Borough Council

Project:
A320 Corridor (Ottershaw to Chertsey and M25 Junction 11) Improvement Scheme

ARCADIS

Registered office:
80 Fenchurch Street
London
EC3M 4BY

Coordinating office:
The Surrey Research Park
10 Medawar Road
Guildford GU2 7AR
Tel: 44 (0)1483 803000

www.arcadis.com

© Copyright reserved

Drawing Title:
THE SURREY COUNTY COUNCIL (A320 CORRIDOR (OTTERSHAW TO CHERTSEY AND M25 JUNCTION 11) IMPROVEMENT SCHEME) (CLASSIFIED ROAD) (SIDE ROADS) ORDER 2022
KEY PLAN


Designed: G Herring	Signed: Digitally Signed	Date: 22/02/22
Produced: G Herring	Signed: Digitally Signed	Date: 22/02/22
Checked: S Panacci	Signed: Digitally Signed	Date: 22/02/22
Reviewed: N Henderson	Signed: Digitally Signed	Date: 22/02/22
Approved: E Webb	Signed: Digitally Signed	Date: 22/02/22
Design Stage: Preliminary Design		
Original Size: A1	Size: DS	Datum: AOD
Suitability Code: S2	Scale: 1:500	Project Number: 10041683


Suitability Description: Suitable for Information

Drawing Number: 10041683 - ARC - HGN ZZ - DR - HE - 00009

Revision: P02

© Crown copyright and database rights 2020
Ordnance Survey - Licence No 100019613

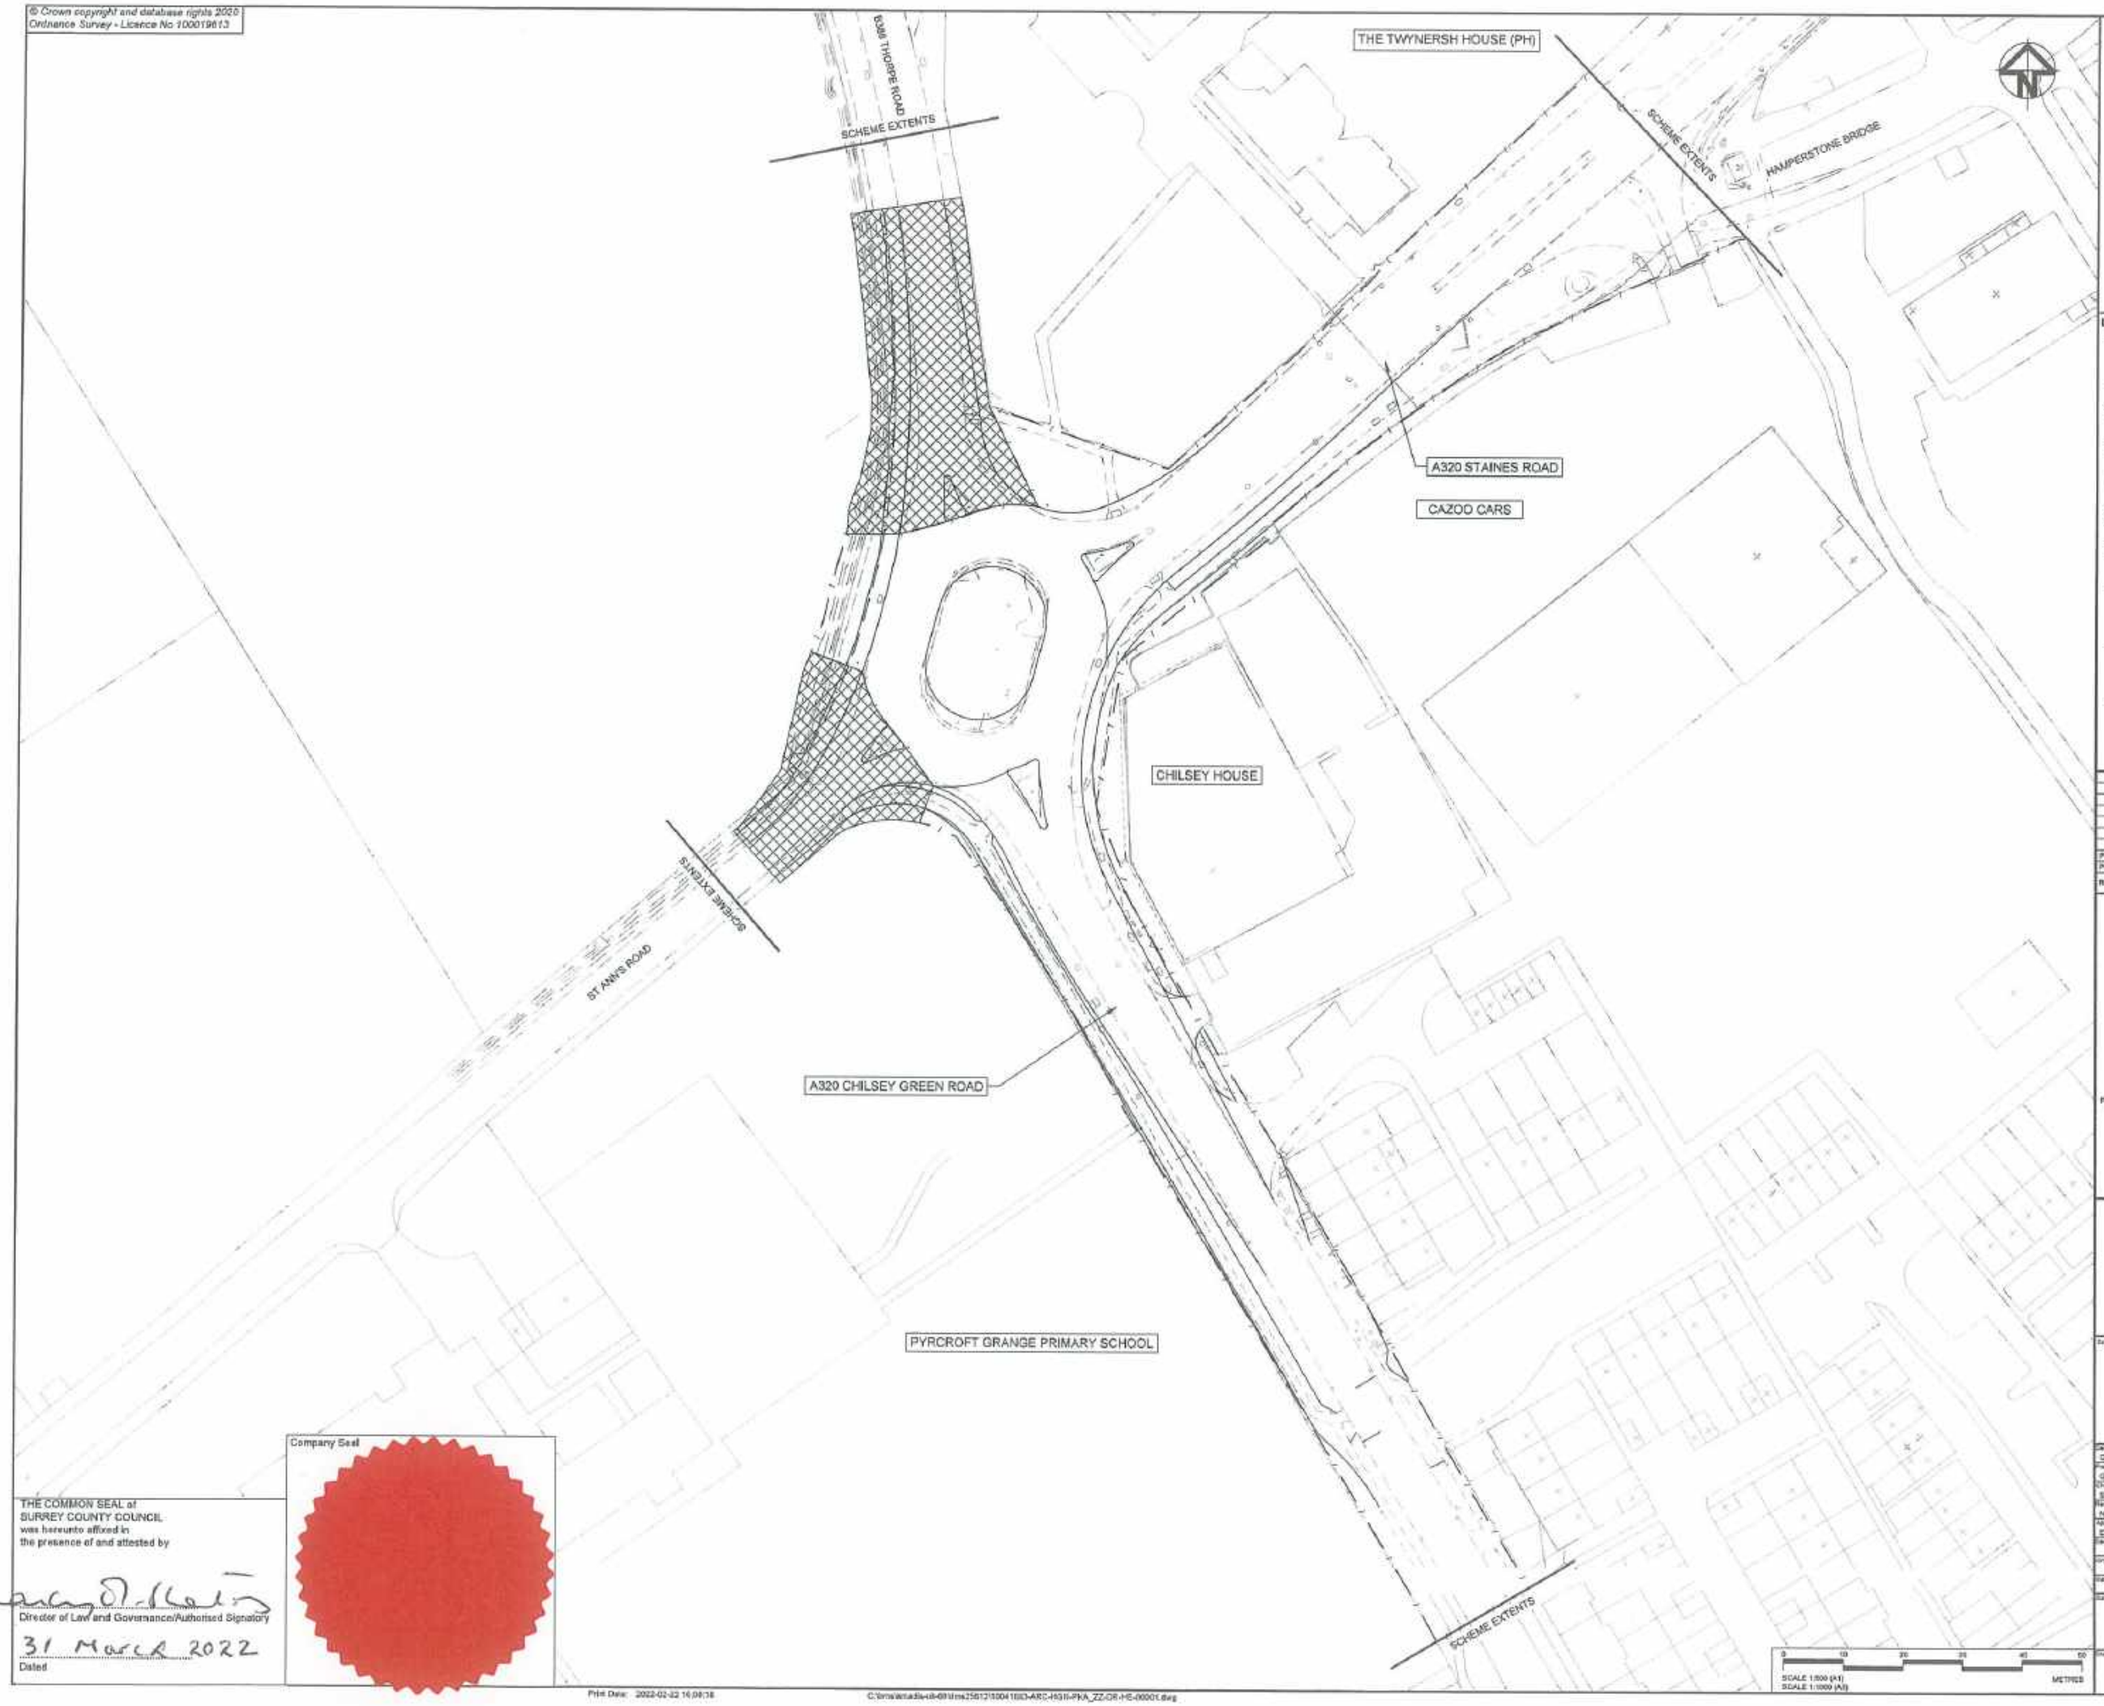

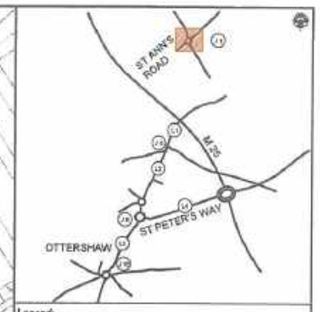

Legend:-

- CLASSIFIED ROAD
- EXISTING
- PROPOSED
- HIGHWAY(S) TO BE IMPROVED
- EXISTING HIGHWAY TO BE STOPPED UP
- PRIVATE MEANS OF ACCESS TO BE STOPPED UP
- ROUTE(S) OF NEW MEANS OF PRIVATE ACCESS
- NEW HIGHWAY(S)
- A — EXTENT OF HIGHWAY TO BE CREATED
- a — PRIVATE MEANS OF ACCESS TO BE STOPPED UP
- 1 — NEW PRIVATE MEANS OF ACCESS

Rev	Date	Description	Prod.	Chk.	Rev.	App.
P01	04/02/22	For Information	GH	SP	NH	NH
P02	22/02/22	Title Update	GH	SP	NH	CV

SURREY COUNTY COUNCIL

Homes England | Runnymede Borough Council

Project: A320 Corridor (Ottershaw to Chertsey and M25 Junction 11) Improvement Scheme

ARCADIS

Registered office:
60 Fenchurch Street
London
EC3M 4BY

Coordinating office:
The Surrey Research Park
10 Medawar Road
Guildford GU2 7AR
Tel: 44 (0)1483 803000

www.arcadis.com
© Copyright reserved

Drawing Title:
THE SURREY COUNTY COUNCIL (A320 CORRIDOR (OTTERSHAW TO CHERTSEY AND M25 JUNCTION 11) IMPROVEMENT SCHEME) (CLASSIFIED ROAD) (SIDE ROADS) ORDER 2022
SITE PLAN 1 OF 9

Designed: G.Herring	Signed: Digitally Signed	Date: 22/02/22
Reviewed: G.Herring	Signed: Digitally Signed	Date: 22/02/22
Checked: S.Parkes	Signed: Digitally Signed	Date: 22/02/22
Reviewed: N.Henderson	Signed: Digitally Signed	Date: 22/02/22
Approved: C.Visbic	Signed: Digitally Signed	Date: 22/02/22

Design Stage: Preliminary Design

Original Size: A1	Unit: OS	Datum: AOD
Suitability Code: S2	Scale: 1:500	Project Number: 10041683

Suitability Description: Suitable for Information

Drawing Number: 10041683 - ARC - HGN PKA_ZZ - DR - HE - 00001

Revision: P02

SCALE 1:500 (A1)
SCALE 1:1000 (A3)
METRES

THE COMMON SEAL of
SURREY COUNTY COUNCIL
was hereunto affixed in
the presence of and attested by

Director of Law and Governance/Authorised Signatory

31 March 2022
Dated

Company Seal

Print Date: 2022-02-22 16:08:58

C:\projects\arcadis-uk-01\dms\25612\10041683-ARC-HGN-PKA_ZZ-DR-HE-00001.dwg

© Crown copyright and database rights 2020
Ordnance Survey - Licence No 100019613

HARDWICK COURT FARM

HARDWICK LANE

SCHEME EXTENTS

B386 HOLLOWAY HILL

SCHEME EXTENTS

A

ROUNDABOUT CIRCULATORY

WHITE LODGE CENTRE

PLAYING PITCHES

A320 GUILDFORD ROAD

SITE PLAN EXTENTS

SITE PLAN EXTENTS

SCHEME EXTENTS

A320 GUILDFORD ROAD

GREEN LANE

SANDALWOOD AVENUE

LITTLE GREEN LANE

SCHEME EXTENTS

GREEN LANE

SALESIAN SCHOOL

a

1

ST ANN'S ROAD

M25

ST PETER'S WAY

OTTERSHAW

Legend:-

- CLASSIFIED ROAD
- EXISTING
- PROPOSED
- HIGHWAY(S) TO BE IMPROVED
- EXISTING HIGHWAY TO BE STOPPED UP
- PRIVATE MEANS OF ACCESS TO BE STOPPED UP
- ROUTE(S) OF NEW MEANS OF PRIVATE ACCESS
- NEW HIGHWAY(S)
- A — EXTENT OF HIGHWAY TO BE CREATED
- a — PRIVATE MEANS OF ACCESS TO BE STOPPED UP
- 1 — NEW PRIVATE MEANS OF ACCESS

Rev	Date	Description	Prod.	Chk.	Rev.	App.
P01	04/02/22	For Information	GH	EP	NH	NH
P02	22/03/22	Title Update	GH	EP	NH	EV

SURREY COUNTY COUNCIL

Homes England

Runnymede

Project:
A320 Corridor (Ottershaw to Chertsey and M25 Junction 11) Improvement Scheme

ARCADIS

Registered office:
80 Fenchurch Street
London
EC3M 4BY

Coordinating office:
The Surrey Research Park
10 Medawar Road
Guildford GU2 7AR
Tel: 44 (0)1483 803000

www.arcadis.com
© Copyright reserved

Drawing Title:
THE SURREY COUNTY COUNCIL (A320 CORRIDOR (OTTERSHAW TO CHERTSEY AND M25 JUNCTION 11) IMPROVEMENT SCHEME) (CLASSIFIED ROAD) (SIDE ROADS) ORDER 2022
SITE PLAN 2 OF 9

Designed: G.Harding	Signed: Digitally Signed	Date: 22/03/22
Produced: G.Harding	Signed: Digitally Signed	Date: 22/03/22
Checked: S.Pamment	Signed: Digitally Signed	Date: 22/03/22
Reviewed: N.Henderson	Signed: Digitally Signed	Date: 22/03/22
Approved: E.Vasiliki	Signed: Digitally Signed	Date: 22/03/22

Design Stage: Preliminary Design

Original Size: A1	Drn: CG	Datum: AOD
Suitability Code: S2	Scale: 1:500	Project Number: 10041683

Suitability Description: Suitable for Information

Drawing Number: 10041683 - ARC - HGN PKB_ZZ - DR - HE - 00002

Revision: P02

SCALE 1:500 (A1)
SCALE 1:1000 (A3)
0 10 20 30 40 50 METRES

THE COMMON SEAL of
SURREY COUNTY COUNCIL
was hereunto affixed in
the presence of and attested by

Director of Law and Governance/Authorised Signatory

31 March 2022
Dated


Company Seal

Print Date: 2022-03-22 16:10:14


C:\Innovaarcadis-wb-08\Arcs\3561210\10041683-ARC-HGN-PKB_ZZ-DR-HE-00002.dwg


© Crown copyright and database rights 2020
Ordnance Survey - Licence No 100019613

INSET A

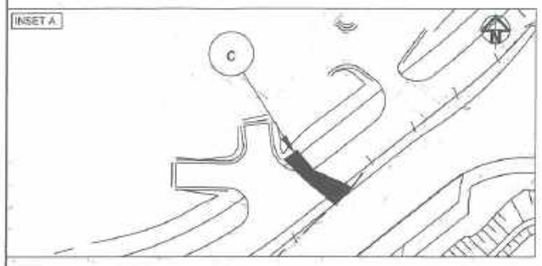

B3121 MURRAY ROAD CONTINUATION

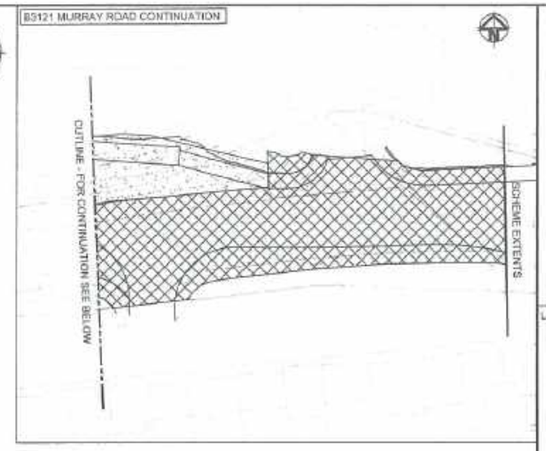

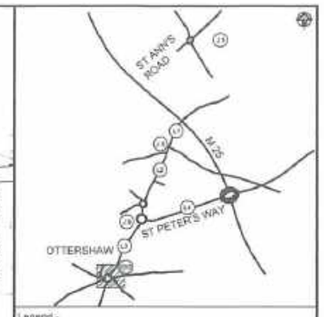

Legend :-

- CLASSIFIED ROAD
- EXISTING
- PROPOSED
- HIGHWAY(S) TO BE IMPROVED
- EXISTING HIGHWAY TO BE STOPPED UP
- PRIVATE MEANS OF ACCESS TO BE STOPPED UP
- ROUTE(S) OF NEW MEANS OF PRIVATE ACCESS
- NEW HIGHWAY(S)
- A — EXTENT OF HIGHWAY TO BE CREATED
- a — PRIVATE MEANS OF ACCESS TO BE STOPPED UP
- 1 — NEW PRIVATE MEANS OF ACCESS

This Plan, Drawing No: 10041683 – ARC – HGN PKC_ZZ – DR – HE - 00006 Rev P03, replaces the attached Plan, Drawing No: 10041683 – ARC – HGN PKC_ZZ – DR – HE – 00006 Rev P02, by modification by the Secretary of State for Transport upon confirmation of the Order by him.

Rev	Date	Description	Prod	Chk	Rev	App
P01	04/03/22	For Information	GH	SP	MH	MH
P02	22/03/22	Title Update	GH	SP	MH	EU
P03	11/10/22	Detailed Design Amendments	TP	SP	MH	MH

SURREY COUNTY COUNCIL

Homes England

Runnymede

Project:
A320 Corridor (Ottershaw to Chertsey and M25 Junction 11) Improvement Scheme

ARCADIS

Registered office
80 Fenchurch Street
London
EC3M 4BY

Coordinating office
The Surrey Research Park
10 Medawar Road
Guildford GU2 7AR
Tel: 44 (0)1483 803000

www.arcadis.com
© Copyright reserved

Drawing Title:
THE SURREY COUNTY COUNCIL (A320 CORRIDOR (OTTERSHAW TO CHERTSEY AND M25 JUNCTION 11) IMPROVEMENT SCHEME) (CLASSIFIED ROAD) (SIDE ROADS) ORDER 2022
SITE PLAN 3 OF 9

Designed: S.Panesar	Signed: Digitally Signed	Date: 28/09/22	
Produced: T.Flavin	Signed: Digitally Signed	Date: 13/10/22	
Checked: S.Panesar	Signed: Digitally Signed	Date: 15/10/22	
Reviewed: N. Henderson	Signed: Digitally Signed	Date: 11/10/22	
Approved: N. Henderson	Signed: Digitally Signed	Date: 11/10/22	
Design Stage: Preliminary Design			
Digital Size: A1	Grid: OS	Datum: AOD	
Suitability Code: S2	Scale: 1:500	Project Number: 10041683	
Suitability Description: Suitable for Information			
Drawing Number: 10041683 - ARC - HGN PKC_ZZ - DR - HE - 00006		Revision: P03	

THE COMMON SEAL of
SURREY COUNTY COUNCIL
was hereunto affixed in
the presence of and attested by

Director of Law and Governance/Authorised Signatory

Dated

Company Seal

INSET B

Print Date: 2022-10-11 17:23:17

C:\temp\arcadia-uk-99\dms\25612\10041683-ARC-HGN-PKC_ZZ-DR-HE-00006.dwg

© Crown copyright and database rights 2020
Ordnance Survey - Licence No 100019613

INSET A

CHERTSEY MAKE READY CENTRE SECAMB

OUTLINE - FOR CONTINUATION SEE DWG NO. 10041683-ARC-HGN-PKC_ZZ-DR-HE-00007

BRITISH TELECOM TELEPHONE EXCHANGE

SEE INSET A

UK POWER NETWORKS SUBSTATION

A320 GUILDFORD ROAD

SEE INSET B

FOXHILLS ROAD

SCHEME EXTENTS

CHOBHAM ROAD

SCHEME EXTENTS

A319 CHOBHAM ROAD

A320 GUILDFORD ROAD

SCHEME EXTENTS

BROX ROAD

OUTLINE - FOR CONTINUATION SEE ABOVE

B3121 MURRAY ROAD

B3121 MURRAY ROAD CONTINUATION

OUTLINE - FOR CONTINUATION SEE BELOW

SCHEME EXTENTS

This Plan, Drawing No: 10041683 – ARC – HGN PKC_ZZ – DR – HE – 00006 Rev P02, is replaced by the attached Plan, Drawing No: 10041683 – ARC – HGN PKC_ZZ – DR – HE - 00006 Rev P03, by modification by the Secretary of State for Transport upon confirmation of the Order by him.

ST ANN'S ROAD

M25

ST PETER'S WAY

OTTERSHAW

Legend:-

- CLASSIFIED ROAD
- EXISTING
- PROPOSED
- HIGHWAY(S) TO BE IMPROVED
- EXISTING HIGHWAY TO BE STOPPED UP
- PRIVATE MEANS OF ACCESS TO BE STOPPED UP
- ROUTE(S) OF NEW MEANS OF PRIVATE ACCESS
- NEW HIGHWAY(S)
- A — EXTENT OF HIGHWAY TO BE CREATED
- a — PRIVATE MEANS OF ACCESS TO BE STOPPED UP
- 1 — NEW PRIVATE MEANS OF ACCESS

Rev	Date	Description	Prod.	Chk.	Rev.	App.
P01	04/02/22	For Information	GH	SP	NH	NH
P02	23/02/22	Title Update	GH	SP	NH	SV

SURREY COUNTY COUNCIL

Homes England

Runnymede Borough Council

Project:

A320 Corridor (Ottershaw to Chertsey and M25 Junction 11) Improvement Scheme

ARCADIS

Registered office:
60 Fenchurch Street
London
EC3M 4BY

Coordinating office:
The Surrey Research Park
10 Medawar Road
Guildford GU2 7AR
Tel: 44 (0)1483 803000

www.arcadis.com

© Copyright reserved

Drawing Title:

THE SURREY COUNTY COUNCIL (A320 CORRIDOR (OTTERSHAW TO CHERTSEY AND M25 JUNCTION 11) IMPROVEMENT SCHEME) (CLASSIFIED ROAD) (SIDE ROADS) ORDER 2022
SITE PLAN 3 OF 9

Designed: G.Hawley	Signed: Digitally Signed	Date: 22/02/22
Produced: G.Hawley	Signed: Digitally Signed	Date: 22/02/22
Reviewed: S.Pascoe	Signed: Digitally Signed	Date: 22/02/22
Reviewed: N.Henderson	Signed: Digitally Signed	Date: 22/02/22
Approved: E.Walsh	Signed: Digitally Signed	Date: 22/02/22

Design Stage: Preliminary Design

Original Size: A1	Units: DS	Datum: AOD	
Suitability Code: S2	Scale: 1:500	Project number: 10041683	

Suitability Description: Suitable for Information

Drawing Number: 10041683 - ARC - HGN PKC_ZZ - DR - HE - 00006

Revision: P02

THE COMMON SEAL of SURREY COUNTY COUNCIL was hereunto affixed in the presence of and attested by

Director of Law and Governance/Authorised Signatory

31 March 2022

Dated


Company Seal


INSET B

SCALE 1:500 (A1) SCALE 1:1000 (A3) METRES

Print Date: 2022-02-22 16:13:16

C:\Arris\Arcadis-uk-08\Arris2551210\10041683-ARC-HGN-PKC_ZZ-DR-HE-00006.dwg

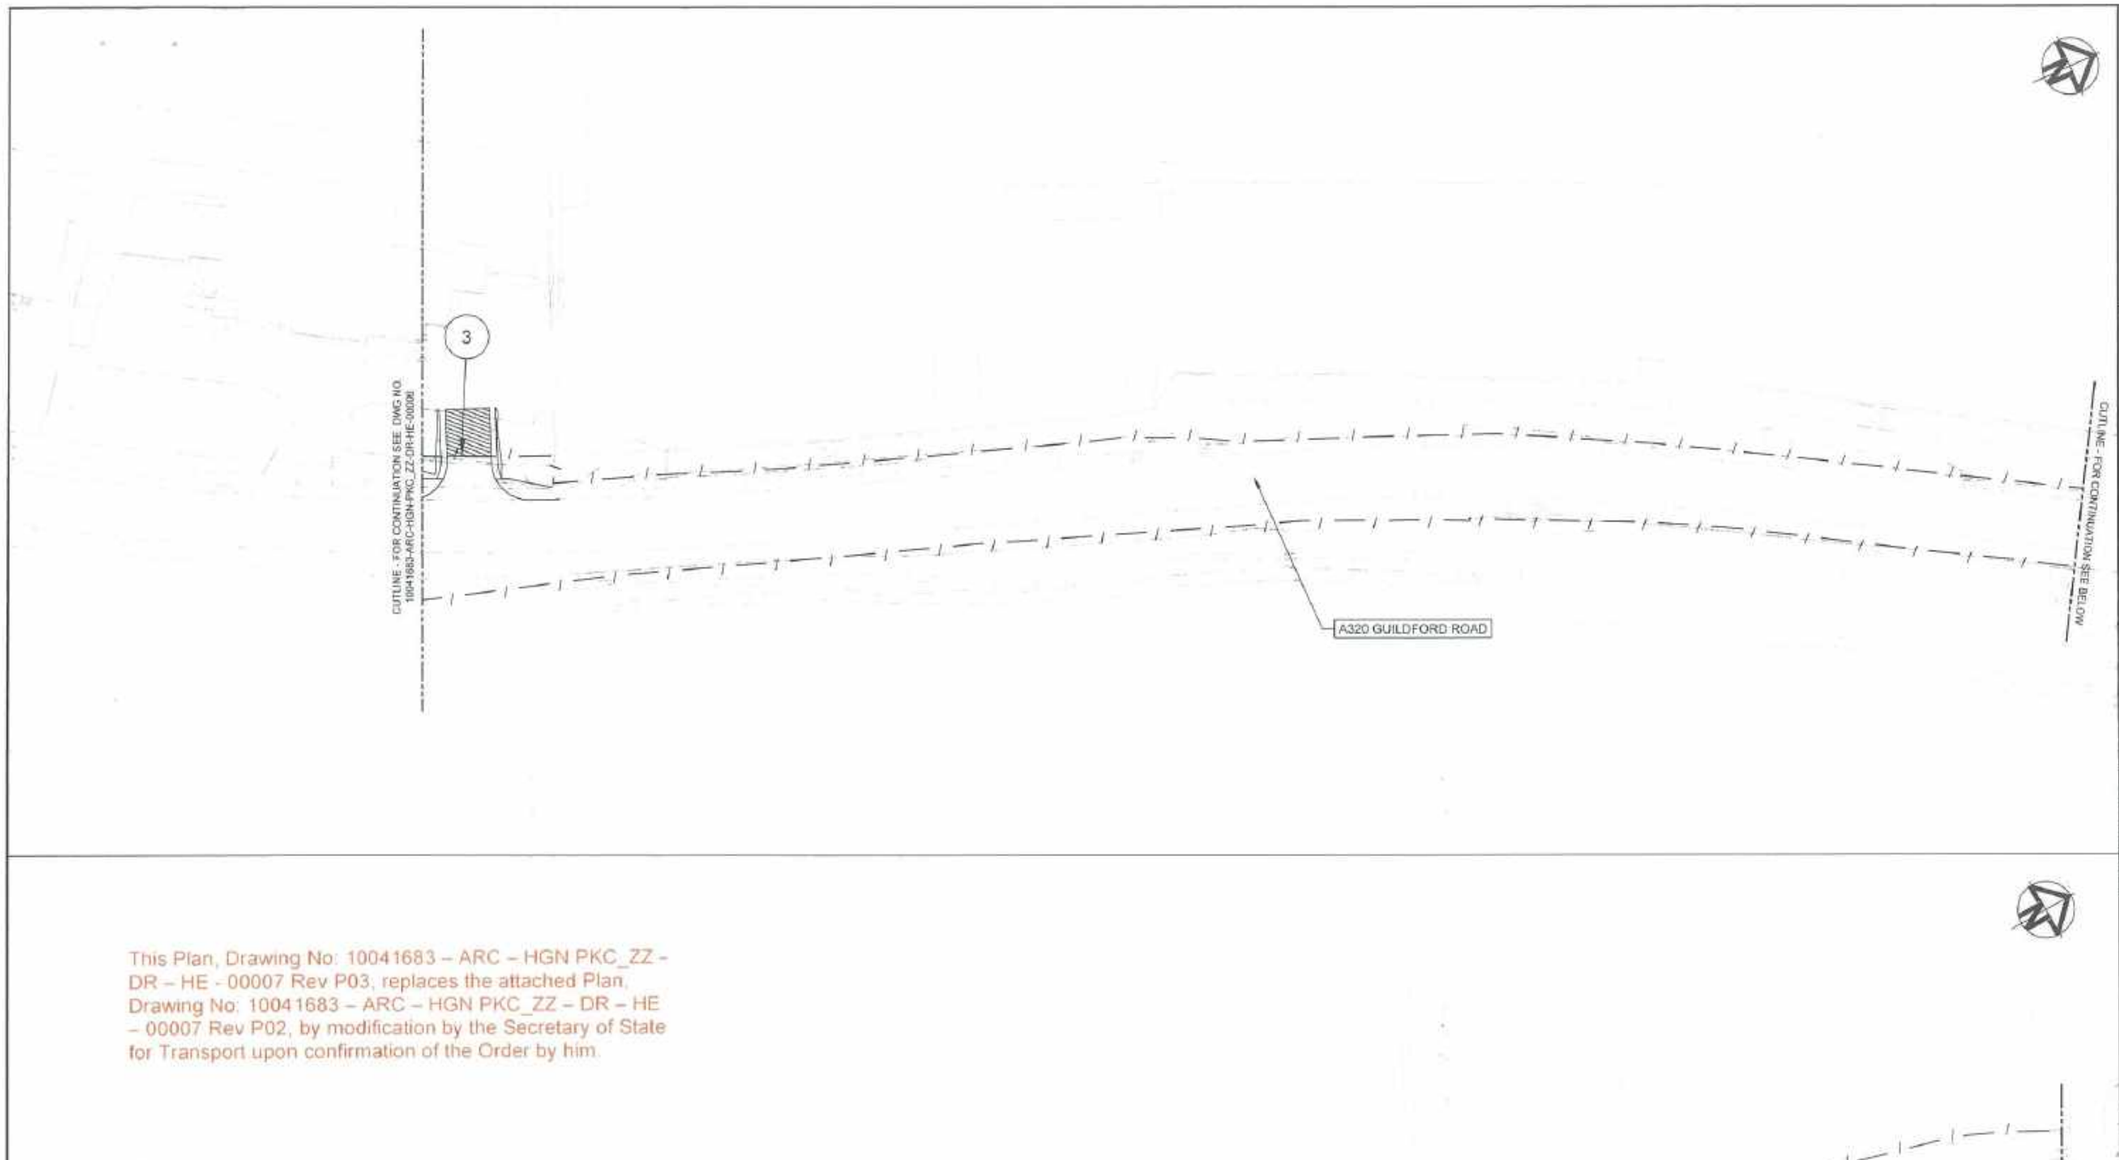

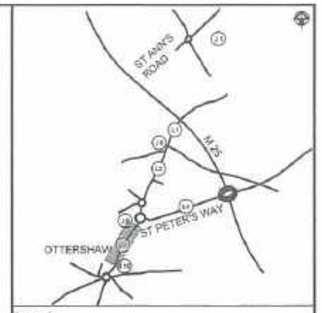


Legend:

- CLASSIFIED ROAD
- EXISTING
- PROPOSED
- HIGHWAY(S) TO BE IMPROVED
- EXISTING HIGHWAY TO BE STOPPED UP
- PRIVATE MEANS OF ACCESS TO BE STOPPED UP
- ROUTE(S) OF NEW MEANS OF PRIVATE ACCESS
- NEW HIGHWAY(S)
- A — EXTENT OF HIGHWAY TO BE CREATED
- a — PRIVATE MEANS OF ACCESS TO BE STOPPED UP
- 1 — NEW PRIVATE MEANS OF ACCESS

Rev	Date	Description	Prod	Chk	Plan	App
P01	04/02/22	For Information	GH	SF	RH	HH
P02	22/02/22	Title Update	GH	SF	RH	EV
P03	10/11/22	Detailed Design Amendments	TP	SF	RH	HH

This Plan, Drawing No: 10041683 – ARC – HGN PKC_ZZ - DR – HE - 00007 Rev P03, replaces the attached Plan, Drawing No: 10041683 – ARC – HGN PKC_ZZ – DR – HE – 00007 Rev P02, by modification by the Secretary of State for Transport upon confirmation of the Order by him.

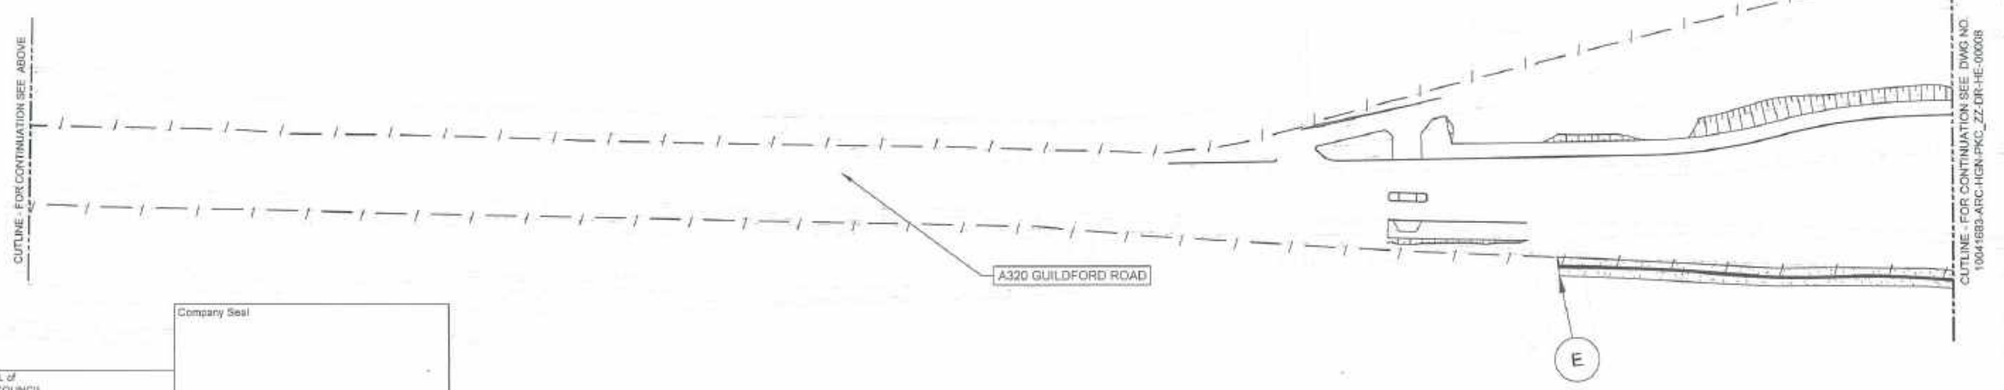

THE COMMON SEAL of
SURREY COUNTY COUNCIL
was hereunto affixed in
the presence of and attested by

Director of Law and Governance/Authorised Signatory

Dated

Company Seal

SURREY COUNTY COUNCIL

Homes England

Runnymede

Project:
A320 Corridor (Ottershaw to Chertsey and M25 Junction 11) Improvement Scheme

ARCADIS

Registered office:
80 Fenchurch Street
London
EC3M 4BY

Coordinating office:
The Surrey Research Park
10 Mediaval Road
Guildford GU2 7AR
Tel: 44 (0)1483 803000

www.arcadis.com

© Copyright reserved

Drawing Title:
THE SURREY COUNTY COUNCIL (A320 CORRIDOR (OTTERSHAW TO CHERTSEY AND M25 JUNCTION 11) IMPROVEMENT SCHEME) (CLASSIFIED ROAD) (SIDE ROADS) ORDER 2022
SITE PLAN 4 OF 9

Designed: S.Panesar	Signed: Digitally Signed	Date: 28/09/22
Produced: T.Payne	Signed: Digitally Signed	Date: 10/11/22
Checked: S.Panesar	Signed: Digitally Signed	Date: 10/11/22
Reviewed: R.Henderson	Signed: Digitally Signed	Date: 10/11/22
Approved: N.Henderson	Signed: Digitally Signed	Date: 10/11/22

Design Stage: Preliminary Design

Original Size: A1	Grid: OS	Datum: AOD
Suitability Code: S2	Scale: 1:500	Project Number: 10041683

Suitability Description: Suitable for Information

Drawing Number: 10041683 - ARC - HGN PKC_ZZ - DR - HE - 00007

Revision: P03

© Crown copyright and database rights 2020 Ordnance Survey - License No 100019613

SCALE 1:500 (A1)
SCALE 1:1000 (A3)
METRES

Print Date: 2022-10-11 17:10:00

C:\bim\arcadia-uk-00\data\25512\10041683-ARC-HGN-PKC_ZZ-DR-HE-00007.dwg

INSET A

SEE INSET A

3

4

f

CUTLINE - FOR CONTINUATION SEE DWG NO. 10041683-ARC-HGN-PKC_ZZ-DR-HE-00006

A320 GUILDFORD ROAD

CUTLINE - FOR CONTINUATION SEE BELOW

ST ANN'S ROAD

M25

ST PETER'S WAY

OTTERSHAW

Legend:-

- CLASSIFIED ROAD
- EXISTING
- PROPOSED
- HIGHWAY(S) TO BE IMPROVED
- EXISTING HIGHWAY TO BE STOPPED UP
- PRIVATE MEANS OF ACCESS TO BE STOPPED UP
- ROUTE(S) OF NEW MEANS OF PRIVATE ACCESS
- NEW HIGHWAY(S)
- A — EXTENT OF HIGHWAY TO BE CREATED
- a — PRIVATE MEANS OF ACCESS TO BE STOPPED UP
- 1 — NEW PRIVATE MEANS OF ACCESS

This Plan, Drawing No: 10041683 – ARC – HGN PKC_ZZ – DR – HE – 00007 Rev P02, is replaced by the attached Plan, Drawing No: 10041683 – ARC – HGN PKC_ZZ – DR – HE - 00007 Rev P03, by modification by the Secretary of State for Transport upon confirmation of the Order by him.

CUTLINE - FOR CONTINUATION SEE ABOVE

A320 GUILDFORD ROAD

CUTLINE - FOR CONTINUATION SEE DWG NO. 10041683-ARC-HGN-PKC_ZZ-DR-HE-00008

E

Company Seal

THE COMMON SEAL of SURREY COUNTY COUNCIL was hereunto affixed in the presence of and attested by

Director of Law and Governance/Authorised Signatory

31 March 2022

Dated

Rev	Date	Description	Prod.	Chk.	Rev.	App.
P01	04/02/22	For Information	GH	SP	NH	NH
P02	22/02/22	Title Update	GH	SP	NH	EV

SURREY COUNTY COUNCIL

Highways England

Runnymede Borough Council

Project:

A320 Corridor (Ottershaw to Chertsey and M25 Junction 11) Improvement Scheme

ARCADIS

Registered office: 80 Fenchurch Street London EC3M 4BY

Coordinating office: The Surrey Research Park 10 Medawar Road Guildford GU2 7AR Tel: 44 (0)1483 803000

www.arcadis.com

© Copyright reserved

Drawing Title:

THE SURREY COUNTY COUNCIL (A320 CORRIDOR (OTTERSHAW TO CHERTSEY AND M25 JUNCTION 11) IMPROVEMENT SCHEME) (CLASSIFIED ROAD) (SIDE ROADS) ORDER 2022
SITE PLAN 4 OF 9

Designed:	Signed	Date
G.Herring	Digitally Signed	22/02/22
Produced:	Signed	Date
G.Herring	Digitally Signed	22/02/22
Checked:	Signed	Date
S.Pargeter	Digitally Signed	22/02/22
Reviewed:	Signed	Date
N.Hawkesford	Digitally Signed	22/02/22
Approved:	Signed	Date
E.Hobbs	Digitally Signed	22/02/22

Design Stage: Preliminary Design

Original Size:	Units:	Datum:
A1	OS	AOD
Suitability Code:	Scale:	Project Number:
S3	1:500	10041683

Suitability Description: Suitable for Information

Drawing Number: 10041683 - ARC - HGN PKC_ZZ - DR - HE - 00007

Revision: P02


© Crown copyright and database rights 2020 Ordnance Survey - Licence No 100019613


SCALE 1:500 (A1) SCALE 1:1000 (A3)

0 10 20 30 40 50 METRES

Print Date: 2022-02-22 16:15:26

C:\bim\arcadis-uk-c8\dms\25612\10041683-ARC-HGN-PKC_ZZ-DR-HE-00007.dwg

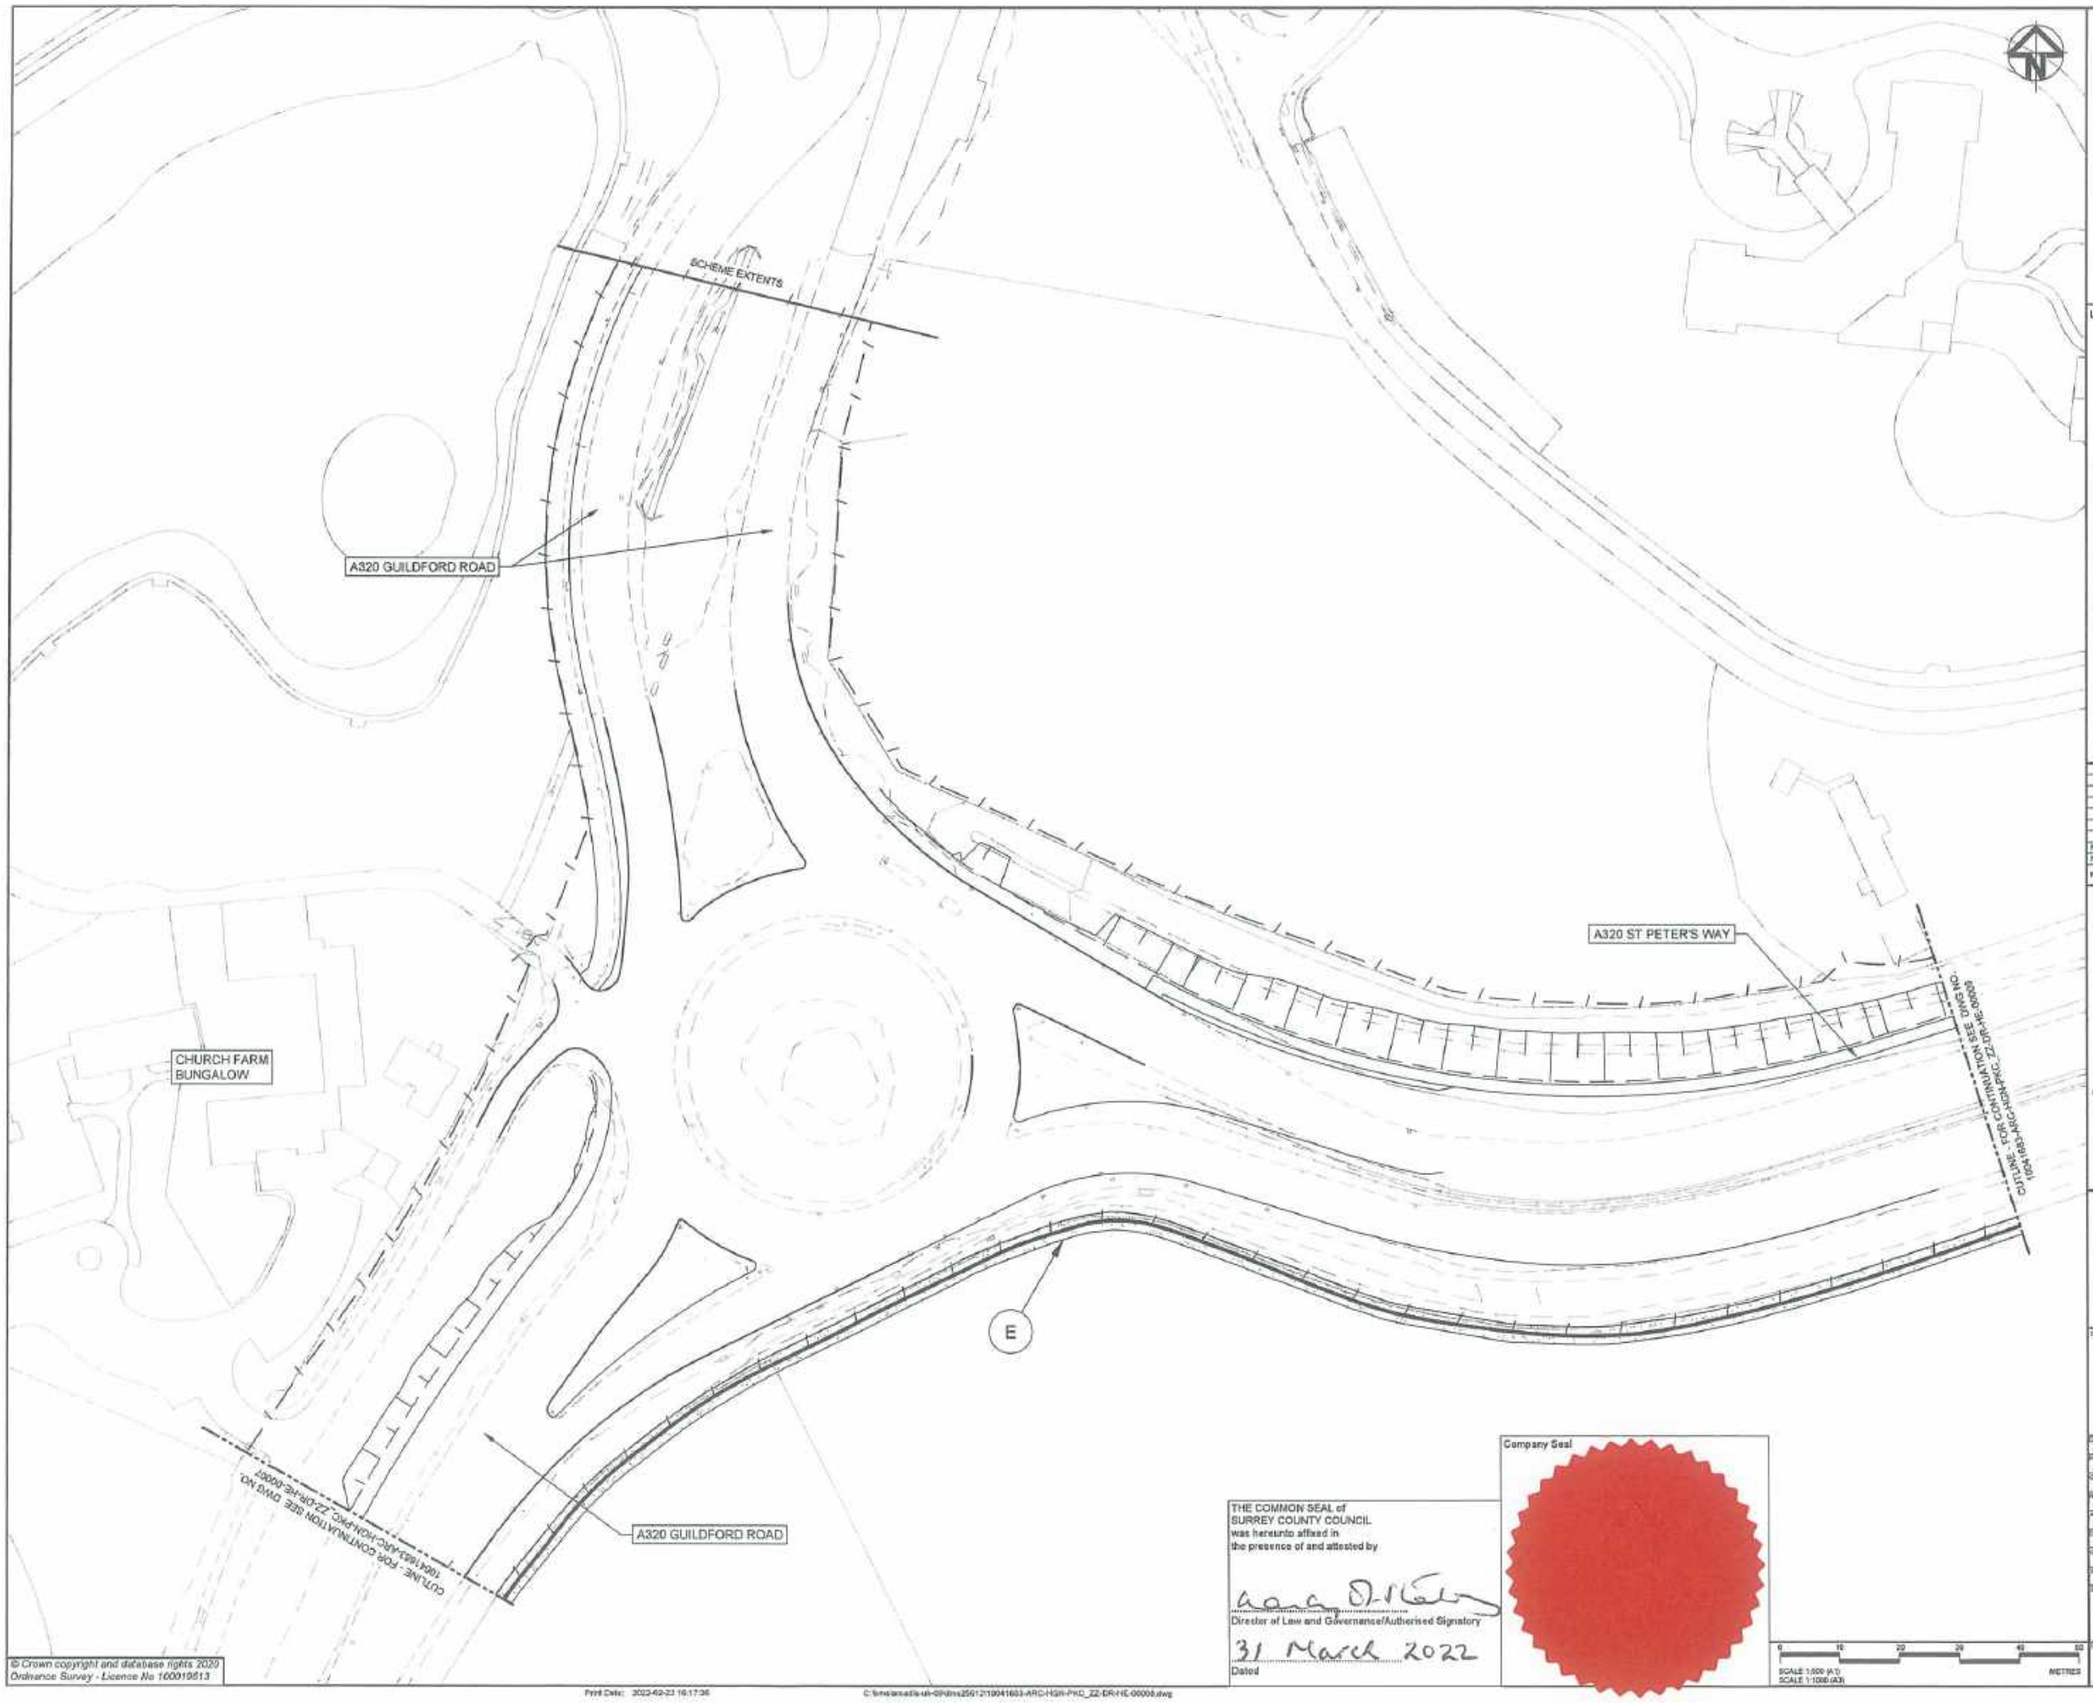

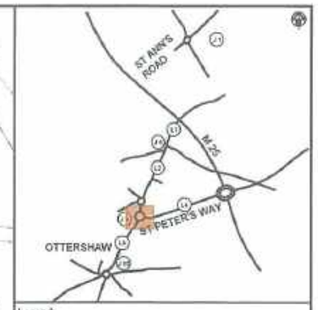

Legend:-

- CLASSIFIED ROAD
- EXISTING
- PROPOSED
- HIGHWAY(S) TO BE IMPROVED
- EXISTING HIGHWAY TO BE STOPPED UP
- PRIVATE MEANS OF ACCESS TO BE STOPPED UP
- ROUTE(S) OF NEW MEANS OF PRIVATE ACCESS
- NEW HIGHWAY(S)
- A — EXTENT OF HIGHWAY TO BE CREATED
- a — PRIVATE MEANS OF ACCESS TO BE STOPPED UP
- 1 — NEW PRIVATE MEANS OF ACCESS

Rev.	Date	Description	Prod.	Chk.	Rev.	App.
P01	04/02/22	For Information	GH	SP	NH	NH
P02	23/03/22	Title Update	GH	SP	NH	EV

SURREY COUNTY COUNCIL

Homes England | Runnymede Borough Council

Project:

A320 Corridor (Ottershaw to Chertsey and M25 Junction 11) Improvement Scheme

ARCADIS

Registered office:
80 Fenchurch Street
London
EC3M 4BY

Coordinating office:
The Surrey Research Park
10 Medawar Road
Guildford GU2 7AR
Tel: 44 (0)1483 803000

www.arcadis.com

© Copyright reserved

Drawing Title:

THE SURREY COUNTY COUNCIL (A320 CORRIDOR (OTTERSHAW TO CHERTSEY AND M25 JUNCTION 11) IMPROVEMENT SCHEME) (CLASSIFIED ROAD) (SIDE ROADS) ORDER 2022
SITE PLAN 5 OF 9

Designed: G.Harding	Signed: Digitally Signed	Date: 23/03/22
Produced: G.Harding	Signed: Digitally Signed	Date: 23/03/22
Checked: S.Panesar	Signed: Digitally Signed	Date: 22/03/22
Reviewed: N.Henderson	Signed: Digitally Signed	Date: 23/03/22
Approved: E.Vaisie	Signed: Digitally Signed	Date: 23/03/22

Design Stage: Preliminary Design

Original Size: A1	Drn: GS	Dat.um: AOD
Suitability Code: S2	Scale: 1:500	Project Number: 10041683

Suitability Description: Suitable for Information

Drawing Number: 10041683 - ARC - HGN PKC_ZZ - DR - HE - 00008

Revision: P02

THE COMMON SEAL of SURREY COUNTY COUNCIL was hereunto affixed in the presence of and attested by

Director of Law and Governance/Authorised Signatory

31 March 2022
Dated


Company Seal


0 10 20 30 40 50 METRES
SCALE 1:500 (A1)
SCALE 1:1000 (A3)


© Crown copyright and database rights 2020
Ordnance Survey - Licence No 100019813


Print Date: 2022-03-23 16:17:06

C:\projects\arcadis-uk-01\dms2501\10041683-ARC-HGN-PKC_ZZ-DR-HE-00008.dwg

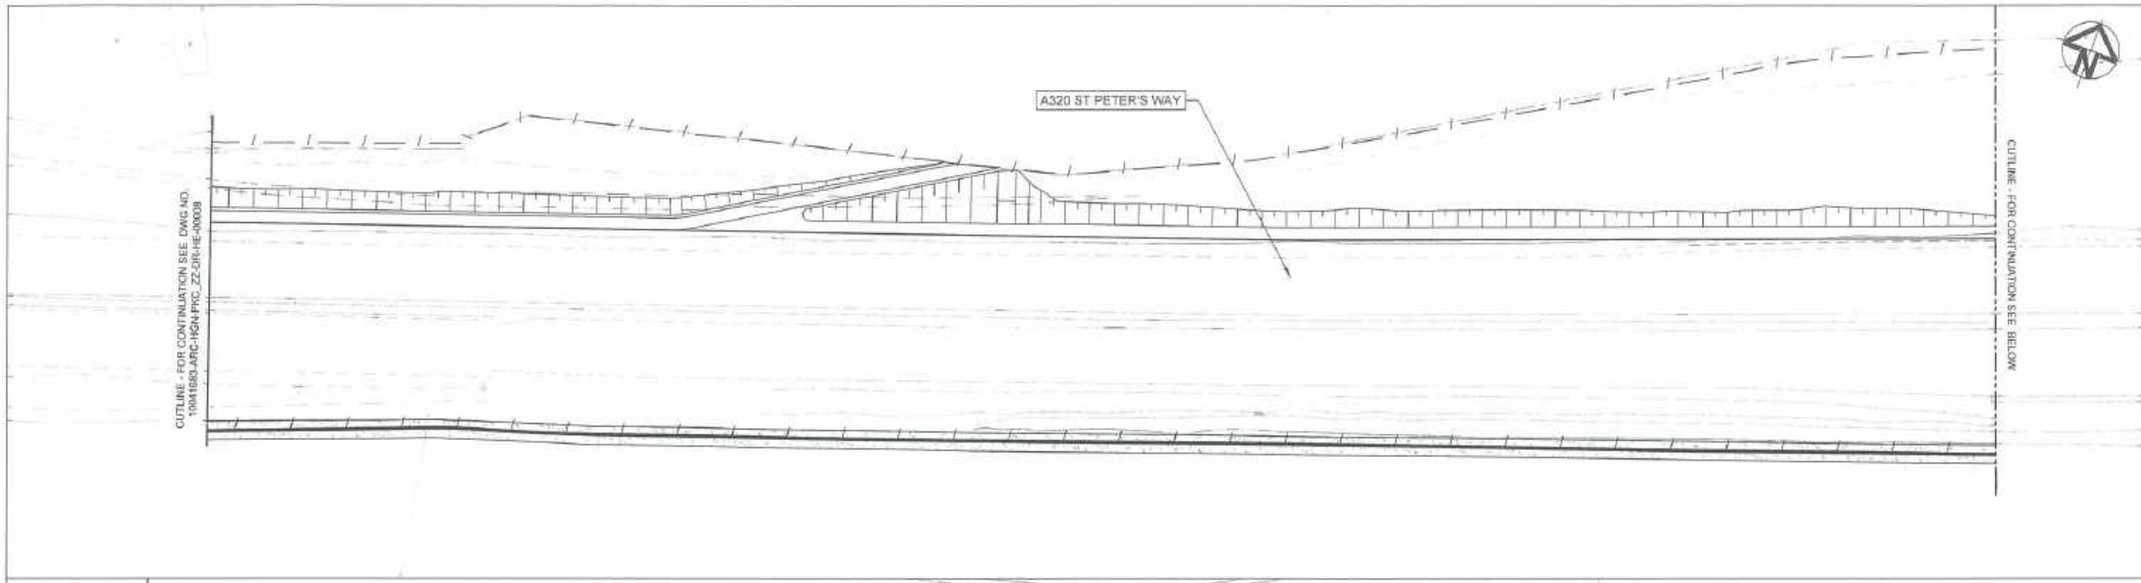

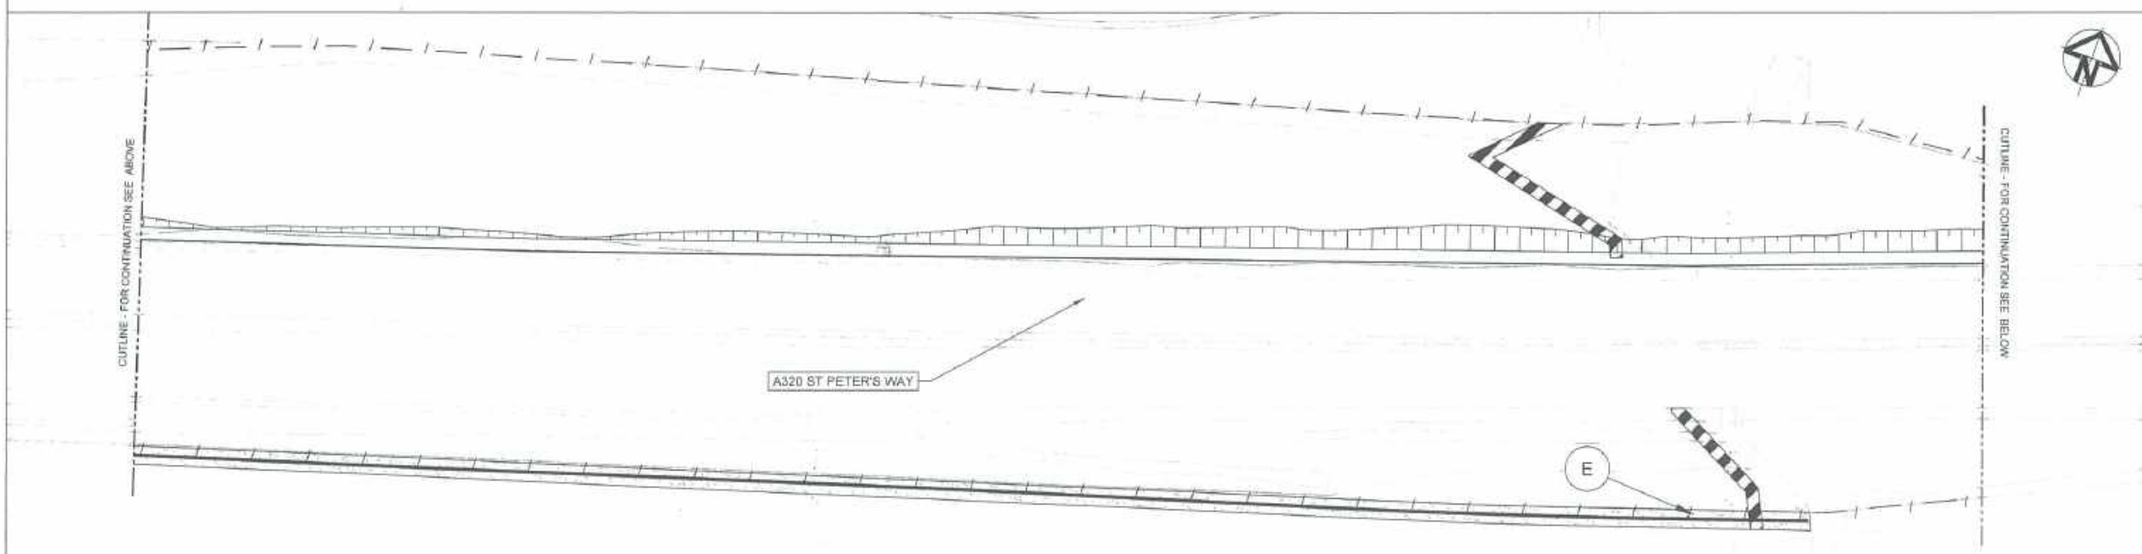

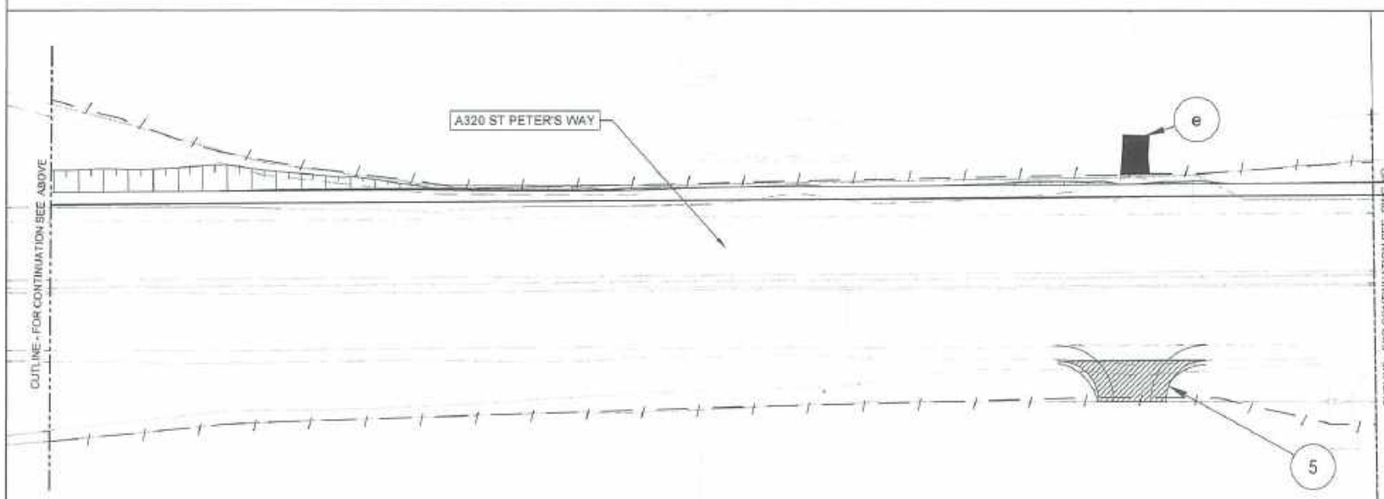

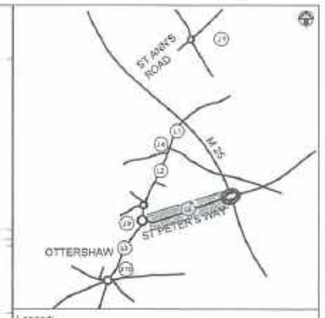

Legend:-

- CLASSIFIED ROAD
- EXISTING
- PROPOSED
- HIGHWAY(S) TO BE IMPROVED
- EXISTING HIGHWAY TO BE STOPPED UP
- PRIVATE MEANS OF ACCESS TO BE STOPPED UP
- ROUTE(S) OF NEW MEANS OF PRIVATE ACCESS
- NEW HIGHWAY(S)
- A — EXTENT OF HIGHWAY TO BE CREATED
- a — PRIVATE MEANS OF ACCESS TO BE STOPPED UP
- 1 — NEW PRIVATE MEANS OF ACCESS

Rev	Date	Description	Prod	Chk	Rev	App
P01	24/02/22	For Information	GH	SP	NH	NH
P02	22/02/23	Title Update	GH	SP	NH	EV
P03	10/10/23	Detailed Design Amendments	TP	SP	NH	NH

SURREY COUNTY COUNCIL

Homes England

Runnymede

Project:

A320 Corridor (Ottershaw to Chertsey and M25 Junction 11) Improvement Scheme

ARCADIS

Registered office:
60 Fenchurch Street
London
EC3M 4BY

Coordinating office:
The Surrey Research Park
10 Mediawar Road
Guildford GU2 7AR
Tel: 44 (0)1483 803000

www.arcadis.com

© Copyright reserved

Drawing Title:

THE SURREY COUNTY COUNCIL (A320 CORRIDOR (OTTERSHAW TO CHERTSEY AND M25 JUNCTION 11) IMPROVEMENT SCHEME) (CLASSIFIED ROAD) (SIDE ROADS) ORDER 2022
SITE PLAN 6 OF 9

Designed: S Panesar	Signed: Digitally Signed	Date: 28/09/22	
Produced: T Payne	Signed: Digitally Signed	Date: 10/10/22	
Checked: S Panesar	Signed: Digitally Signed	Date: 10/10/22	
Reviewed: R Henderson	Signed: Digitally Signed	Date: 10/10/22	
Approved: R Henderson	Signed: Digitally Signed	Date: 10/10/22	
Design Stage: Preliminary Design			
Drawing Size: A1	Unit: DS	Datum: AOD	
Suitability Code: S2	Scale: 1:500	Project Number: 10041683	

Suitability Description: Suitable for Information

Drawing Number: 10041683 - ARC - HGN PKC_ZZ - DR - HE - 00009

Revision: P03

This Plan, Drawing No. 10041683 – ARC – HGN PKC_ZZ – DR – HE - 00009 Rev P03, replaces the attached Plan, Drawing No. 10041683 – ARC – HGN PKC_ZZ – DR – HE – 00009 Rev P02, by modification by the Secretary of State for Transport upon confirmation of the Order by him.

Company Seal


THE COMMON SEAL of
SURREY COUNTY COUNCIL
was hereunto affixed in
the presence of and attested by

Director of Law and Governance/Authorised Signatory

Dated

SCALE 1:500 (A1)
SCALE 1:1000 (A3)
0 10 20 30 40 50
METRES

© Crown copyright and database rights 2020
Ordnance Survey - Licence No 100019613

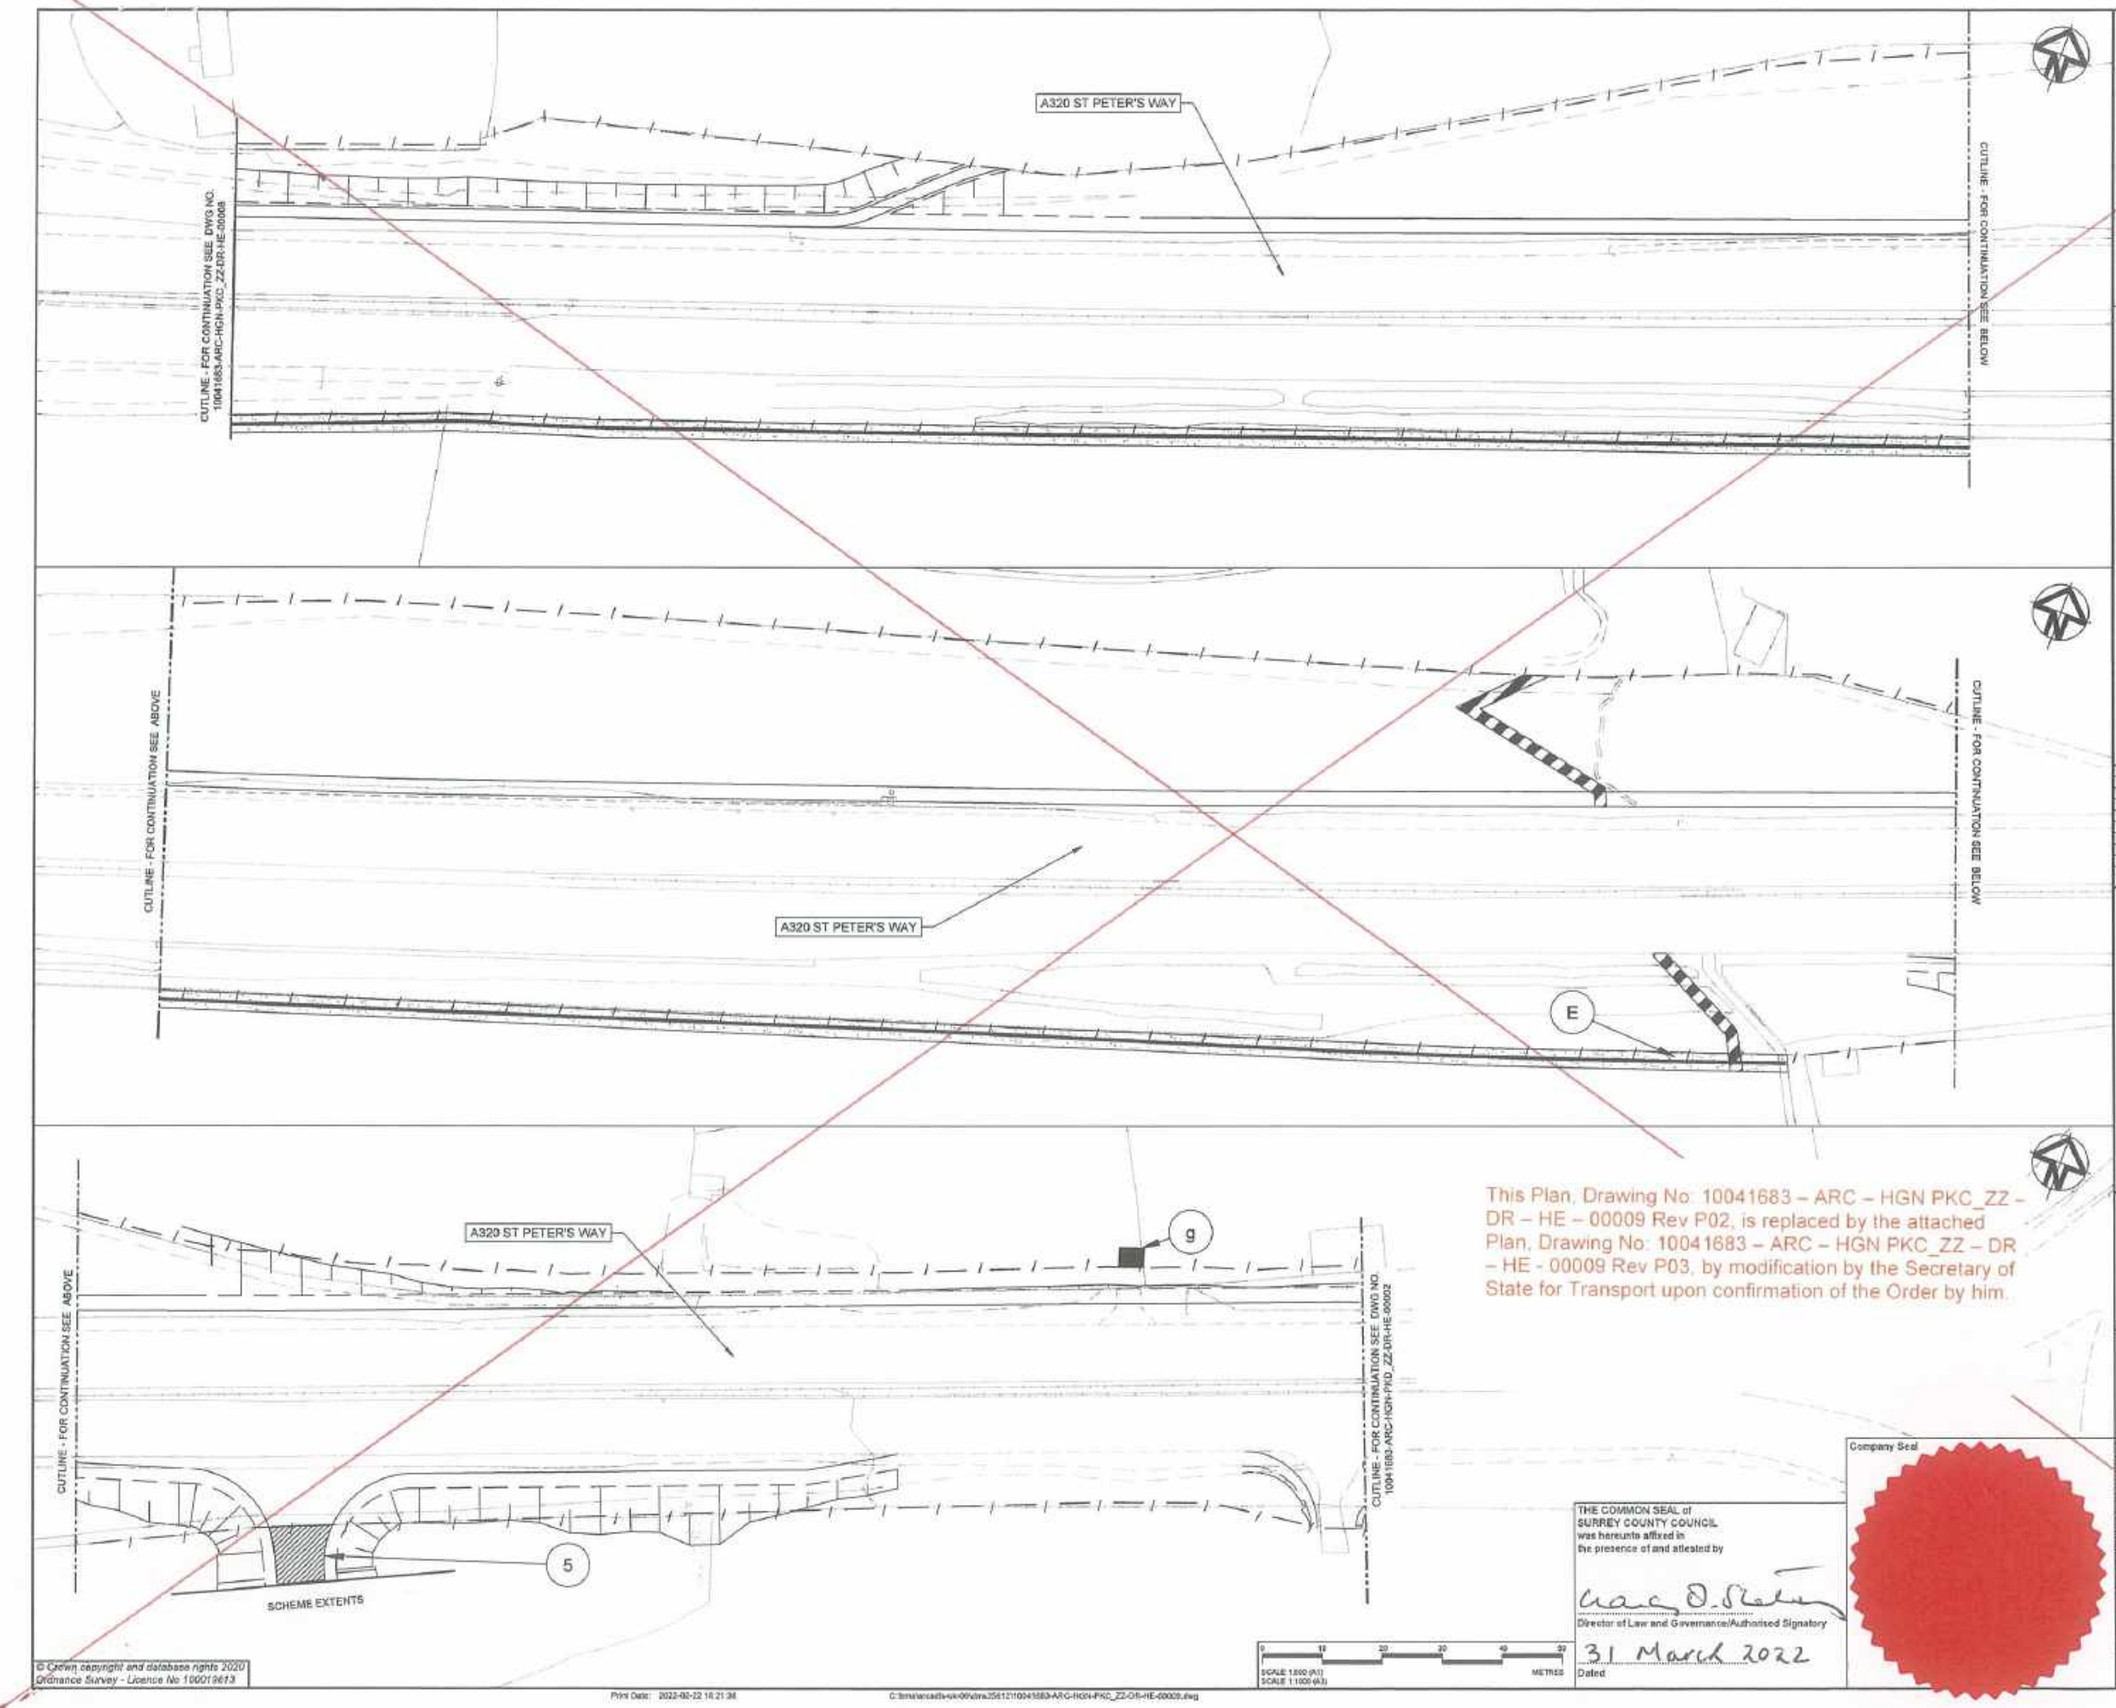



Legend:-

- CLASSIFIED ROAD
- EXISTING
- PROPOSED
- HIGHWAY(S) TO BE IMPROVED
- EXISTING HIGHWAY TO BE STOPPED UP
- PRIVATE MEANS OF ACCESS TO BE STOPPED UP
- ROUTE(S) OF NEW MEANS OF PRIVATE ACCESS
- NEW HIGHWAY(S)
- A — EXTENT OF HIGHWAY TO BE CREATED
- a — PRIVATE MEANS OF ACCESS TO BE STOPPED UP
- 1 — NEW PRIVATE MEANS OF ACCESS

Rev	Date	Description	Prod.	Chk.	Rev.	App.
P01	04/02/22	For Information	GH	SP	NH	NH
P02	22/02/22	Title Update	GH	SP	NH	EV

SURREY COUNTY COUNCIL

Homes England | Runnymede Borough Council

Project:

A320 Corridor (Ottershaw to Chertsey and M25 Junction 11) Improvement Scheme

ARCADIS

Registered office:
60 Fenchurch Street
London
EC3M 4BY

Coordinating office:
The Surrey Research Park
10 Madawar Road
Guildford GU2 7AR
Tel: 44 (0)1483 803000

www.arcadis.com

© Copyright reserved

Drawing Title:

THE SURREY COUNTY COUNCIL (A320 CORRIDOR (OTTERSHAW TO CHERTSEY AND M25 JUNCTION 11) IMPROVEMENT SCHEME) (CLASSIFIED ROAD) (SIDE ROADS) ORDER 2022
SITE PLAN 6 OF 9

Designed: G.Harding	Signed: Digitally Signed	Date: 22/02/22
Checked: G.Harding	Signed: Digitally Signed	Date: 22/02/22
Checked: S.Palmer	Signed: Digitally Signed	Date: 22/02/22
Reviewed: N.Henderson	Signed: Digitally Signed	Date: 22/02/22
Approved: E.Vinjoe	Signed: Digitally Signed	Date: 22/02/22
Design Stage: Preliminary Design		
Original Size: A1	Unit: OS	Datum: AOD
Suitability Code: S2	Scale: 1:500	Project Number: 10041683

Suitability Description:

Suitable for Information

Drawing Number: 10041683 - ARC - HGN PKC_ZZ - DR - HE - 00009

Revision: P02

This Plan, Drawing No: 10041683 – ARC – HGN PKC_ZZ – DR – HE – 00009 Rev P02, is replaced by the attached Plan, Drawing No: 10041683 – ARC – HGN PKC_ZZ – DR – HE - 00009 Rev P03, by modification by the Secretary of State for Transport upon confirmation of the Order by him.

THE COMMON SEAL of SURREY COUNTY COUNCIL was hereunto affixed in the presence of and attested by

Director of Law and Governance/Authorised Signatory

Dated 31 March 2022

Company Seal

© Crown copyright and database rights 2020 Ordnance Survey - Licence No 100019613


0 10 20 30 40 50 METRES
SCALE: 1:500 (A1)
SCALE: 1:1000 (A3)

Print Date: 2022-02-22 16:21:38

C:\temp\arcadis-uk-09\dms\25612\10041683-ARC-HGN-PKC_ZZ-DR-HE-00009.dwg

© Crown copyright and database rights 2020
Ordnance Survey - Licence No 100019613

This Plan, Drawing No: 10041683 – ARC – HGN PKD_ZZ – DR – HE - 00002 Rev P03, replaces the attached Plan, Drawing No: 10041683 – ARC – HGN PKD_ZZ – DR – HE – 00002 Rev P02, by modification by the Secretary of State for Transport upon confirmation of the Order by him

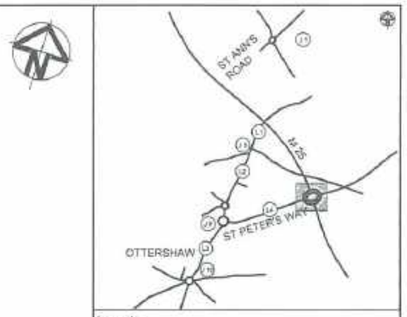

Legend:-

- CLASSIFIED ROAD
- EXISTING
- PROPOSED
- HIGHWAY(S) TO BE IMPROVED
- EXISTING HIGHWAY TO BE STOPPED UP
- PRIVATE MEANS OF ACCESS TO BE STOPPED UP
- ROUTE(S) OF NEW MEANS OF PRIVATE ACCESS
- NEW HIGHWAY(S)
- A — EXTENT OF HIGHWAY TO BE CREATED
- a — PRIVATE MEANS OF ACCESS TO BE STOPPED UP
- 1 — NEW PRIVATE MEANS OF ACCESS

CUTLINE - FOR CONTINUATION SEE DWG NO. 10041683-ARC-HGN-PKD_ZZ-DR-HE-00003

M25 J11 SOUTHBOUND DIVERGE

A320 ST PETERS WAY

M25 MOTORWAY

CUTLINE - FOR CONTINUATION SEE DWG NO. 10041683-ARC-HGN-PKD_ZZ-DR-HE-00004

CUTLINE - FOR CONTINUATION SEE DWG NO. 10041683-ARC-HGN-PKD_ZZ-DR-HE-00009

1:000.000

M25 J11 NORTHBOUND DIVERGE

CUTLINE - FOR CONTINUATION SEE DWG NO. 10041683-ARC-HGN-PKD_ZZ-DR-HE-00003

Rev	Date	Description	Prod.	Chk.	Rev.	App.
P01	04/08/22	For Information	GH	SP	NH	NH
P02	22/09/22	Title Update	GH	SP	NH	EV
P03	10/10/22	Detailed Design Amendments	TP	SP	NH	NH

SURREY COUNTY COUNCIL

Homes England

Runnymede Borough Council

Project

A320 Corridor (Ottershaw to Chertsey and M25 Junction 11) Improvement Scheme

ARCADIS

Registered office:
80 Fenchurch Street
London
EC3M 4BY

Coordinating office:
The Surrey Research Park
10 Mederwar Road
Guildford GU2 7AR
Tel: 44 (0)1483 803000

www.arcadis.com

© Copyright reserved

Drawing Title

THE SURREY COUNTY COUNCIL (A320 CORRIDOR (OTTERSHAW TO CHERTSEY AND M25 JUNCTION 11) IMPROVEMENT SCHEME) (CLASSIFIED ROAD) (SIDE ROADS) ORDER 2022
SITE PLAN 7 OF 9

Designed: S Forrester	Signed: Digitally Signed	Date: 10/08/22
Produced: T Payne	Signed: Digitally Signed	Date: 10/10/22
Checked: S Forrester	Signed: Digitally Signed	Date: 10/10/22
Reviewed: N Henderson	Signed: Digitally Signed	Date: 10/10/22
Approved: N Henderson	Signed: Digitally Signed	Date: 10/10/22
Design Stage: Preliminary Design		
Original Size: A1	Unit: DS	Datum: AOD
Suitability Code: S2	Scale: 1:500	Project Number: 10041683
Suitability Description: Suitable for Information		

Drawing Number: 10041683 - ARC - HGN PKD_ZZ - DR - HE - 00002

Revision: P03

0 10 20 30 40 50
SCALE 1:500 (A1)
SCALE 1:1000 (A3)
METRES

THE COMMON SEAL of
SURREY COUNTY COUNCIL
was hereunto affixed in
the presence of and attested by

Director of Law and Governance/Authorised Signatory

Dated

Company Seal

Print Date: 2022-10-11 17:23:45

C:\bim\arcadis-uk-08\ems2501\21\0041683-ARC-HGN-PKD_ZZ-DR-HE-00002.dwg

© Crown copyright and database rights 2020
Ordnance Survey - Licence No 100019613

This Plan, Drawing No: 10041683 – ARC – HGN PKD_ZZ – DR – HE – 00002 Rev P02, is replaced by the attached Plan, Drawing No: 10041683 – ARC – HGN PKD_ZZ – DR – HE - 00002 Rev P03, by modification by the Secretary of State for Transport upon confirmation of the Order by him.

OUTLINE - FOR CONTINUATION SEE DWG NO. 10041683-ARC-HGN-PKD_ZZ-DR-HE-00003

M25 J11 SOUTHBOUND DIVERGE

A320 ST PETERS WAY

M25 MOTORWAY

OUTLINE - FOR CONTINUATION SEE DWG NO. 10041683-ARC-HGN-PKD_ZZ-DR-HE-00009

OUTLINE - FOR CONTINUATION SEE DWG NO. 10041683-ARC-HGN-PKD_ZZ-DR-HE-00004

M25 J11 NORTHBOUND DIVERGE

OUTLINE - FOR CONTINUATION SEE DWG NO. 10041683-ARC-HGN-PKD_ZZ-DR-HE-00003



Legend:-

- CLASSIFIED ROAD
- EXISTING
- PROPOSED
- HIGHWAY(S) TO BE IMPROVED
- EXISTING HIGHWAY TO BE STOPPED UP
- PRIVATE MEANS OF ACCESS TO BE STOPPED UP
- ROUTE(S) OF NEW MEANS OF PRIVATE ACCESS
- NEW HIGHWAY(S)
- A — EXTENT OF HIGHWAY TO BE CREATED
- a — PRIVATE MEANS OF ACCESS TO BE STOPPED UP
- 1 — NEW PRIVATE MEANS OF ACCESS

Rev	Date	Description	Prod.	Chk.	Rev.	App.
P01	04/02/22	For Information	GH	SP	NH	NH
P02	22/02/22	Title blocks	GH	SP	NH	EV

SURREY COUNTY COUNCIL

Homes England

Runnymede Borough Council

Project:
A320 Corridor (Ottershaw to Chertsey and M25 Junction 11) Improvement Scheme

ARCADIS

Registered office:
80 Fenchurch Street
London
EC3M 4BY

Coordinating office:
The Surrey Research Park
10 Medawar Road
Guildford GU2 7AR
Tel: 44 (0)1483 803000

www.arcadis.com
© Copyright reserved

Drawing Title:
THE SURREY COUNTY COUNCIL (A320 CORRIDOR (OTTERSHAW TO CHERTSEY AND M25 JUNCTION 11) IMPROVEMENT SCHEME) (CLASSIFIED ROAD) (SIDE ROADS) ORDER 2022
SITE PLAN 7 OF 9

Designed: G.Herring	Signed: Digitally Signed	Date: 22/02/22
Produced: G.Herring	Signed: Digitally Signed	Date: 22/02/22
Reviewed: S.Pegrave	Signed: Digitally Signed	Date: 22/02/22
Reviewed: N.Henderson	Signed: Digitally Signed	Date: 22/02/22
Approved: E.Webb	Signed: Digitally Signed	Date: 22/02/22
Design Stage: Preliminary Design		
Original Size: N/A	Units: GB	Datum: AOD
Suitability Code: S3	Scale: 1:1	Project Number: 10041683
Suitability Description: Suitable for Information		

Drawing Number: 10041683 - ARC - HGN PKD_ZZ - DR - HE - 00002

Revision: P02

SCALE 1:500 (A1)
SCALE 1:1000 (A3)
METRES

THE COMMON SEAL of
SURREY COUNTY COUNCIL
was hereunto affixed in
the presence of and attested by

Director of Law and Governance/Authorised Signatory

31 March 2022
Dated

Company Seal

Print Date: 2022-02-22 16:23:48

C:\bms\arcadis-uk-09\dms\254121\10041683-ARC-HGN-PKD_ZZ-DR-HE-00002.dwg

© Crown copyright and database rights 2020
Ordnance Survey - Licence No 100019613

CUTLINE - FOR CONTINUATION SEE DWG NO. 10041683-ARC-HGN-PKD_ZZ-DR-HE-00002

M25 J11 NORTHBOUND DIVERGE

M25 MOTORWAY

SCHEME EXTENTS

Company Seal

THE COMMON SEAL of
SURREY COUNTY COUNCIL
was hereunto affixed in
the presence of and attested by

Director of Law and Governance/Authorised Signatory

Dated

M25 J11 NORTHBOUND DIVERGE

This Plan, Drawing No: 10041683 – ARC – HGN PKD_ZZ – DR – HE - 00003 Rev P03, replaces the attached Plan, Drawing No: 10041683 – ARC – HGN PKD_ZZ – DR – HE – 00003 Rev P02, by modification by the Secretary of State for Transport upon confirmation of the Order by him.

SCHEME EXTENTS


M25 MOTORWAY

M25 J11 SOUTHBOUND DIVERGE

CUTLINE - FOR CONTINUATION SEE DWG NO. 10041683-ARC-HGN-PKD_ZZ-DR-HE-00002

M25 J11 SOUTHBOUND DIVERGE

SCALE 1:500 (A1)
SCALE 1:1000 (A3)
METRES

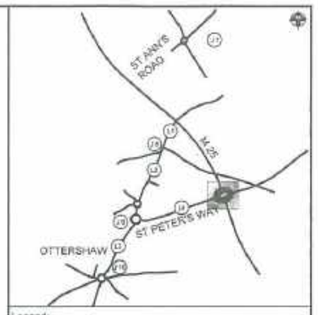

Legend:-

- CLASSIFIED ROAD
- EXISTING
- PROPOSED
- HIGHWAY(S) TO BE IMPROVED
- EXISTING HIGHWAY TO BE STOPPED UP
- PRIVATE MEANS OF ACCESS TO BE STOPPED UP
- ROUTE(S) OF NEW MEANS OF PRIVATE ACCESS
- NEW HIGHWAY(S)
- A — EXTENT OF HIGHWAY TO BE CREATED
- a — PRIVATE MEANS OF ACCESS TO BE STOPPED UP
- 1 — NEW PRIVATE MEANS OF ACCESS

Rev	Date	Description	Prod	Chk	Rev	App
P01	04/03/22	For Information	GH	SP	NH	NH
P02	22/03/22	Title Update	GH	SP	NH	ZV
P03	10/10/22	Detailed Design Amendments	TP	SP	NH	NH

SURREY COUNTY COUNCIL

Homes England

Runnymede

Project

A320 Corridor (Ottershaw to Chertsey and M25 Junction 11) Improvement Scheme

ARCADIS

Registered office:
60 Fenchurch Street
London
EC3M 4BY

Coordinating office:
The Surrey Research Park
10 Mediawrar Road
Guildford GU2 7AR
Tel: 44 (0)1483 803600

www.arcadis.com

© Copyright reserved

Drawing Title

THE SURREY COUNTY COUNCIL (A320 CORRIDOR (OTTERSHAW TO CHERTSEY AND M25 JUNCTION 11) IMPROVEMENT SCHEME) (CLASSIFIED ROAD) (SIDE ROADS) ORDER 2022
SITE PLAN 8 OF 9

Designed: S Panesar	Signed: Digitally Signed	Date: 10/10/22
Produced: T Pavire	Signed: Digitally Signed	Date: 10/10/22
Checked: S Panesar	Signed: Digitally Signed	Date: 10/10/22
Reviewed: N Henderson	Signed: Digitally Signed	Date: 10/10/22
Approved: N Henderson	Signed: Digitally Signed	Date: 10/10/22
Design Stage: Preliminary Design		
Original Size: A1	Unit: GB	Datum: AOD
Suitability Code: S0	Scale: 1:500	Project Number: 10041683
Suitability Description: Initial Status		

Drawing Number: 10041683 - ARC - HGN PKD_ZZ - DR - HE - 00003

Revision: P03

© Crown copyright and database rights 2020
Ordnance Survey - Licence No 100019613

CUTLINE - FOR CONTINUATION SEE DWG NO. 10041683-ARC-HGN-PKD_ZZ-DR-HE-00002

M25 J11 NORTHBOUND DIVERGE

M25 MOTORWAY

SCHEME EXTENTS

This Plan, Drawing No: 10041683 – ARC – HGN PKD_ZZ – DR – HE – 00003 Rev P02, is replaced by the attached Plan, Drawing No: 10041683 – ARC – HGN PKD_ZZ – DR – HE - 00003 Rev P03, by modification by the Secretary of State for Transport upon confirmation of the Order by him.

SCHEME EXTENTS

M25 MOTORWAY

M25 J11 SOUTHBOUND DIVERGE

CUTLINE - FOR CONTINUATION SEE DWG NO. 10041683-ARC-HGN-PKD_ZZ-DR-HE-00002



Legend:-

- CLASSIFIED ROAD
- EXISTING
- PROPOSED
- HIGHWAY(S) TO BE IMPROVED
- EXISTING HIGHWAY TO BE STOPPED UP
- PRIVATE MEANS OF ACCESS TO BE STOPPED UP
- ROUTE(S) OF NEW MEANS OF PRIVATE ACCESS
- NEW HIGHWAY(S)
- A — EXTENT OF HIGHWAY TO BE CREATED
- a — PRIVATE MEANS OF ACCESS TO BE STOPPED UP
- 1 — NEW PRIVATE MEANS OF ACCESS

Rev	Date	Description	Prod.	Chk.	Rev.	App.
P01	04/02/22	For Information	GH	SP	NH	NH
P02	22/02/22	Title Update	GH	SP	NH	NH

SURREY COUNTY COUNCIL

Homes England

Runnymede Borough Council

Project:
A320 Corridor (Ottershaw to Chertsey and M25 Junction 11) Improvement Scheme

ARCADIS

Registered office:
80 Fenchurch Street
London
EC3M 4BY

Coordinating office:
The Surrey Research Park
10 Mediswar Road
Guildford GU2 7AR
Tel: 44 (0)1483 803000

www.arcadis.com
© Copyright reserved

Drawing Title:
THE SURREY COUNTY COUNCIL (A320 CORRIDOR (OTTERSHAW TO CHERTSEY AND M25 JUNCTION 11) IMPROVEMENT SCHEME) (CLASSIFIED ROAD) (SIDE ROADS) ORDER 2022
SITE PLAN 8 OF 9

Designed: G.Herring	Signed: Digitally Signed	Date: 22/02/22
Produced: G.Herring	Signed: Digitally Signed	Date: 22/02/22
Checked: S.Fleeson	Signed: Digitally Signed	Date: 22/02/22
Reviewed: N.Handerskin	Signed: Digitally Signed	Date: 22/02/22
Approved: B.Visible	Signed: Digitally Signed	Date: 22/02/22

Design Stage: Preliminary Design

Original Size: A1	Drg: DS	Status: ACO
Suitability Code: S2	Scale: 1:500	Project Number: 10041683

Suitability Description: Suitable for Information

Drawing Number: 10041683 - ARC - HGN PKD_ZZ - DR-HE-00003

Revision: P02

SCALE 1:500 (A1)
SCALE 1:1000 (A3)
METRES

THE COMMON SEAL of SURREY COUNTY COUNCIL was hereunto affixed in the presence of and attested by

Director of Law and Governance/Authorised Signatory

Dated 31 March 2022

Company Seal


M25 J11 NORTHBOUND DIVERGE

M25 J11 SOUTHBOUND DIVERGE

Print Date: 2022-02-23 16:25:37

C:\temp\arcadia-uk-09\dms35612\10041683-ARC-HGN-PKD_ZZ-DR-HE-00003.dwg

© Crown copyright and database rights 2020
Ordnance Survey - Licence No 100019613

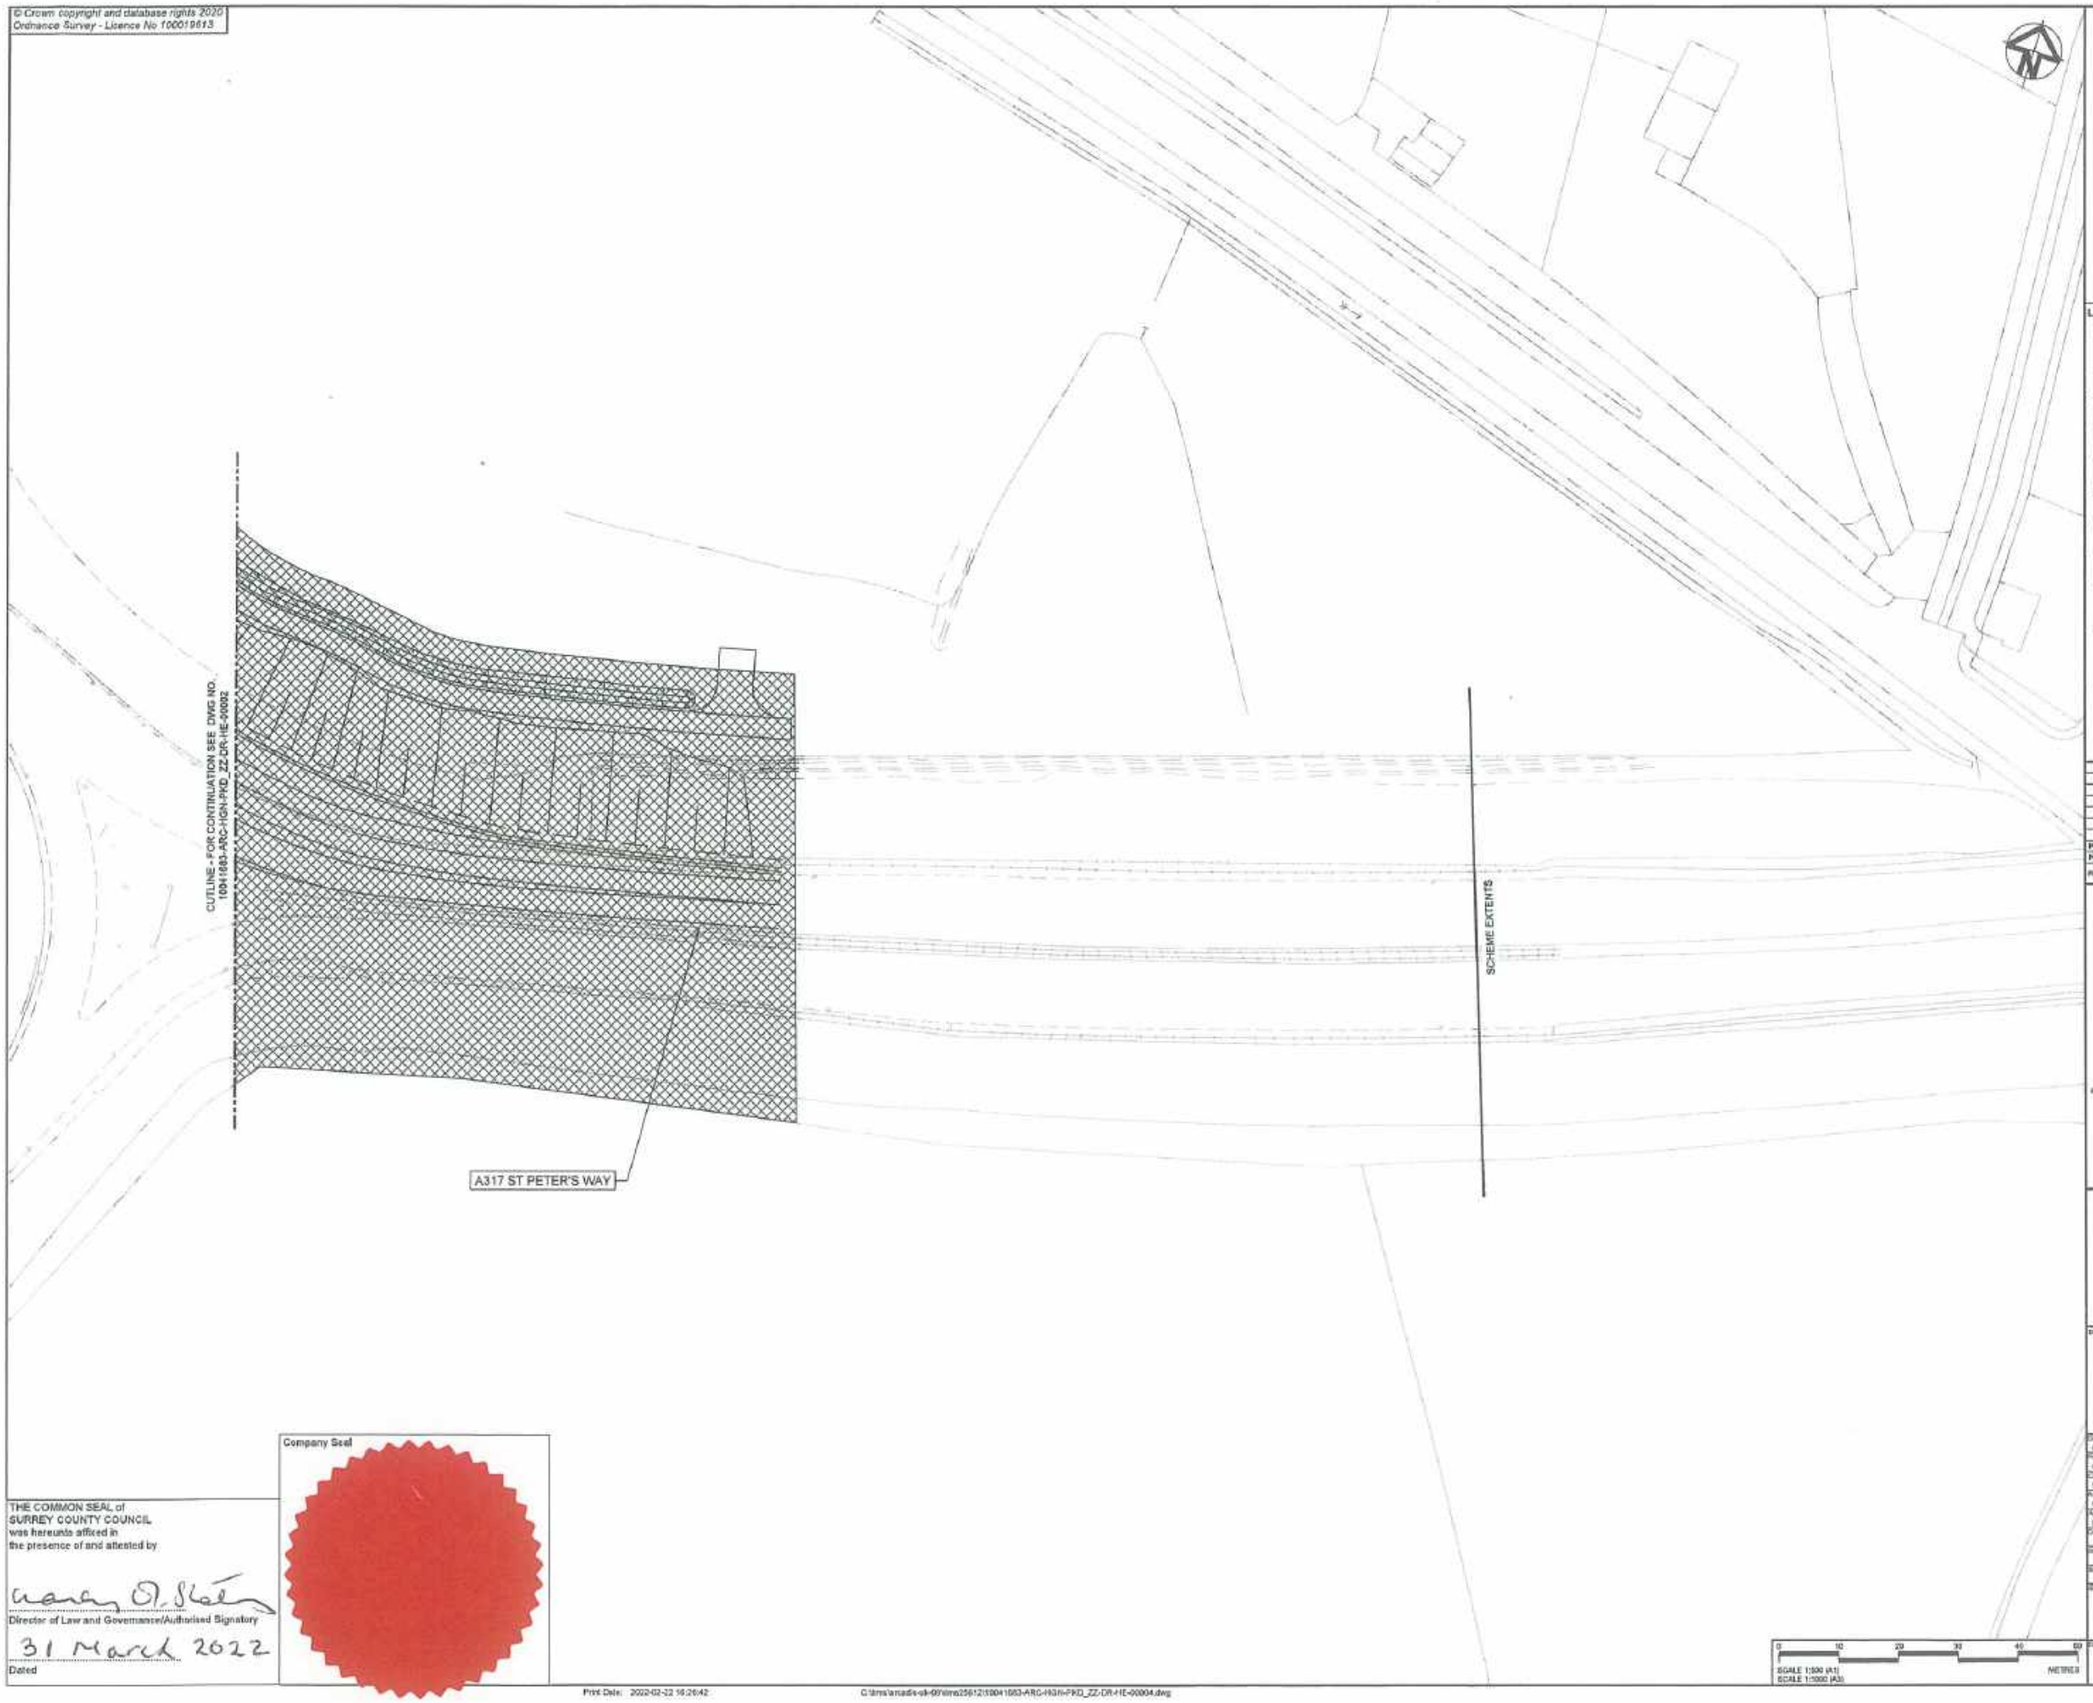



Legend:-

- CLASSIFIED ROAD
- EXISTING
- PROPOSED
- HIGHWAY(S) TO BE IMPROVED
- EXISTING HIGHWAY TO BE STOPPED UP
- PRIVATE MEANS OF ACCESS TO BE STOPPED UP
- ROUTE(S) OF NEW MEANS OF PRIVATE ACCESS
- NEW HIGHWAY(S)
- A — EXTENT OF HIGHWAY TO BE CREATED
- a — PRIVATE MEANS OF ACCESS TO BE STOPPED UP
- 1 — NEW PRIVATE MEANS OF ACCESS

Rev	Date	Description	Prod.	Chk.	Rev.	App.
P01	04/02/22	For Information	GH	SP	NH	NH
P02	22/02/22	Title Update	GH	SP	NH	EV

SURREY COUNTY COUNCIL

Homes England

Runnymede Borough Council

Project: A320 Corridor (Ottershaw to Chertsey and M25 Junction 11) Improvement Scheme

ARCADIS

Registered office:
60 Fenchurch Street
London
EC3M 4BY

Coordinating office:
The Surrey Research Park
10 Medawar Road
Guildford GU2 7AR
Tel: 44 (0)1483 803000

www.arcadis.com

© Copyright reserved

Drawing Title: THE SURREY COUNTY COUNCIL (A320 CORRIDOR (OTTERSHAW TO CHERTSEY AND M25 JUNCTION 11) IMPROVEMENT SCHEME) (CLASSIFIED ROAD) (SIDE ROADS) ORDER 2022
SITE PLAN 9 OF 9

Designed: G.Herring	Signed: Digitally Signed	Date: 22/02/22
Reviewed: G.Herring	Signed: Digitally Signed	Date: 22/02/22
Checked: S.Panesar	Signed: Digitally Signed	Date: 22/02/22
Reviewed: M.Henderson	Signed: Digitally Signed	Date: 22/02/22
Approved: E.Visbal	Signed: Digitally Signed	Date: 22/02/22

Design Stage: Preliminary Design

Original Size: A3	Unit: DC	Datum: AOD
Suitability Code: S2	Scale: 1:500	Project Number: 10041683

Suitability Description: Suitable for Information

SCALE 1:500 (A1)
SCALE 1:1000 (A3)
METRES

Drawing Number: 10041683 - ARC - HGN PKD_ZZ - DR - HE - 00004

Revision: P02

THE COMMON SEAL of
SURREY COUNTY COUNCIL
was hereunto affixed in
the presence of and attested by

Director of Law and Governance/Authorised Signatory

31 March 2022
Dated

Company Seal

Print Date: 2022-02-22 16:26:42 C:\drs\arcadis-uk-09\drs25612\10041683-ARC-HGN-PKD_ZZ-DR-HE-00004.dwg