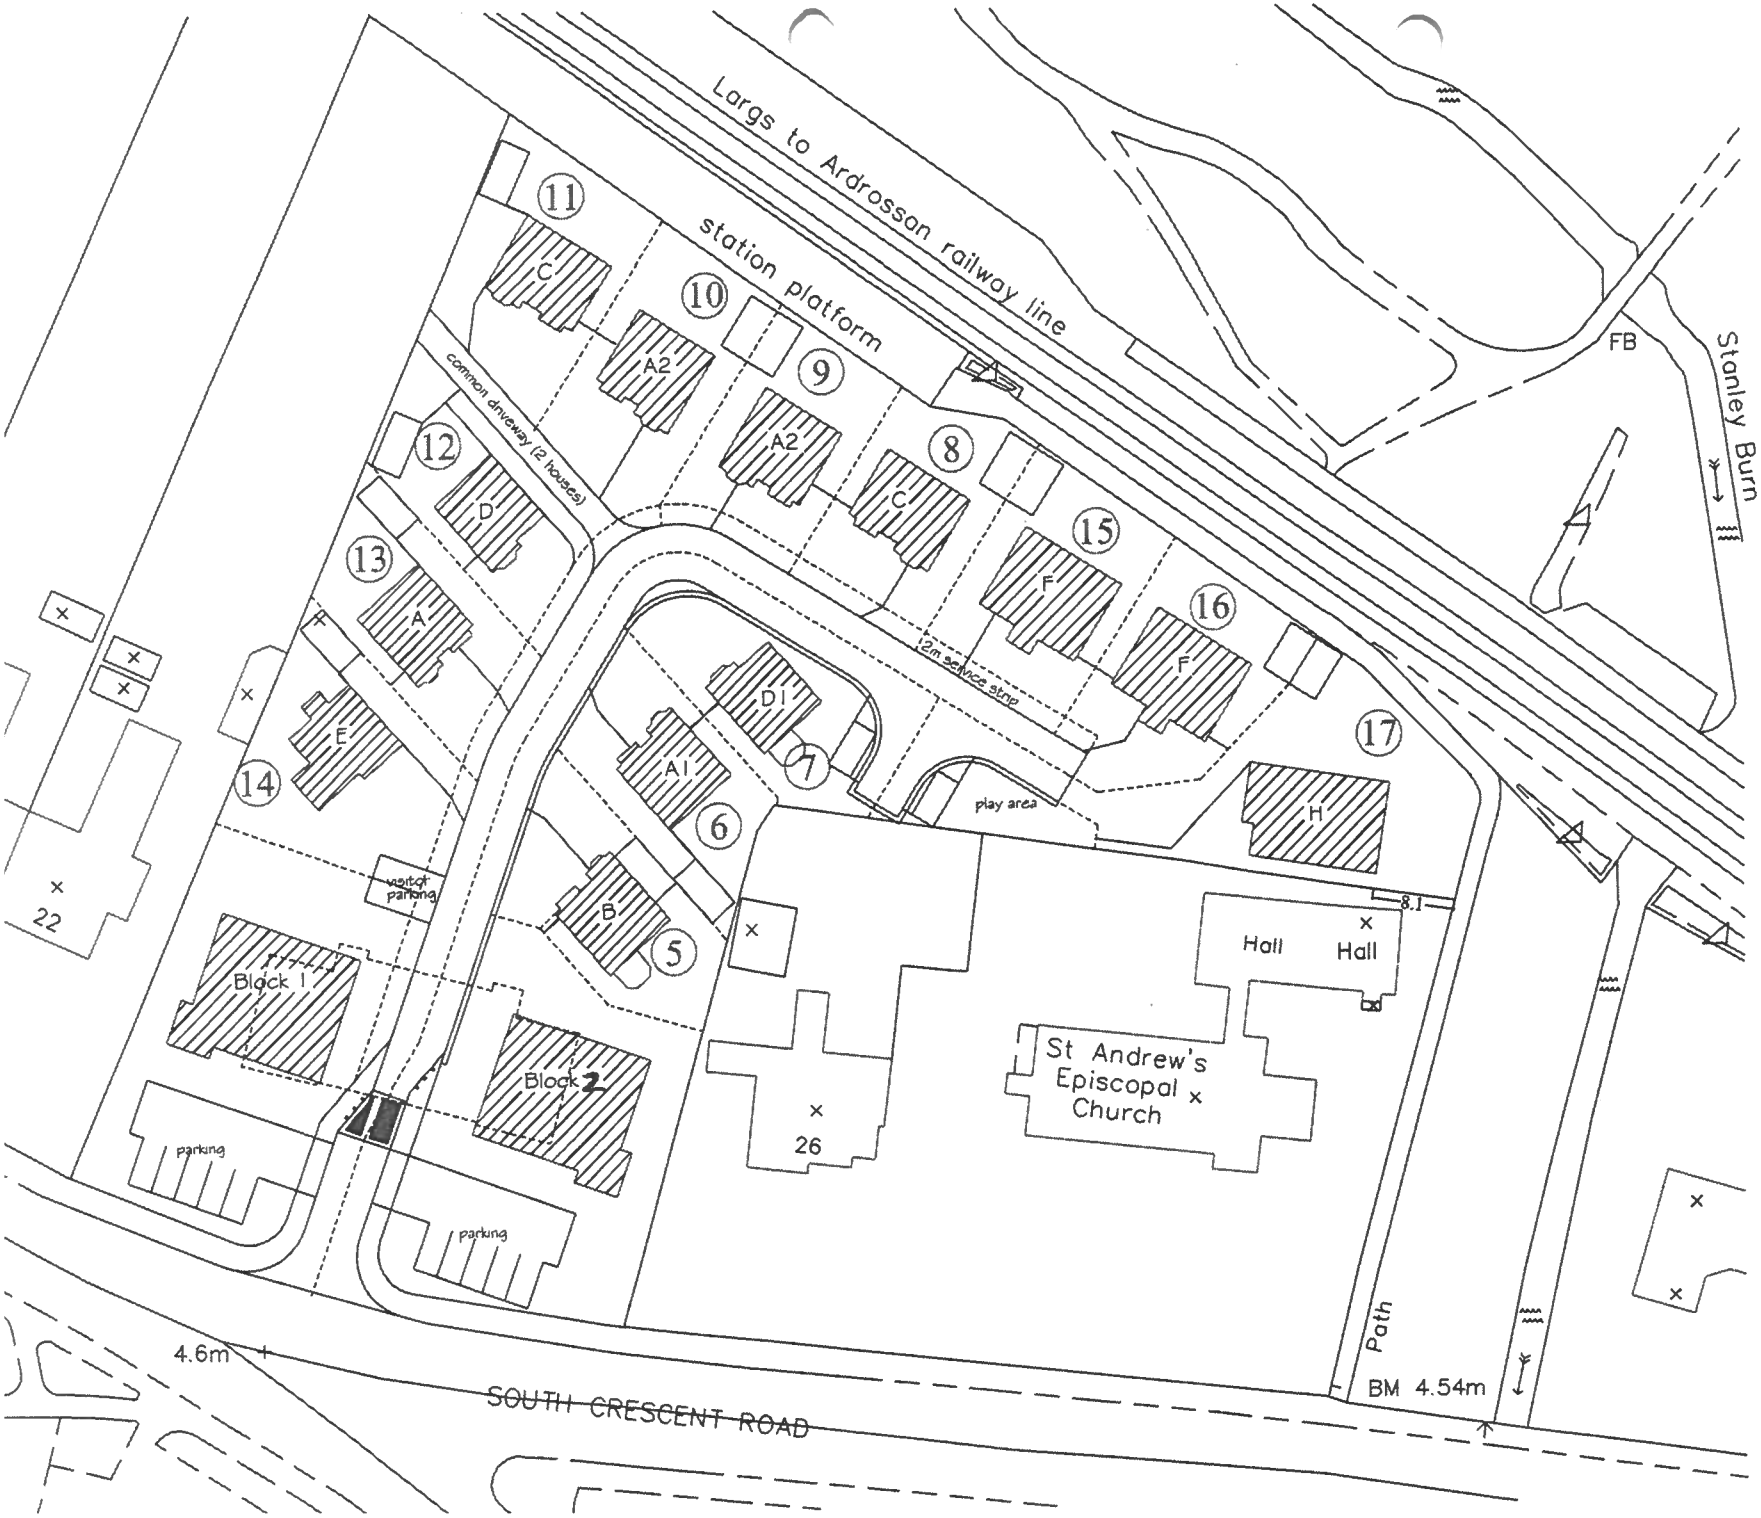


South C
Ardrossa

General Road Composite site Plan.

9 Jones 2004.

This is the drawi

Dated ::

Signed ::

Central R

Scale 1:500