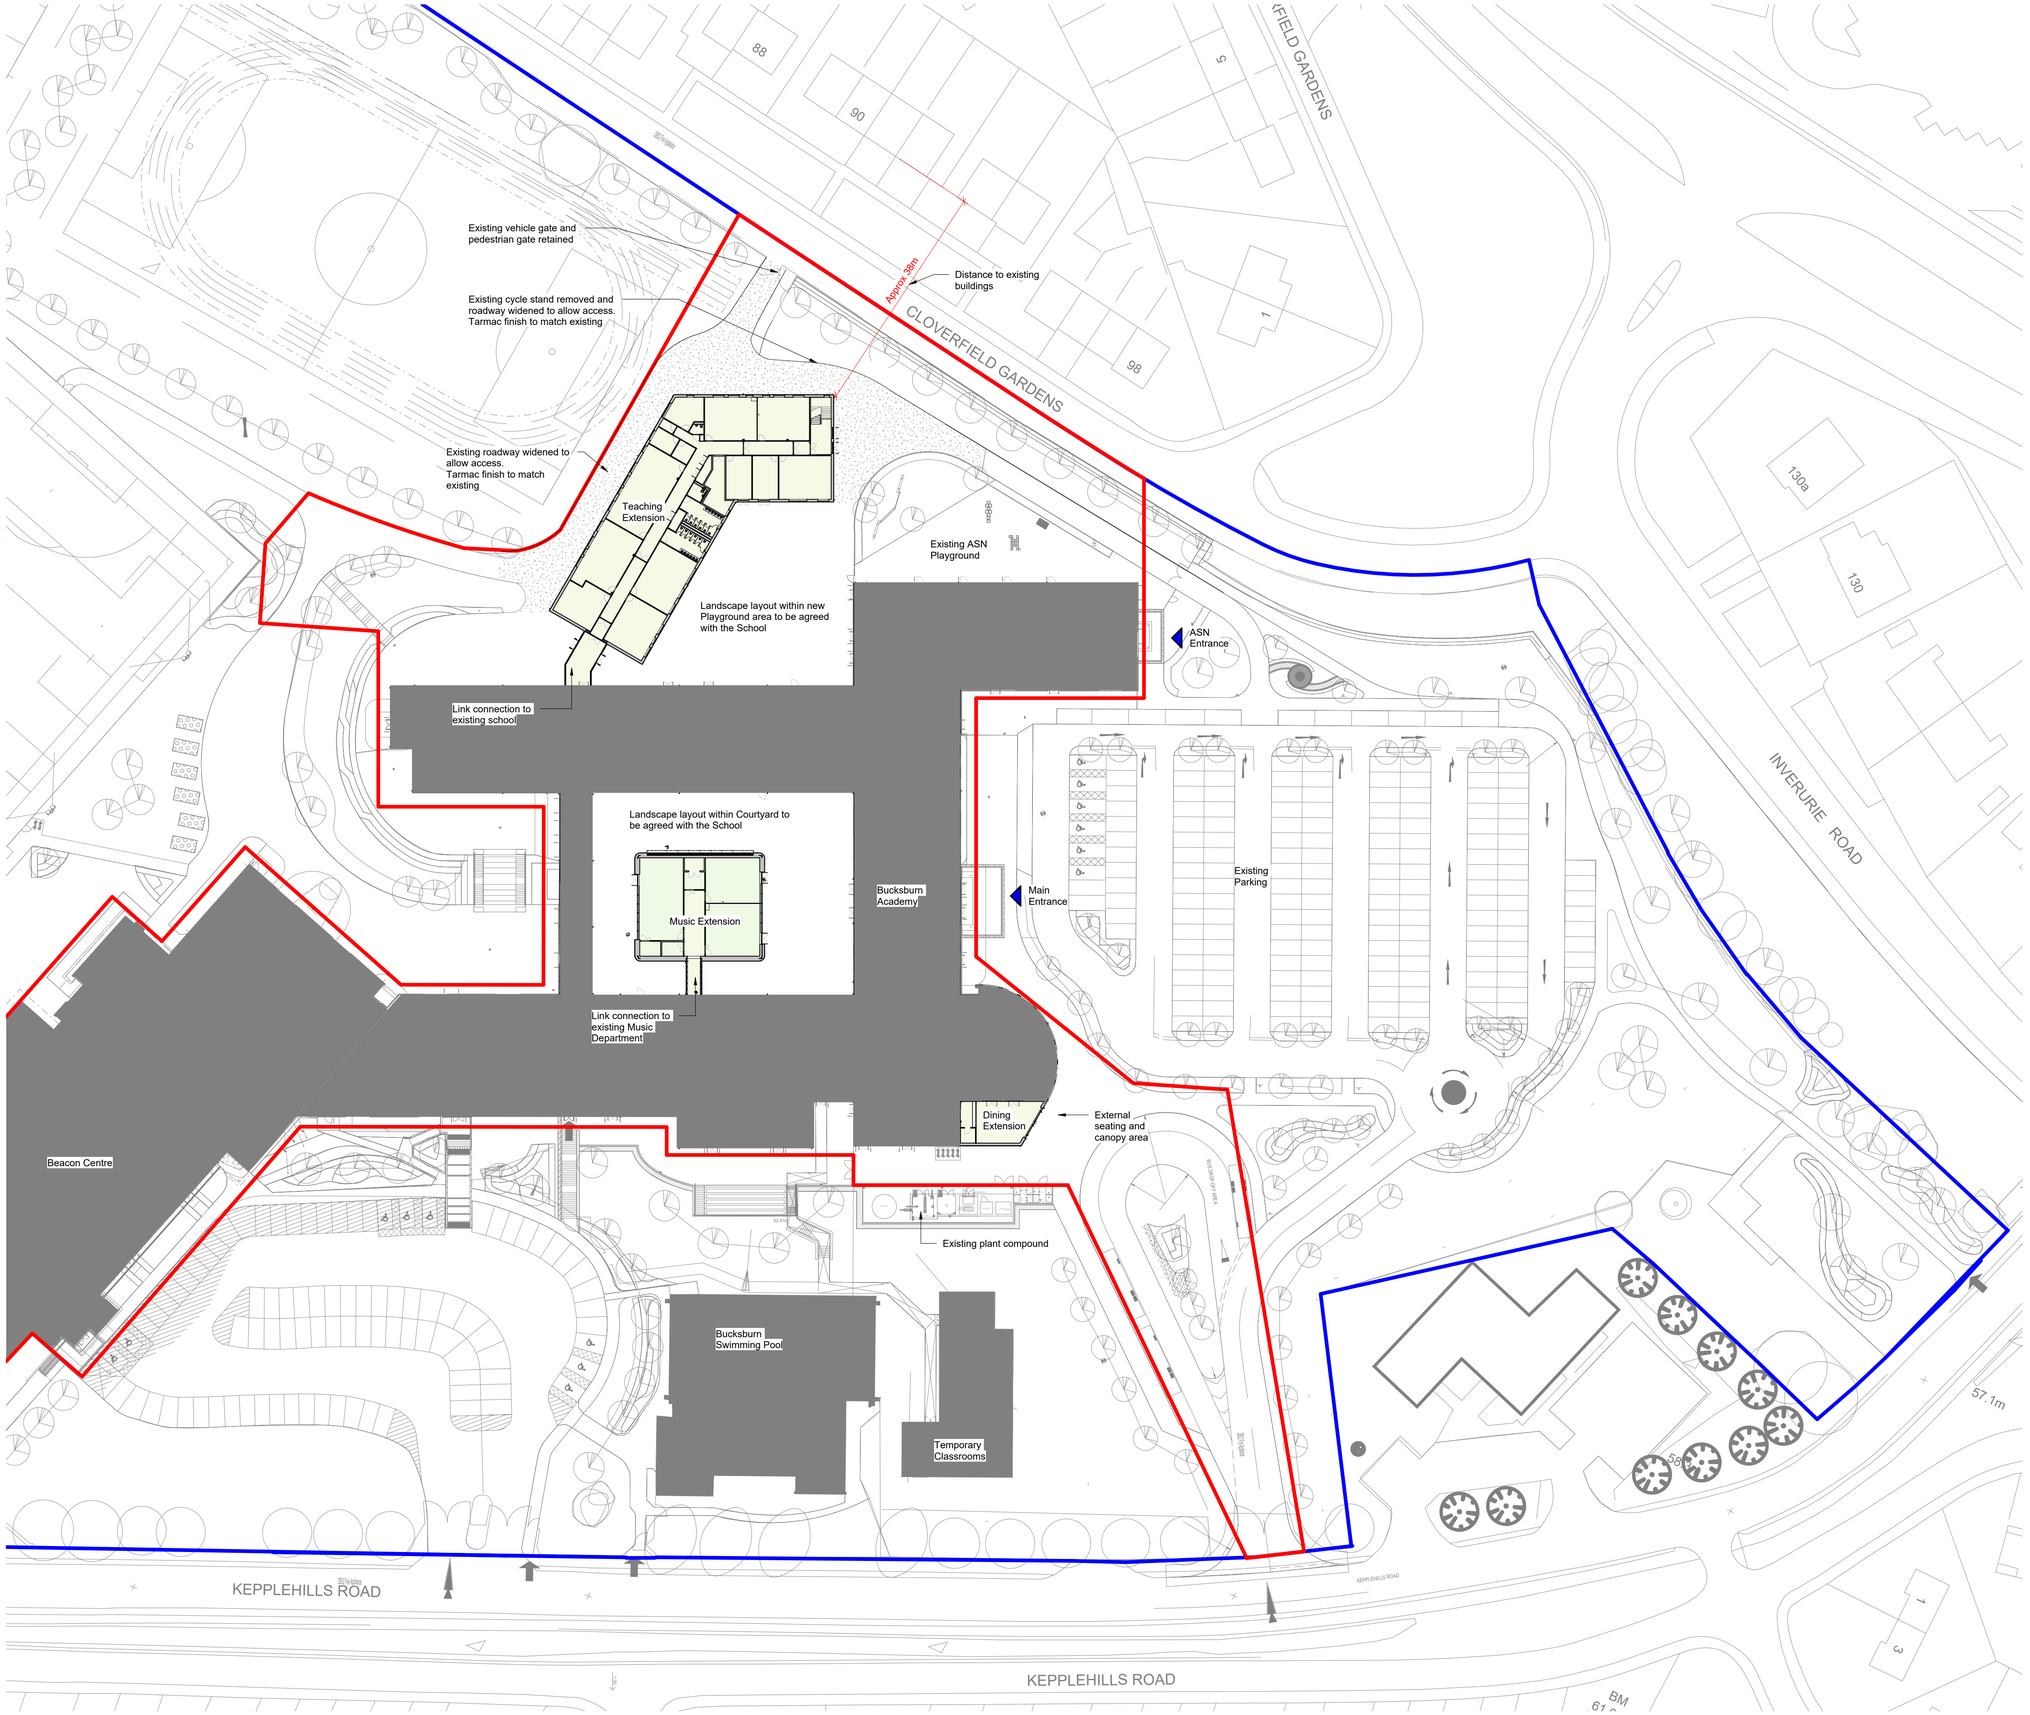



0 10 20 30 40 50m

N

Site Ownership Boundary

Proposed Site Application Boundary
1.994 Hectares

**Building Areas**

| | |
|---|---|
| Teaching Extension | : 3,243m2 |
| Music Extension | : 386m2 |
| Dining Extension (including gallery) | : 160m2 |

**Total Building: 3,789m2 Gross**

| | |
|---|---|
| P04 Issued for Planning | 20.03.26 |
| P03 Red line boundary revised | 21.01.26 |
| P02 Red line changed to solid. | 09.01.26 |
| P01 First Issue | 06.01.26 |


HALLIDAY FRASER MUNRO
CHARTERED ARCHITECTS & PLANNING CONSULTANTS


Project: Bucksburn Academy Extension
Project No: 12629

Client: NYOP Education

Title: Overall Site Plan

Document Reference
Identification / Location | Drawing Number
Project Code | Originator Code | Volume | Location / Level | Type | Role | Classification | Number
BAEXT - HFM - S1 - 00 - DR - A - 90002

Drawing Status: Planning
Revision: P04

Scale: 1 : 500 @A1
Date: Jan 2026


Do not scale this drawing.

Ordnance Survey material is reproduced with the permission of the controller of her Majesty's Stationery Office Crown Copyright reserved.

The copyright of this drawing subsists in Halliday Fraser Munro ltd.



Registered Office:
8 Victoria Street,
Aberdeen, AB10 1XB

T: 01224 388 700
E: info@hfm.co.uk
W: hfm.co.uk