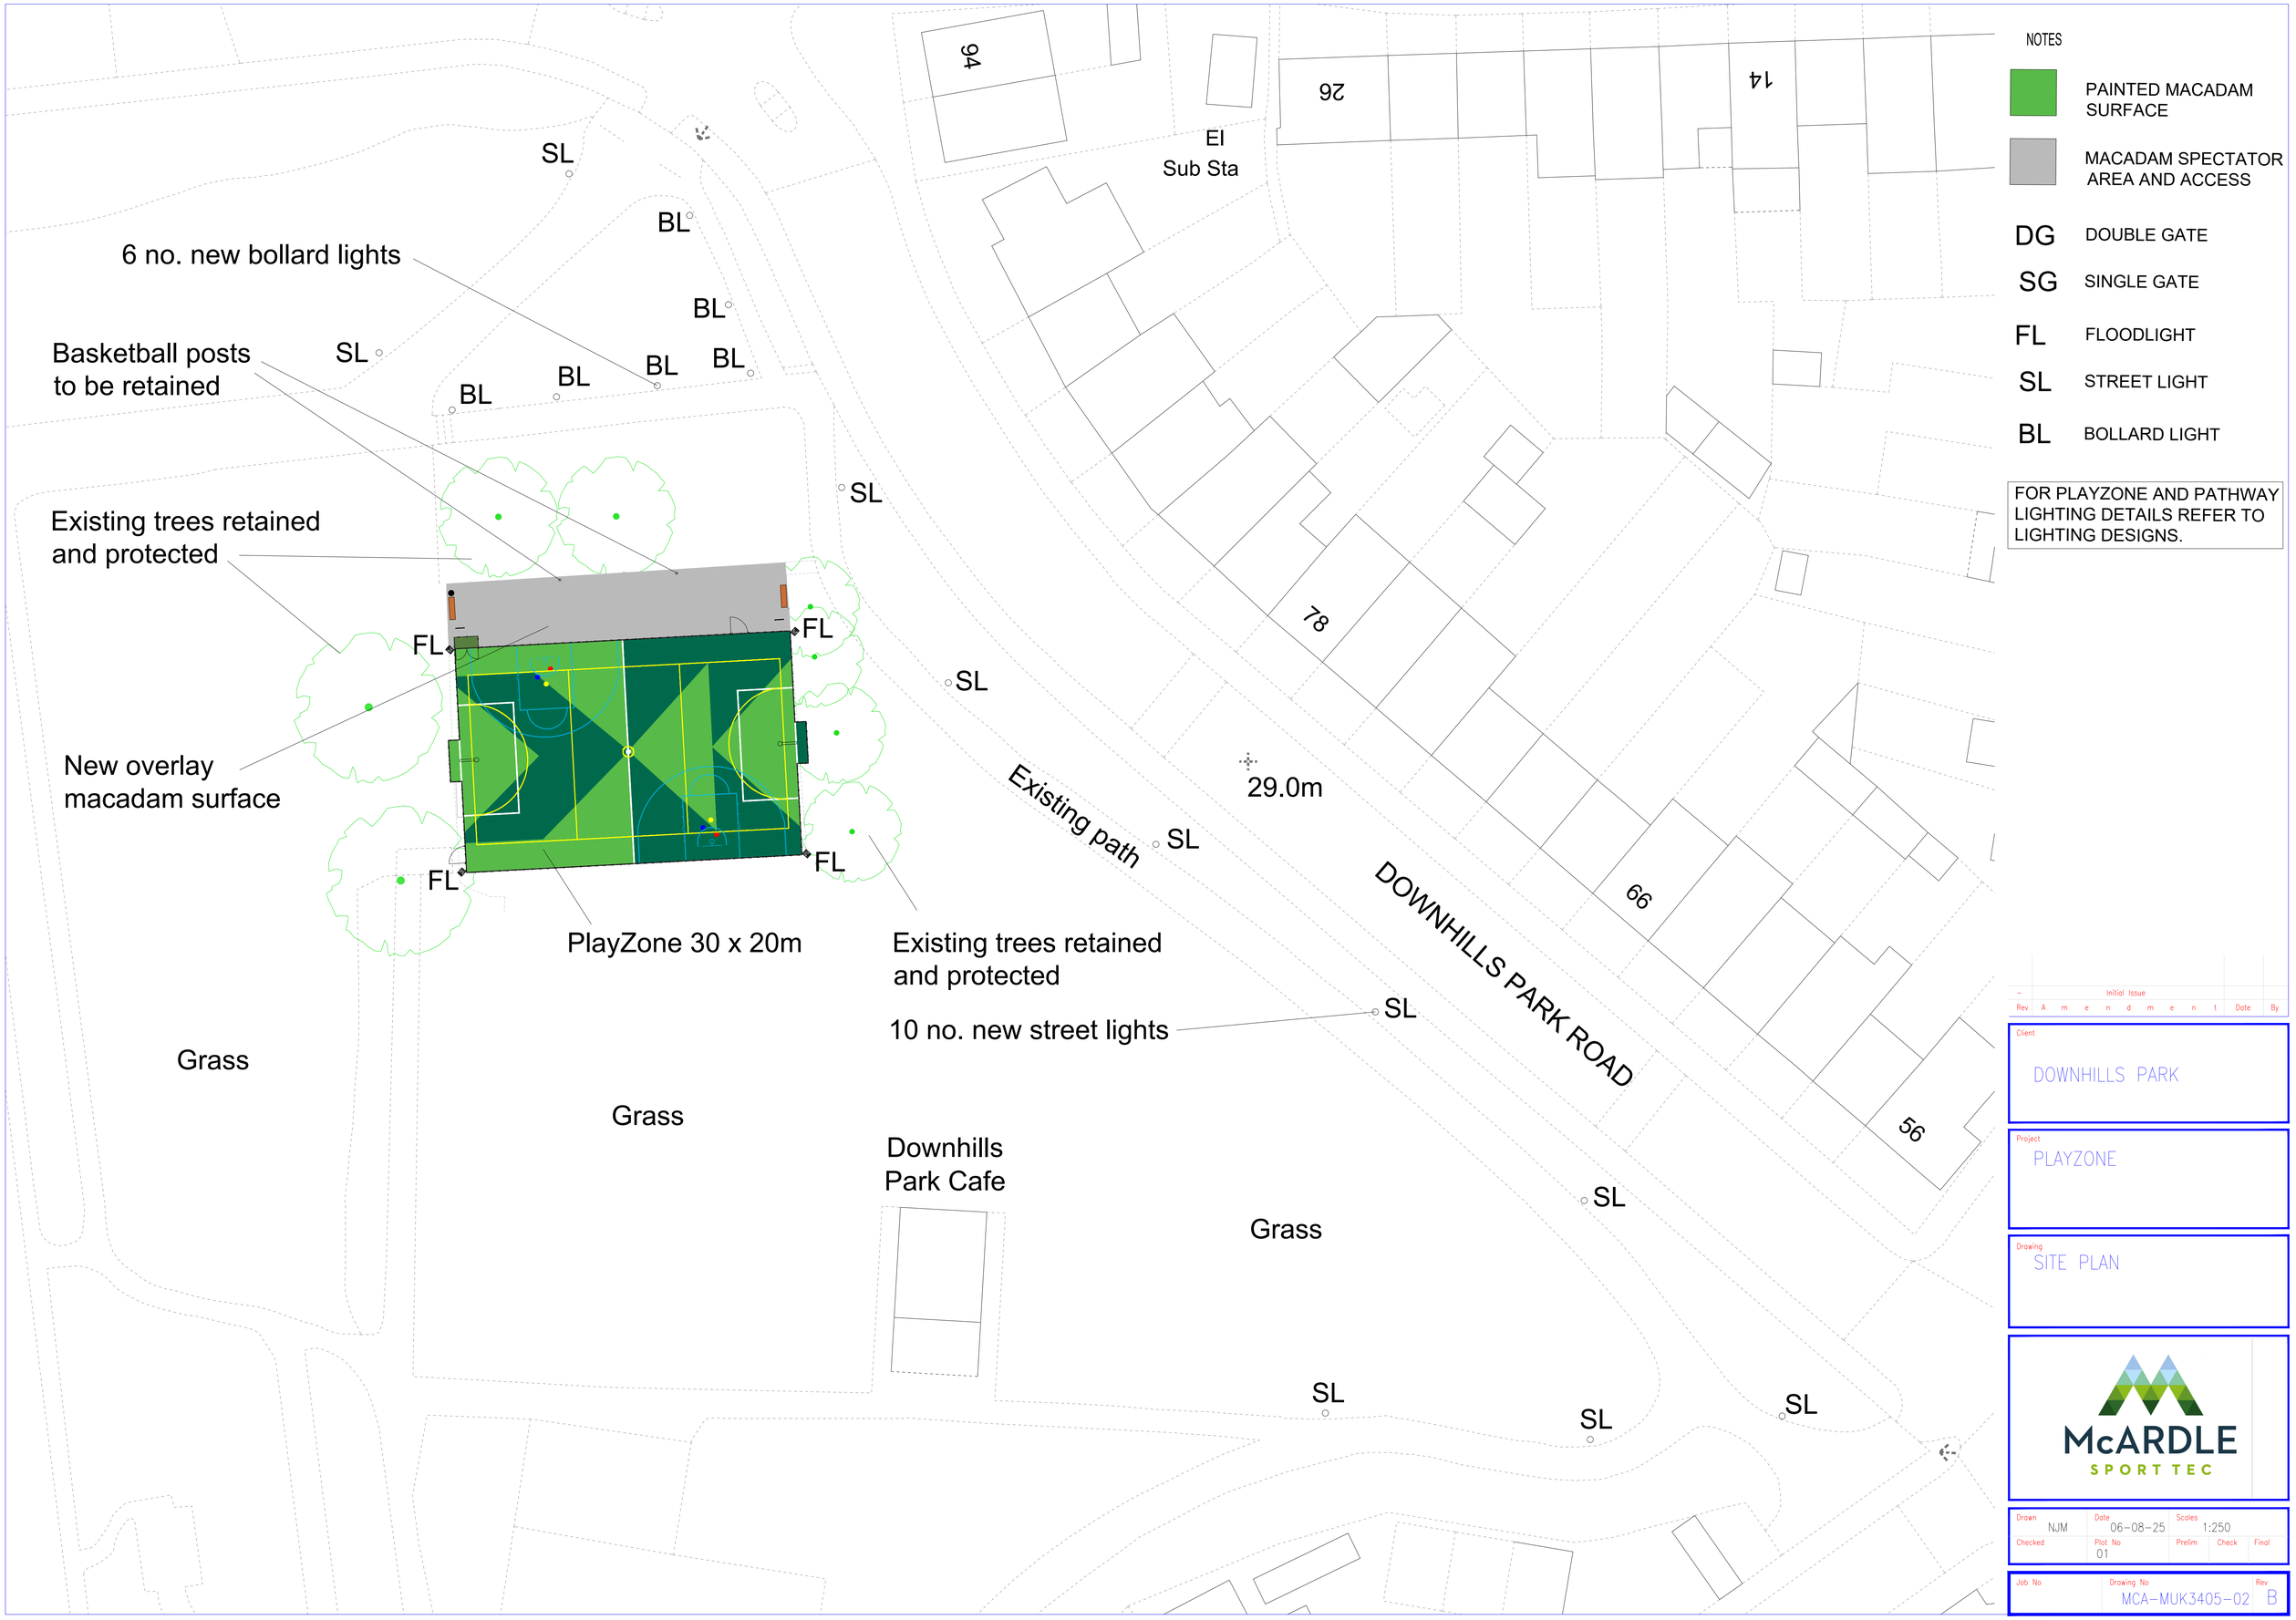

6 no. new bollard lights
Basketball posts to be retained
Existing trees retained and protected
New overlay macadam surface
PlayZone 30 x 20m
Existing trees retained and protected
10 no. new street lights
Grass
Grass
Grass
Downhills Park Cafe
Existing path
DOWNHILLS PARK ROAD
El Sub Sta
29.0m
94
26
14
78
66
56
SL
BL
FL
NOTES
PAINTED MACADAM SURFACE
MACADAM SPECTATOR AREA AND ACCESS
DG DOUBLE GATE
SG SINGLE GATE
FL FLOODLIGHT
SL STREET LIGHT
BL BOLLARD LIGHT
FOR PLAYZONE AND PATHWAY LIGHTING DETAILS REFER TO LIGHTING DESIGNS.
– Initial Issue
Rev Amendment Date By
Client DOWNHILLS PARK
Project PLAYZONE
Drawing SITE PLAN
McARDLE SPORT TEC
Drawn NJM
Date 06-08-25
Scales 1:250
Checked
Plot No 01
Prelim
Check
Final
Job No
Drawing No MCA-MUK3405-02
Rev B