
0 2 4 6 8 10 15 20m

N

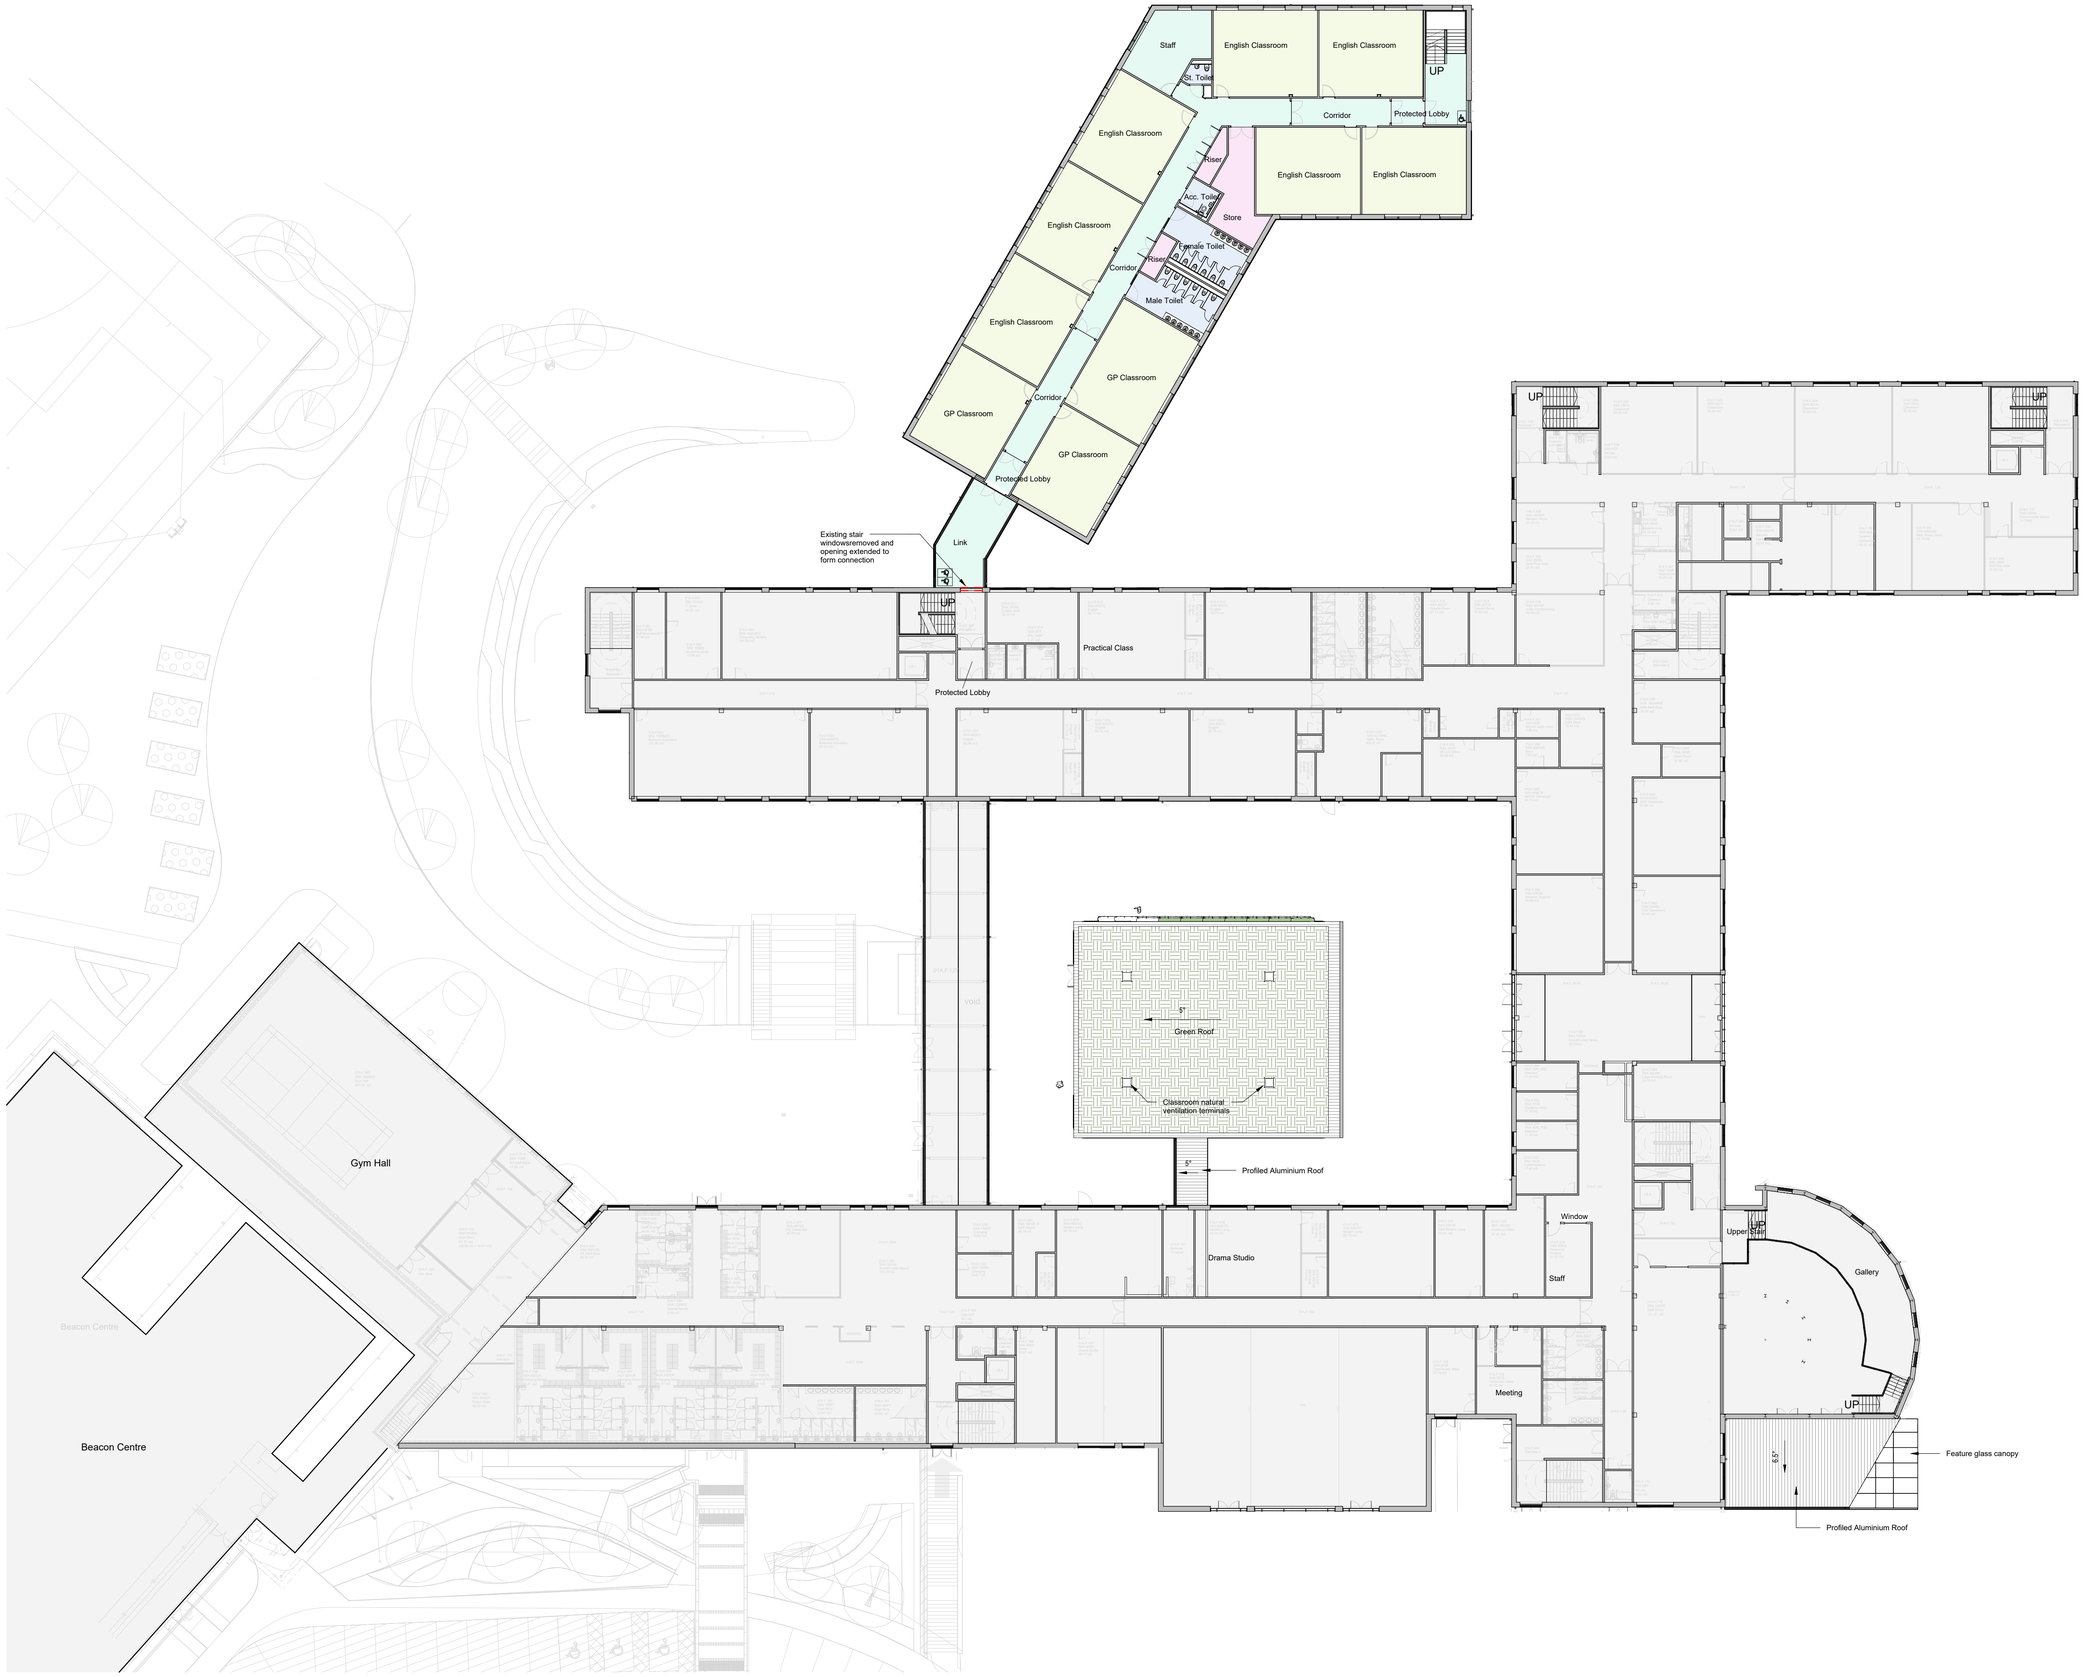

P01 Issued for Planning 20.03.26

HALLIDAY FRASER MUNRO

CHARTERED ARCHITECTS & PLANNING CONSULTANTS

Project: Bucksburn Academy Extension

Project No: 12629

Client: NYOP Education

Title: Proposed First Floor Plan Level 01

Document Reference

Identification / Location							Drawing Number	
Project Code	Originator Code	Volume	Location / Level	Type	Role	Classification	Number	
BAEXT -	HFM -	B1 -	01 -	DR -	A -		02101	

Drawing Status: Planning

Revision: P01

Scale: 1 : 250 @A1

Date: March 26

Do not scale this drawing.

Ordnance Survey material is reproduced with the permission of the controller of her Majesty's Stationery Office Crown Copyright reserved.

The copyright of this drawing subsists in Halliday Fraser Munro ltd.

Registered Office:
8 Victoria Street,
Aberdeen, AB10 1XB

T: 01224 388 700
E: info@hfm.co.uk
W: hfm.co.uk