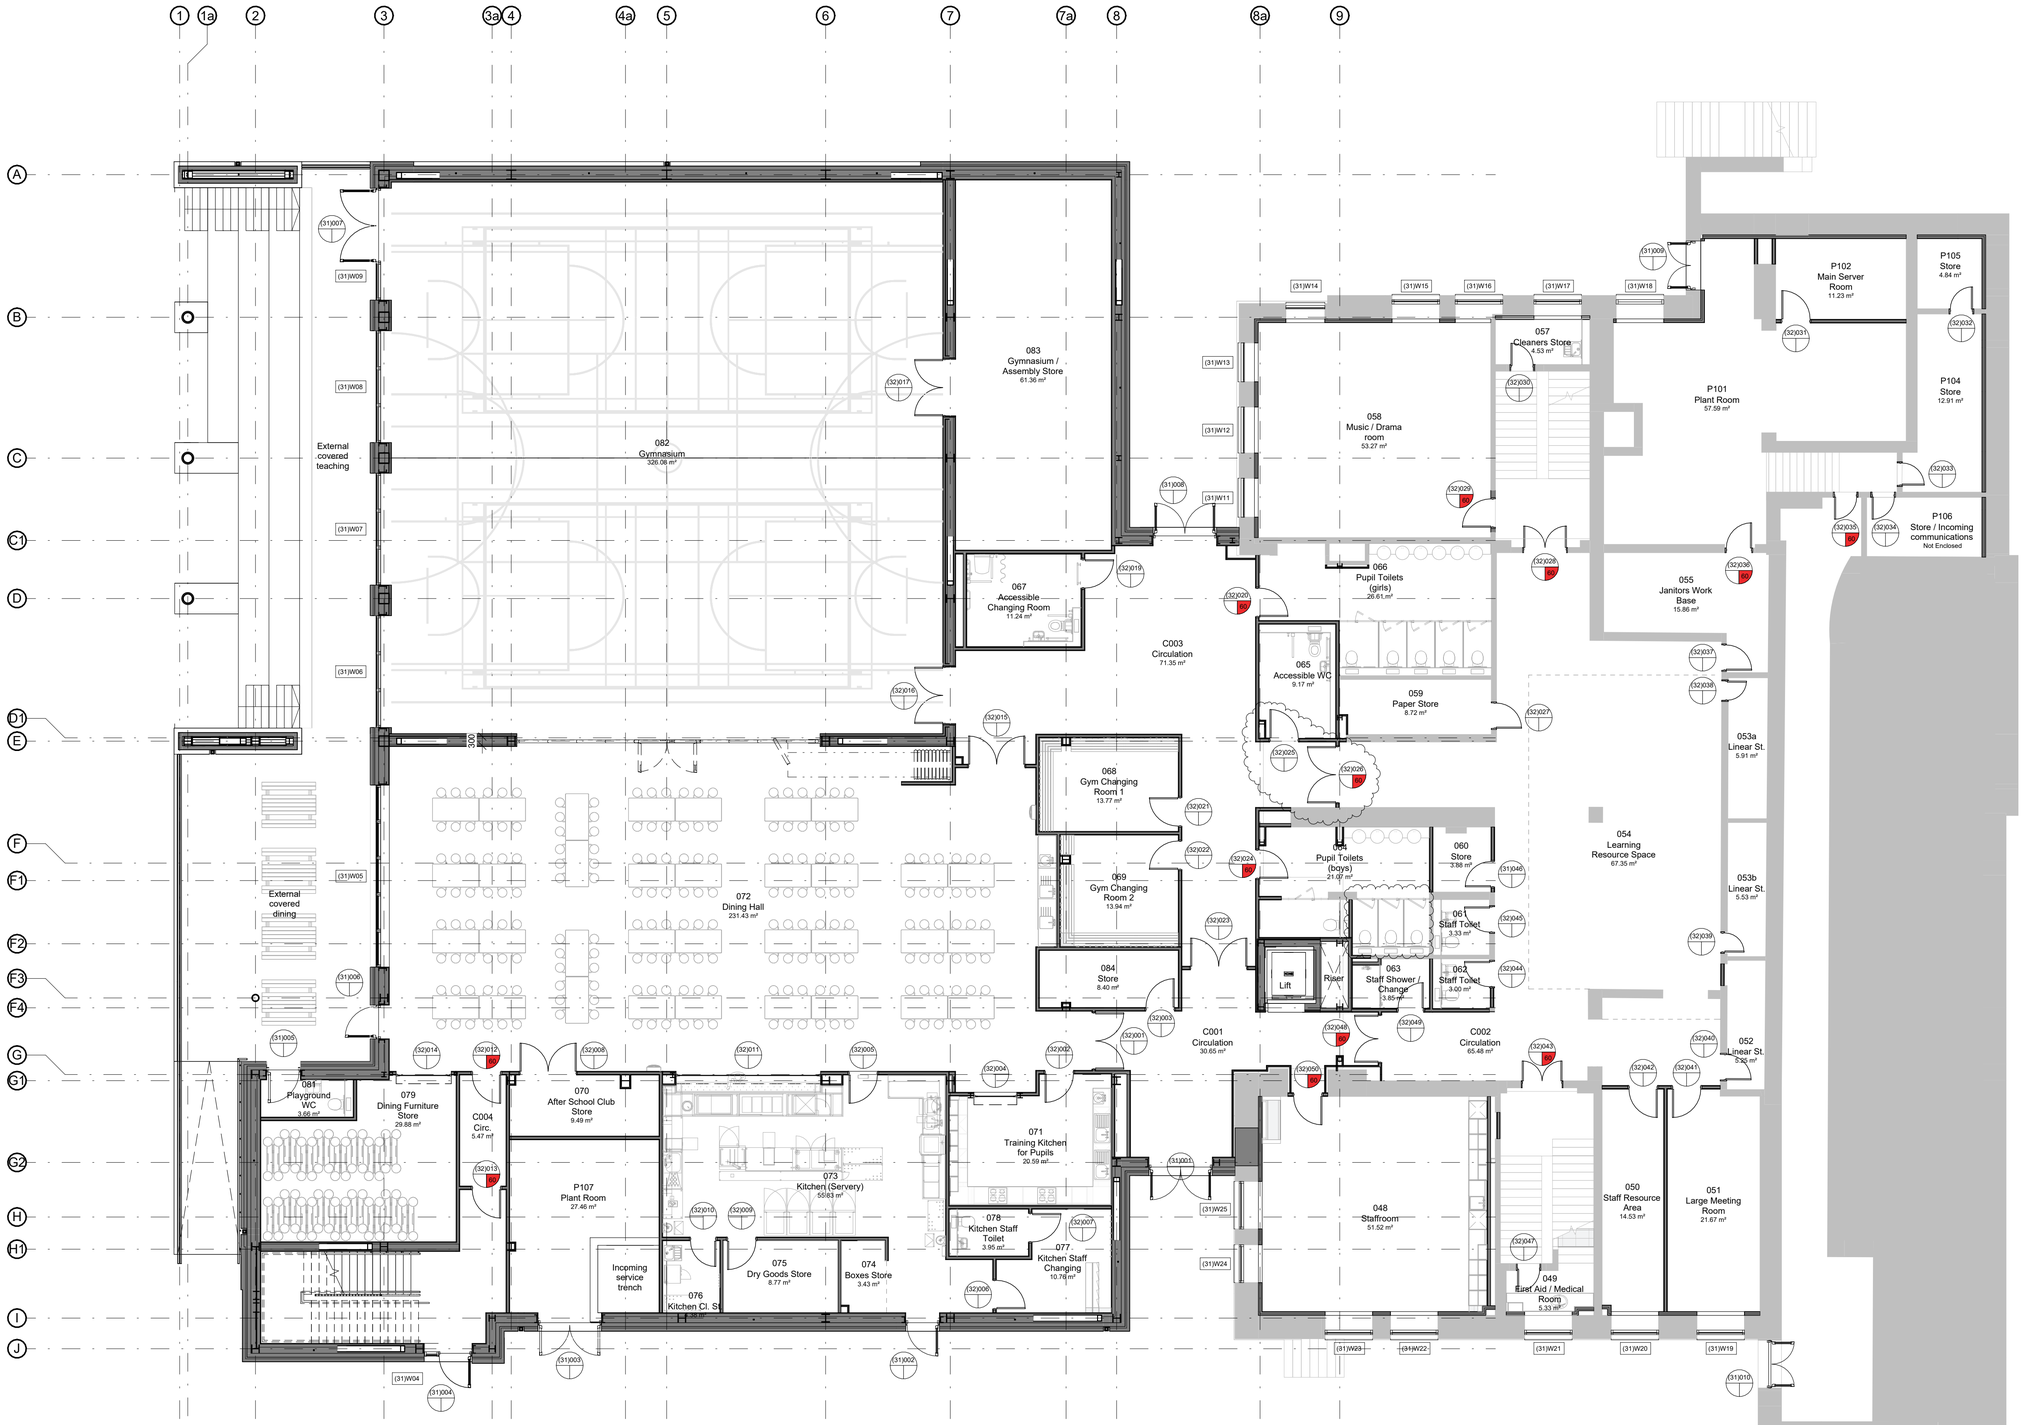


1:100 @ A1

0 1 2 3 4 5 10m

NOTES:

1. Do not scale from this drawing. Use figured dimentions only. All site dimensions and levels to be checked on site by contarctor prior to ordering of materials.

KEY:

EXISTING FEATURES RETAINED

PROPOSED WORKS

ABERDEEN CITY COUNCIL

Rev	Description	Date
C04	Updated to reflect wider design updates	04.02.26
C03	Coordinated with sub contractor steel model, and drainage layouts	23.01.26
C02	Coordinated with steelwork coordination review and discussions with site	15.12.25
C01	Coordinated with VE changes	27.11.25
P07	Initial update to reflect VE options	30.10.25
P06	Movable partition reference added for clarity	26.09.25
P05	Internal screen references added for clarity	15.08.25

MACKIE RAMSAY TAYLOR ARCHITECTS

(01224) 639 295
mail@mrtarchitects.com
www.mrtarchitects.com

21-23 Waverley Place
Aberdeen
AB10 1XH

Project

FERRYHILL PRIMARY SCHOOL EXTENSION + NEW NURSERY

31 CALEDONIAN PLACE, ABERDEEN, AB11 6TT

Drawing

PRIMARY SCHOOL EXTENSION
PROPOSED GA FLOOR PLAN
LOWER GROUND FLOOR LEVEL

Scale: 1 : 100 @ A1

Status: CONSTRUCTION

Date: DEC '24

Drawn by: AMcK

Drawing No.: 2323-MRT-01-B1-LD-A-20001

C04