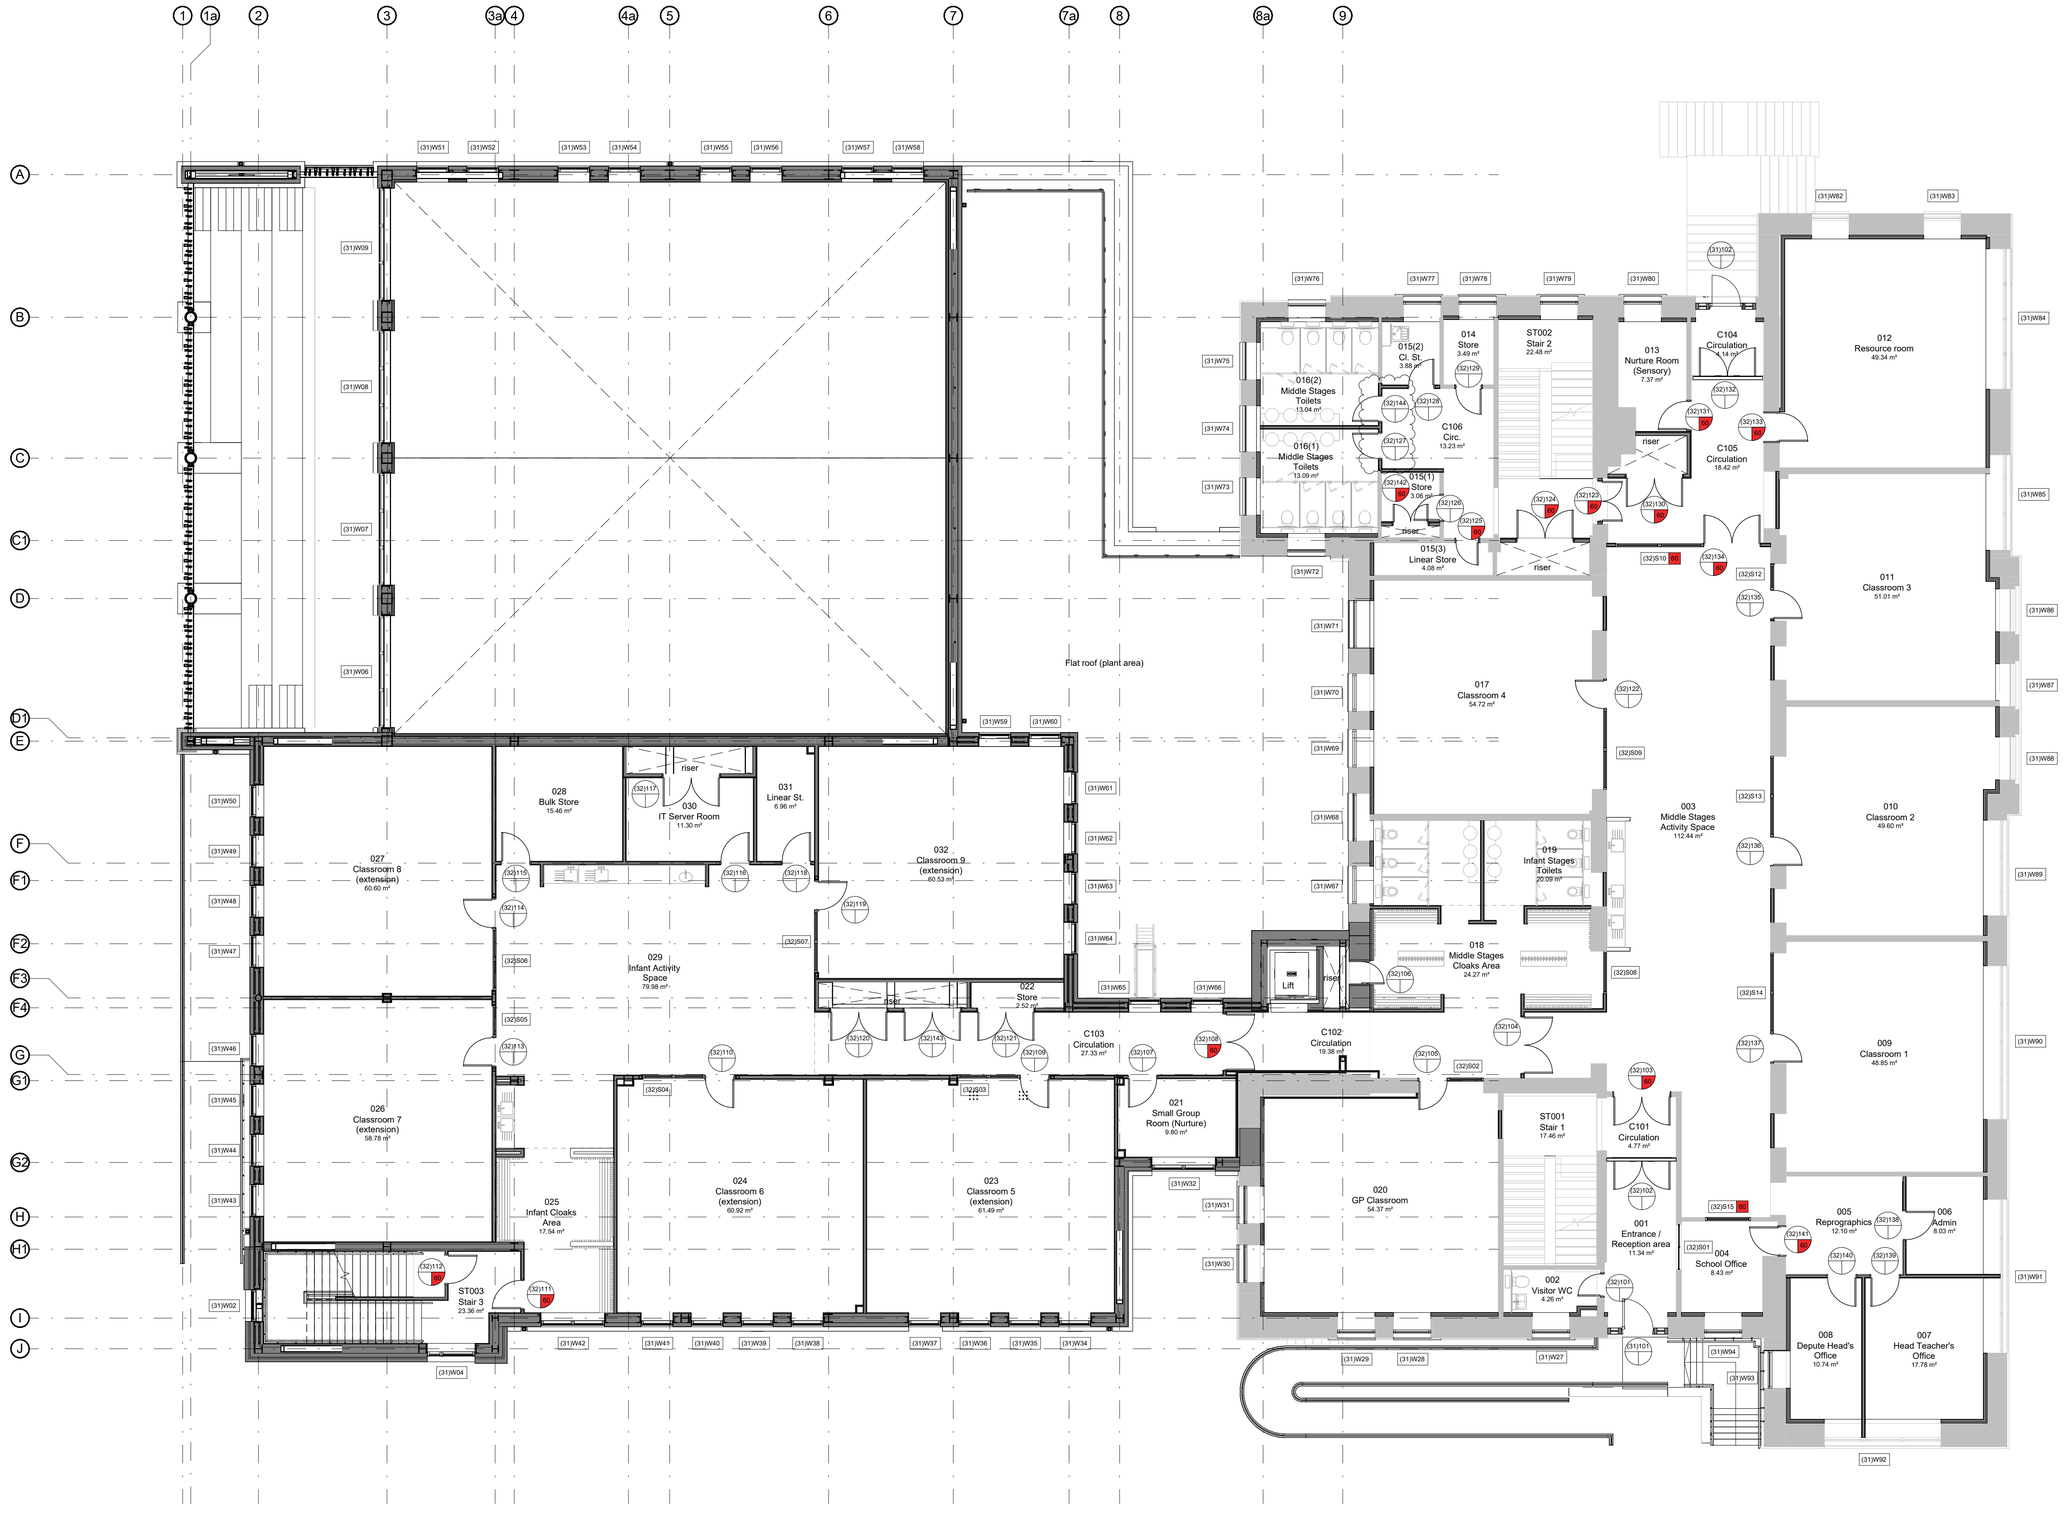


1:100 @ A1

0 1 2 3 4 5 10m

NOTES:

1. Do not scale from this drawing. Use figured dimentions only. All site dimensions and levels to be checked on site by contarctor prior to ordering of materials.

KEY:

EXISTING FEATURES RETAINED

PROPOSED WORKS

ABERDEEN CITY COUNCIL

Rev	Description	Date
C05	Door number clarified	11.02.26
C04	Updated to reflect wider design updates	04.02.26
C03	Coordinated with sub contractor steel model, and drainage layouts	23.01.26
C02	Updated to reflect alterations to existing school following recent site meeting	15.12.25
C01	Coordinated with VE changes	27.11.25
P06	Initial update to reflect VE options	30.10.25
P05	Internal screen references added for clarity	15.08.25

MACKIE RAMSAY TAYLOR ARCHITECTS
(01224) 639 295
mail@mrtarchitects.com
www.mrtarchitects.com
21-23 Waverley Place
Aberdeen
AB10 1XH

Project
FERRYHILL PRIMARY SCHOOL EXTENSION + NEW NURSERY

31 CALEDONIAN PLACE, ABERDEEN, AB11 6TT

Drawing
PRIMARY SCHOOL EXTENSION
PROPOSED GA FLOOR PLAN
GROUND FLOOR LEVEL

Scale 1 : 100 @ A1

Status CONSTRUCTION

Date DEC '24

Drawn by AMcK

Drawing No. C05
2323-MRT-01-00-LD-A-20001