



NORTH ELEVATION



SOUTH ELEVATION

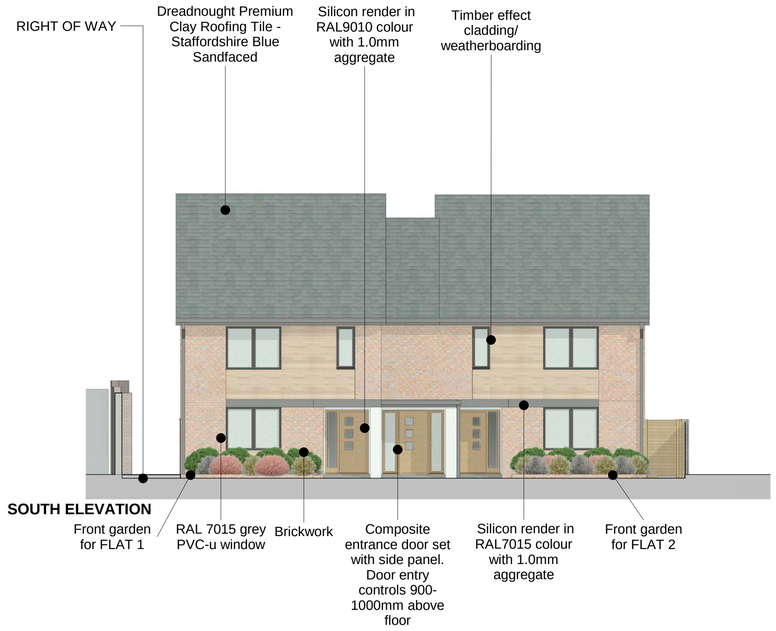

EAST ELEVATION

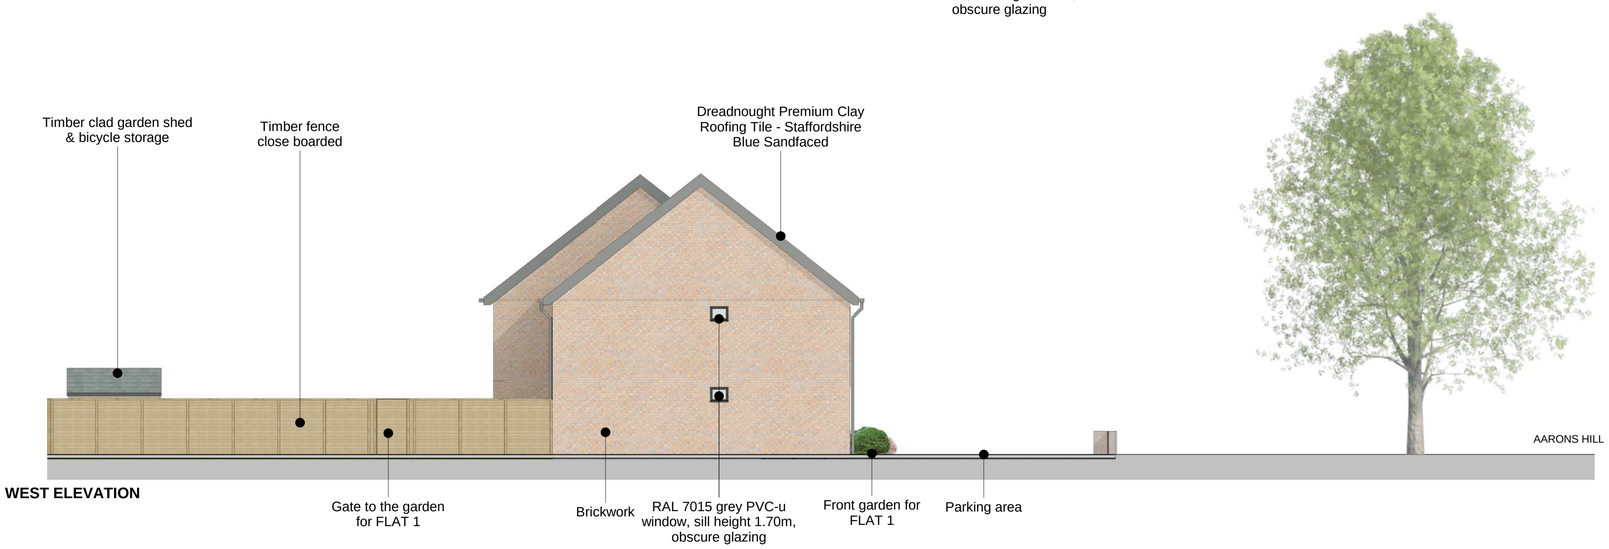

WEST ELEVATION

AMENDMENTS

Rev No.	Date	Issued by	Description
--	04.08.16	PH	ISSUED FOR PRE-PLANNING
A	12.09.16	PH	REVISION OF WINDOWS, GLAZING HEIGHTS
B	14.09.18	GU	ISSUED FOR PLANNING
C	18.01.19	CN	ISSUED FOR PLANNING

DO NOT SCALE FOR CONSTRUCTION

BPG
ARCHITECTS + SURVEYORS
ARCHITECTURE - BUILDING SURVEYING
PROJECT MANAGEMENT - COST CONSULTANCY
STUDIOS 1 & 2, OLD KINGS HEAD COURT
11 HIGH STREET, DORKING SURREY RH4 1AR
01306 887070 | WWW.BPG.CO.UK

PROJECT
3827_AARONS HILL, GODALMING

CLIENT
Waverley Council

DRAWN	CHECKED	FOR
PH	RM	PLANNING

SCALE
1 : 100@A1

TITLE
Elevation plans

DRAWING N°
3827_PL04 C

PROJECT N° DOC TYPE DRG N° REV