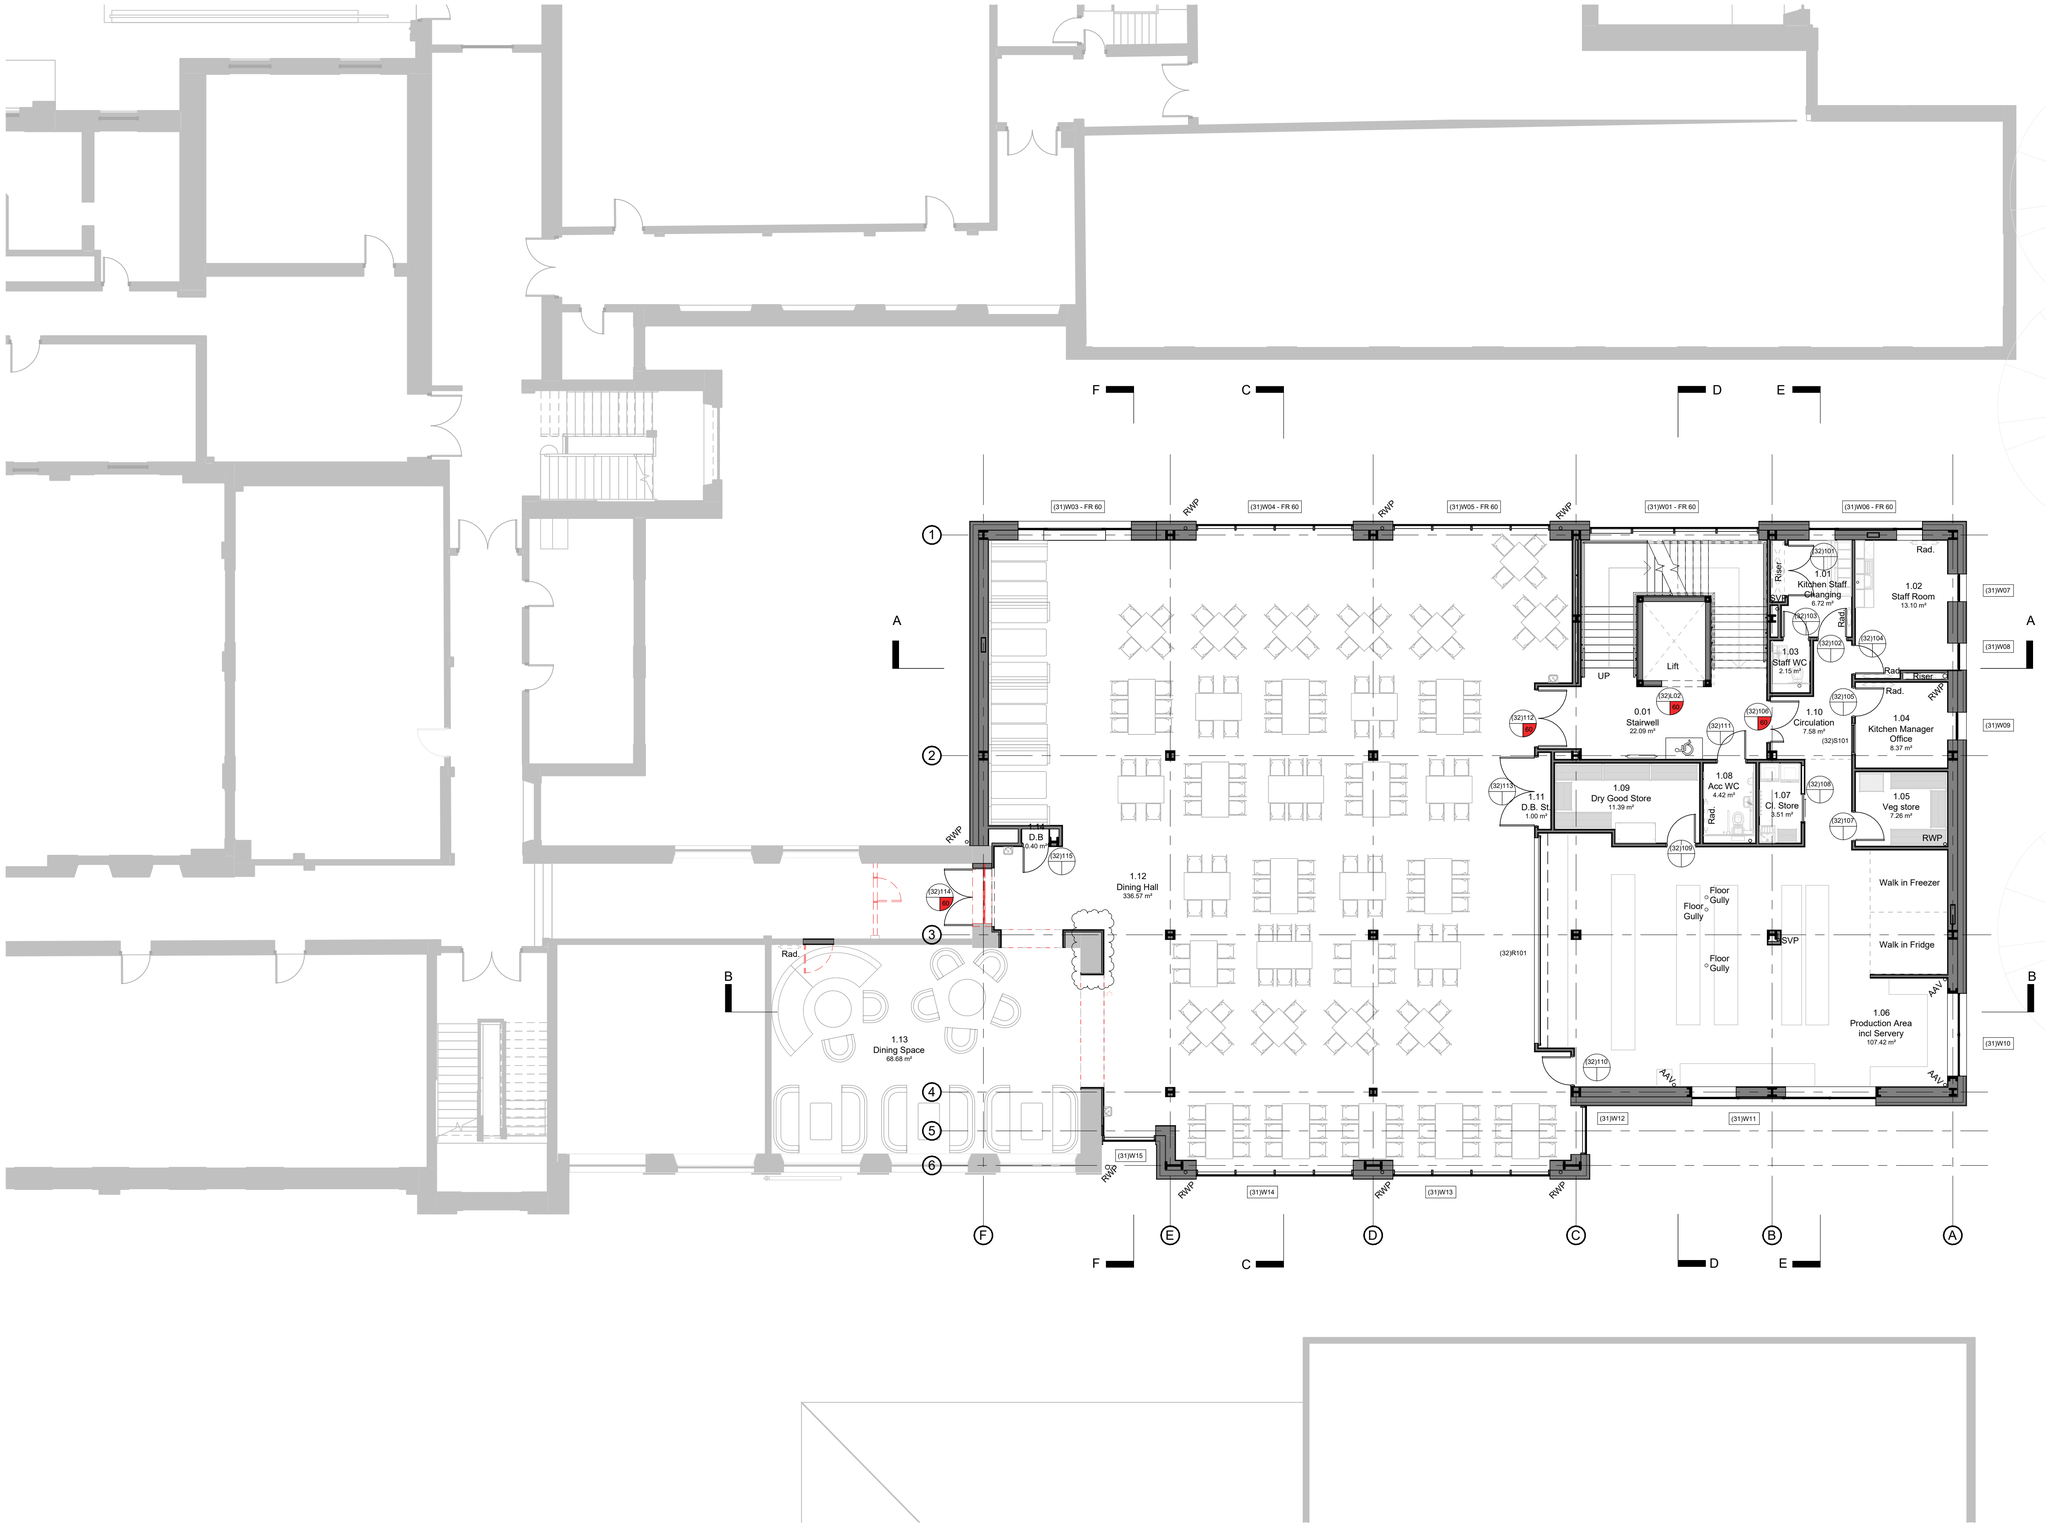


N

1:100 @ A1

0 1 2 3 4 5 10m

NOTES.

1. Do not scale from this drawing. use figured dimensions only. All dimensions and levels to be checked on site by contractor prior to ordering of materials.
2. Existing building information provided by Archilink surveys. All information should be check for accuracy onsite prior to commencement of work.
3. Topographical information provided by Fairhurst consulting structural and civil engineers

ABERDEEN CITY COUNCIL

Rev	Description	Date
P06	Updated through design development	26.08.25
P05	Furniture added	18.08.25
P04	Updated through design development	20.06.25
P03	Updated through design development	30.05.25
P02	Detail added	17.04.25
P01	Further co-ordinatin	04.04.25

MACKIE RAMSAY TAYLOR ARCHITECTS

(01224) 639 295
mail@mrtarchitects.com
www.mrtarchitects.com

21-23 Waverley Place
Aberdeen
AB10 1XH

Project
Harlaw Academy Extension

18-20 Albyn Place,
Aberdeen, AB10 1RG

Drawing
Proposed Ground Floor Plan

Scale 1 : 100 @ A1

Status BUILDING WARRANT

Date Mar'25

Drawn by JL

Drawing No. P06
2370-MRT-XX-00-LD-A-20001