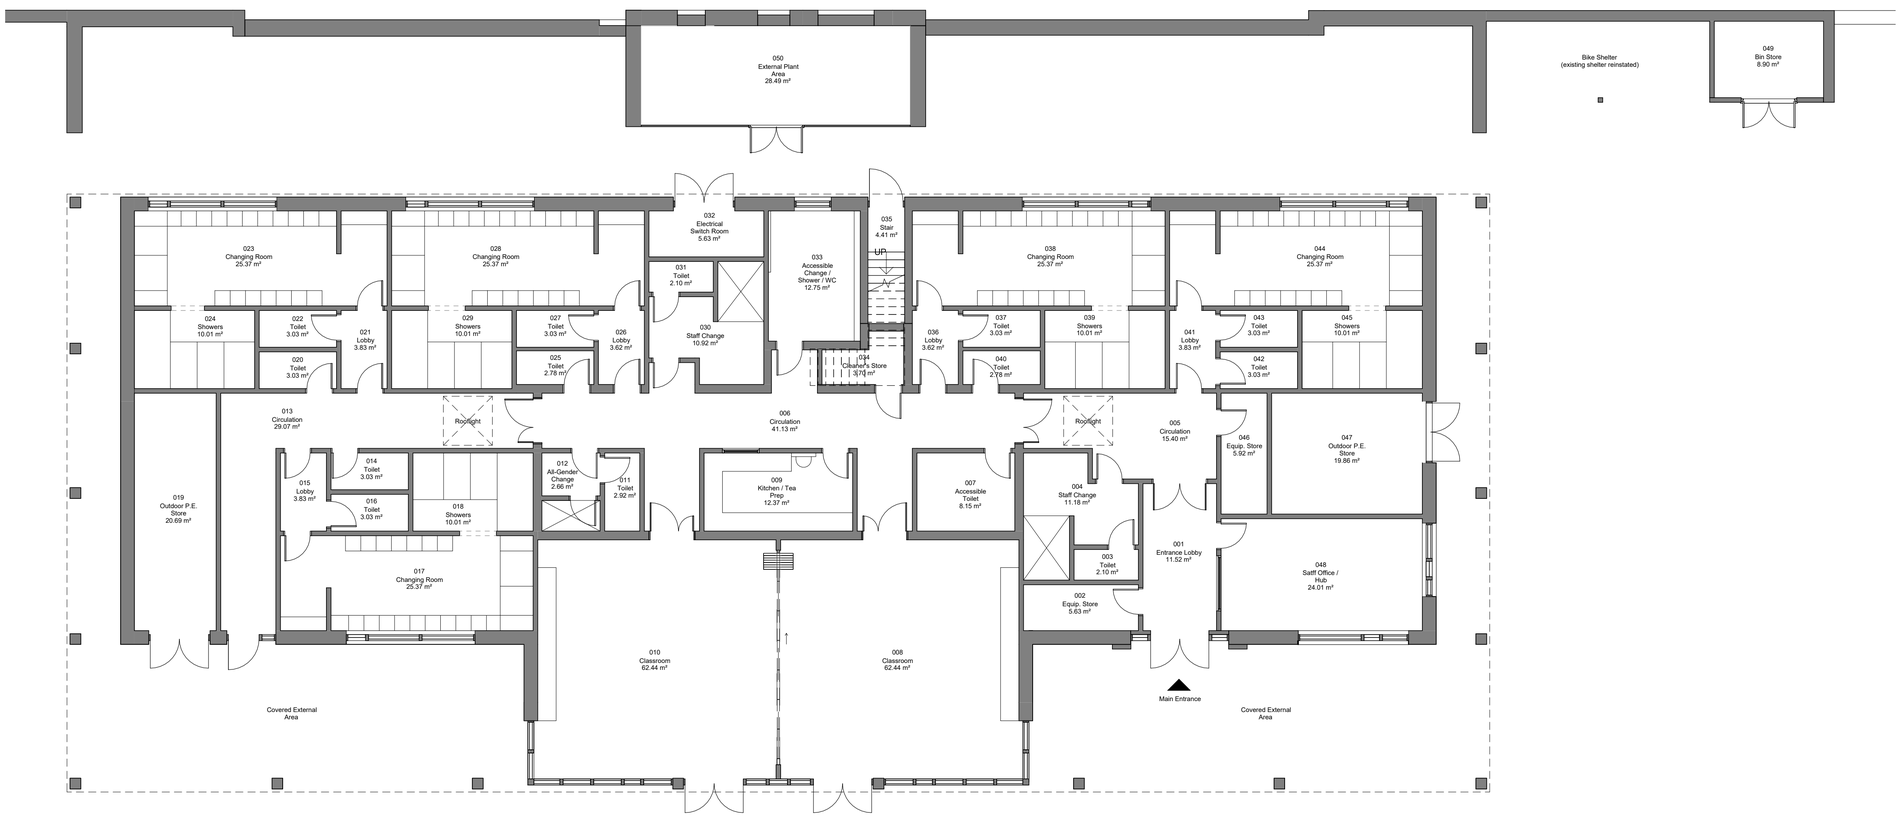


1:100@A1

0 1 2 3 4 5 10m

NOTES:

1. Do not scale from this drawing. Use figured dimentions only. All site dimensions and levels to be checked on site by contarctor prior to ordering of materials.

ABERDEEN CITY COUNCIL

Rev	Description	Date

MACKIE RAMSAY TAYLOR ARCHITECTS

(01224) 639 295
mail@mrtarchitects.com
www.mrtarchitects.com

21-23 Waverley Place
Aberdeen
AB10 1XH

Project
HARLAW PAVILION

HARLAW PLAYING FIELD,
HARLAW ROAD, ABERDEEN, AB15 4YY

Drawing
PROPOSED GA FLOOR PLAN
GROUND FLOOR

Scale 1 : 100 @ A1

Status PLANNING

Date MAR '25

Drawn by MM

Drawing No. 2345-MRT-XX-00-LD-A-20001