Ingleton Wood LLP shall have no liability to the Employer arising out of any unauthorised modification or amendment to, or any transmission, copy or use of the material, or any proprietary work contained therein, by the Employer, Other Project Team Member, or any other third party.

All dimensions are to be checked and verified on-site by the Main contractor and any discrepancies are to be reported to the Contract Administrator.


This drawing is to be read in conjunction with all other relevant drawings and specifications.

Do Not Scale

© Ingleton Wood LLP

Households

Plant

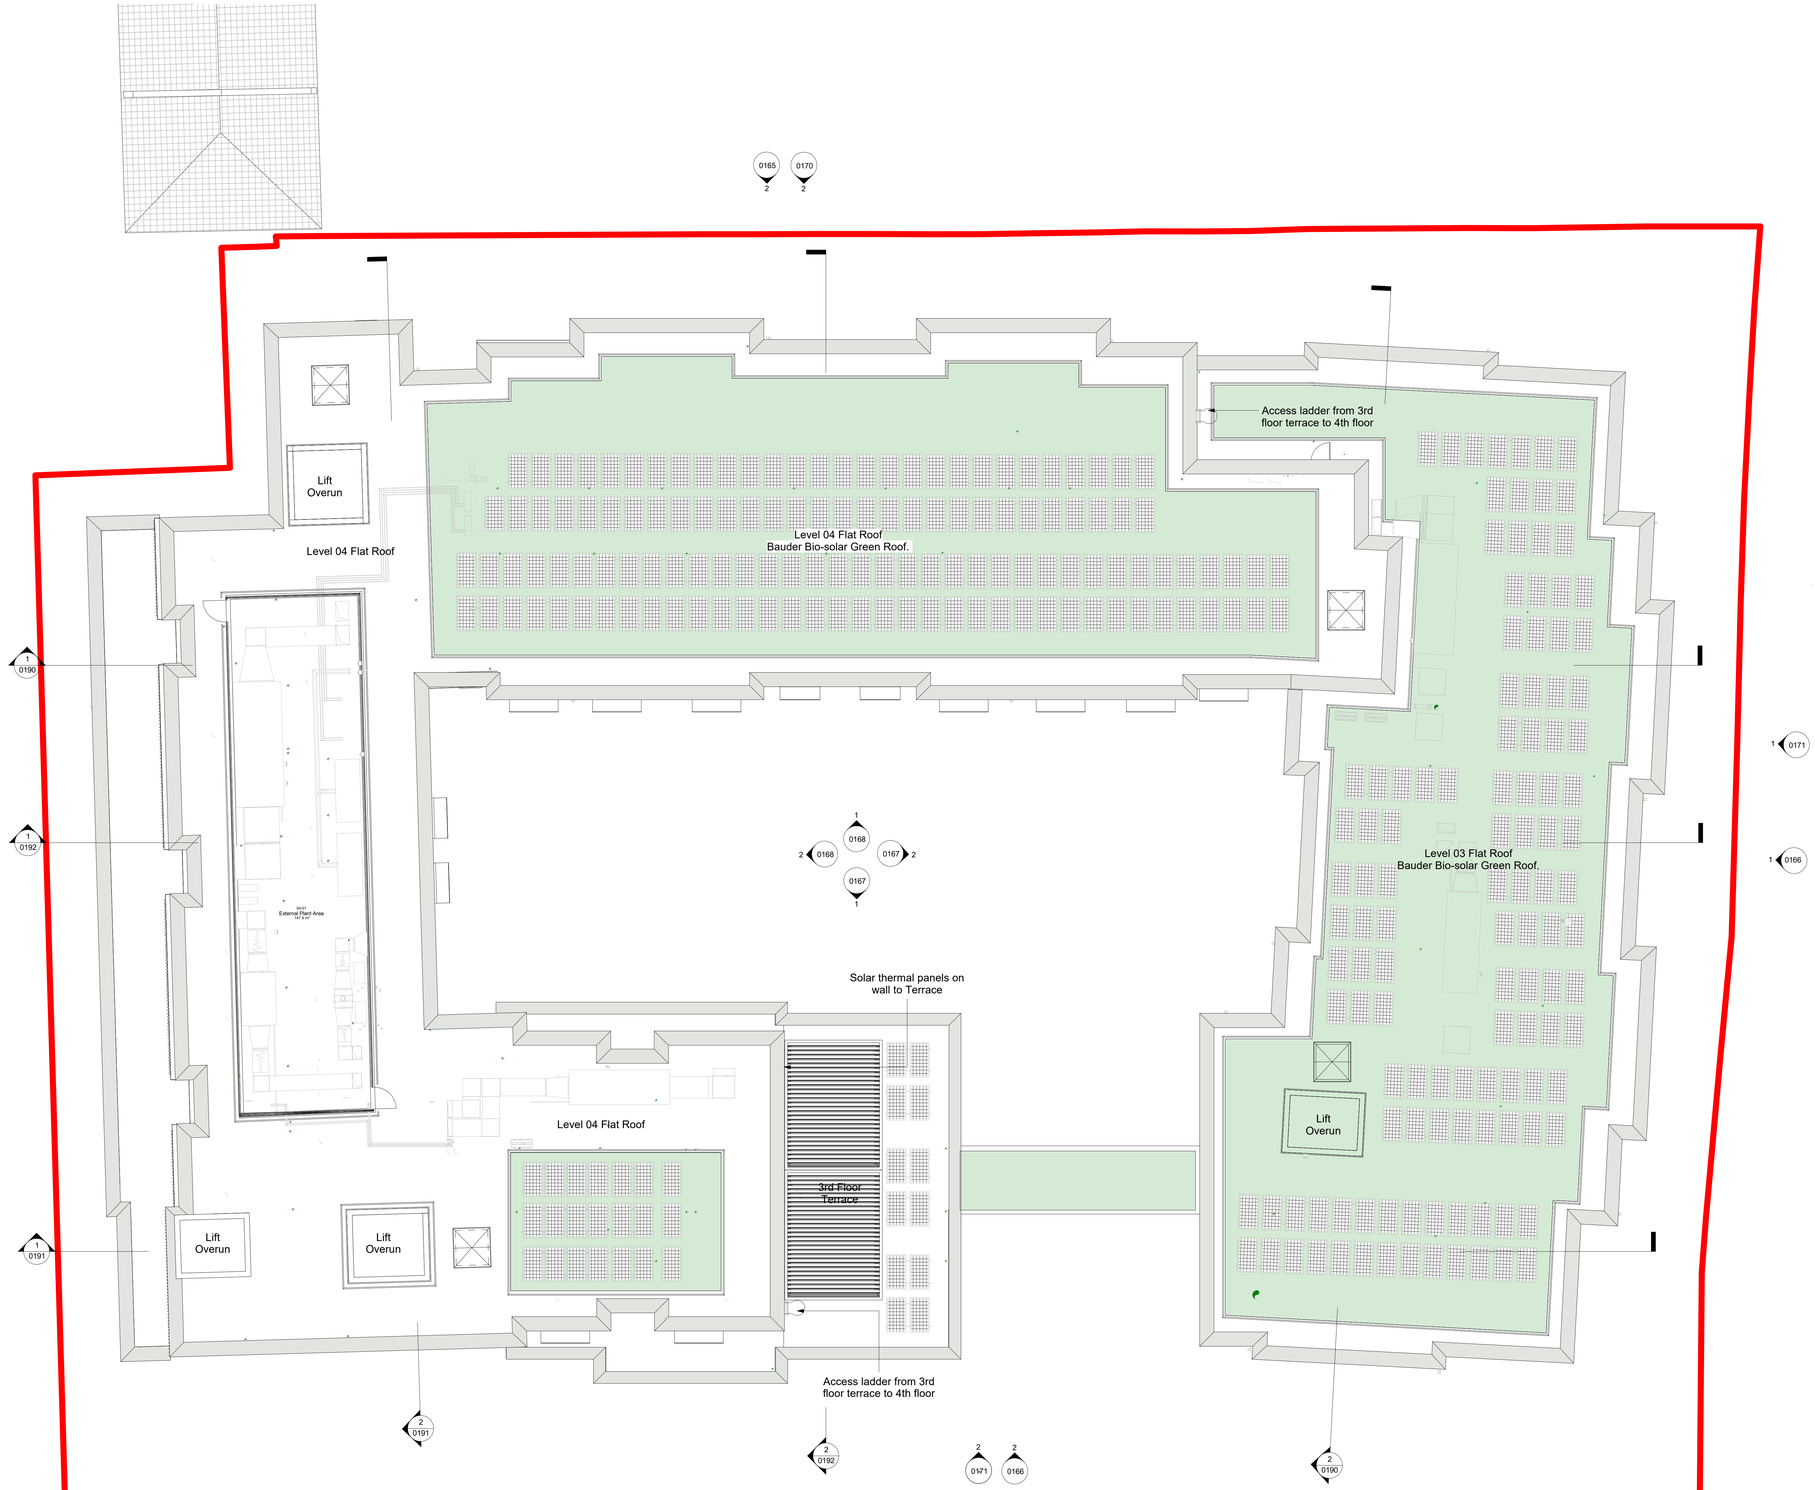

Fourth Floor Plan

1 : 100

0m 2m 4m 6m 8m 10m

Scale Bar 1:100

P3	Planning Issue	08/11/22	JG
P2	For QS Pricing	22/02/22	JG
P1	S3/MX0 Stage 3 Draft Issue	26/01/22	TH
Rev	Comment	Date	Chk

Project No: 812866	Scale @ A0: 1 : 100	Drawn By: JG

Signed:

Stage 3+ | Date:

Ingleton Wood

Property and Construction Consultants

Issuing office: London
T: 020 7580 6400
www.ingletonwood.co.uk

Vision, form and function

Project:
Osborne Grove Care Home
16 Upper Tollington Park
Stroud Green
London, N4 3EL

Client:
London Borough of Haringey

Title:
Roof Plan - Level 04

Drawing Number:
812866-IWD-XX-04-DR-A-0144

Status:	Purpose of Issue:	Revision:
S3	Review & Comment	P3