
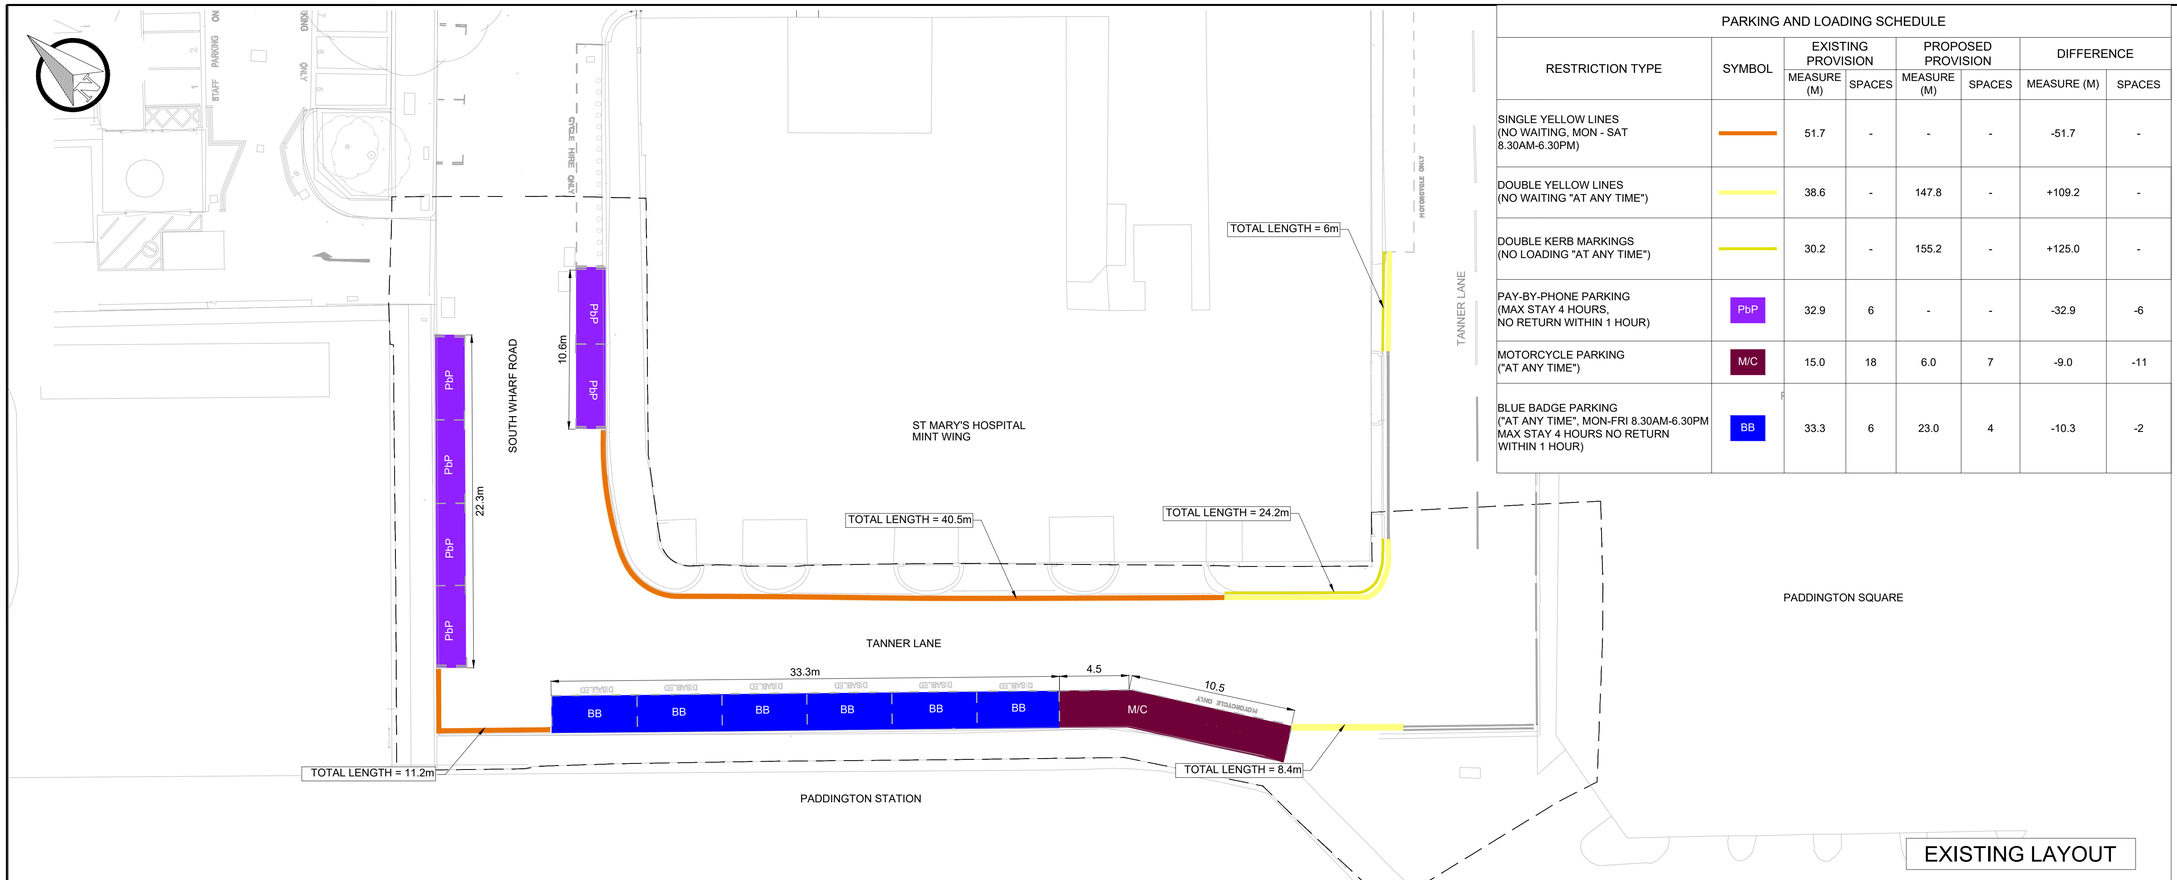


EXISTING LAYOUT

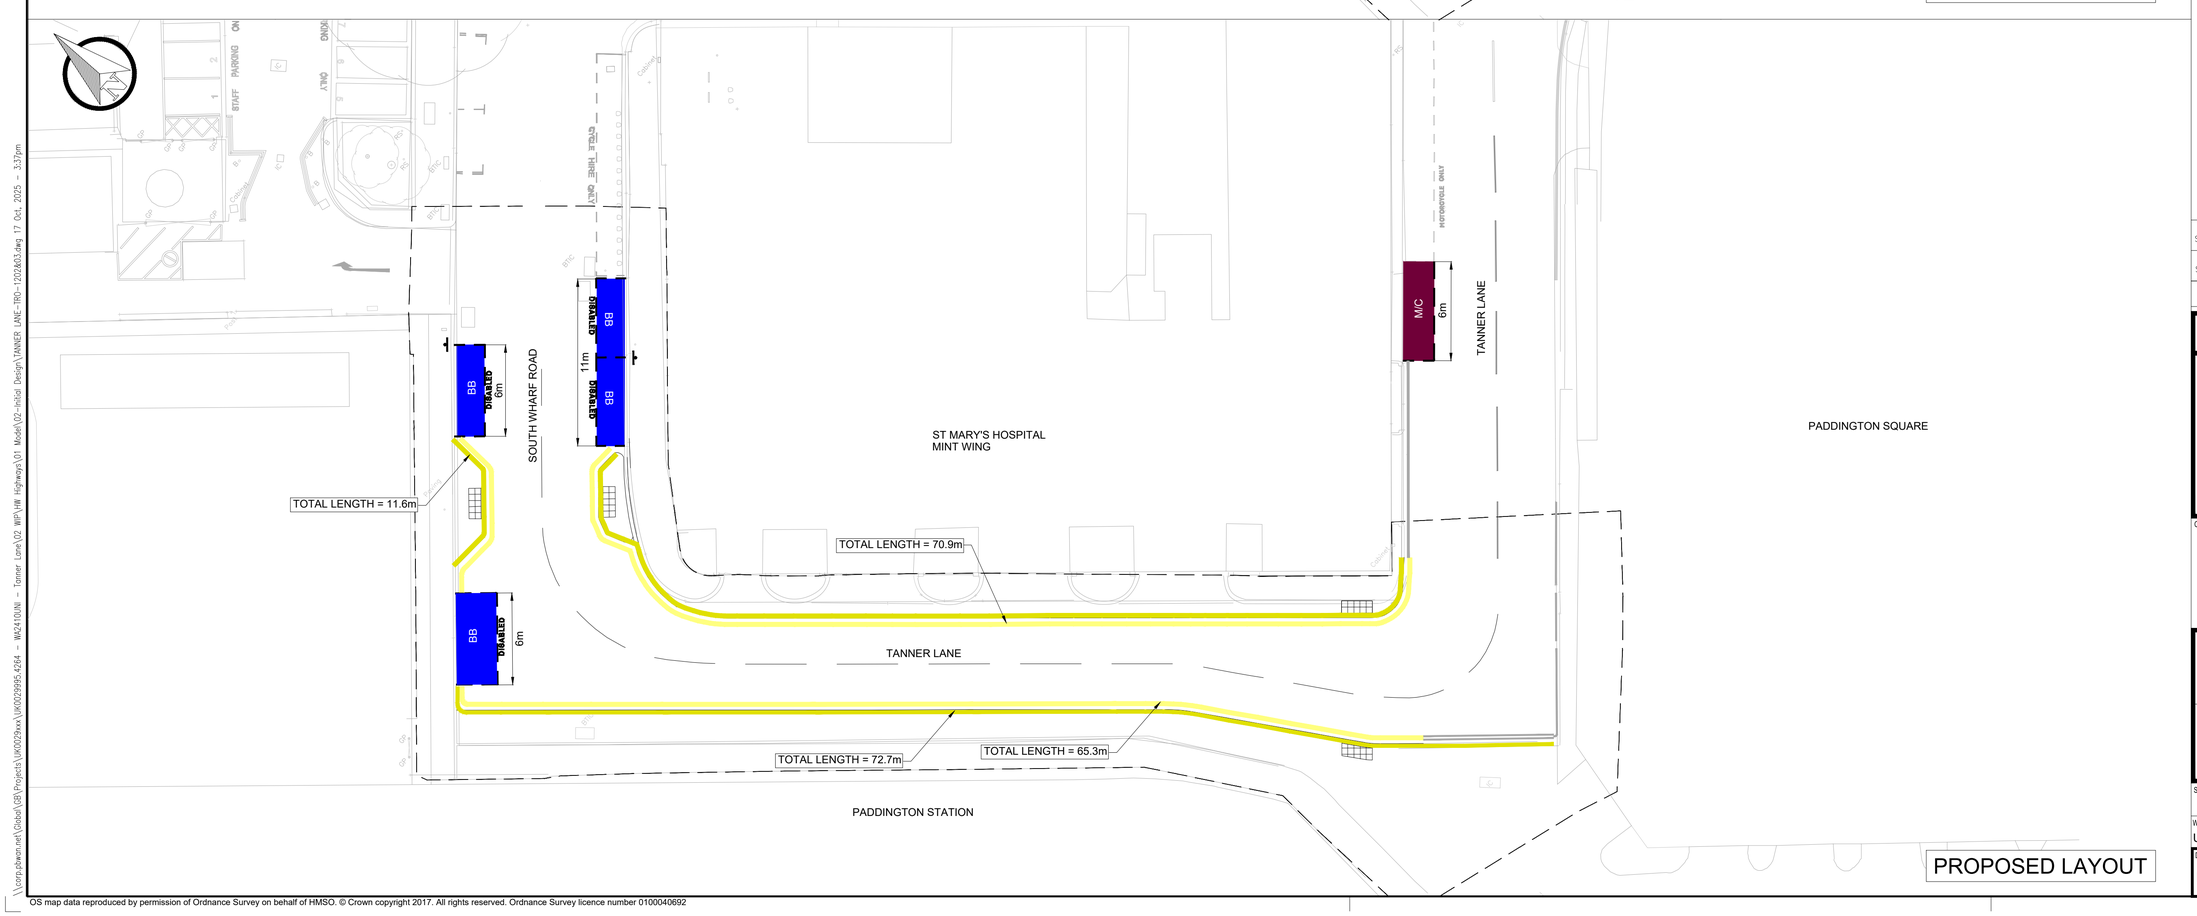

PROPOSED LAYOUT

PARKING AND LOADING SCHEDULE

RESTRICTION TYPE	SYMBOL	EXISTING PROVISION		PROPOSED PROVISION		DIFFERENCE	
		MEASURE (M)	SPACES	MEASURE (M)	SPACES	MEASURE (M)	SPACES
SINGLE YELLOW LINES (NO WAITING, MON - SAT 8.30AM-6.30PM)		51.7	-	-	-	-51.7	-
DOUBLE YELLOW LINES (NO WAITING "AT ANY TIME")		38.6	-	147.8	-	+109.2	-
DOUBLE KERB MARKINGS (NO LOADING "AT ANY TIME")		30.2	-	155.2	-	+125.0	-
PAY-BY-PHONE PARKING (MAX STAY 4 HOURS, NO RETURN WITHIN 1 HOUR)	PbP	32.9	6	-	-	-32.9	-6
MOTORCYCLE PARKING ("AT ANY TIME")	M/C	15.0	18	6.0	7	-9.0	-11
BLUE BADGE PARKING ("AT ANY TIME", MON-FRI 8.30AM-6.30PM MAX STAY 4 HOURS NO RETURN WITHIN 1 HOUR)	BB	33.3	6	23.0	4	-10.3	-2

KEY

- S278 BOUNDARY
- SINGLE YELLOW LINES (NO WAITING, MON - SAT 8.30AM-6.30PM)
- DOUBLE YELLOW LINES (NO WAITING "AT ANY TIME")
- DOUBLE KERB MARKINGS (NO LOADING "AT ANY TIME")
- PbP — PAY-BY-PHONE PARKING (MAX STAY 4 HOURS, NO RETURN WITHIN 1 HOUR)
- M/C — MOTORCYCLE PARKING ("AT ANY TIME")
- BB — BLUE BADGE PARKING ("AT ANY TIME", MON-FRI 8.30AM-6.30PM MAX STAY 4 HOURS NO RETURN WITHIN 1 HOUR)

REV	DATE	BY	DESCRIPTION	CHK	APD
S2-P02	17-10-2025	ABM	EXTENSION OF MOTORCYCLE BAY	PG	DDC
S2-P01	18-09-2025	NR	FIRST ISSUE		

DRAWING STATUS: CONSULTATION

WSP House, 70 Chancery Lane,London,WC2A 1AF
www.fmconway.co.uk www.wsp.com

CLIENT: City of Westminster

PROJECT: TANNER LANE PUBLIC REALM WORKS

TITLE: PROPOSED & EXISTING TRAFFIC MANAGEMENT ORDER

SCALE @ A1	DATE	DESIGN/DRAWN	CHECKED	APPROVED	SHEET
1:200	18.09.2025	NR	PG	DDC	A1

WSP PROJECT No.	FMC PROJECT NO.	WCC PROJECT NO.
UK0029995.4264	WWESA3731	C.WD13714

DRAWING No.: UK0029995.4264-WSP-P01-X-DR-HI--1202 & 1203 REV.: S2-P02

OS map data reproduced by permission of Ordnance Survey on behalf of HMSO. © Crown copyright 2017. All rights reserved. Ordnance Survey licence number 0100040692

\\Cronos-pheenix-svr1\Global\GB\Projects\UK0029xxx\UK0029995.4264 - WK2410UN - Tanner Lane\02 WIP\HW Highways\01 Model\02-Initial Design\TANNER LANE-TRO--20260103.dwg 17 Oct, 2025 - 3:37pm