N

Kirkhill School

17m

SCHOOL — KEEP — CLEAR

36m

Valley Crescent

15m


Attach Sign Ref. 642.2A to fence

Cairngorm Crescent

Establish TSRGD Diag.1027.1 "School keep clear" carriageway marking with associated sign stating 'No stopping Mon - Fri 8am - 5pm on entrance markings'

Sign 642.2A



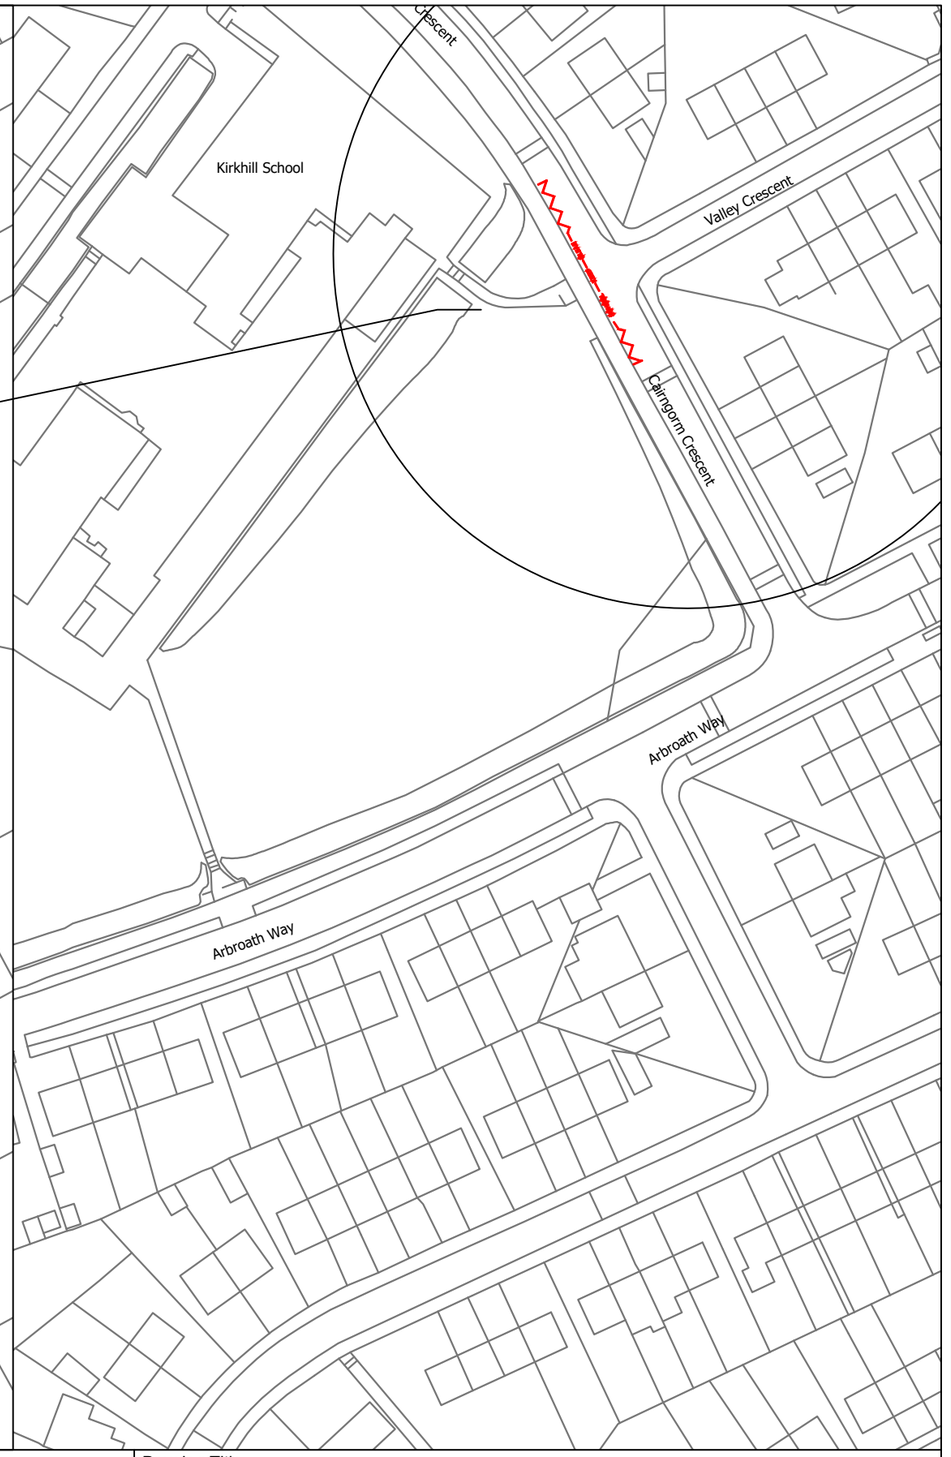

Based upon the Ordnance Survey mapping with permission of the Controller of Her Majesty's Stationery Office Crown Copyright. Unauthorised reproduction infringes Crown copyright and may lead to prosecution or civil proceedings, Aberdeen City Council 100023401, 2021

Rev	Date	Details	Orig	Chk'd	App'd
0		ISSUED FOR CONSTRUCTION	XX	XX	XX

Client: ABERDEEN CITY COUNCIL

Project: SMALL SCALE TM 25_21

ABERDEEN CITY COUNCIL

Operations and Protective Services
Traffic Management and Road Safety

Business Hub 11, 2nd Floor West, Marischal College,
Broad Street, Aberdeen AB10 1AB
General Enquiries Telephone: 01224 522305

Drawing Title

THE ABERDEEN CITY COUNCIL (CAIRNGORM CRESCENT, ABERDEEN) (SCHOOL KEEP CLEAR – PROHIBITION OF STOPPING) ORDER 202_

Originator	Checked	Approved	Date	Project No	Scale	Size
TO	GM	GM	05/02/25		NTS	A3

Drawing No.	SHT No.	Revision
		0