
NOTES:

1. DO NOT SCALE FROM THIS DRAWING.
2. ALL DIMENSIONS ARE IN METRES UNLESS OTHERWISE STATED.

KEY:

- CARRIAGEWAY
- FOOTWAY
- CYCLE TRACK
- VERGE/ LANDSCAPING
- EARTHWORKS
- TRAMLINE AND LADDER PAVING
- CORDUROY PAVING
- BLISTER TACTILE PAVING (CONTROLLED CROSSING - RED COLOUR)
- BLISTER TACTILE PAVING (UNCONTROLLED CROSSING - BUFF COLOUR)
- SIGNAL POLE
- BUS SHELTER
- MAINTENANCE LAY-BY
- ROAD MARKING
- PEDESTRIAN GUARDRAIL
- PROPOSED TREES
- LIMIT OF WORKS

KEY PLAN N.T.S

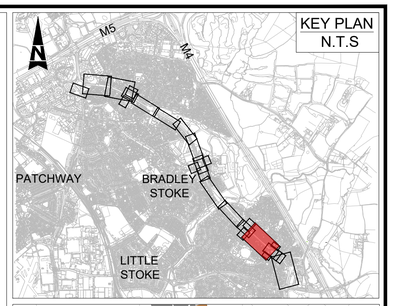

TARRAGON PL
ROSEMARY CL
CORIANDER DR
BRADLEY STOKE WAY
BAILEYS COURT ROUNDABOUT
BAILEYS COURT ROAD
GREAT MEADOW ROAD

FOR CONTINUATION SEE DRAWING NO. WECA_SGC-ATK-HGN-BSW_PH7-DR-CH-000103

FOR CONTINUATION SEE DRAWING NO WECA_SGC-ATK-HGN-BSW_PH9-DR-CH-000103

EXISTING BUS SHELTER


EXISTING BUS SHELTER

FOOTWAY 1.5m
2-WAY CYCLE TRACK 2.5m

EASTBOUND LANE 3.65m
WESTBOUND LANE 3.65m

FOOTWAY 2.0m
2-WAY CYCLE TRACK 3.0m

2-WAY CYCLE TRACK 2.5m
FOOTWAY 2.0m
PEDESTRAIN GUARDRAIL

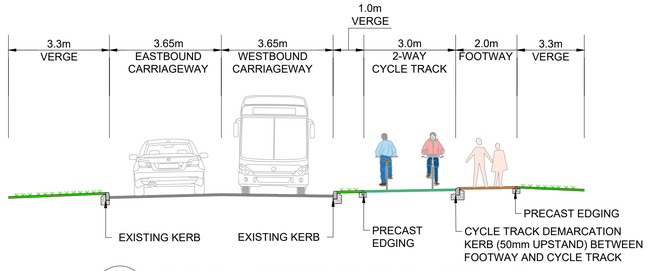

15 / 000102 TYPICAL CROSS SECTION DETAILS
NTS

SPEED LIMIT 30mph

FOR CONSTRUCTION

Scale 1:500
10m 0m 10m 20m 30m

DRAWING NO:- BSW_PH8-DR-CH-000102
SCALE : 1:500
REVISION NO. C01

Funded by UK Government

SCHEME DRAWING
WEBBS WOOD RBT TO BAILEYS COURT RBT
(SHEET 1 OF 1)
BSW PHASE 8