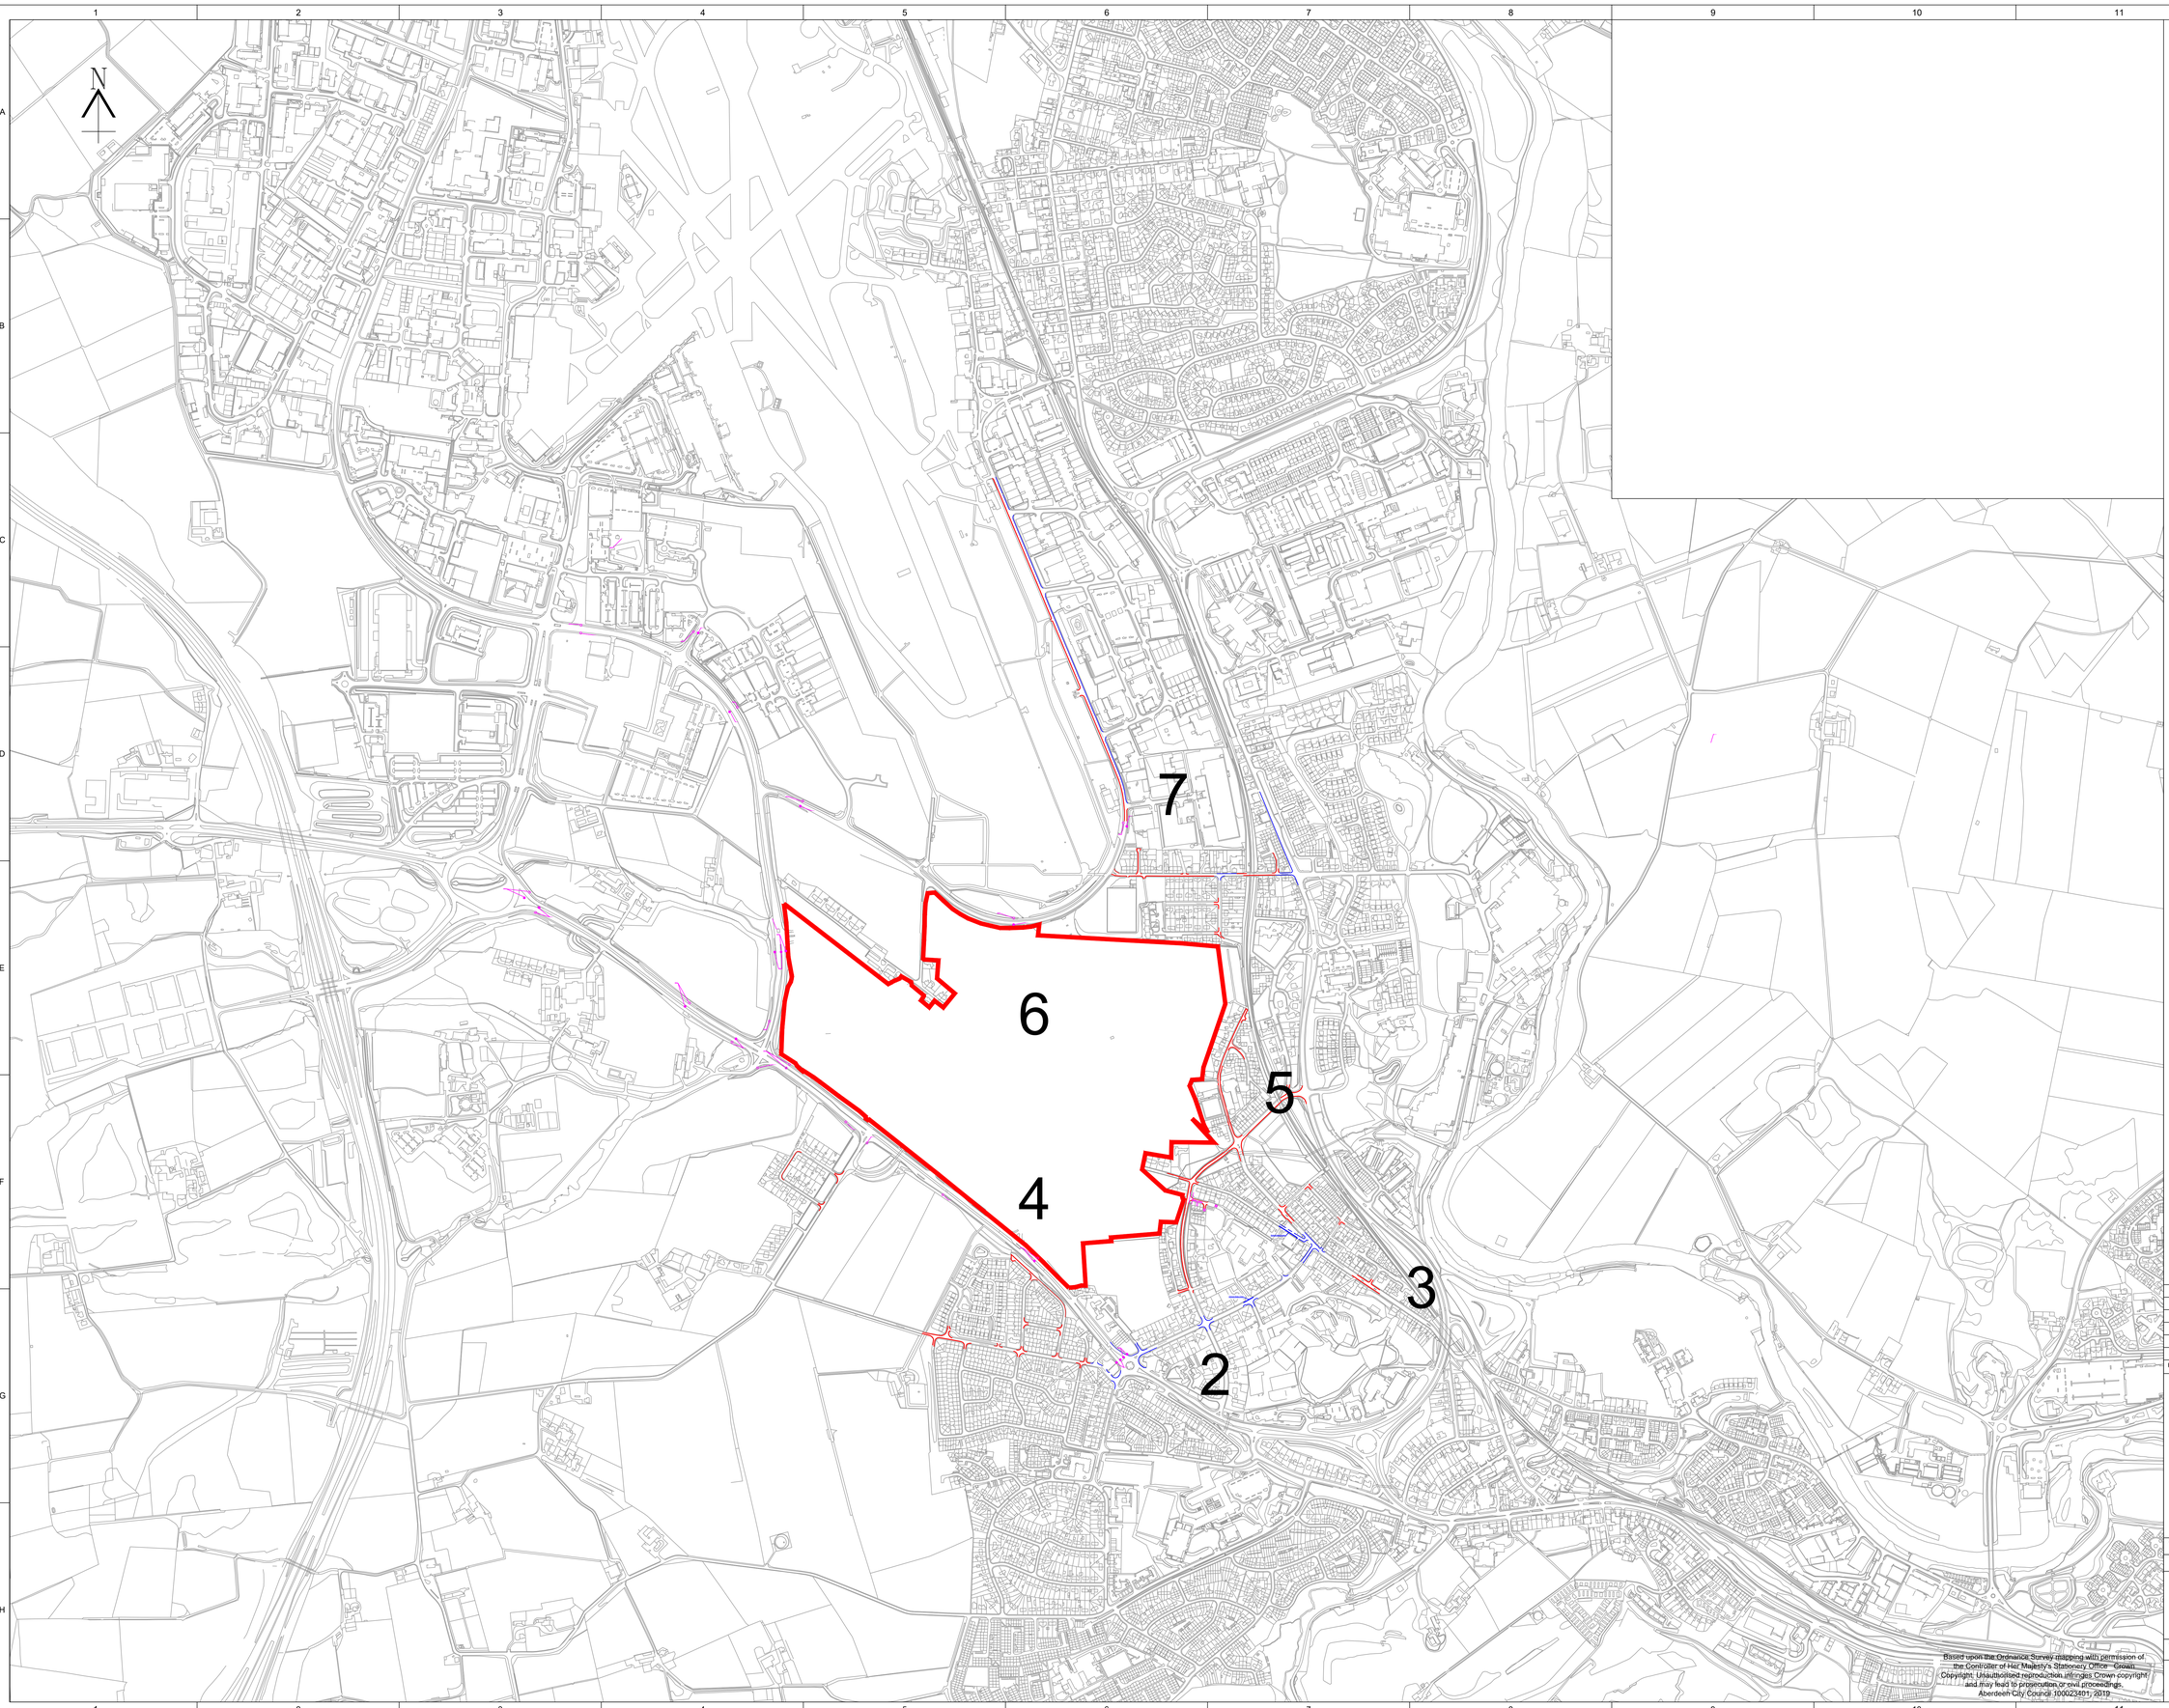


GENERAL NOTES:

1.

Rev	Date	Details	Orig	Chk'd	App'd
0	05/03/25	DRAFT	SA	XX	XX

ABERDEEN CITY COUNCIL

Operations and Protective Services
Traffic Management and Road Safety

Business Hub 11, 2nd Floor West
Marischal College, Broad Street, Aberdeen
AB10 1AB
General Enquiries Telephone: 01224 522305

Client: ABERDEEN CITY COUNCIL

Project: TECA TRAFFIC MANAGEMENT PROPOSALS

PROPOSED OFF-SITE TRAFFIC MANAGEMENT PROPOSALS OVERVIEW / KEY PLAN

Originator	Checked	Approved	Date	Scale	Sheet size
SA	SA		05/03/25	A	A0

Drawing Number	Sheet No.	Revision
TECA		0

Based upon the Ordnance Survey mapping with permission of the Controller of Her Majesty's Stationery Office © Crown Copyright. Unauthorised reproduction infringes Crown copyright and may lead to prosecution or civil proceedings. Aberdeen City Council 100023401, 2019