

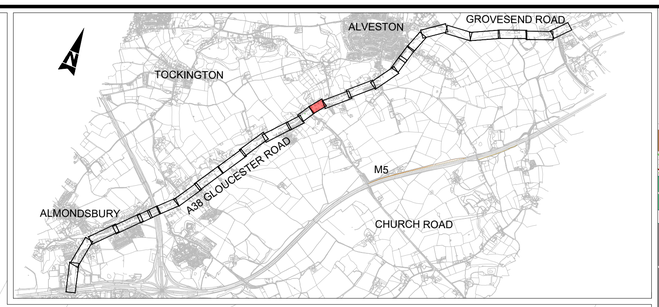


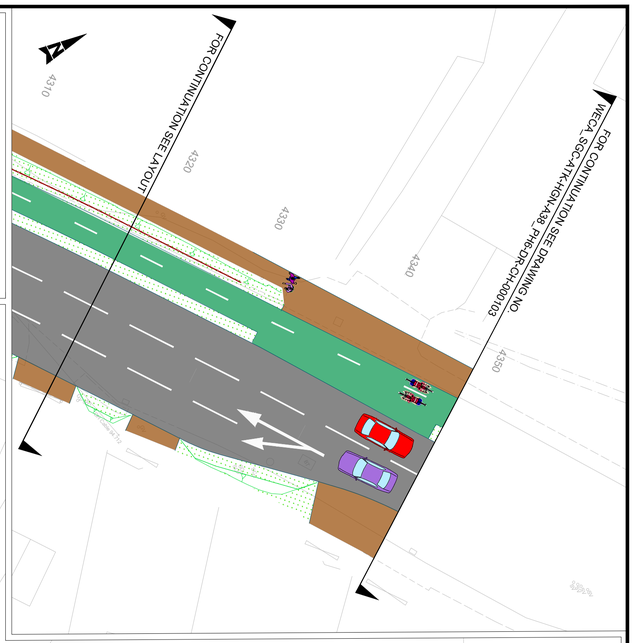


KEY:

- CARRIAGEWAY
- FOOTWAY
- CYCLE TRACK
- ISLAND
- VERGE / LANDSCAPING
- EARTHWORKS
- MAINTENANCE LAY-BY
- TRAMLINE AND LADDER PAVING
- CORDUROY PAVING
- BLISTER TACTILE PAVING (CONTROLLED CROSSING - RED COLOUR)
- BLISTER TACTILE PAVING (UNCONTROLLED CROSSING - BUFF COLOUR)
- SIGNAL POLE
- 3 RAIL TIMBER FENCE
- PEDESTRIAN GUARDRAIL
- DWARF WALL
- ROAD MARKING
- LIMIT OF WORKS

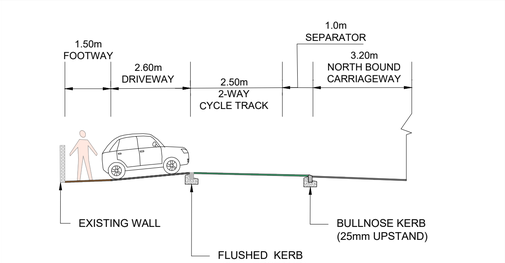

23 000104 CROSS SECTION FOR DRIVEWAY LOCATION
NTS

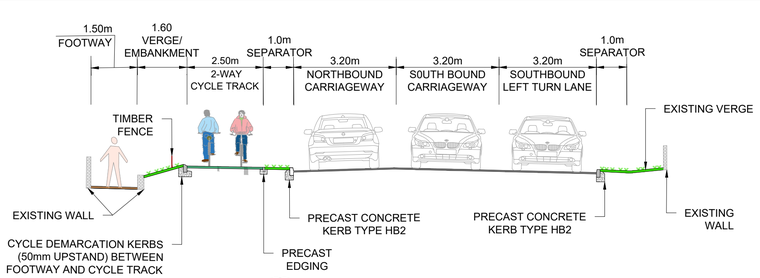

24 000104 TYPICAL CROSS SECTION DETAILS
NTS

SPEED LIMIT 30mph

FOR CONSTRUCTION

Scale 1:250
5m 0m 5m 10m 15m

DRAWING NO:- A38_PH5-DR-CH-000104
SCALE : 1:250
REVISION NO. C01

Funded by UK Government

SCHEME DRAWING
CHURCH ROAD JUNCTION (SHEET 2 OF 2)
A38 PHASE 5