
This drawing and its contents remain the © Copyright of Aberdeen City Council

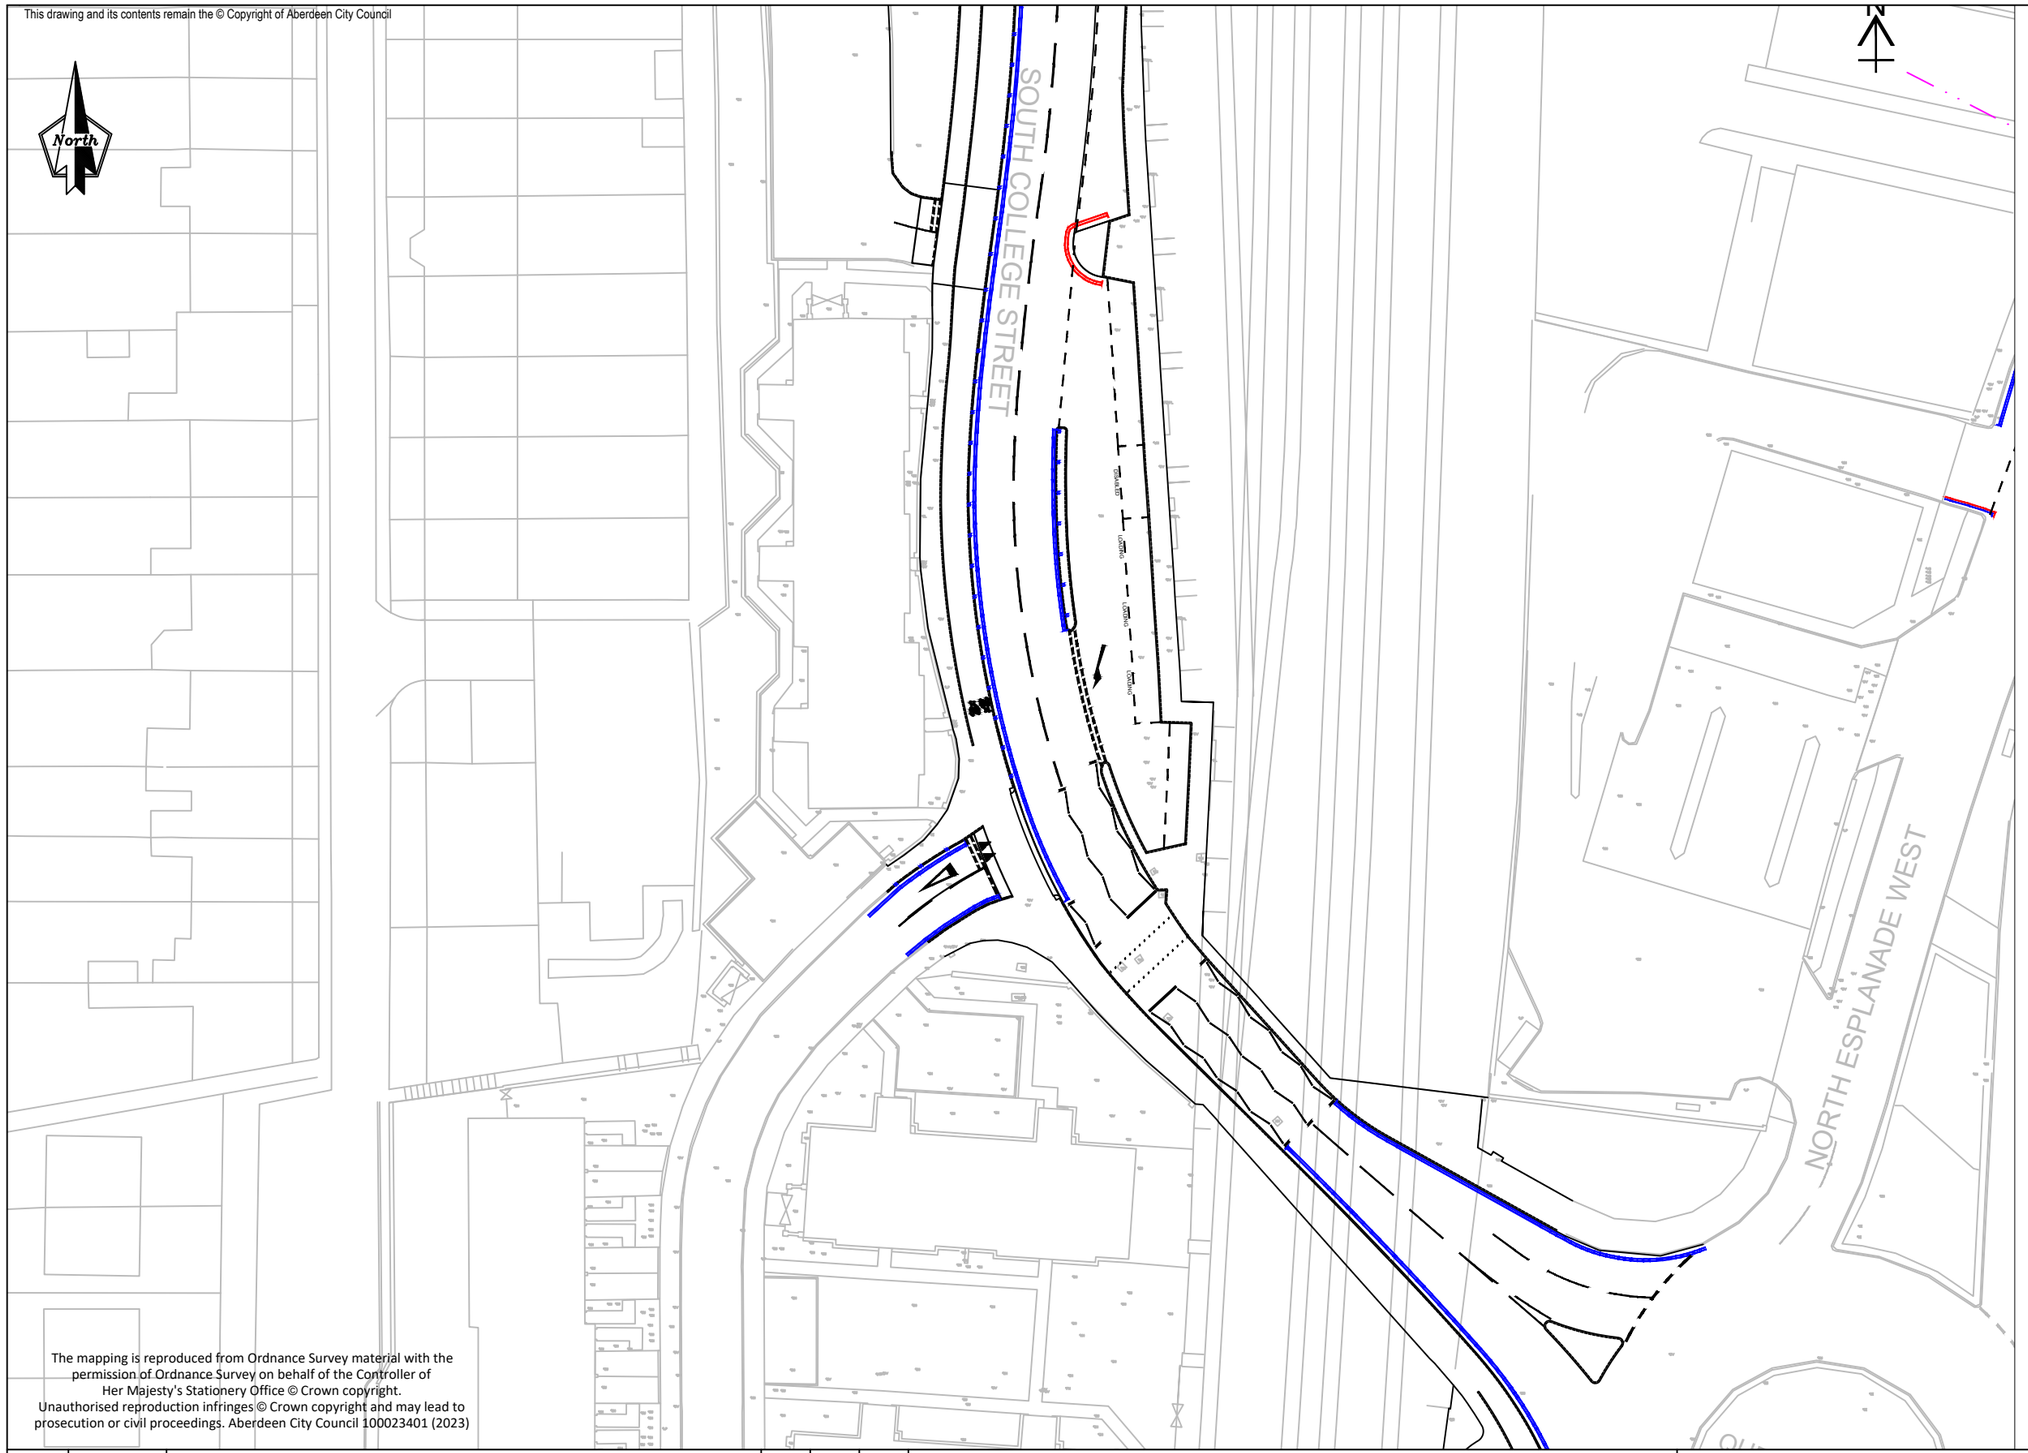

KEY:

Proposed prohibition of waiting at any time (Diag.1018.1 'Double yellow lines')

Existing prohibition of waiting at any time (Diag.1018.1 'Double yellow lines')

The mapping is reproduced from Ordnance Survey material with the permission of Ordnance Survey on behalf of the Controller of Her Majesty's Stationery Office © Crown copyright. Unauthorised reproduction infringes © Crown copyright and may lead to prosecution or civil proceedings. Aberdeen City Council 100023401 (2023)

Rev	Date	Details	Orig	Chk'd	App'd
0		ISSUED FOR	XX	XX	XX

Client: ABERDEEN CITY COUNCIL

Project: SOUTH COLLEGE STREET

Operations and Protective Services
Traffic Management and Road Safety
Aberdeen City Council | Traffic Management and Road Safety | Operations and Protective Services | Operations
Marischal College | Ground Floor North | Broad Street| Aberdeen | AB10 1AB

Broad Street, Aberdeen AB10 1AB
General Enquiries Telephone: 01224 522305

Drawing Title

THE ABERDEEN CITY COUNCIL (SOUTH COLLEGE STREET, ABERDEEN) (PROHIBITION OF WAITING) ORDER 202_

Originator	Checked	Approved	Date	Project No	Scale	Size
GM	GM	VR	21/03/2025		NTS	A3

Drawing No.	SHT No.	Revision
		0