

A3100 London Road Active Travel Schemes

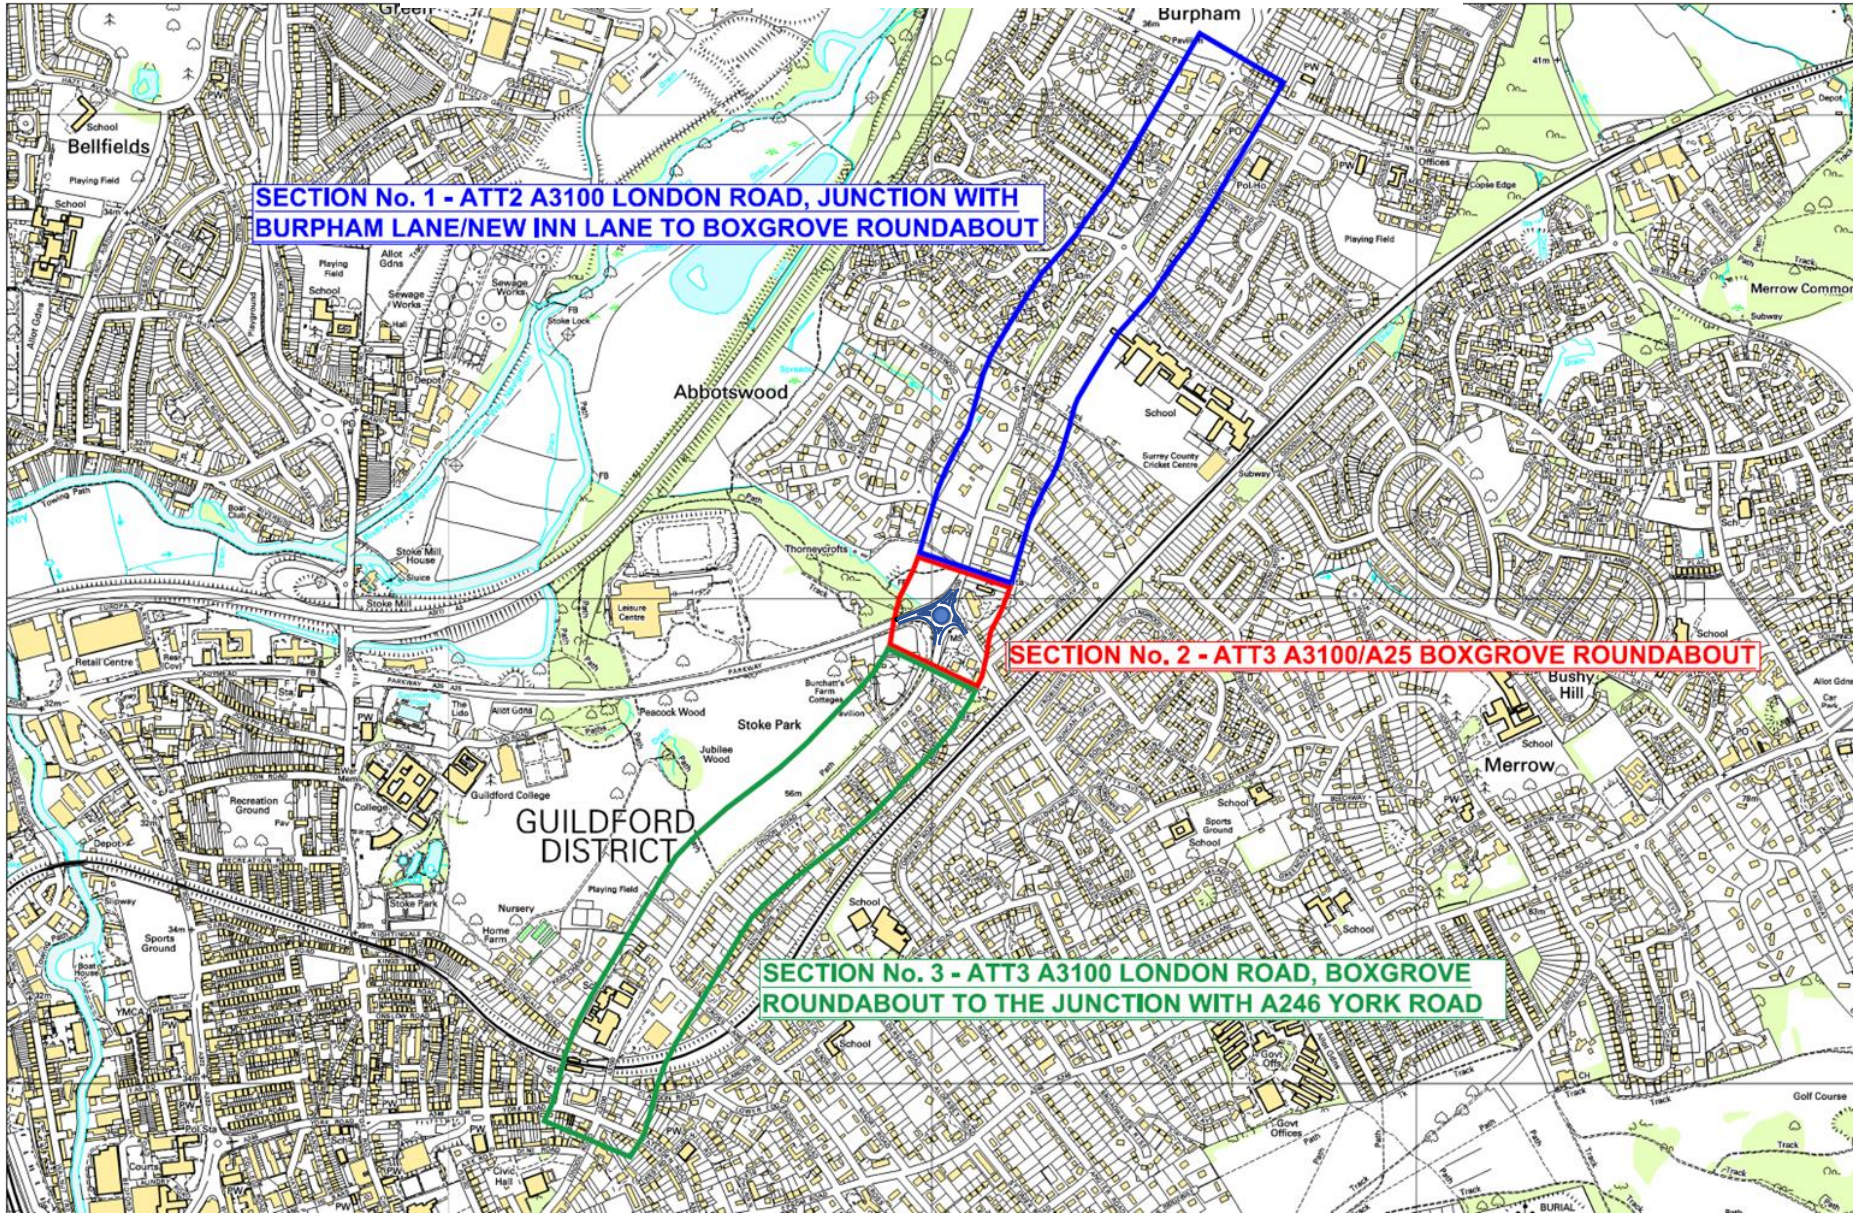


SECTION 2

BOXGROVE ROUNDABOUT DESIGN

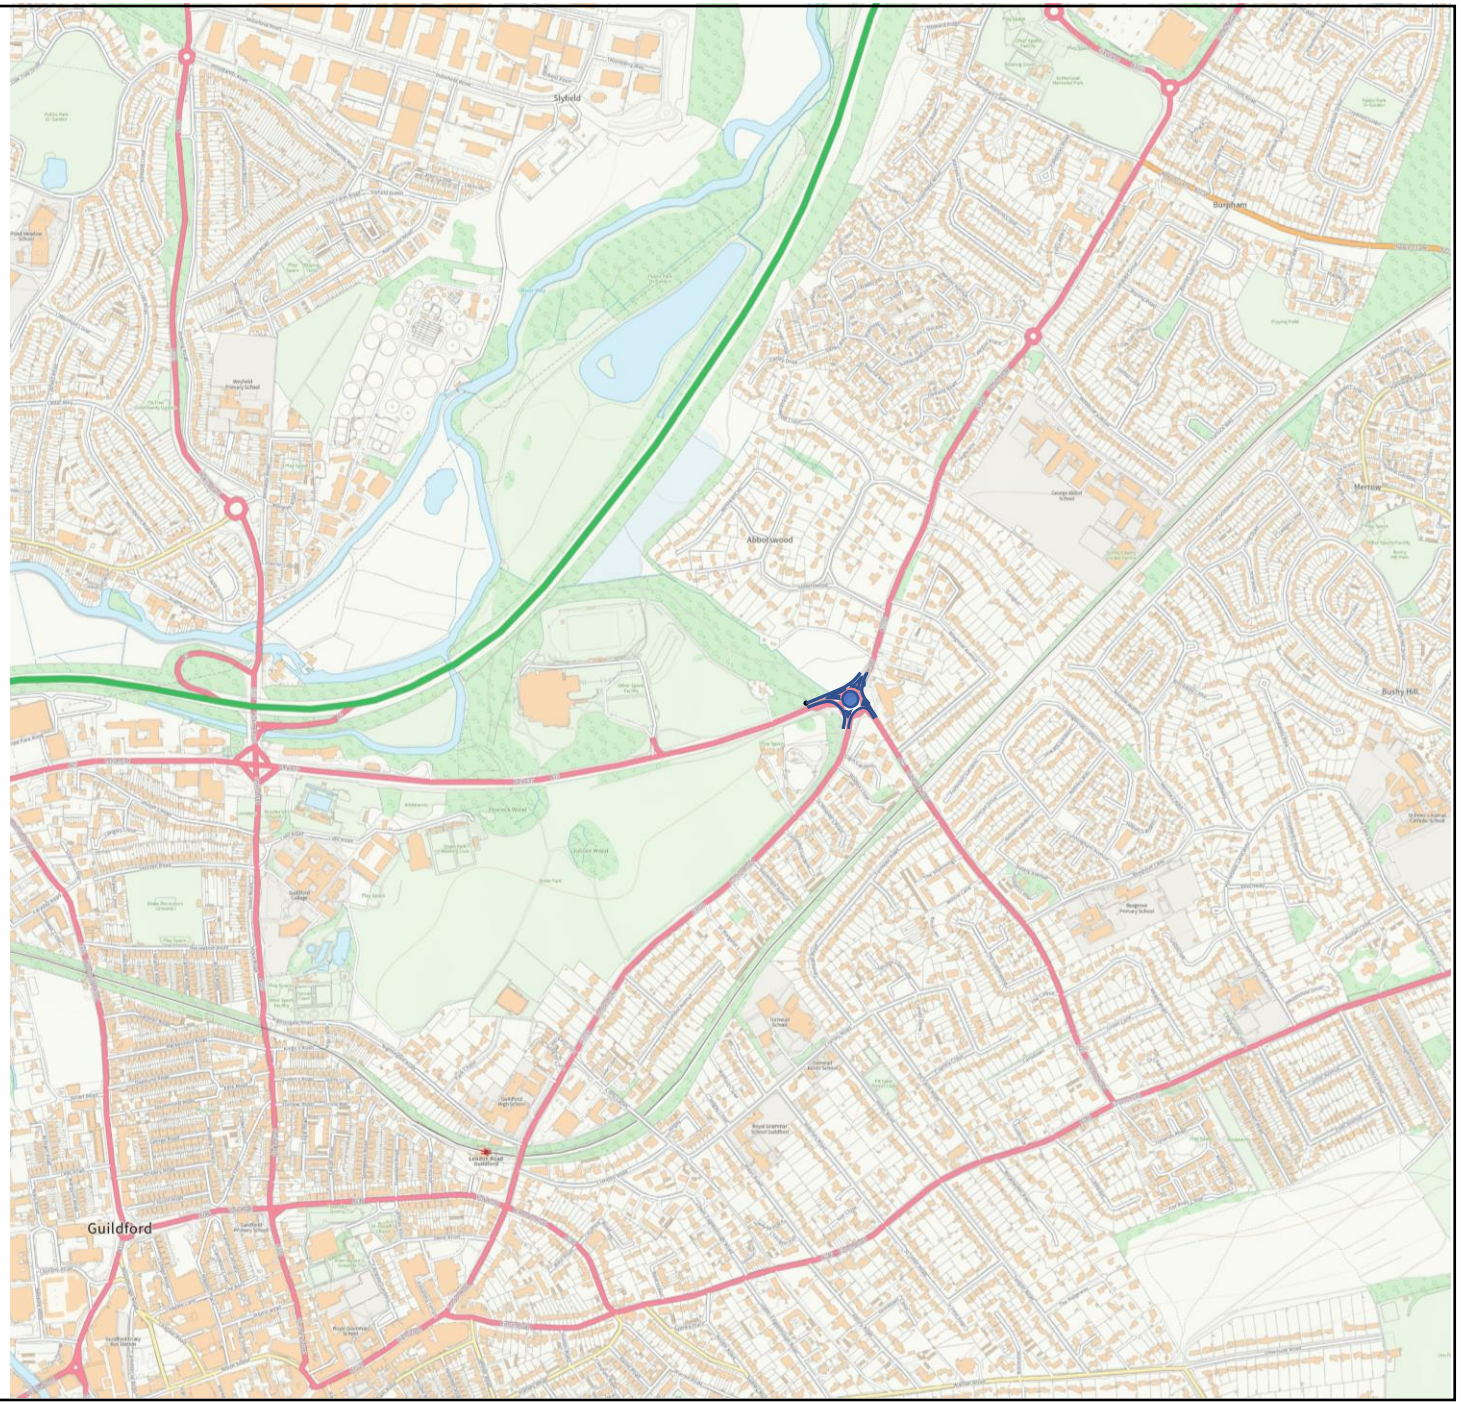


BOXGROVE ROUNDABOUT

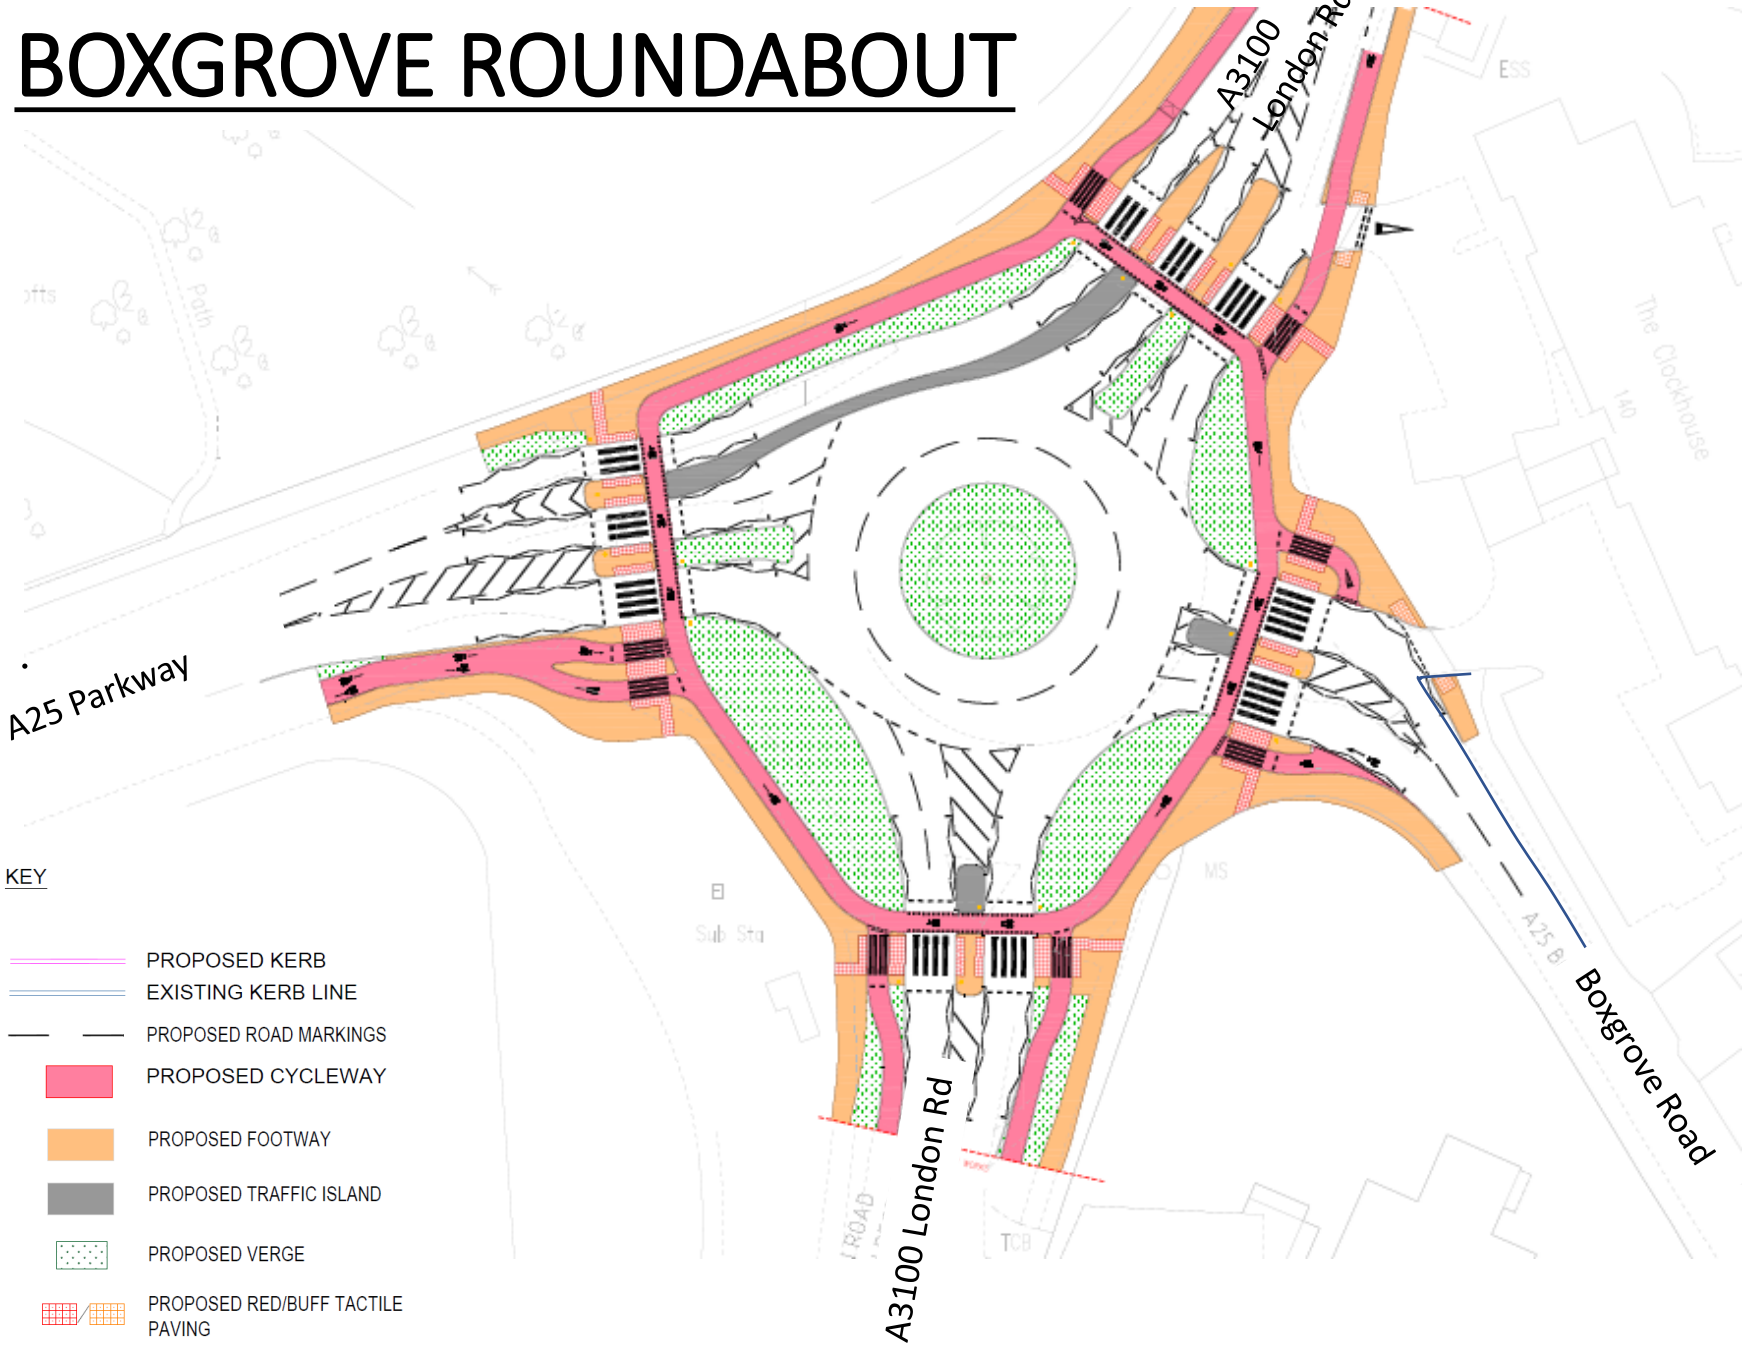


Description of Works

- Improved footways and dedicated, off carriageway cycleway facilities
- Improvements to pedestrian crossing facilities with new, controlled crossing facilities providing prioritised pedestrian movements over cyclist and motorist movements
- Proposed cycle lanes are linked with controlled crossing facilities, giving cyclists priority over motorists at each arm of the roundabout
- Reduce central island size
- Realign traffic lane positions and islands, with the number of proposed lanes entering and exiting the roundabout, staying same as the existing layout

Cross sections

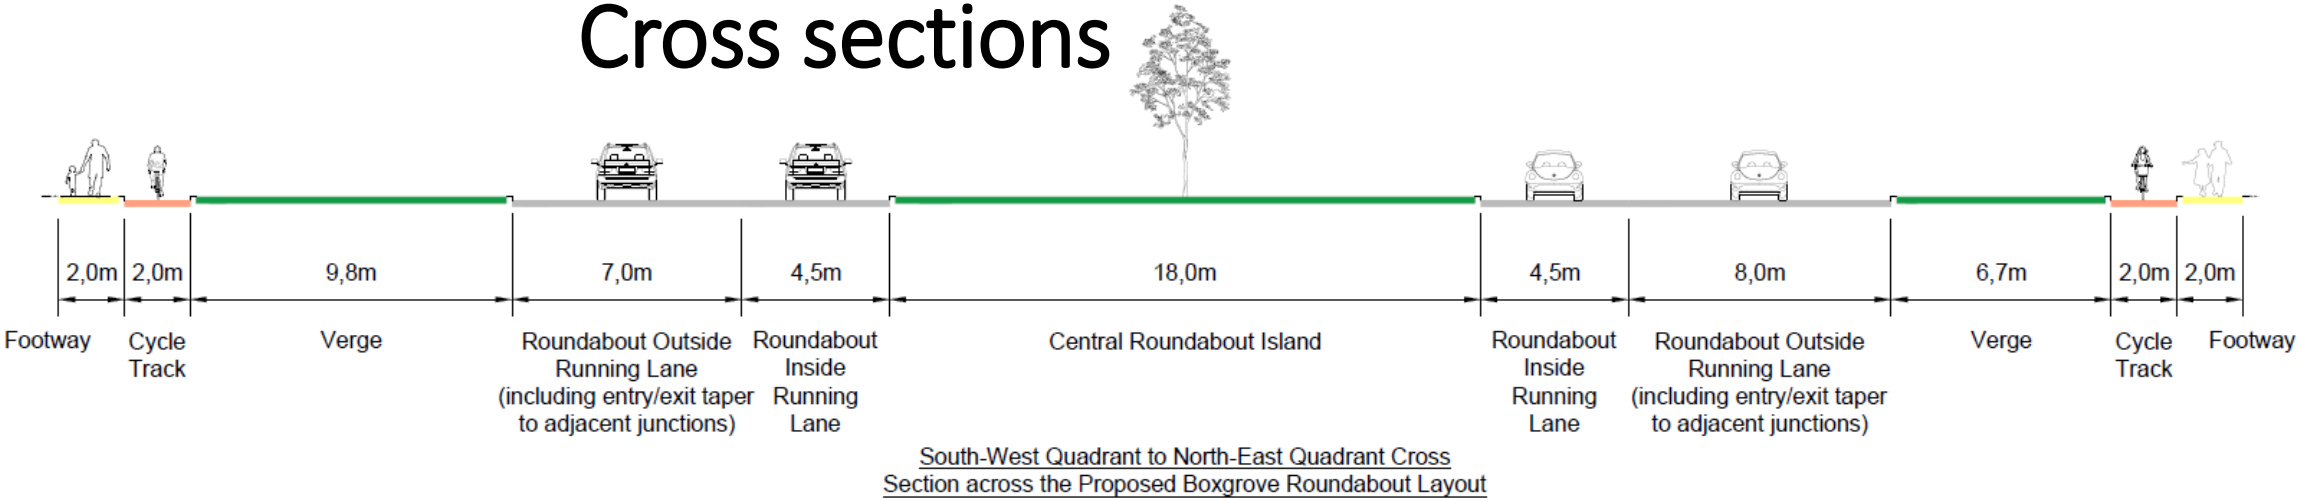

South-West Quadrant to North-East Quadrant Cross Section across the Proposed Boxgrove Roundabout Layout

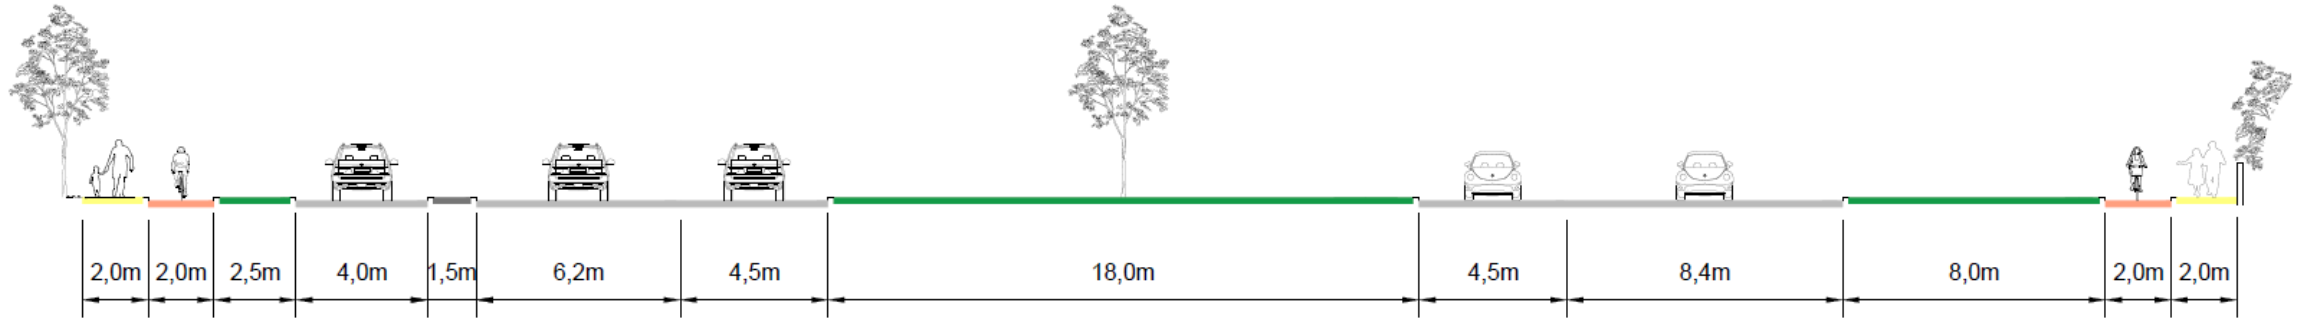

North-West Quadrant to South-East Quadrant Cross Section across the Proposed Boxgrove Roundabout Layout

LEGEND

- FOOTWAY
- CARRIAGEWAY
- CYCLE TRACK
- VERGE/ROUNDABOUT CENTRAL ISLAND
- SPLITTER ISLAND