
NOTES:

1. DO NOT SCALE FROM THIS DRAWING.
2. ALL DIMENSIONS ARE IN METRES UNLESS OTHERWISE STATED.

KEY:

- CARRIAGEWAY
- FOOTWAY
- CYCLE TRACK
- SHARED USE PATH
- ISLAND
- VERGE / LANDSCAPING
- EARTHWORKS
- TRAMLINE AND LADDER PAVING
- CORDUROY PAVING
- BLISTER TACTILE PAVING (CONTROLLED CROSSING - RED COLOUR)
- BLISTER TACTILE PAVING (UNCONTROLLED CROSSING - BUFF COLOUR)
- SIGNAL POLE
- BUS SHELTER
- ROAD MARKING
- CARRIAGEWAY SURFACE ON BRIDGE TO REMAIN UNSURFACED
- FOOTPATH ON BRIDGE TO REMAIN UNSURFACED
- PROPOSED TREES
- LIMIT OF WORKS

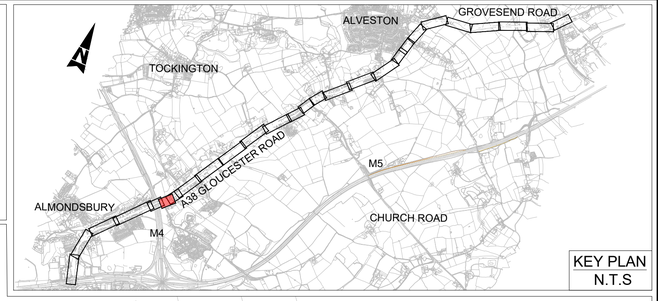

KEY PLAN
N.T.S

FOR CONTINUATION SEE DRAWING NO. WECA_SGC-ATK-HGN-A38_PH3-DR-CH-000104

NORTHBOUND RIGHT TURNING LANE 3.0m

NORTHBOUND LANE 3.0m

TOUCAN CROSSING

SOUTHBOUND LANE 3.375m

NORTHBOUND LANE 3.375m

SEPARATOR 0.5m-1.0m

SHARED USE PATH 3.0m

WOODHOUSE FARM DOG BOARDING

SEPARATOR 0.5m

A38 GLOUCESTER ROAD

BUS STOP

BUS STOP

BUS LANE

FOOTWAY 1.5m


SOUTHBOUND BUS LANE 3.25m

TOUCAN CROSSING


FOR CONTINUATION SEE DRAWING NO. WECA_SGC-ATK-HGN-A38_PH3-DR-CH-000106

MAINTENANCE ACCESS ROUTE TO TRAFFIC SIGNAL CONTROLLER

HORTHAM LANE

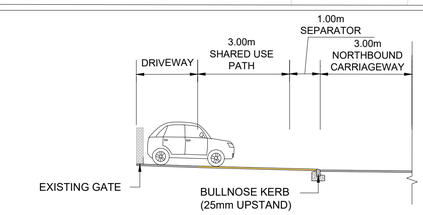

17 000105 CROSS SECTION FOR DRIVEWAY LOCATION
NTS

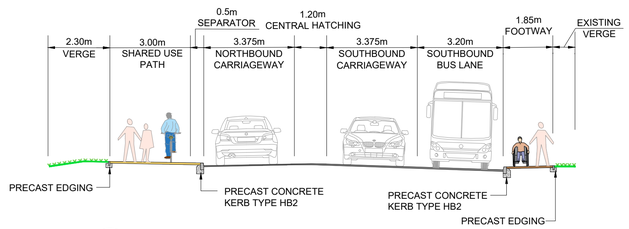

18 000105 TYPICAL CROSS SECTION DETAILS
NTS

SPEED LIMIT 30mph

Scale 1:250
5m 0m 5m 10m 15m

DRAWING NO:- A38_PH3-DR-CH-000105
SCALE : 1:250
REVISION NO. C01

FOR CONSTRUCTION

Funded by UK Government

SCHEME DRAWING
HORTHAM LANE JUNCTION (SHEET 2 OF 3)
A38 PHASE 3