
NOTES:

1. DO NOT SCALE FROM THIS DRAWING.
2. ALL DIMENSIONS ARE IN METRES UNLESS OTHERWISE STATED.

KEY:

- CARRIAGEWAY
- FOOTWAY
- CYCLE TRACK
- SHARED USE PATH
- ISLAND
- VERGE / LANDSCAPING
- EARTHWORKS
- TRAMLINE AND LADDER PAVING
- CORDUROY PAVING
- BLISTER TACTILE PAVING (CONTROLLED CROSSING - RED COLOUR)
- BLISTER TACTILE PAVING (UNCONTROLLED CROSSING - BUFF COLOUR)
- SIGNAL POLE
- BUS SHELTER
- ROAD MARKING
- CARRIAGEWAY SURFACE ON BRIDGE TO REMAIN UNSURFACED
- FOOTPATH ON BRIDGE TO REMAIN UNSURFACED
- PROPOSED TREES
- LIMIT OF WORKS

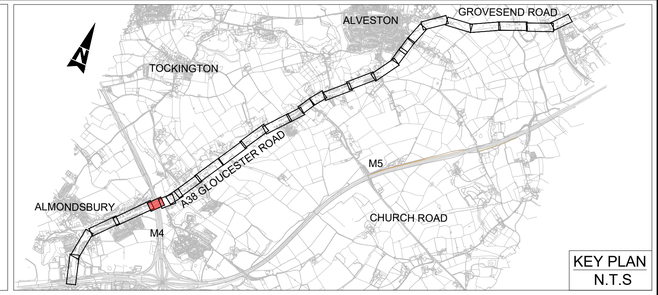

KEY PLAN
N.T.S

FOR CONTINUATION SEE DRAWING NO. WECA_SGC-ATK-HGN-A38_PH2-DR-CH-000104

FOR CONTINUATION SEE DRAWING NO. WECA_SGC-ATK-HGN-A38_PH3-DR-CH-000105

TIE INTO EXISTING FOOTPATH

EXISTING VRS TO BE RETAINED

NORTHBOUND LANE 3.375m

SEPARATOR 0.5m

2-WAY CYCLE TRACK 2.65m


TIE INTO EXISTING FOOTPATH

SHARED USE PATH 3.0m (min.)


SOUTHBOUND LANE 3.375m

A38 GLOUCESTER ROAD

M4

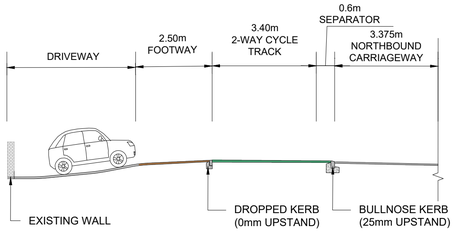

15 000104 CROSS SECTION FOR DRIVEWAY LOCATION
NTS

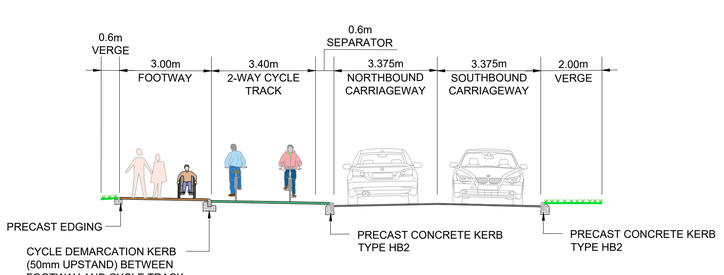

16 000104 TYPICAL CROSS SECTION DETAILS
NTS

SPEED LIMIT 30mph

Scale 1:250
5m 0m 5m 10m 15m

DRAWING NO:- A38_PH3-DR-CH-000104
SCALE : 1:250
REVISION NO. C01

FOR CONSTRUCTION

Funded by UK Government

SCHEME DRAWING
HORTHAM LANE JUNCTION (SHEET 1 OF 3)
A38 PHASE 3