CONSULTATION

Existing bus stop

Shelter

Churchill Gardens

Kerb line adjusted

El Sub Sta

Existing gateway feature to be removed

Gas Govt

LB

Proposed paralell crossing on raised table for cycle and pedestrians

reen Farm

Barn Cottage

Broad Lane

Proposed widening to create straighter route

New link from crossing to cycleway

3.5m Cycle Track

2.0m Footway

Proposed shared use path

Drain

Goose Green Way


Wellington Road

Proposed footway segregated from cycleway as section

Caerlaverock

LEGEND

- New cycle track
- Shared use path
- New kerb line
- New edging kerb
- New grass verge
- New footway
- New signage bollard
- Cycleway demarcation paving
- New tactile paving
- Existing footway/shared use path
- Existing carriageway
- Existing verge
- Existing signal locations

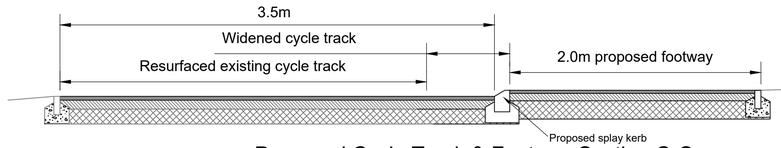

Proposed Cycle Track & Footway Section C-C

Scale 1:25

ORDNANCE SURVEY

© Crown copyright and database rights 2026 Ordnance Survey 100023410. This map has been provided for this scheme consultation and must not be used for any other purpose. Only one paper copy may be made for your own use.

Rev	Description	Drawn	App'd	Date

South Gloucestershire Council

DEPARTMENT OF PLACE

EXECUTIVE DIRECTOR - PLACE
Nigel Riglar

PLACE OPERATIONS - STREETCARE
PO Box 1954
Bristol. BS37 0DD
Telephone: 01454 868 000
Email: TransportServices@southglos.gov.uk

Project

North Yate New Neighbourhood
Randolph Avenue Cycle Improvements

Title

Active Travel Improvements 2

Scale @ A1	1:500					
Drawn	SM	Checked	SM	Approved	NS	
Date	Mar.26	Date	Mar.26	Date	Mar.26	

Dwg No.	Parish	Scheme	Number	Rev.
	T438 –	555	– P071	-

Acad Ref : I:\TNS Schemes\T438-YATE\555 - North Yate New Neighbourhood\5. Docs & Dwgs\Drawings\Active Travel Scheme\Consultation Drawings\T438-555-P070 Active Travel Scheme.dwg ; Plotted by sm56 on Jun 30, 2026 - 11:10am