EXISTING
NSL (60mph)

PROPOSED
EMBANKMENT ALTERATION/
VISIBILITY IMPROVEMENT

EXISTING
40mph

SHIELHILL RD

EXISTING ROAD

FARM ACCESS

PROPOSED ROAD

FARM ACCESS

PROPERTY ACCESS

B999

B999

EXISTING
NSL (70mph)

EXISTING
30mph

DENMORE RD


A92

EXISTING
30mph

BERRYHILL CRES

EXISTING
40mph

ELLON RD

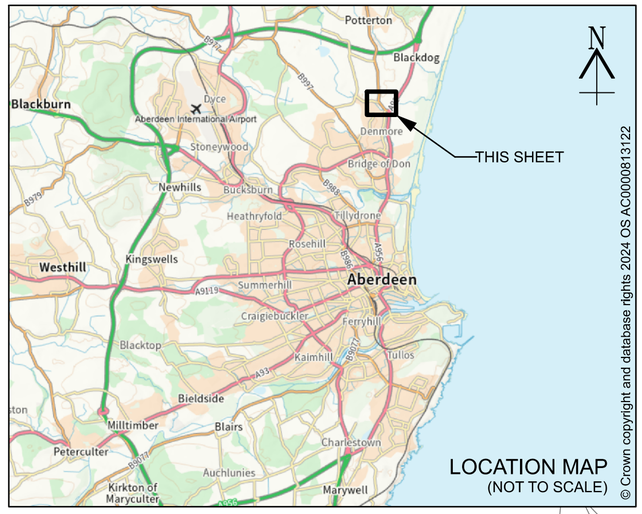

© Crown copyright and database rights 2024 OS AC0000813122

© Crown copyright and database rights 2024 OS AC0000813122

LEGEND:

Proposed 40mph speed restriction

NSL National Speed Limit

MAPPING:

Grid Reference: NJ 94325 12680
Date of OS MasterMap: 29 July 2024

© Crown copyright and database rights 2024 OS AC0000813122. You are permitted to use this data solely to enable you to respond to, or interact with, the organisation that provided you with the data. You are not permitted to copy, sub-license, distribute or sell any of this data to third parties in any form.

Rev.	Description.
Checked (init./date)	Drawn (init./date)

ABERDEEN CITY COUNCIL
Capital | Resources
Business Hub 4, Ground Floor North,
Marischal College, Broad Street, Aberdeen
AB10 1AB

Project.
B999 TARVES ROAD / C19C SHIELHILL ROAD
JUNCTION IMPROVEMENTS

Title.
EXTENT OF PROPOSED
40mph TRAFFIC REGULATION ORDER

Drawn	Date	Checked	Date
KS	25/07/24	SD	02/08/24

Scale @ A2
1:2,000

Drawing No.
CP87499/DD/1200/001

0 20 40 60 80 100
SCALE 1:2000m