
NOTES:

1. ALL DIMENSIONS ARE IN METRES UNLESS OTHERWISE STATED.
2. THIS DRAWING CONTAINS COLOURED LINES / INFORMATION THAT MAY NOT BE CLEAR IF REPRODUCED IN BLACK & WHITE.

KEY:

- CARRIAGEWAY
- FOOTWAY
- CYCLE TRACK
- SHARED USE PATH
- ISLAND
- RAISED TABLE
- VERGE / LANDSCAPING
- EARTHWORKS
- MAINTENANCE LAY-BY
- TRAMLINE AND LADDER PAVING
- CORDUROY PAVING
- BLISTER TACTILE PAVING (CONTROLLED CROSSING - RED COLOUR)
- BLISTER TACTILE PAVING (UNCONTROLLED CROSSING - BUFF COLOUR)
- ROAD MARKING
- TIMBER FENCING
- LIMIT OF WORKS

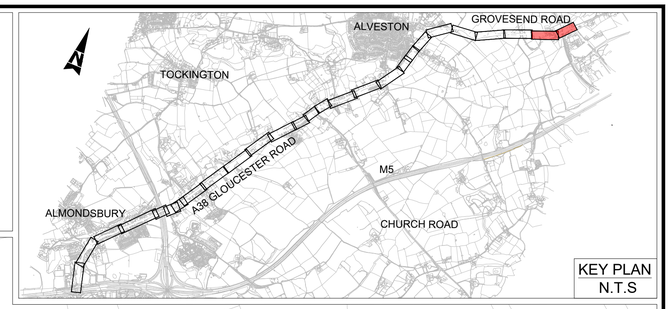

KEY PLAN
N.T.S

FOR CONTINUATION SEE DRAWING NO. WECA_SGC-ATK-HGN-A38_PH8-DR-CH-000105

NEW SPEED LIMIT- 40mph
EXISTING SPEED LIMIT- 60mph

EXISTING SPEED LIMIT- 40mph

SHARED USE PATH 3.0m
SEPARATOR 1.5m
NORTHBOUND LANE 3.2m
SOUTHBOUND LANE 3.2m

A38 GLOUCESTER ROAD

NEW SPEED LIMIT- 40mph
EXISTING SPEED LIMIT- 60mph

EXISTING SPEED LIMIT- 40mph

FOR CONTINUATION SEE BELOW

7390m 7400m 7410m 7420m 7430m 7440m 7450m 7460m 7470m 7480m 7490m 7500m 7510m 7520m 7530m 7540m 7550m 7560m 7570m 7580m 7590m 7600m 7610m 7620m 7630m 7640m 7650m 7660m 7670m 7680m 7690m 7700m 7710m 7720m 7730m 7740m 7750m 7760m 7770m 7780m

GROVESEND HOUSE

FOR CONTINUATION SEE ABOVE

SHARED USE PATH 3.0m
VERGE 1.0m
NORTHBOUND LANE 3.375m
SOUTHBOUND LANE 3.375m


SHARED USE PATH 3.0m
VERGE 1.0m

A38 GLOUCESTER ROAD

SEE CONSULTATION DRAWING NO. T430-388-026 FOR GROVESEND ROAD JUNCTION

GROVESEND ROAD

7170m 7200m 7230m 7260m 7290m 7320m 7350m 7380m 7410m 7440m 7470m 7500m 7530m 7560m 7590m 7620m 7650m 7680m 7710m 7740m 7750m 7760m 7770m 7780m 7790m 7800m 7810m 7820m 7830m 7840m 7850m 7860m 7870m 7880m 7890m 7900m 7910m 7913m

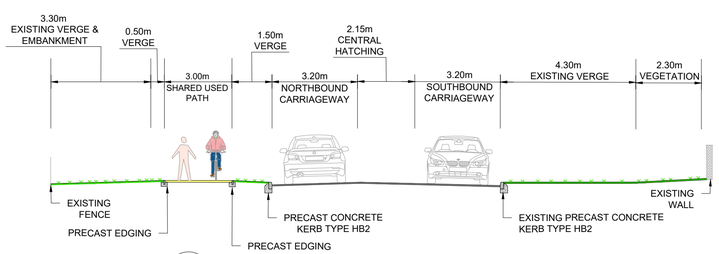

31 000106 TYPICAL CROSS SECTION DETAILS
NTS

SPEED LIMIT
50mph (Ch.6090 to Ch.7170)
40mph OUTSIDE OF ABOVE CHAINAGES

FOR CONSTRUCTION

Scale 1:500
10m 0m 10m 20m 30m

DRAWING NO:- A38_PH8-DR-CH-000106
SCALE : 1:500
REVISION NO. C01

Funded by UK Government

SCHEME DRAWING
ALVESTON HILL TO GROVESEND ROAD (SHEET 3 OF 3)
A38 PHASE 8