
NOTES:

1. ALL DIMENSIONS ARE IN METRES UNLESS OTHERWISE STATED.
2. THIS DRAWING CONTAINS COLOURED LINES / INFORMATION THAT MAY NOT BE CLEAR IF REPRODUCED IN BLACK & WHITE.

KEY:

- CARRIAGEWAY
- FOOTWAY
- CYCLE TRACK
- SHARED USE PATH
- HARD SURFACE / ISLAND
- RAISED TABLE
- VERGE / LANDSCAPING
- EARTHWORKS
- MAINTENANCE LAY-BY
- TREE PLANTING
- TRAMLINE AND LADDER PAVING
- CORDUROY PAVING
- BLISTER TACTILE PAVING (CONTROLLED CROSSING - RED COLOUR)
- BLISTER TACTILE PAVING (UNCONTROLLED CROSSING - BUFF COLOUR)
- ROAD MARKING
- TRAFFIC SIGNAL POLE
- LIMIT OF WORKS

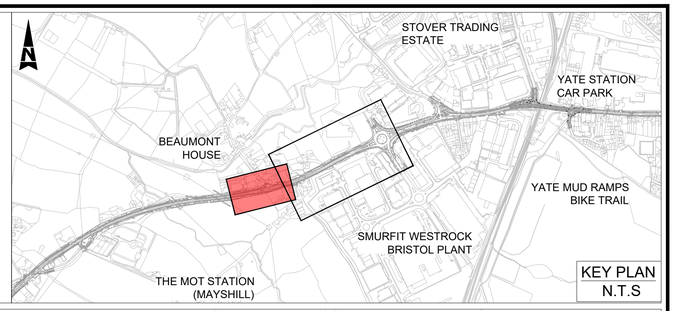

KEY PLAN
N.T.S

NIBLEY BIRD FARM

FOR CONTINUATION SEE DRAWING NO. 5231408-ATK-HGN-A432-DR-CH-000017

NIBLEY LANE

8980.000

9000.000

9020.000

9040.000

9060.000

9080.000

9100.000

9120.000

9140.000

353

365

EUROMECH

THE SWAN AT NIBLEY

WESTBOUND LANE 3.0m

EASTBOUND LANE 3.0m

SHARED USE PATH VARYING WIDTH 3.2m TO 4.6m


NORTHBOUND LANE 2.5m

A432 BADMINTON ROAD


FOR CONTINUATION SEE DRAWING NO. 5231408-ATK-HGN-A432-DR-CH-000019

NIBLEY LANE

MAINTENANCE BAY (2.5m WIDE AND 7.0m LENGTH)

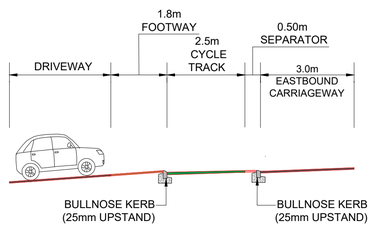

38 000018 TYPICAL CROSS SECTION FOR DRIVEWAY LOCATION
NTS

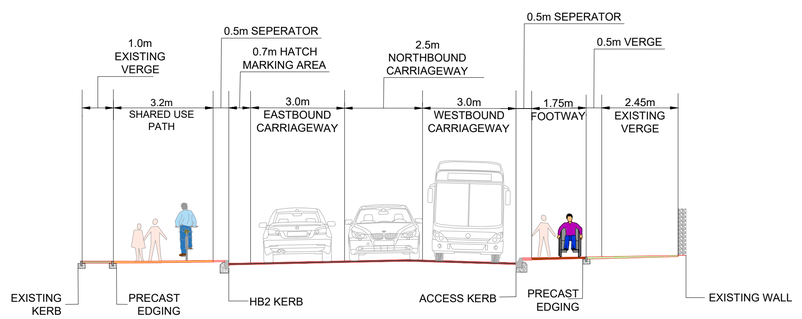

37 000018 TYPICAL CROSS SECTION DETAILS
NTS

FOR CONSTRUCTION

Scale 1:250
5m 0m 5m 10m 15m

SPEED LIMIT 30mph

DRAWING NO:- 5231408-ATK-HGN-A432-DR-CH-000018
SCALE : 1:250
REVISION NO. C01

Funded by UK Government

SCHEME DRAWING
NIBLEY LANE JUNCTION TO A432 CULVERT AVENUE ROUNDABOUT (SHEET 1 OF 2)
SECTION - 7 A4174-A432 CYCLE CORRIDOR