


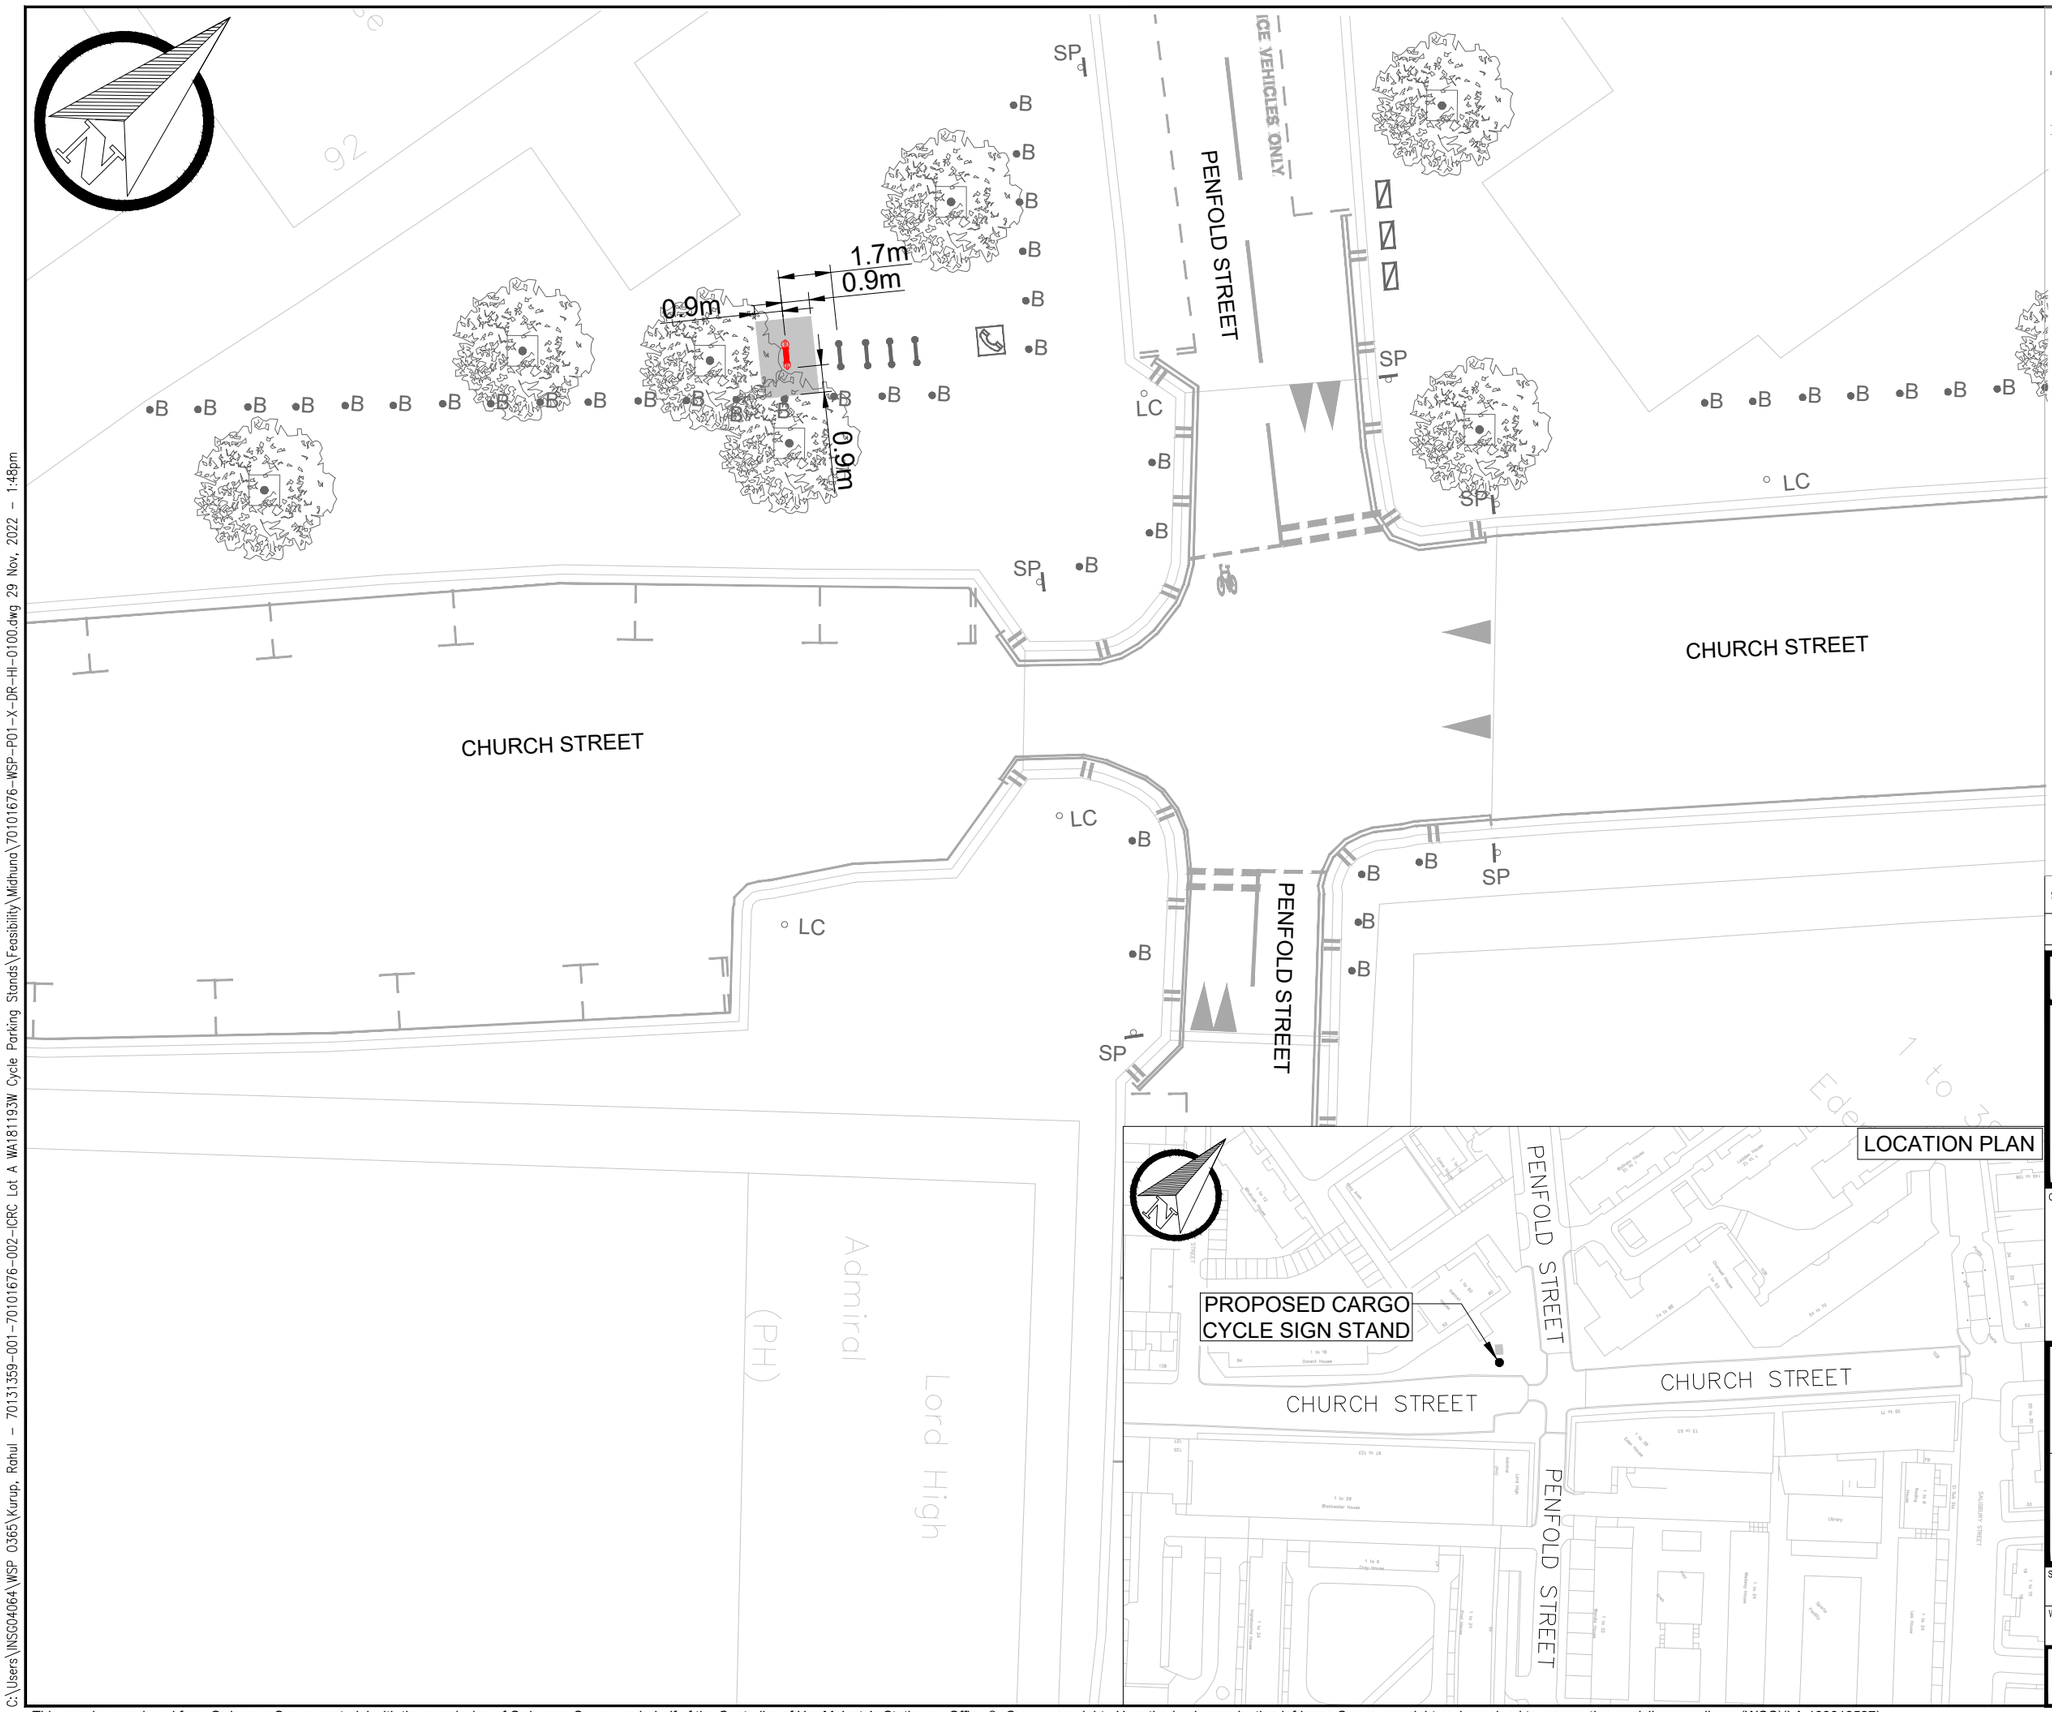



| REV | DATE | BY | DESCRIPTION | CHK | APD |
|---|---|---|---|---|---|
| S2-P01 | 29.11.2022 | RK | INITIAL ISSUE | PV | DVR |

DRAWING STATUS
FEASIBILITY DESIGN


CONWAY great people : great work
wsp
25 Mandela Way, London, SE1 5SZ
www.fmconway.co.uk www.wsp.com


CLIENT
City of Westminster

PROJECT
LOT A WA181193W Cycle Parking Stands

TITLE
90 CHURCH STREET
GENERAL ARRANGEMENT

| SCALE @ A3 | DATE | DESIGN/DRAWN | CHECKED | APPROVED | SHEET |
|---|---|---|---|---|---|
| 1:200 | 29.11.2022 | RK | PV | DVR | A3 |

| WSP PROJECT NO. | FMC PROJECT No. | WCC PROJECT NO. |
|---|---|---|
| 70101676 | WA2209MCP | C.WD13413 |

DRAWING No. 70101676-WSP-P01-X-DR-HI-0100-01
REV. S2-P01

C:\Users\NSG04064\WSP 0365\Kurup, Rahul - 70131359-001-70101676-002-(CRC Lot A WA181193W Cycle Parking Stands\Feasibility\Midhuna\70101676-WSP-P01-X-DR-HI-0100.dwg 29 Nov, 2022 - 1:48pm

This map is reproduced from Ordnance Survey material with the permission of Ordnance Survey on behalf of the Controller of Her Majesty's Stationery Office © Crown copyright. Unauthorised reproduction infringes Crown copyright and may lead to prosecution or civil proceedings. (WCC)(LA 100019597)