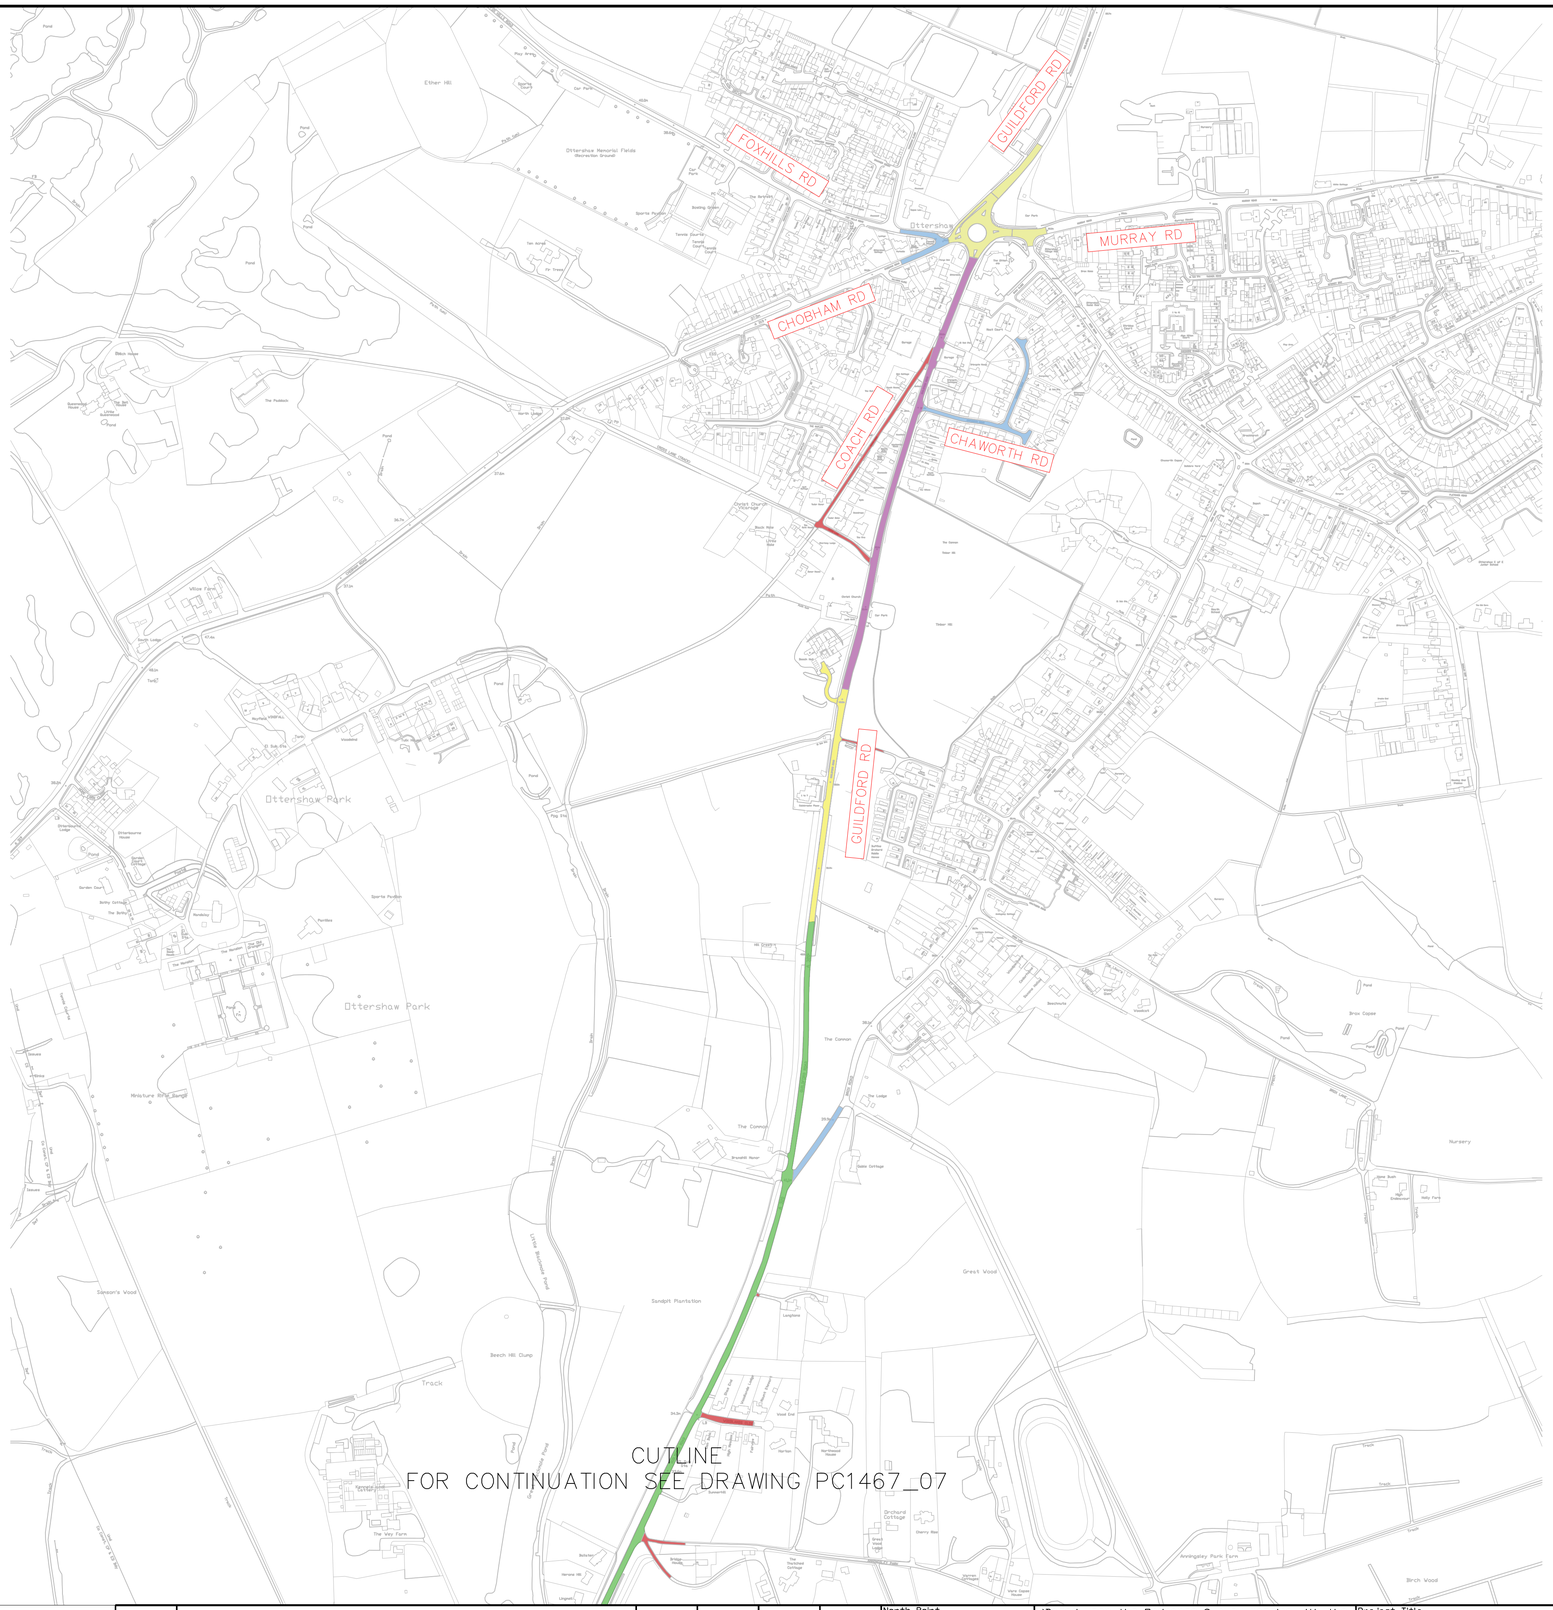



Existing 30MPH
Existing 40MPH
Private Road
Proposed 30MPH
Proposed 40MPH

| Rev. | Description | Drwn | Chkd | Appr | Date |
|---|---|---|---|---|---|
| | | | | | |

North Point

'Based upon the Ordnance Survey mapping with the permission of the Controller of Her Majesty's Stationery Office © Crown copyright and database rights 2023 OS 100019613. Unauthorised reproduction infringes Crown copyright and may lead to prosecution or civil proceedings.'

| Drawn by. | Checked by. | Approved by. |
|---|---|---|
| TA | | |
| Drawn date. | Checked date. | Approved date. |
| 10/2025 | | |

Project Title.
PC1467 A320 GUILDFORD RD
A320 GUILDFORD RD

Drawing Title.
TRO DRAWING
PAGE 1

DRAWING UP 1

SURREY COUNTY COUNCIL

| Project No. | Drawing No. |
|---|---|
| PC1467 | PC1467_06 |
| Scale. NTS | Revision. |
| Drawing units. METRES | Classification. |

## SAFETY, HEALTH AND ENVIRONMENTAL INFORMATION

In addition to the hazards/risks normally associated with the types of work detailed on this drawing, note the following significant residual risks. (Reference shall also be made to the Design Hazard Log)

CONSTRUCTION:

MAINTENANCE/CLEANING:

USE:

DECOMMISSIONING/DEMOLITION:

It is assumed that all works will be carried out by a competent contractor working, where appropriate, to an approved method statement.

File Name: I:\EAI\PC all\Resource Pool\Projects\NW Runnymede\PC1467 A320 Guildford Rd\6. Drawings\Current\PC1467_Guildford Rd_GA.dwg

A1