
This drawing and its contents remain the © Copyright of Aberdeen City Council

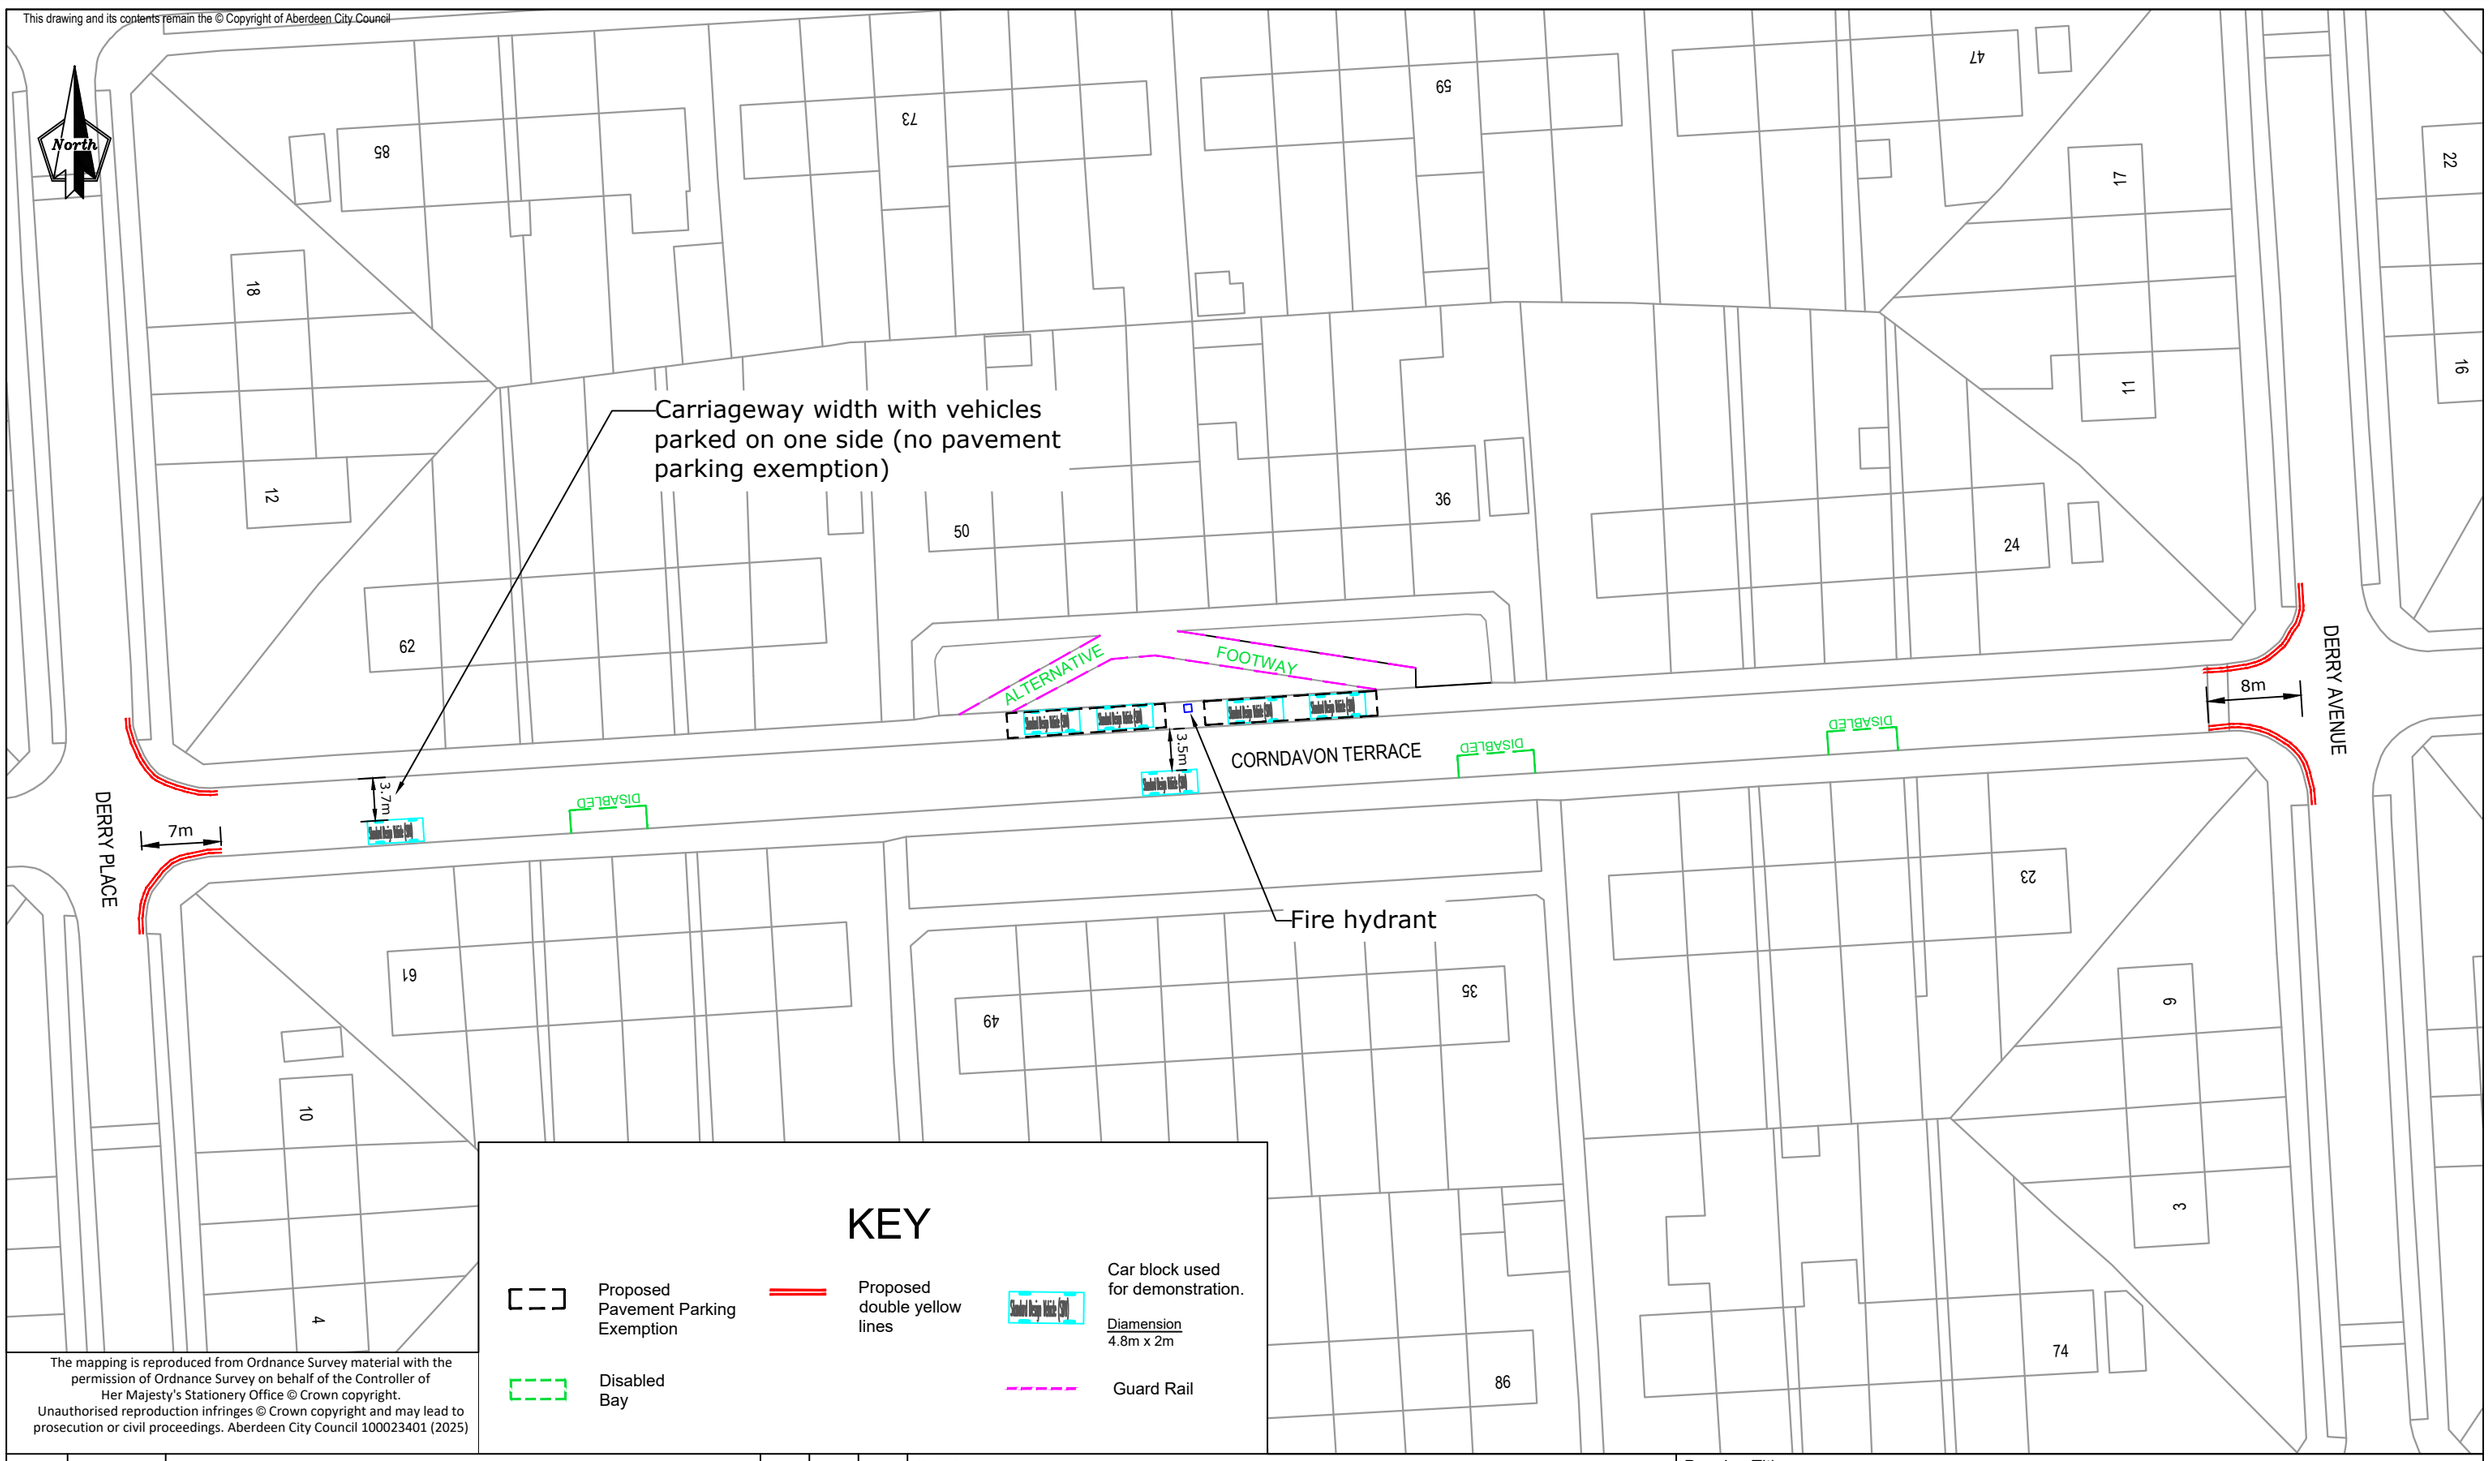

KEY

- Proposed Pavement Parking Exemption
- Proposed double yellow lines
- Car block used for demonstration. Diamension 4.8m x 2m
- Disabled Bay
- Guard Rail

The mapping is reproduced from Ordnance Survey material with the permission of Ordnance Survey on behalf of the Controller of Her Majesty's Stationery Office © Crown copyright. Unauthorised reproduction infringes © Crown copyright and may lead to prosecution or civil proceedings. Aberdeen City Council 100023401 (2025)

Rev	Date	Details	Orig	Chk'd	App'd
0	xx/xx/25	ISSUED FOR	XX	XX	XX

Client: ABERDEEN CITY COUNCIL

Project: SMALL SCALE PROPOSAL, JAN 2026

City Regeneration and Environment
Operations
Traffic Management and Road Safety

Business Hub 4, Ground Floor North, Marischal College,
Broad Street, Aberdeen AB10 1AB
General Enquiries Telephone: 01224 069516

Drawing Title

CORNDAVON TERRACE
Pavement Parking Exemption and Prohibition of Waiting (Double Yellow Lines) Proposal

Originator	Checked	Approved	Date	Project No	Scale	Size
TO			19.09.25		NTS	A3

Drawing No.	SHT No.	Revision
		0