
KEY:

- CARRIAGEWAY
- FOOTWAY
- CYCLE TRACK
- ISLAND
- VERGE / LANDSCAPING
- EARTHWORKS
- MAINTENANCE LAY-BY
- TRAMLINE AND LADDER PAVING
- CORDUROY PAVING
- BLISTER TACTILE PAVING (CONTROLLED CROSSING - RED COLOUR)
- BLISTER TACTILE PAVING (UNCONTROLLED CROSSING - BUFF COLOUR)
- SIGNAL POLE

- 3 RAIL TIMBER FENCE
- PEDESTRIAN GUARDRAIL
- DWARF WALL
- ROAD MARKING
- LIMIT OF WORKS

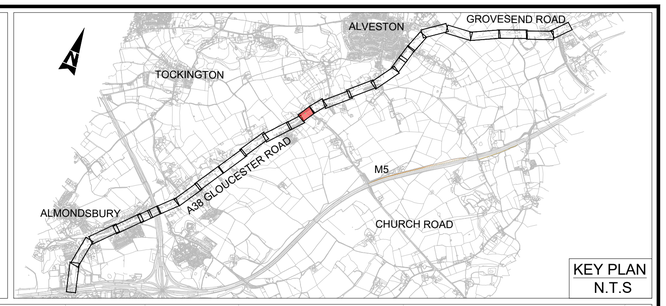

KEY PLAN
N.T.S


MOUNT COLTAGE CRAFTS

NEW SPEED LIMIT- 30mph
EXISTING SPEED LIMIT- 40mph


FOOTWAY 1.8m
PAVED AREA 1.7m
PEDESTRIAN GUARDRAIL
FOOTWAY 1.8m
2-WAY CYCLE TRACK 2.5m
ONE WAY
NO ENTRY
A38 GLOUCESTER ROAD
PUFFIN CROSSING
NORTHBOUND LANE 3.2m
NORTHBOUND RIGHT TURN LANE 3.2m
SOUTHBOUND LANE 3.2m
DWARF WALL
FOOTWAY 1.5m
2-WAY CYCLE TRACK 2.5m
CHURCH ROAD
NORTHBOUND LANE 3.65m
FOOTWAY 1.8m
MAINTENANCE BAY
PUFFIN CROSSING
2-WAY CYCLE TRACK 2.5m
TRAFFIC ISLAND 1.9m
CHURCH ROAD

FOR CONTINUATION SEE DRAWING NO. WECA_SGC-ATK-HGN-A38_PH4-DR-CH-000106

FOR CONTINUATION SEE DRAWING NO. WECA_SGC-ATK-HGN-A38_PH5-DR-CH-000104

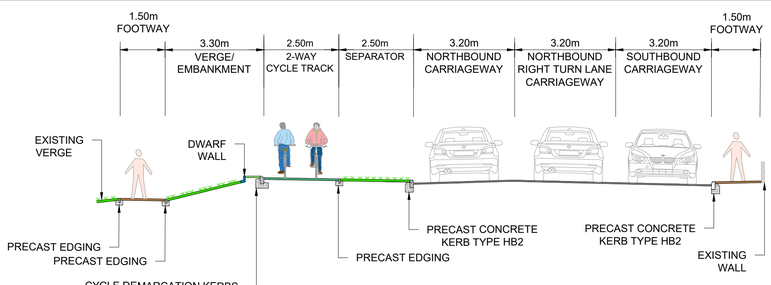

21 000103 TYPICAL CROSS SECTION DETAILS
NTS

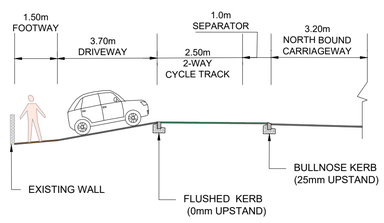

22 000103 CROSS SECTION FOR DRIVEWAY LOCATION
NTS

SPEED LIMIT 30mph

Scale 1:250
5m 0m 5m 10m 15m

DRAWING NO:- A38_PH5-DR-CH-000103
SCALE : 1:250
REVISION NO. C01

Funded by UK Government

SCHEME DRAWING
CHURCH ROAD JUNCTION (SHEET 1 OF 2)
A38 PHASE 5

FOR CONSTRUCTION