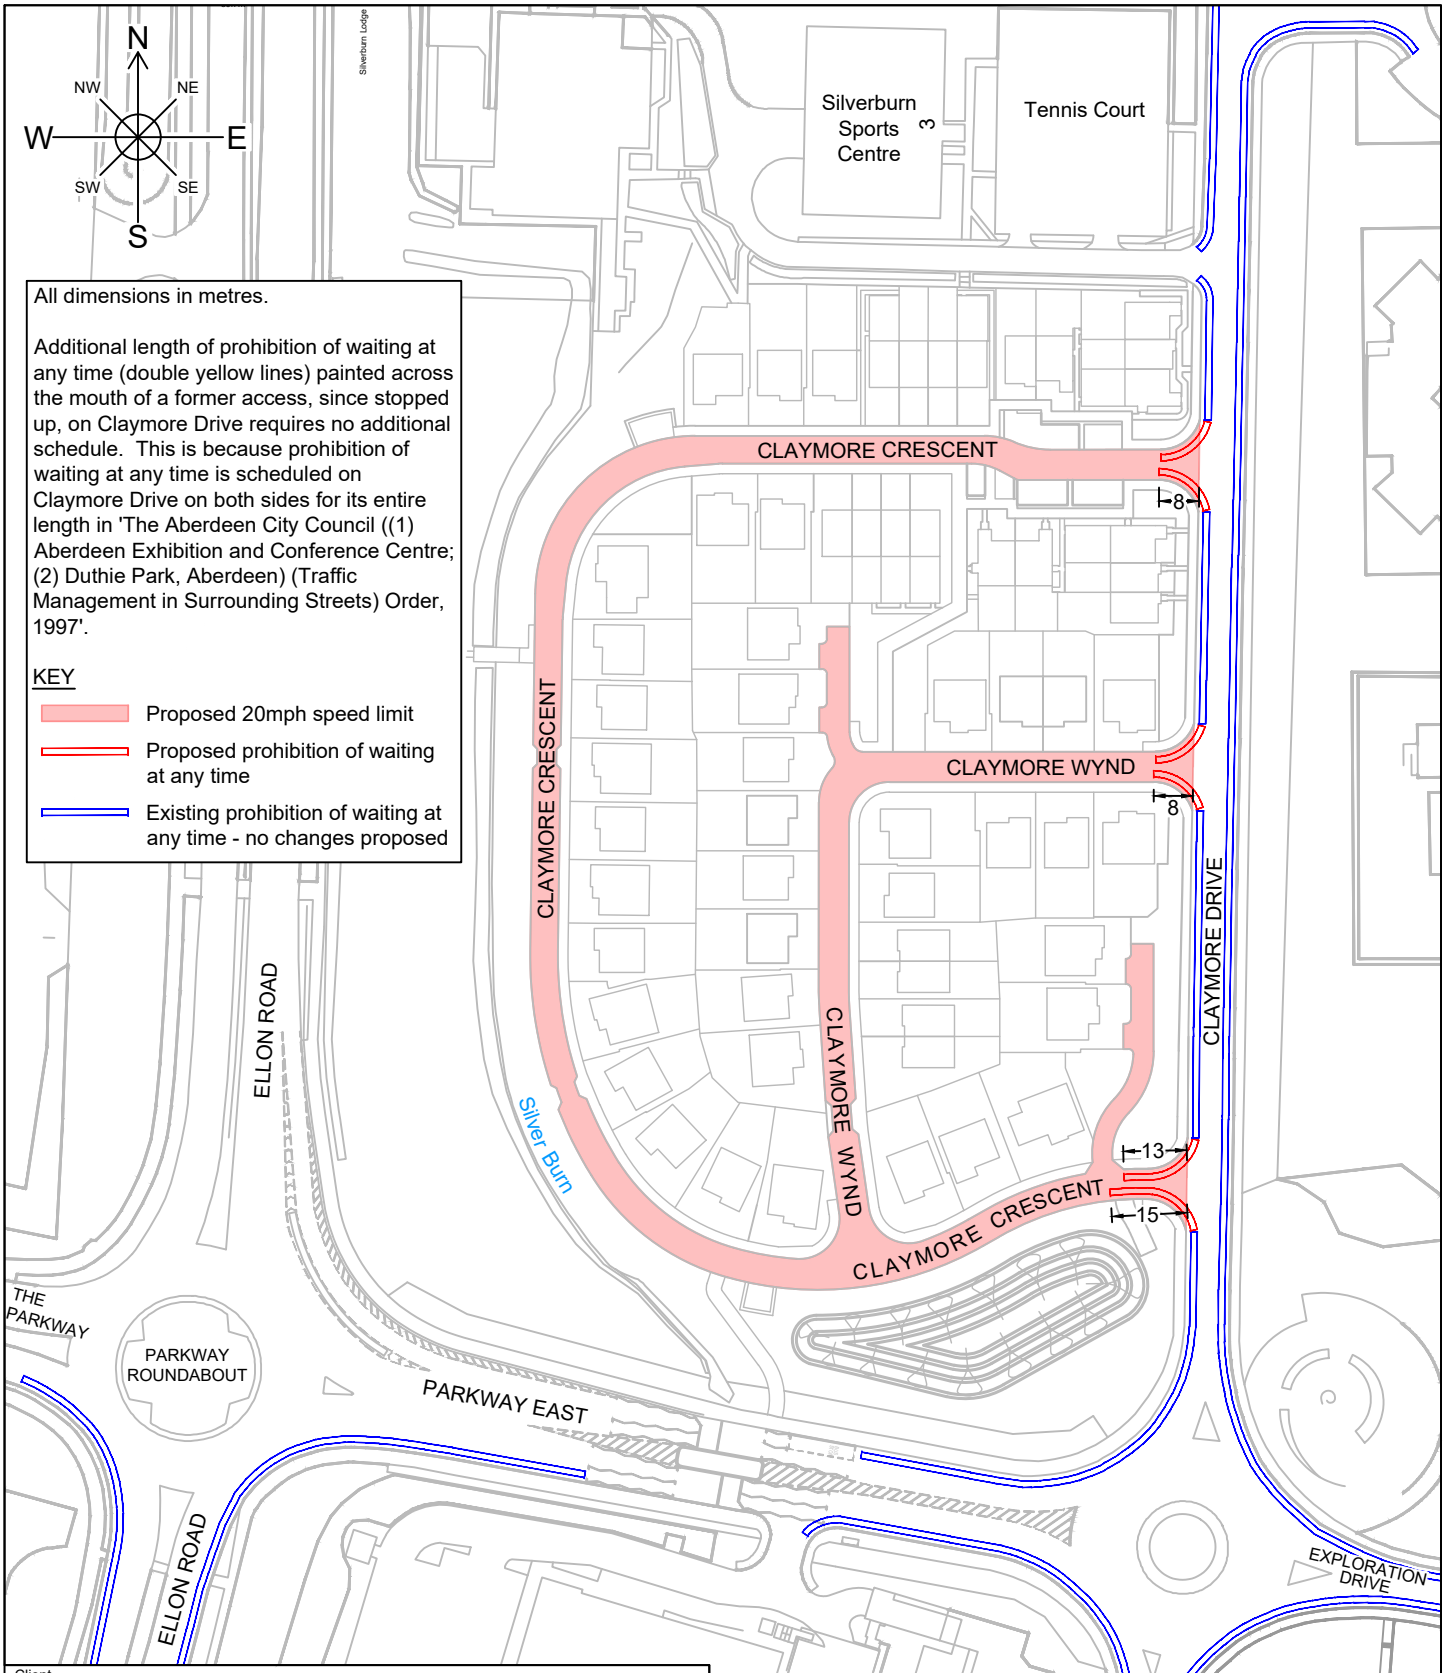


All dimensions in metres.

Additional length of prohibition of waiting at any time (double yellow lines) painted across the mouth of a former access, since stopped up, on Claymore Drive requires no additional schedule. This is because prohibition of waiting at any time is scheduled on Claymore Drive on both sides for its entire length in 'The Aberdeen City Council ((1) Aberdeen Exhibition and Conference Centre; (2) Duthie Park, Aberdeen) (Traffic Management in Surrounding Streets) Order, 1997'.

KEY

- Proposed 20mph speed limit
- Proposed prohibition of waiting at any time
- Existing prohibition of waiting at any time - no changes proposed

Client: ABERDEEN CITY COUNCIL

Project: Traffic Management Proposals (Q4-26)

Description: Issued for consultation

Originator	Checked	Approved	Date	Scale	Project Number	Sheet size
KW	GM	VR	23/10/26	1:1500	-	A4

Drawing Title

The Aberdeen City Council (Claymore Crescent Area, Aberdeen) (Prohibition of Waiting) Order 202_

The Aberdeen City Council (Claymore Crescent / Claymore Wynd, Aberdeen) (20MPH Speed Limit) Order 202_

Drawing Number	Sheet No.	Revision
-	1/1	0

Based upon the Ordnance Survey mapping with permission of the Controller of Her Majesty's Stationery Office Crown Copyright. Unauthorised reproduction infringes Crown copyright and may lead to prosecution or civil proceedings, Aberdeen City Council AC0000813122, 2026

ABERDEEN CITY COUNCIL

Operations and Protective Services
Traffic Management and Road Safety

Business Hub 4, Ground Floor North, Marischal College
Broad Street, Aberdeen AB10 1AB
General Enquiries Telephone: 01224 045345