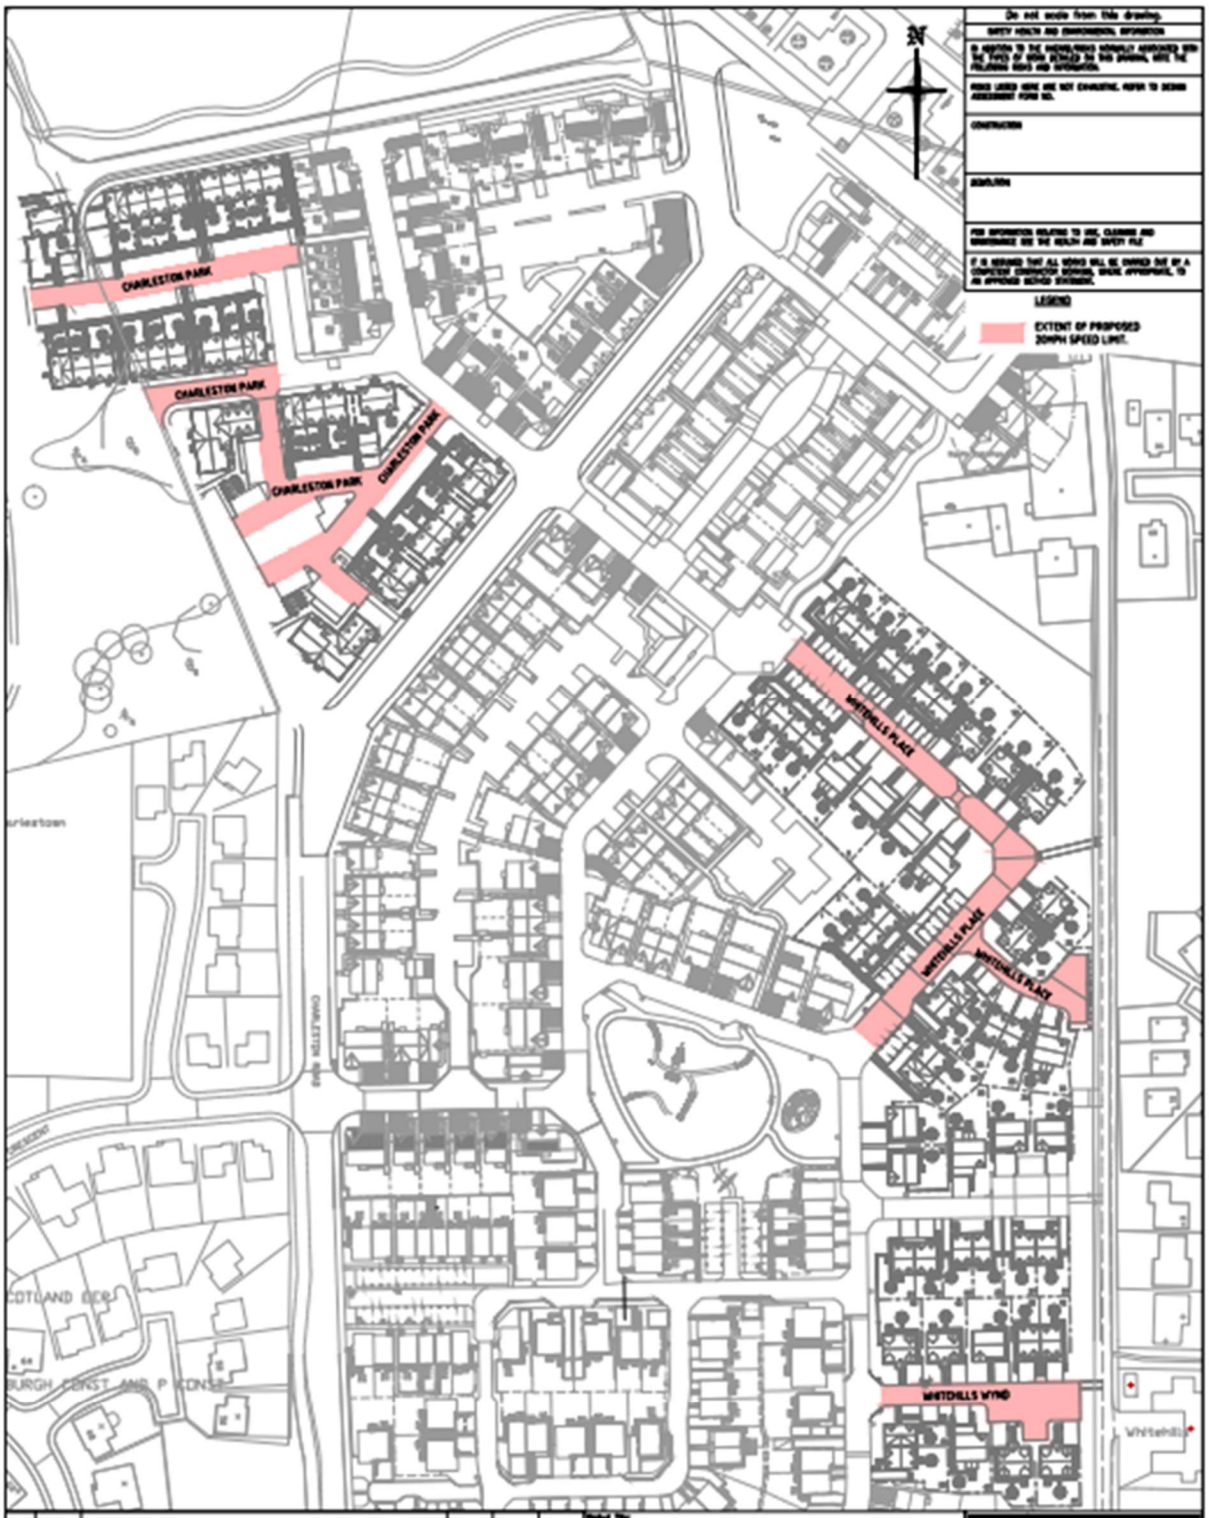


Do not scale from this drawing.

SAFETY HEALTH AND ENVIRONMENTAL INFORMATION

IN ADDITION TO THE HAZARDS/RISKS NORMALLY ASSOCIATED WITH THE TYPES OF WORK DETAILED ON THIS DRAWING, NOTE THE FOLLOWING RISKS AND INFORMATION.

RISKS LISTED HERE ARE NOT EXHAUSTIVE. REFER TO DESIGN ASSESSMENT FORM 101.

CONSTRUCTION

DEMOLITION

FOR INFORMATION RELATING TO USE, CLEANING AND MAINTENANCE SEE THE HEALTH AND SAFETY FILE

IT IS ASSUMED THAT ALL WORKS WILL BE CARRIED OUT BY A COMPETENT CONTRACTOR EMPLOYING SAFE APPROACHES TO AN APPROVED METHOD STATEMENT.

LEGEND

EXTENT OF PROPOSED 20MPH SPEED LIMIT.

Rev.	Date	Description	Drawn	Checked	Approved

Project Title
RESIDENTIAL DEVELOPMENT AT
WELLINGTON ROAD
COVE
PHASE 2

Drawing Title
TRAFFIC REGULATIONS ORDER
SPEED LIMITS LAYOUT

FAIRHURST

43 Queens Road, ABERDEEN, AB15 4YL
Tel. 01224 202 200 Fax. 01224 202 201

Scale at A3	Status
1:1250	For Approval

Drawn	Checked	Approved
JC	DA	ZJH
Date	Date	Date
11/03/25	11/03/25	11/03/25

Drawing No: 112463/1019

Revision: –