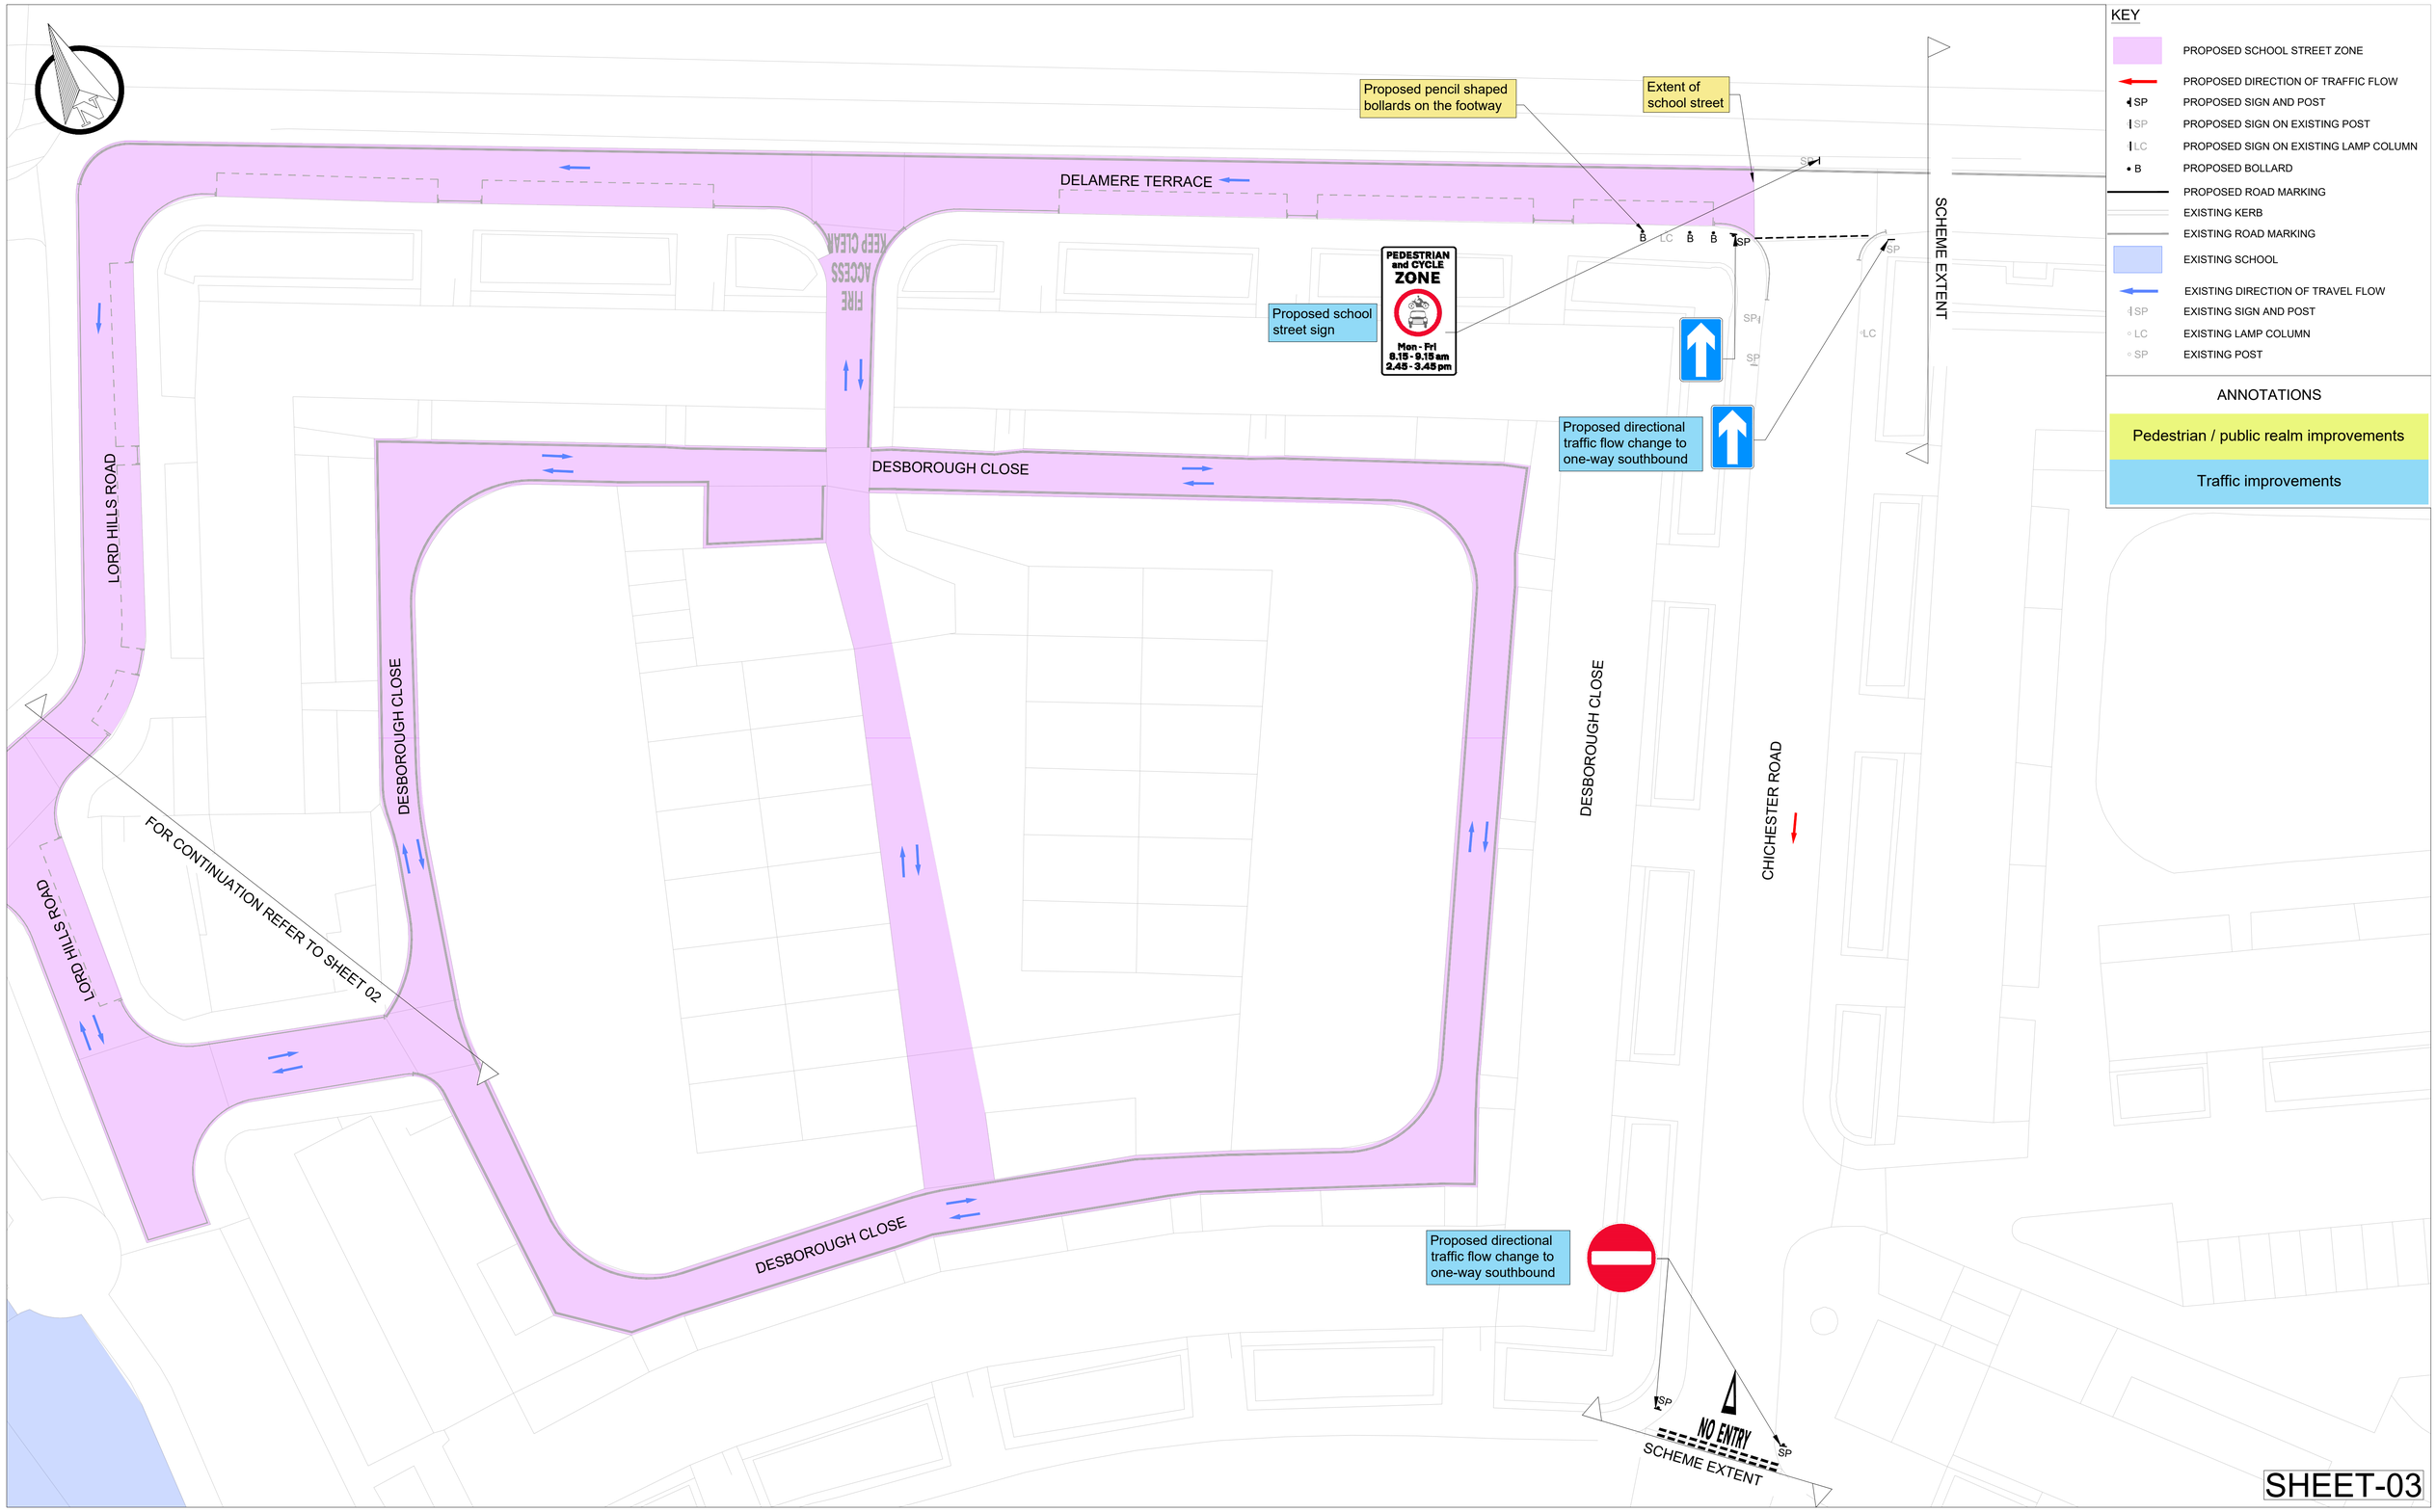

DELAMERE TERRACE
DESBOROUGH CLOSE
LORD HILLS ROAD
DESBOROUGH CLOSE
DESBOROUGH CLOSE
DESBOROUGH CLOSE
CHICHESTER ROAD
SCHEME EXTENT
FIRE ACCESS KEEP CLEAR
PEDESTRIAN and CYCLE ZONE
Mon - Fri
8.15 - 9.15 am
2.45 - 3.45 pm
Proposed pencil shaped bollards on the footway
Extent of school street
Proposed school street sign
Proposed directional traffic flow change to one-way southbound
Proposed directional traffic flow change to one-way southbound
NO ENTRY
SCHEME EXTENT
FOR CONTINUATION REFER TO SHEET 02
KEY
PROPOSED SCHOOL STREET ZONE
PROPOSED DIRECTION OF TRAFFIC FLOW
PROPOSED SIGN AND POST
PROPOSED SIGN ON EXISTING POST
PROPOSED SIGN ON EXISTING LAMP COLUMN
PROPOSED BOLLARD
PROPOSED ROAD MARKING
EXISTING KERB
EXISTING ROAD MARKING
EXISTING SCHOOL
EXISTING DIRECTION OF TRAVEL FLOW
EXISTING SIGN AND POST
EXISTING LAMP COLUMN
EXISTING POST
ANNOTATIONS
Pedestrian / public realm improvements
Traffic improvements
SHEET-03