Ingleton Wood LLP shall have no liability to the Employer arising out of any unathorised modification or amendment to, or any transmission, copy or use of the material, or any proprietary work contained therein, by the Employer, Other Project Team Member, or any other third party.

All dimensions are to be checked and verified on-site by the Main Contractor prior to commencement; any discrepancies are to be reported to the Contract Administrator.

This drawing is to be read in conjunction with all other relevant drawings and specifications.

Do Not Scale


© Ingleton Wood LLP

0m 1m 2m 3m 4m 5m

Scale Bar 1:50


View from bed head with 300mm Raised Cills.

View from bed head with previously shown full height windows.

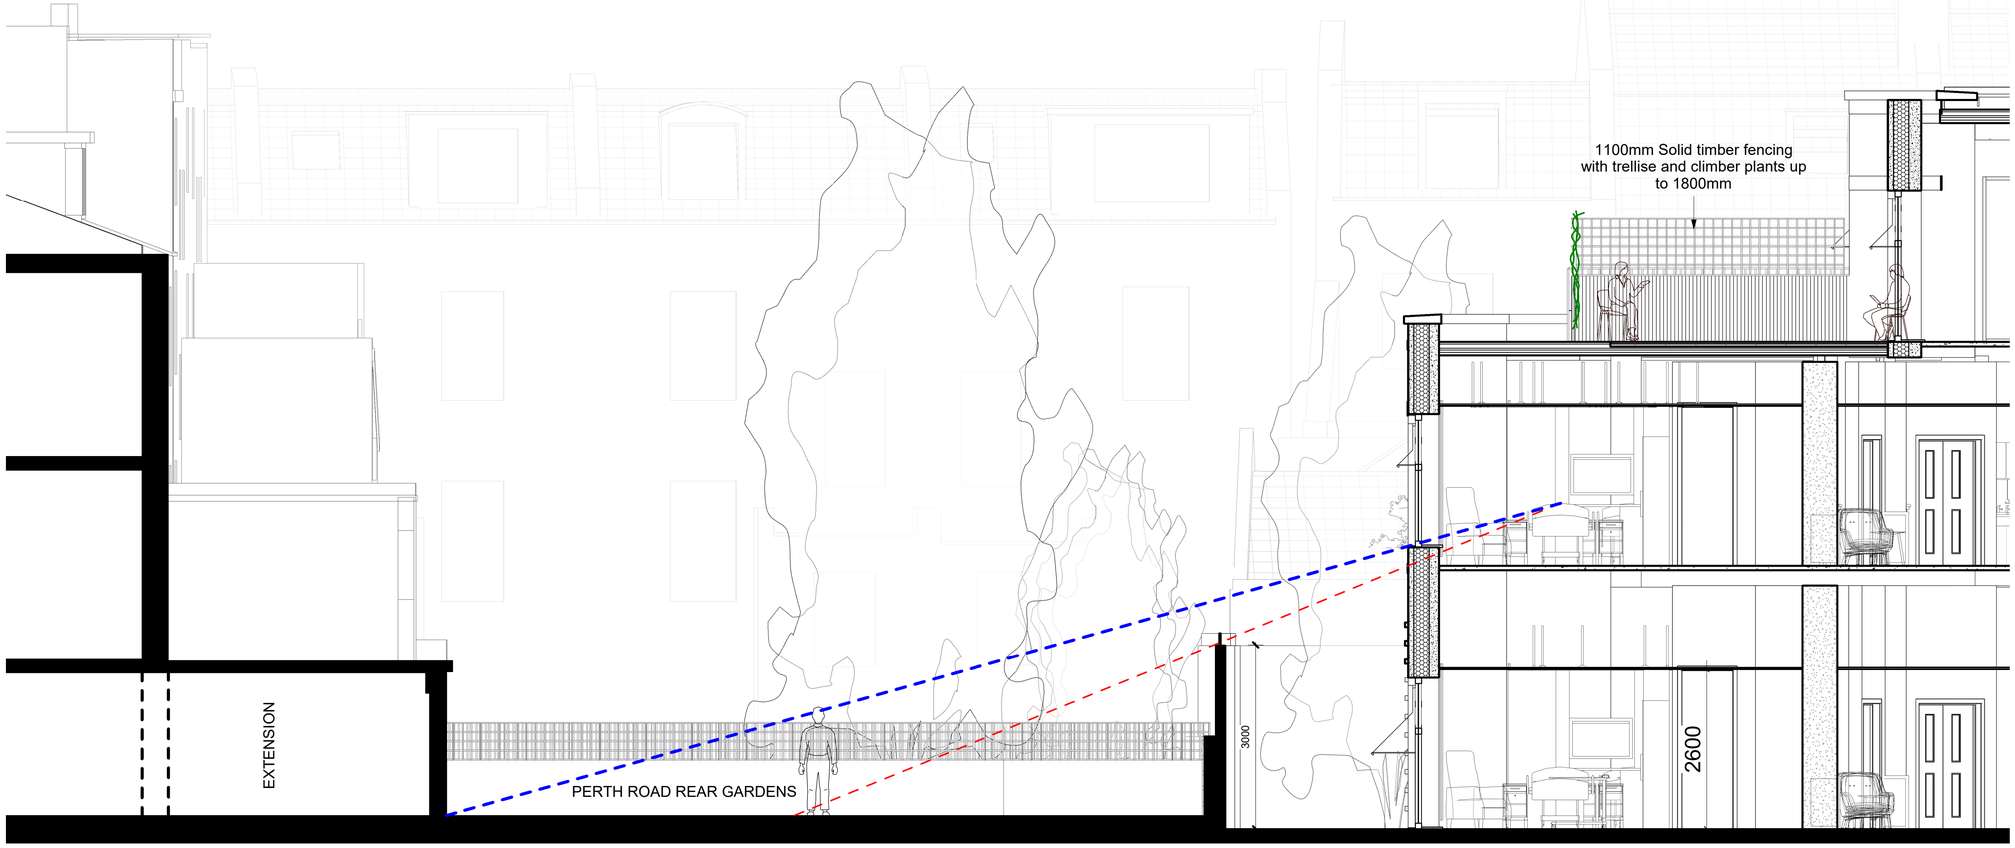

Section SE Neighbour Adjacency

1 : 50

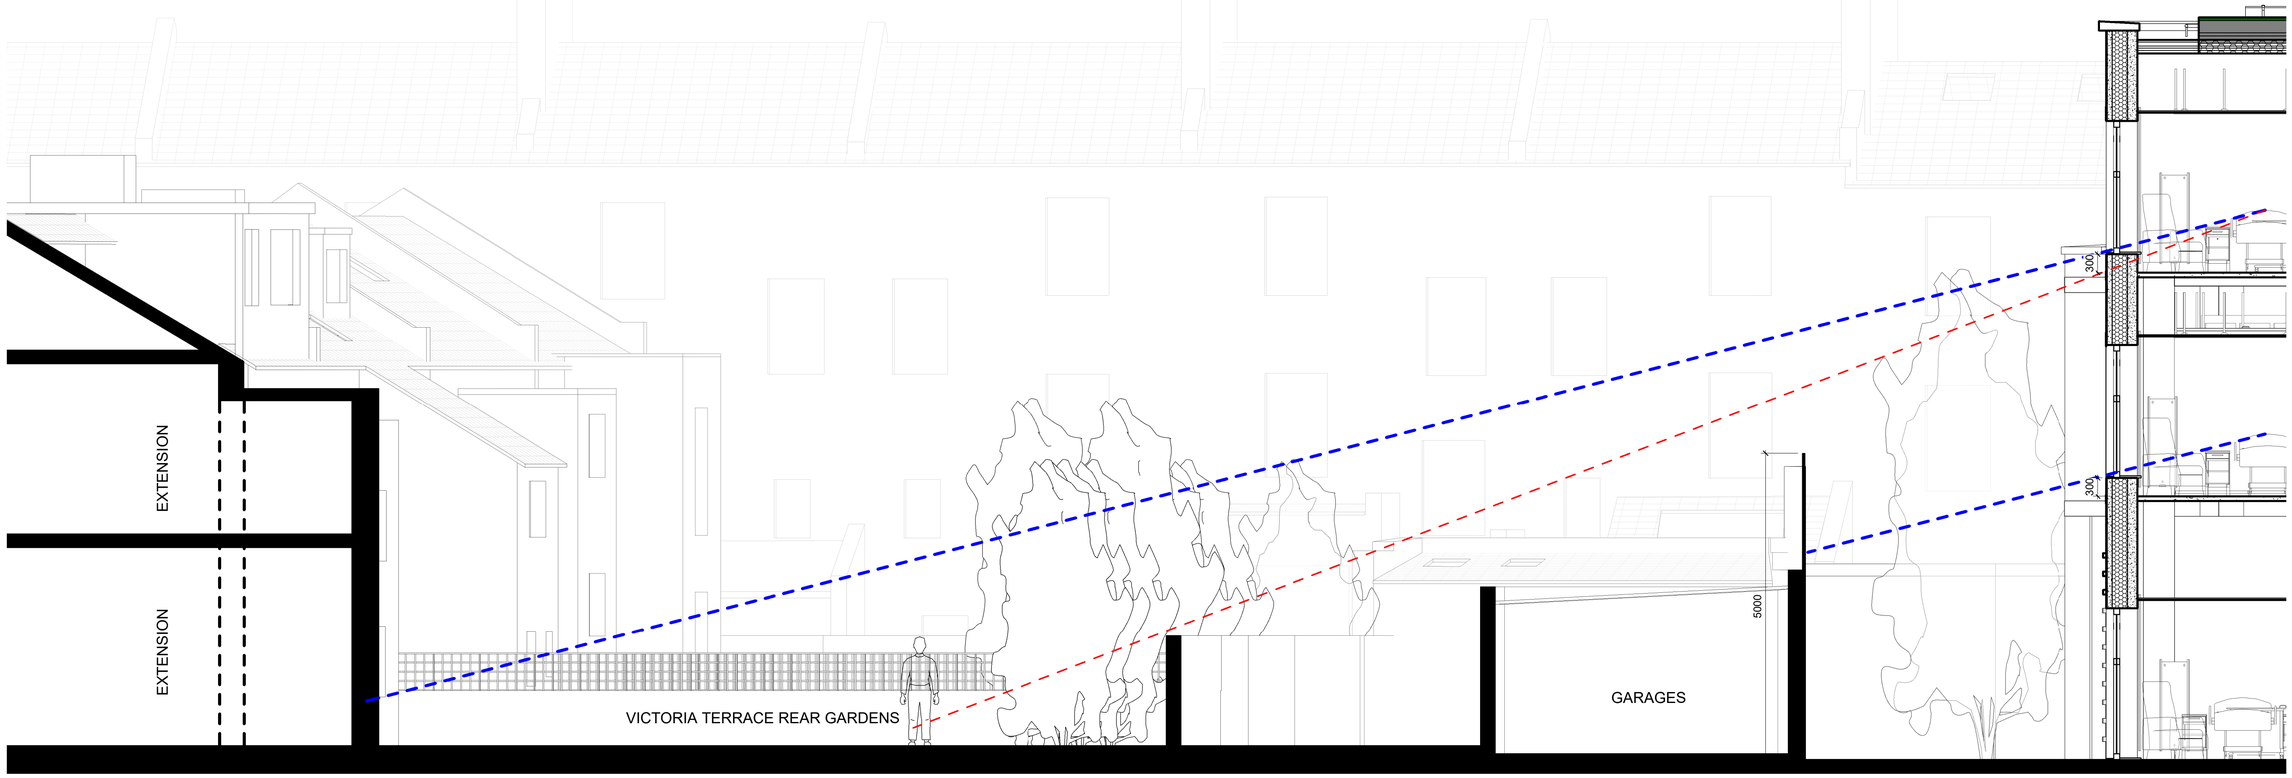

Section NE Neighbour Adjacency

1 : 50

Rev	Comment	Date	Chk	Apr
P2	Window Cils Lowered to 300mm	01/02/23	JG	TH
P1	Window Cils Raised to 450mm.	01/02/23	JG	TH

Project No:	Scale @ A1:	Drawn By:
812866	1 : 50	JG

Signed:

Stage 3+ Date:

Ingleton Wood

Property and Construction Consultants

Issuing office: London
T: 020 7680 4400
www.ingletonwood.co.uk

Vision, form and function

Project:
Osborne Grove Care Home
16 Upper Tollington Park
Stroud Green
London, N4 3EL

Client:
London Borough of Haringey

Title:
Neighbourhood Adjacency SKETCH

Drawing Number:
812866-IWD-XX-ZZ-DR-A-X100

Status:	Purpose of Issue:	Revision:
S2	For Co-ordination	P2