
This drawing and its contents remain the © Copyright of Aberdeen City Council

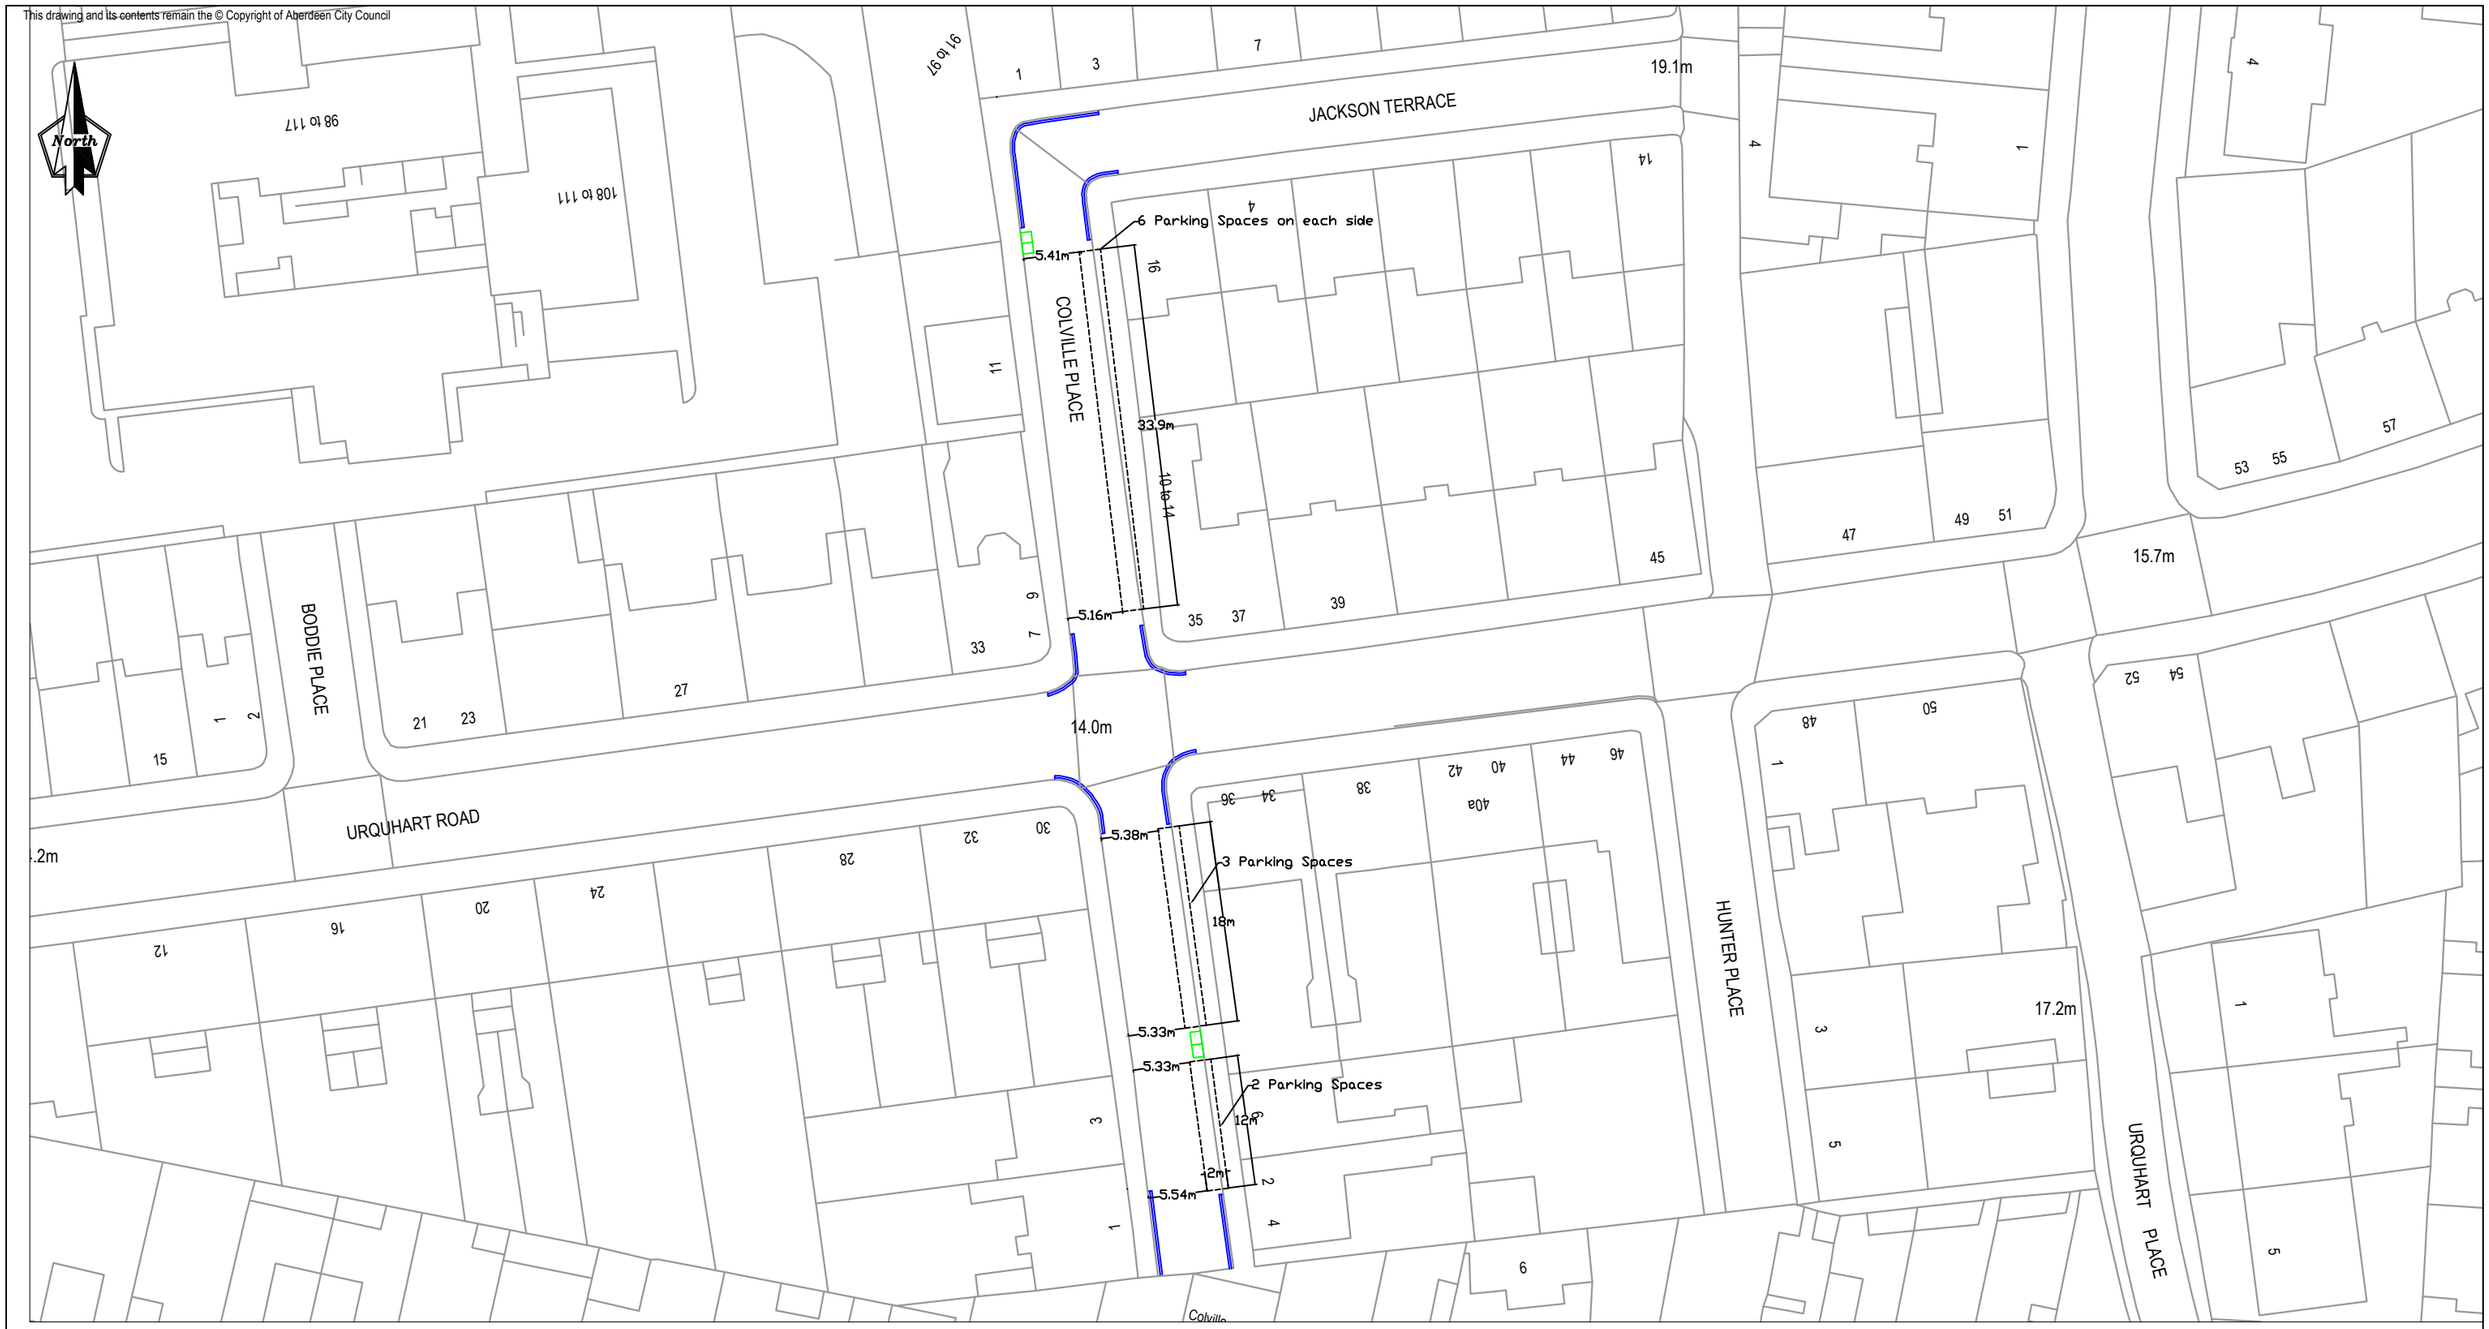

The mapping is reproduced from Ordnance Survey material with the permission of Ordnance Survey on behalf of the Controller of Her Majesty's Stationery Office © Crown copyright. Unauthorised reproduction infringes © Crown copyright and may lead to prosecution or civil proceedings. Aberdeen City Council 100023401 (2023)

Existing Double Yellow Lines

Waste Bins

Pavement Parking Exemption Marking

Rev	Date	Details	Orig	Chk'd	App'd
0	27/01/25	ISSUED FOR	XX	XX	XX

Client: ABERDEEN CITY COUNCIL

Project: PAVEMENT PARKING EXEMPTION

Operations and Protective Services
Traffic Management and Road Safety

Business Hub 11, 2nd Floor West, Marischal College,
Broad Street, Aberdeen AB10 1AB
General Enquiries Telephone: 01224 522305

Drawing Title: COLVILLE PLACE
PAVEMENT PARKING EXEMPTION

Originator	Checked	Approved	Date	Project No	Scale	Size
KAB	TO	VR	27.01.25		NTS	A3

Drawing No.: PPE_COLVILLE 1 of 3

SHT No.:

Revision: 0