KEY

- RP — RESIDENTS' PARKING (MON - FRI 8:30 AM - 6:30 PM)
- EVR — ELECTRIC VEHICLE RESIDENTS' PARKING ("AT ANY TIME")
- ES — DOCKLESS E-SCOOTER AND CYCLE HIRE PARKING ("AT ANY TIME")
- DOUBLE YELLOW LINES (NO WAITING "AT ANY TIME")
- DOUBLE YELLOW KERB MARKINGS (NO LOADING "AT ANY TIME")
- PROPOSED TRAFFIC DIRECTION
- PROPOSED CONTRA-FLOW CYCLING
- EXISTING BOUNDARY (BRENT LONDON BOROUGH COUNCIL)

NOTE: REFER TO DRAWING 9953902-WSP-P1-XX-DR-HI-1202-01 FOR EXISTING TRAFFIC MANAGEMENT ORDER

KILBURN LANE

SCHEME EXTENTS

KEEP CLEAR

BANISTER ROAD

OLIPHANT STREET

CHAMBERLAYNE ROAD

16.6m

66.7m

5m

24.5m

20

RP

EVR

ES

1 to 42

Prime House

Moberly Sports Centre

1 to 14

Thandie House

El Sub Sta

Westfield Court

1 to 18

Tropical Court

FOR CONTINUATION REFER TO DWG No.
9953902-WSP-P1-XX-DR-HI-1203-02

PARKING AND LOADING SCHEDULE

RESTRICTION TYPE (ZONE)	PARKING/ SYMBOL	EXISTING		PROPOSED		DIFFERENCE	
		LENGTH (m)	NO OF SPACES	LENGTH (m)	NO OF SPACES	LENGTH (m)	NO OF SPACES
RESIDENTS' PARKING (MON - FRI 8:30 AM - 6:30 PM)	RP	151.7	30	152.9	29	1.2	-1
ELECTRIC VEHICLE RESIDENTS' PARKING ("AT ANY TIME")	EVR	5.0	1	5.0	1	0	-
DOCKLESS E-SCOOTER AND CYCLE HIRE PARKING ("AT ANY TIME")	ES	6.0	1	7.8	1	1.8	-
DOUBLE YELLOW LINES (NO WAITING "AT ANY TIME")		46.2	-	51.9	-	5.7	-
DOUBLE YELLOW KERB MARKINGS (NO LOADING "AT ANY TIME")		0.0	-	23.0	-	23	-

REV	DATE	BY	DESCRIPTION	CHK	APD
S2-P01	06.02.2026	NK/NR	FIRST ISSUE		

DRAWING STATUS: INITIAL DESIGN

WSP House, 70 Chancery Lane, London, WC2A 1AF, UK
T+44 (0) 207 314 5000, F+ 44 (0) 207 314 5111
wsp.com

CLIENT: City of Westminster

PROJECT: KILBURN LANE PHASE 2

TITLE: PROPOSED TRAFFIC MANAGEMENT ORDER SHEET 01 OF 02


SCALE @ A1	DATE	DESIGN/DRAWN	CHECKED	APPROVED	SHEET
1:250	06.02.2026	NK/NR	NP	PO	A1

WSP PROJECT NO.	FMC PROJECT No.	WCC PROJECT NO.
UK0029995.3902	WWESA3539	C.WD13653.01

DRAWING No.: 9953902-WSP-P1-XX-DR-HI-1203-01 REV.: S2-P01

C:\Users\NNK158550\AppData\Local\Temp\AcPublish_26848\9953902-WSP-P1-XX-DR-HI-1203.dwg 06 Feb, 2026 - 9:46am

This map is reproduced from Ordnance Survey material with the permission of Ordnance Survey on behalf of the Controller of Her Majesty's Stationery Office © Crown copyright. Unauthorised reproduction infringes Crown copyright and may lead to prosecution or civil proceedings. (WCC)(LA 100019597)

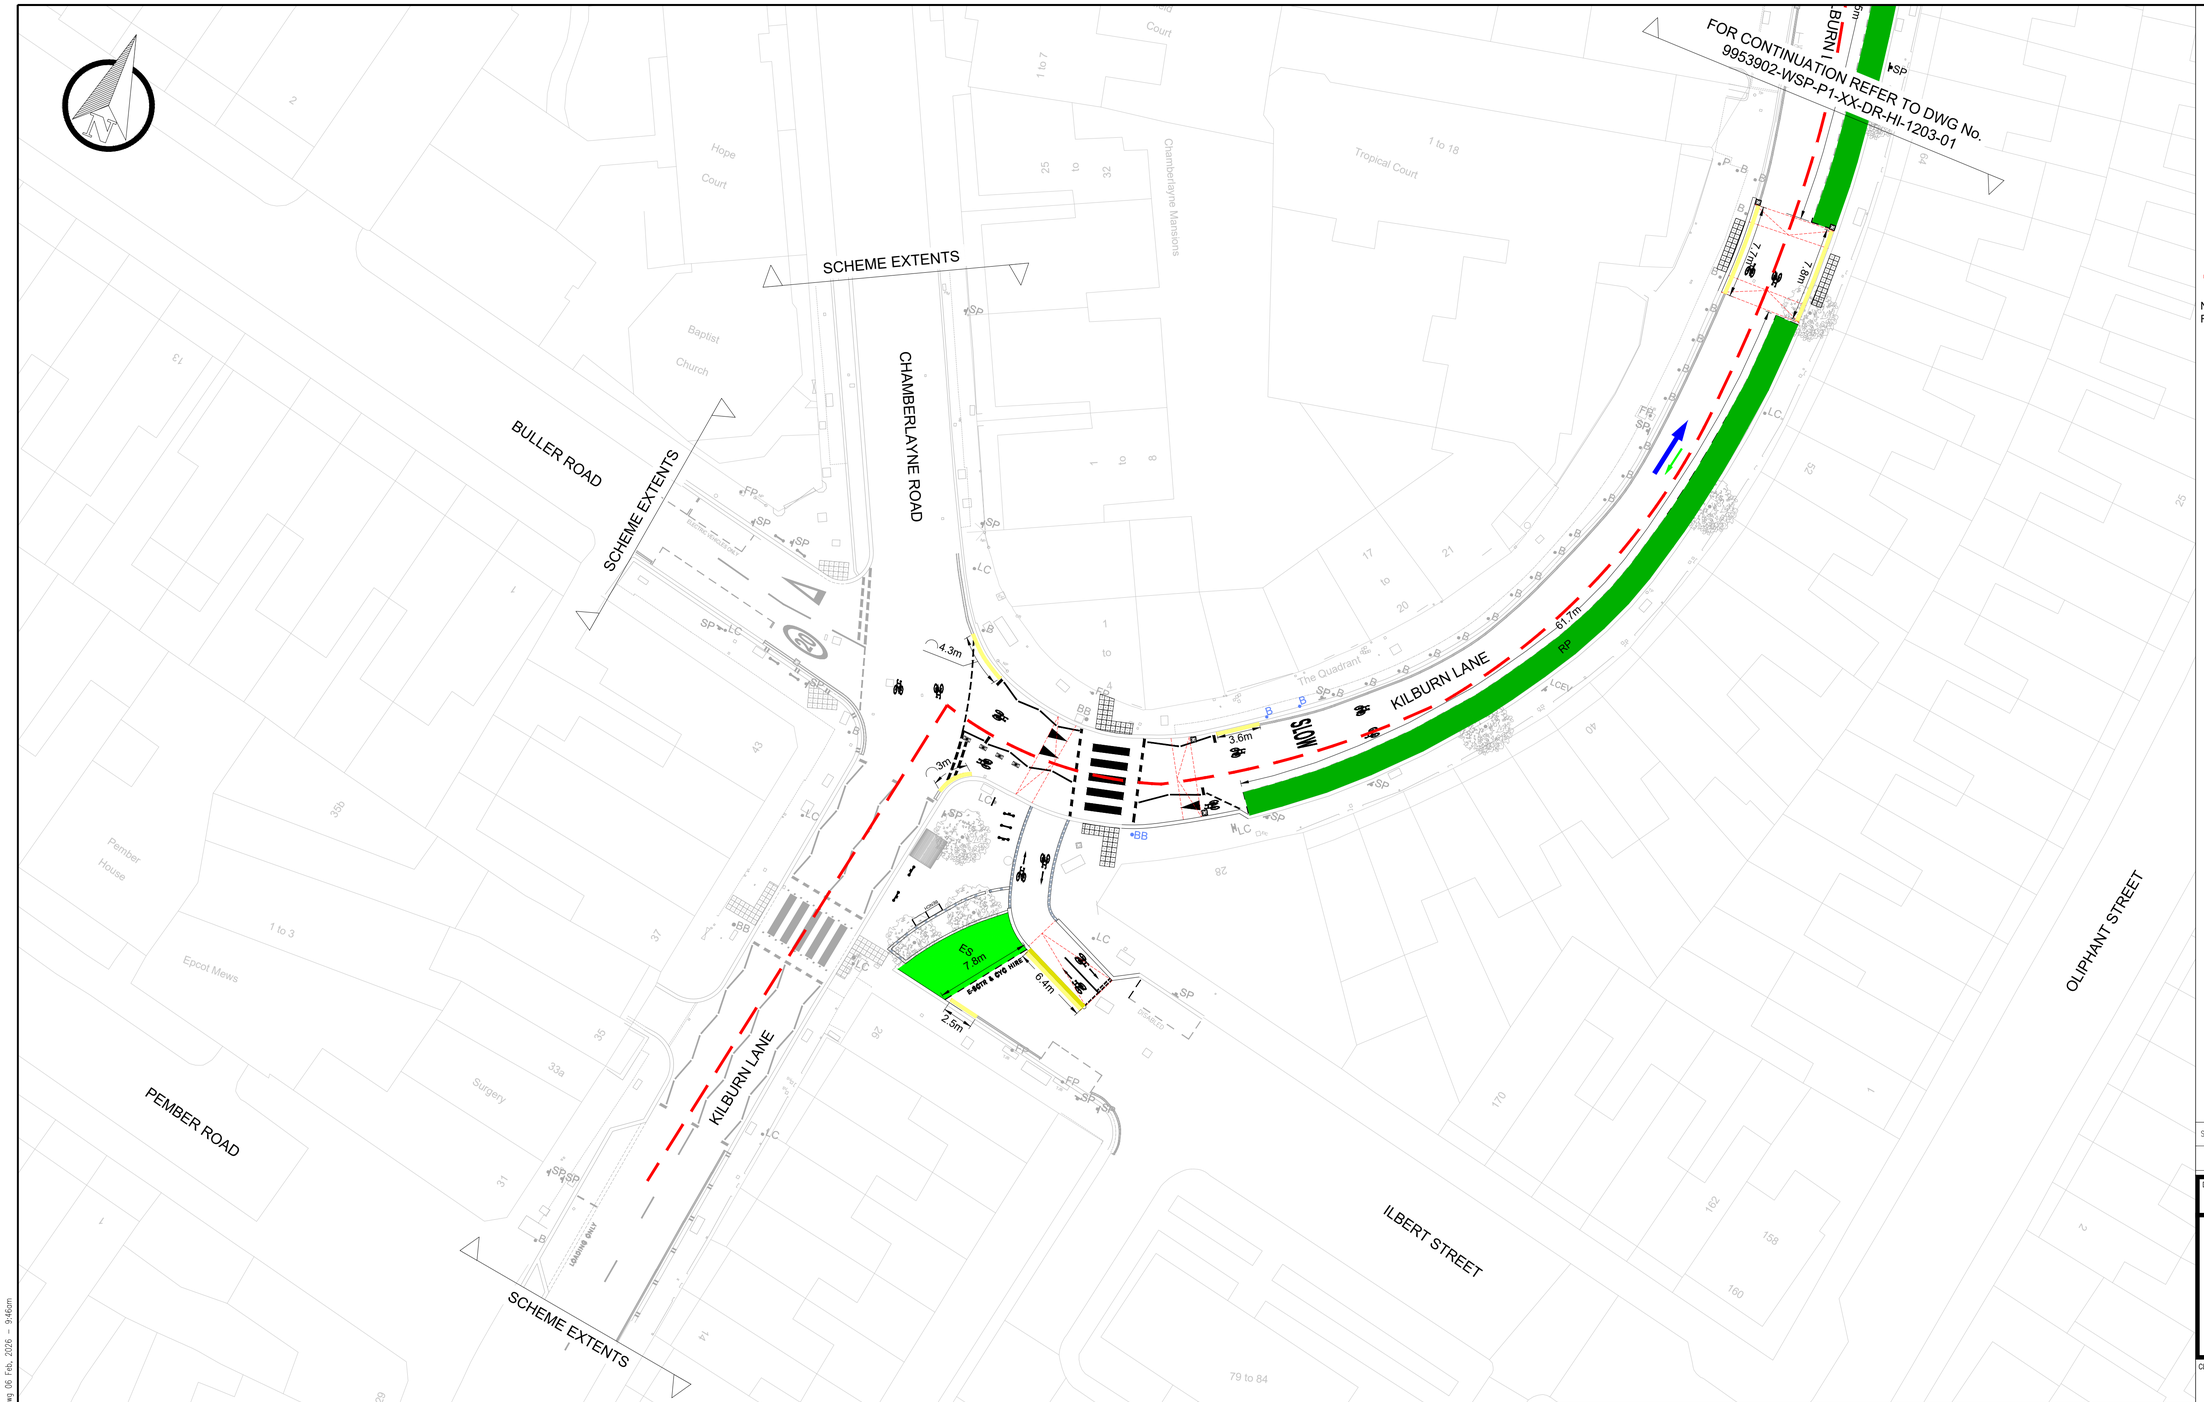

KEY

- RP — RESIDENTS' PARKING (MON - FRI 8:30 AM - 6:30 PM)
- EVR — ELECTRIC VEHICLE RESIDENTS' PARKING ("AT ANY TIME")
- ES — DOCKLESS E-SCOOTER AND CYCLE HIRE PARKING ("AT ANY TIME")
- DOUBLE YELLOW LINES (NO WAITING "AT ANY TIME")
- DOUBLE YELLOW KERB MARKINGS (NO LOADING "AT ANY TIME")
- PROPOSED TRAFFIC DIRECTION
- PROPOSED CONTRA-FLOW CYCLING
- EXISTING BOUNDARY (BRENT LONDON BOROUGH COUNCIL)

NOTE: REFER TO DRAWING 9953902-WSP-P1-XX-DR-HI-1202-02 FOR EXISTING TRAFFIC MANAGEMENT ORDER

PARKING AND LOADING SCHEDULE

RESTRICTION TYPE (ZONE)	PARKING/ SYMBOL	EXISTING		PROPOSED		DIFFERENCE	
		LENGTH (m)	NO OF SPACES	LENGTH (m)	NO OF SPACES	LENGTH (m)	NO OF SPACES
RESIDENTS' PARKING (MON - FRI 8:30 AM - 6:30 PM)	RP	151.7	30	152.9	29	1.2	-1
ELECTRIC VEHICLE RESIDENTS' PARKING ("AT ANY TIME")	EVR	5.0	1	5.0	1	0	-
DOCKLESS E-SCOOTER AND CYCLE HIRE PARKING ("AT ANY TIME")	ES	6.0	1	7.8	1	1.8	-
DOUBLE YELLOW LINES (NO WAITING "AT ANY TIME")		46.2	-	51.9	-	5.7	-
DOUBLE YELLOW KERB MARKINGS (NO LOADING "AT ANY TIME")		0.0	-	23.0	-	23	-

REV	DATE	BY	DESCRIPTION	CHK	APD
S2-P01	06.02.2026	NK/NR	FIRST ISSUE		

DRAWING STATUS: INITIAL DESIGN

CONWAY great people : great work
wsp
WSP House, 70 Chancery Lane, London, WC2A 1AF, UK
T+44 (0) 207 314 5000, F+ 44 (0) 207 314 5111
wsp.com

CLIENT: City of Westminster

PROJECT: KILBURN LANE PHASE 2

TITLE: PROPOSED TRAFFIC MANAGEMENT ORDER SHEET 02 OF 02


SCALE @ A1	DATE	DESIGN/DRAWN	CHECKED	APPROVED	SHEET
1:250	06.02.2026	NK/NR	NP	PO	A1

WSP PROJECT NO.	FMC PROJECT No.	WCC PROJECT NO.
UK0029995.3902	WWESA3539	C.WD13653.01

DRAWING No.: 9953902-WSP-P1-XX-DR-HI-1203-02 REV.: S2-P01

This map is reproduced from Ordnance Survey material with the permission of Ordnance Survey on behalf of the Controller of Her Majesty's Stationery Office © Crown copyright. Unauthorised reproduction infringes Crown copyright and may lead to prosecution or civil proceedings. (WCC)(LA 100019597)

C:\Users\NNK158555\AppData\Local\Temp\AcPublish_35848\9953902-WSP-P1-XX-DR-HI-1203.dwg 06 Feb, 2026 - 9:46am

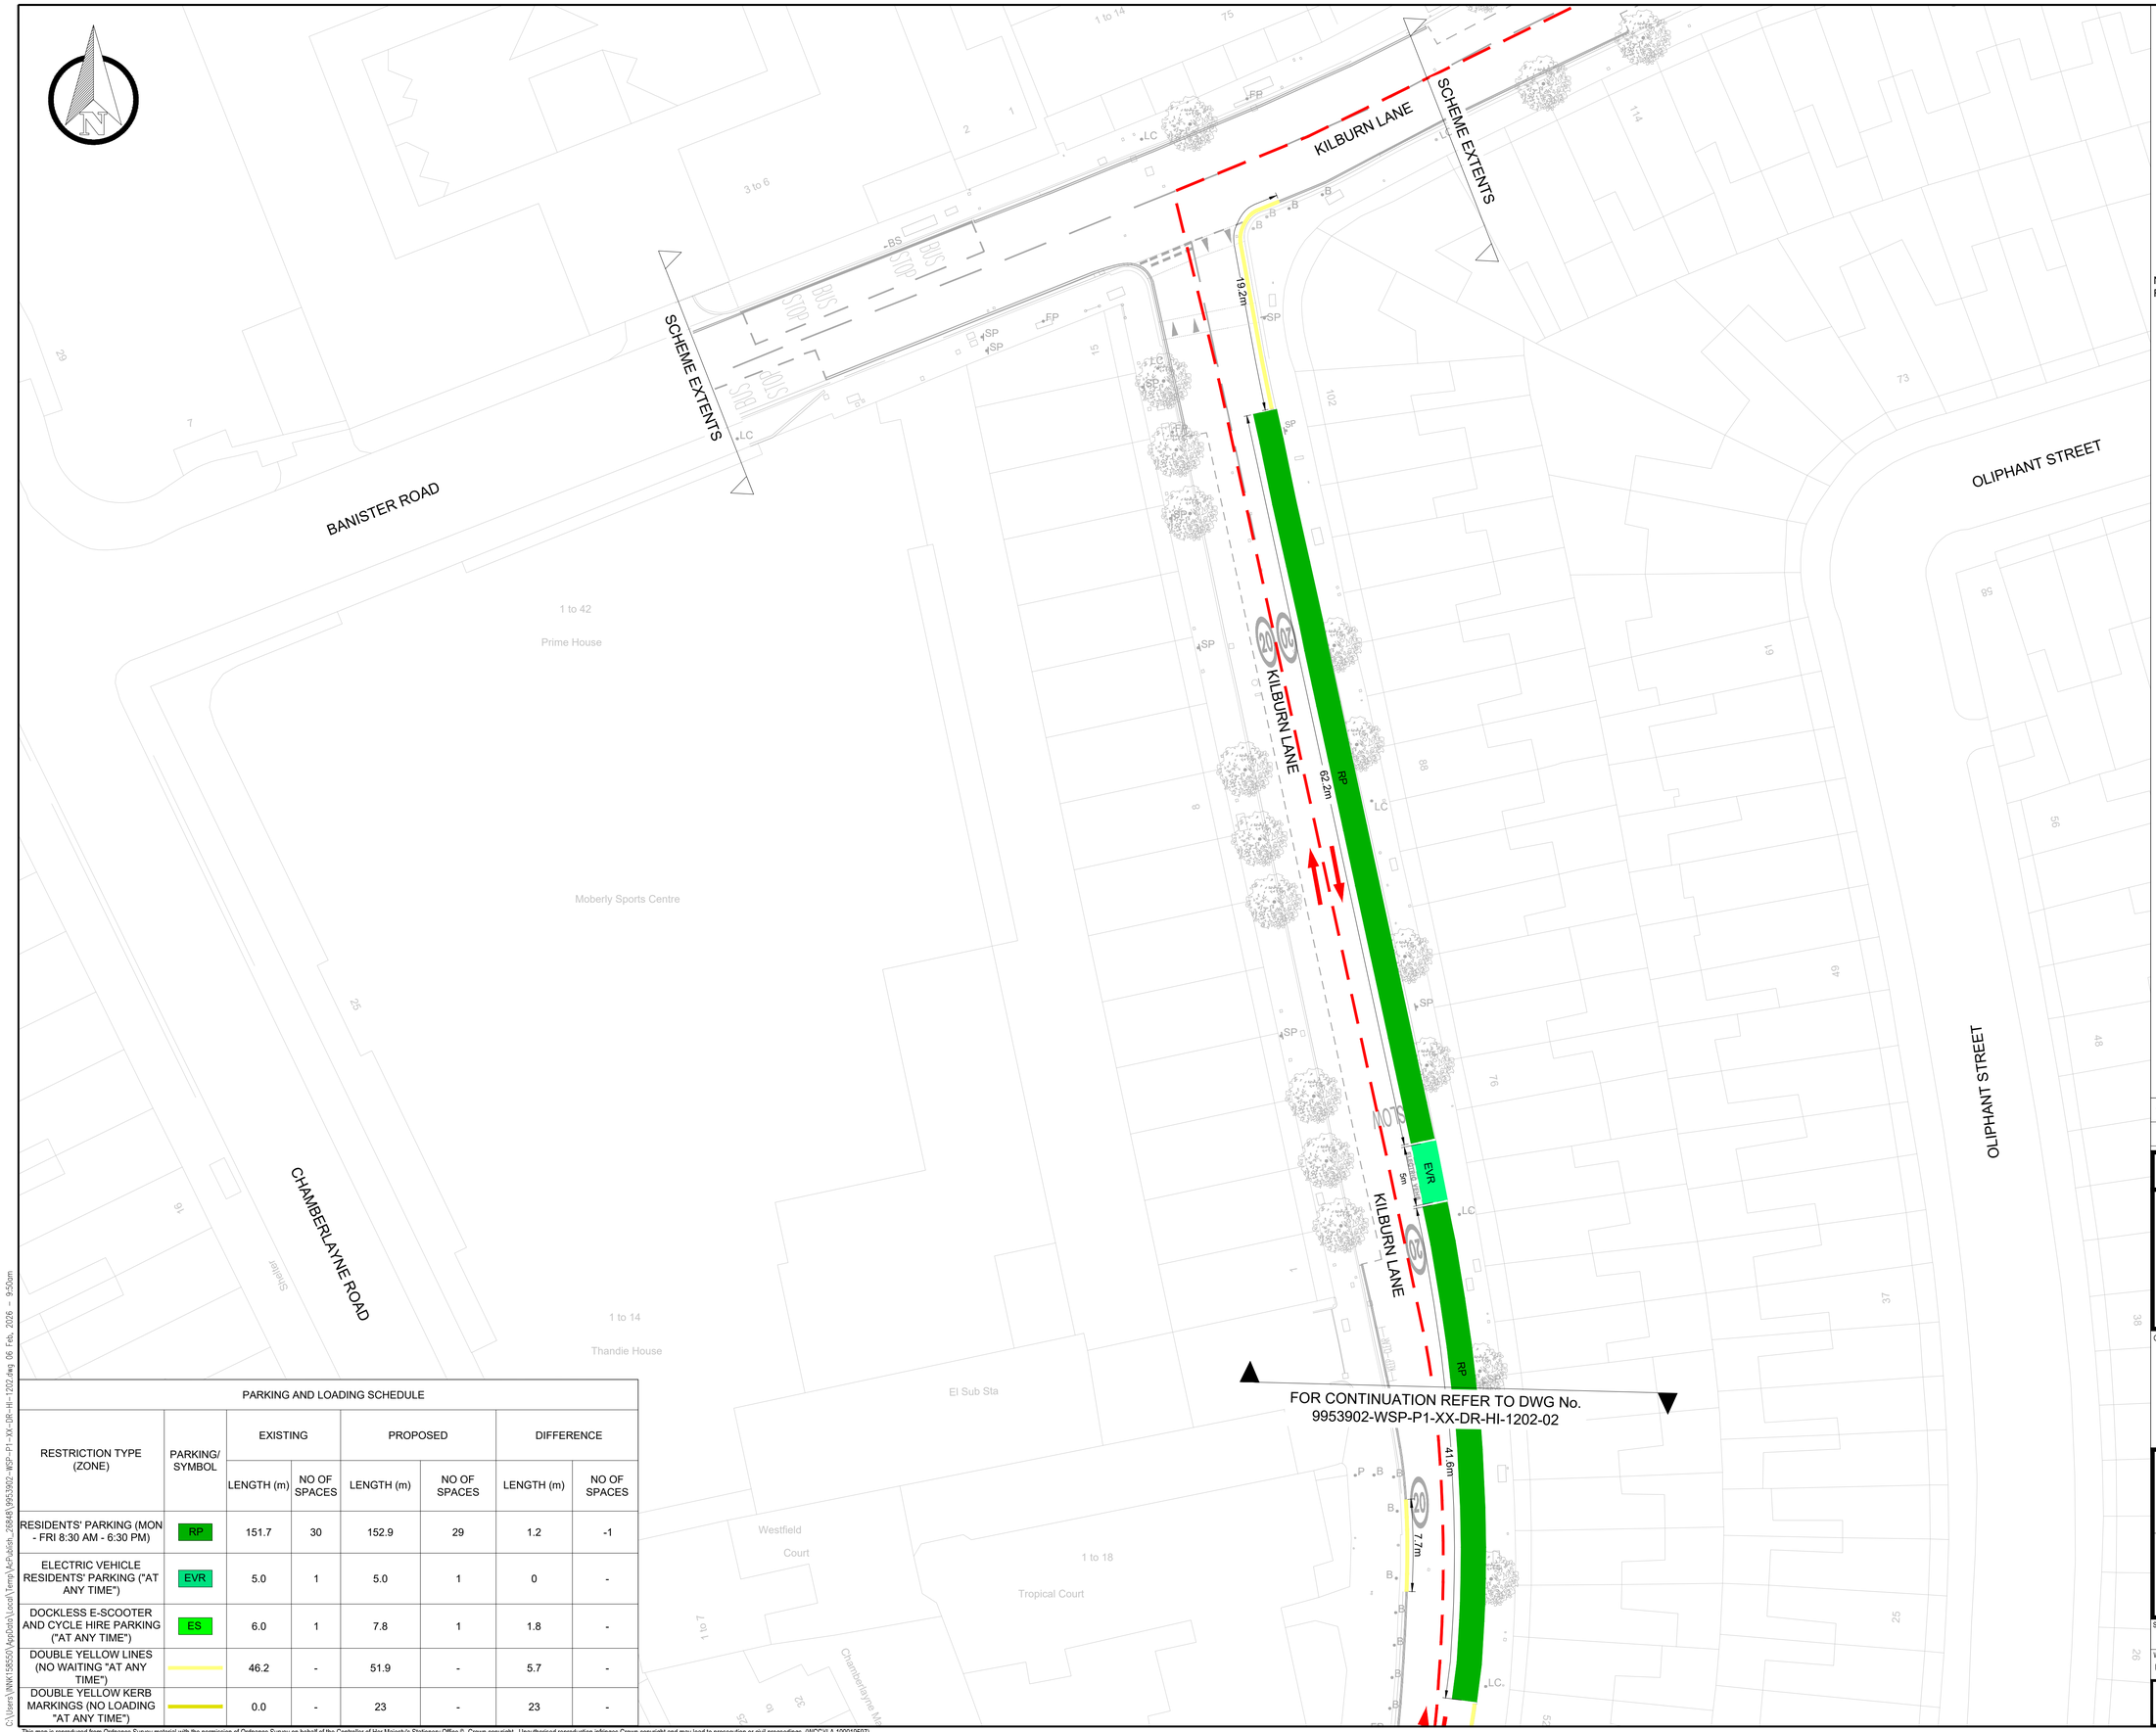

KEY

- RP — RESIDENTS' PARKING (MON - FRI 8:30 AM - 6:30 PM)
- EVR — ELECTRIC VEHICLE RESIDENTS' PARKING ("AT ANY TIME")
- ES — DOCKLESS E-SCOOTER AND CYCLE HIRE PARKING ("AT ANY TIME")
- DOUBLE YELLOW LINES (NO WAITING "AT ANY TIME")
- DOUBLE YELLOW KERB MARKINGS (NO LOADING "AT ANY TIME")
- EXISTING TRAFFIC DIRECTION
- EXISTING BOUNDARY (BRENT LONDON BOROUGH COUNCIL)

NOTE: REFER TO DRAWING 9953902-WSP-P1-XX-DR-HI-1203-01 FOR PROPOSED TRAFFIC MANAGEMENT ORDER

PARKING AND LOADING SCHEDULE

RESTRICTION TYPE (ZONE)	PARKING/ SYMBOL	EXISTING		PROPOSED		DIFFERENCE	
		LENGTH (m)	NO OF SPACES	LENGTH (m)	NO OF SPACES	LENGTH (m)	NO OF SPACES
RESIDENTS' PARKING (MON - FRI 8:30 AM - 6:30 PM)	RP	151.7	30	152.9	29	1.2	-1
ELECTRIC VEHICLE RESIDENTS' PARKING ("AT ANY TIME")	EVR	5.0	1	5.0	1	0	-
DOCKLESS E-SCOOTER AND CYCLE HIRE PARKING ("AT ANY TIME")	ES	6.0	1	7.8	1	1.8	-
DOUBLE YELLOW LINES (NO WAITING "AT ANY TIME")		46.2	-	51.9	-	5.7	-
DOUBLE YELLOW KERB MARKINGS (NO LOADING "AT ANY TIME")		0.0	-	23	-	23	-

REV	DATE	BY	DESCRIPTION	CHK	APD
S2-P01	06.02.2026	NK/NR	FIRST ISSUE		

DRAWING STATUS: INITIAL DESIGN

WSP House, 70 Chancery Lane, London, WC2A 1AF, UK
T+44 (0) 207 314 5000, F+ 44 (0) 207 314 5111
wsp.com

CLIENT: City of Westminster

PROJECT: KILBURN LANE PHASE 2

TITLE: EXISTING TRAFFIC MANAGEMENT ORDER SHEET 01 OF 02

SCALE @ A1	DATE	DESIGN/DRAWN	CHECKED	APPROVED	SHEET
1:250	06.02.2026	NK/NR	NP	PO	A1

WSP PROJECT NO.	FMC PROJECT No.	WCC PROJECT NO.
UK0029995.3902	WWESA3539	C.WD13653.01

DRAWING No.: 9953902-WSP-P1-XX-DR-HI-1202-01 REV.: S2-P01

This map is reproduced from Ordnance Survey material with the permission of Ordnance Survey on behalf of the Controller of Her Majesty's Stationery Office © Crown copyright. Unauthorised reproduction infringes Crown copyright and may lead to prosecution or civil proceedings. (WCC)(LA 100019597)

C:\Users\JWNK158550\AppData\Local\Temp\AcPublish_26848\9953902-WSP-P1-XX-DR-HI-1202.dwg 06 Feb, 2026 - 9:50am



KEY

- RP — RESIDENTS' PARKING (MON - FRI 8:30 AM - 6:30 PM)
- EVR — ELECTRIC VEHICLE RESIDENTS' PARKING ("AT ANY TIME")
- ES — DOCKLESS E-SCOOTER AND CYCLE HIRE PARKING ("AT ANY TIME")
- DOUBLE YELLOW LINES (NO WAITING "AT ANY TIME")
- DOUBLE YELLOW KERB MARKINGS (NO LOADING "AT ANY TIME")
- EXISTING TRAFFIC DIRECTION
- EXISTING BOUNDARY (BRENT LONDON BOROUGH COUNCIL)

NOTE: REFER TO DRAWING 9953902-WSP-P1-XX-DR-HI-1203-02 FOR PROPOSED TRAFFIC MANAGEMENT ORDER

PARKING AND LOADING SCHEDULE

RESTRICTION TYPE (ZONE)	PARKING/ SYMBOL	EXISTING		PROPOSED		DIFFERENCE	
		LENGTH (m)	NO OF SPACES	LENGTH (m)	NO OF SPACES	LENGTH (m)	NO OF SPACES
RESIDENTS' PARKING (MON - FRI 8:30 AM - 6:30 PM)	RP	151.7	30	152.9	29	1.2	-1
ELECTRIC VEHICLE RESIDENTS' PARKING ("AT ANY TIME")	EVR	5.0	1	5.0	1	0	-
DOCKLESS E-SCOOTER AND CYCLE HIRE PARKING ("AT ANY TIME")	ES	6.0	1	7.8	1	1.8	-
DOUBLE YELLOW LINES (NO WAITING "AT ANY TIME")		46.2	-	51.9	-	5.7	-
DOUBLE YELLOW KERB MARKINGS (NO LOADING "AT ANY TIME")		0.0	-	23	-	23	-

REV	DATE	BY	DESCRIPTION	CHK	APD
S2-P01	06.02.2026	NK/NR	FIRST ISSUE		

DRAWING STATUS: INITIAL DESIGN

WSP House, 70 Chancery Lane, London, WC2A 1AF, UK
T+44 (0) 207 314 5000, F+ 44 (0) 207 314 5111
wsp.com

CLIENT: City of Westminster

PROJECT: KILBURN LANE PHASE 2

TITLE: EXISTING TRAFFIC MANAGEMENT ORDER SHEET 02 OF 02

SCALE @ A1	DATE	DESIGN/DRAWN	CHECKED	APPROVED	SHEET
1:250	06.02.2026	NK/NR	NP	PO	A1

WSP PROJECT NO.	FMC PROJECT No.	WCC PROJECT NO.
UK0029995.3902	WWESA3539	C.WD13653.01

DRAWING No.: 9953902-WSP-P1-XX-DR-HI-1202-02 REV.: S2-P01

This map is reproduced from Ordnance Survey material with the permission of Ordnance Survey on behalf of the Controller of Her Majesty's Stationery Office © Crown copyright. Unauthorised reproduction infringes Crown copyright and may lead to prosecution or civil proceedings. (WCC)(LA 100019597)

C:\Users\GBP013501\WSP 0365\UK0029995.3902 - WCZ4066.1 - Kilburn Lane - Documents\03 WIP\HW Highways\01 Model\02 - Initial Design\9953902 -WSP-P1-XX-DR-HI-1202.dwg 11 Feb, 2026 - 11:40pm