
NOTES:


1. DO NOT SCALE FROM THIS DRAWING.
2. ALL DIMENSIONS ARE IN METRES UNLESS OTHERWISE STATED.


KEY:

- CARRIAGEWAY
- FOOTWAY
- CYCLE TRACK
- SHARED USE PATH
- ISLAND
- VERGE / LANDSCAPING
- EARTHWORKS
- TRAMLINE AND LADDER PAVING
- CORDUROY PAVING
- BLISTER TACTILE PAVING (CONTROLLED CROSSING - RED COLOUR)
- BLISTER TACTILE PAVING (UNCONTROLLED CROSSING - BUFF COLOUR)
- SIGNAL POLE
- BUS SHELTER
- ROAD MARKING
- CARRIAGEWAY SURFACE ON BRIDGE TO REMAIN UNSURFACED
- FOOTPATH ON BRIDGE TO REMAIN UNSURFACED
- PROPOSED TREES
- LIMIT OF WORKS

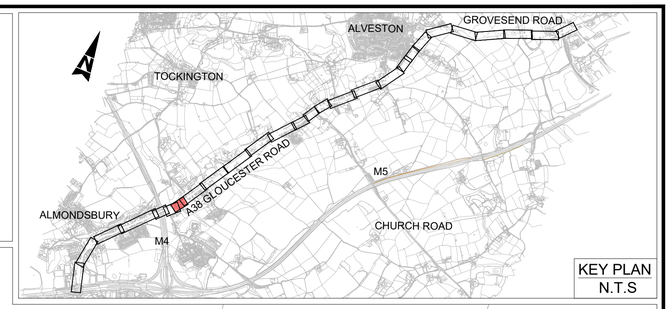


KEY PLAN
N.T.S

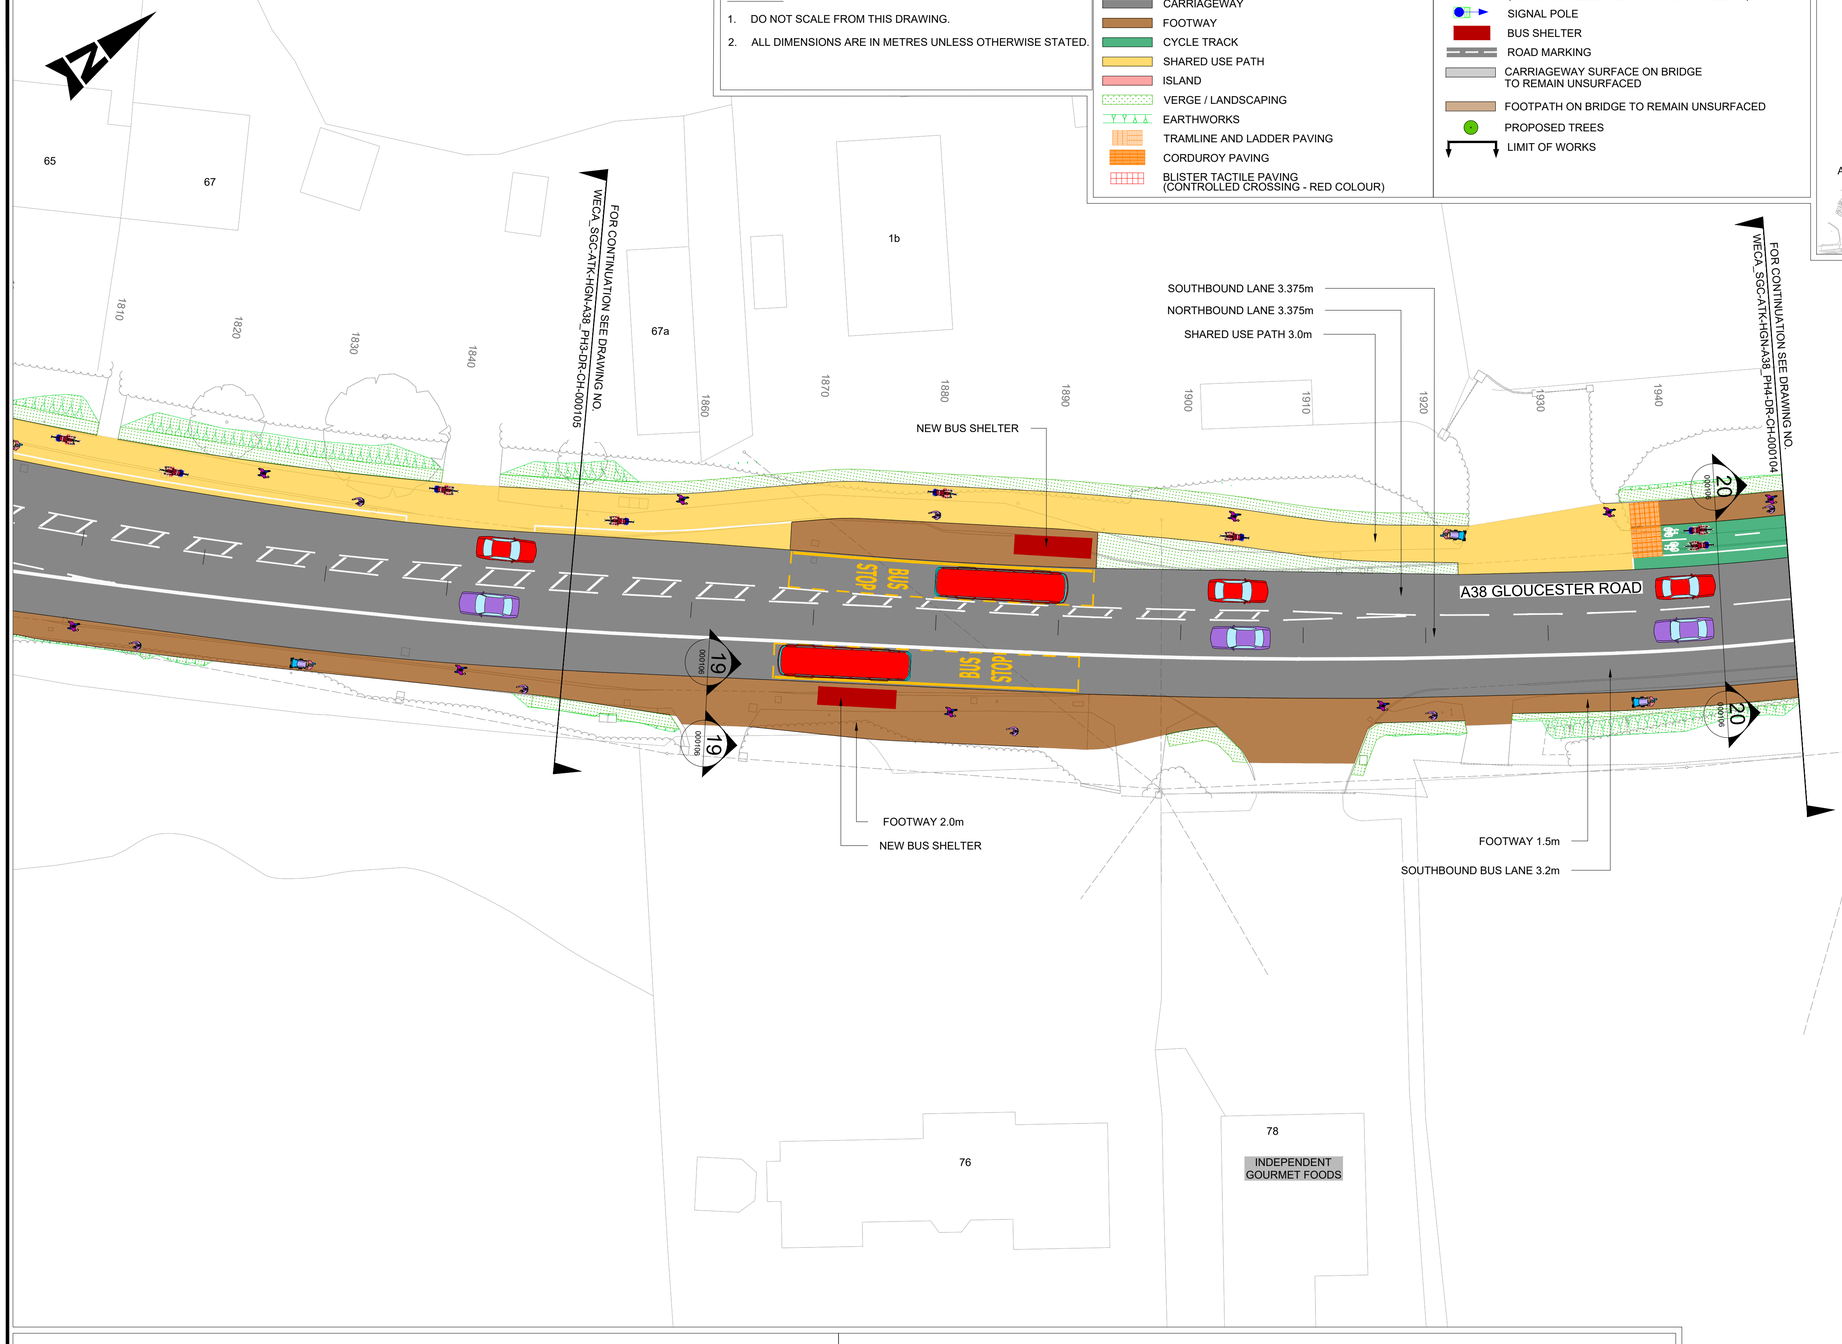

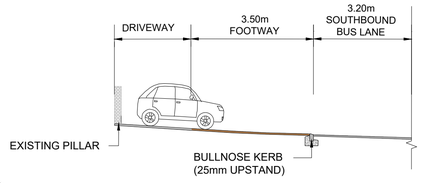

19 000106 CROSS SECTION FOR DRIVEWAY LOCATION
NTS

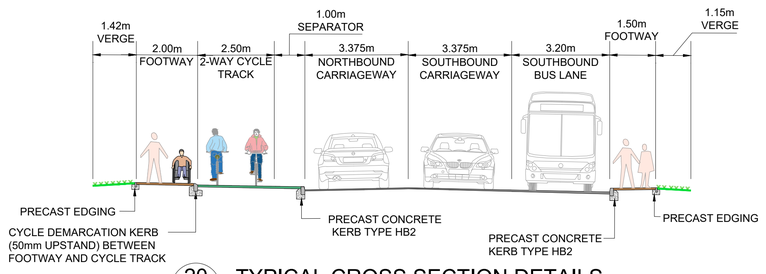

20 000106 TYPICAL CROSS SECTION DETAILS
NTS

SPEED LIMIT 30mph

Scale 1:250
5m 0m 5m 10m 15m

DRAWING NO:- A38_PH3-DR-CH-000106
SCALE : 1:250
REVISION NO. C01

FOR CONSTRUCTION

Funded by UK Government

SCHEME DRAWING
HORTHAM LANE JUNCTION (SHEET 3 OF 3)
A38 PHASE 3