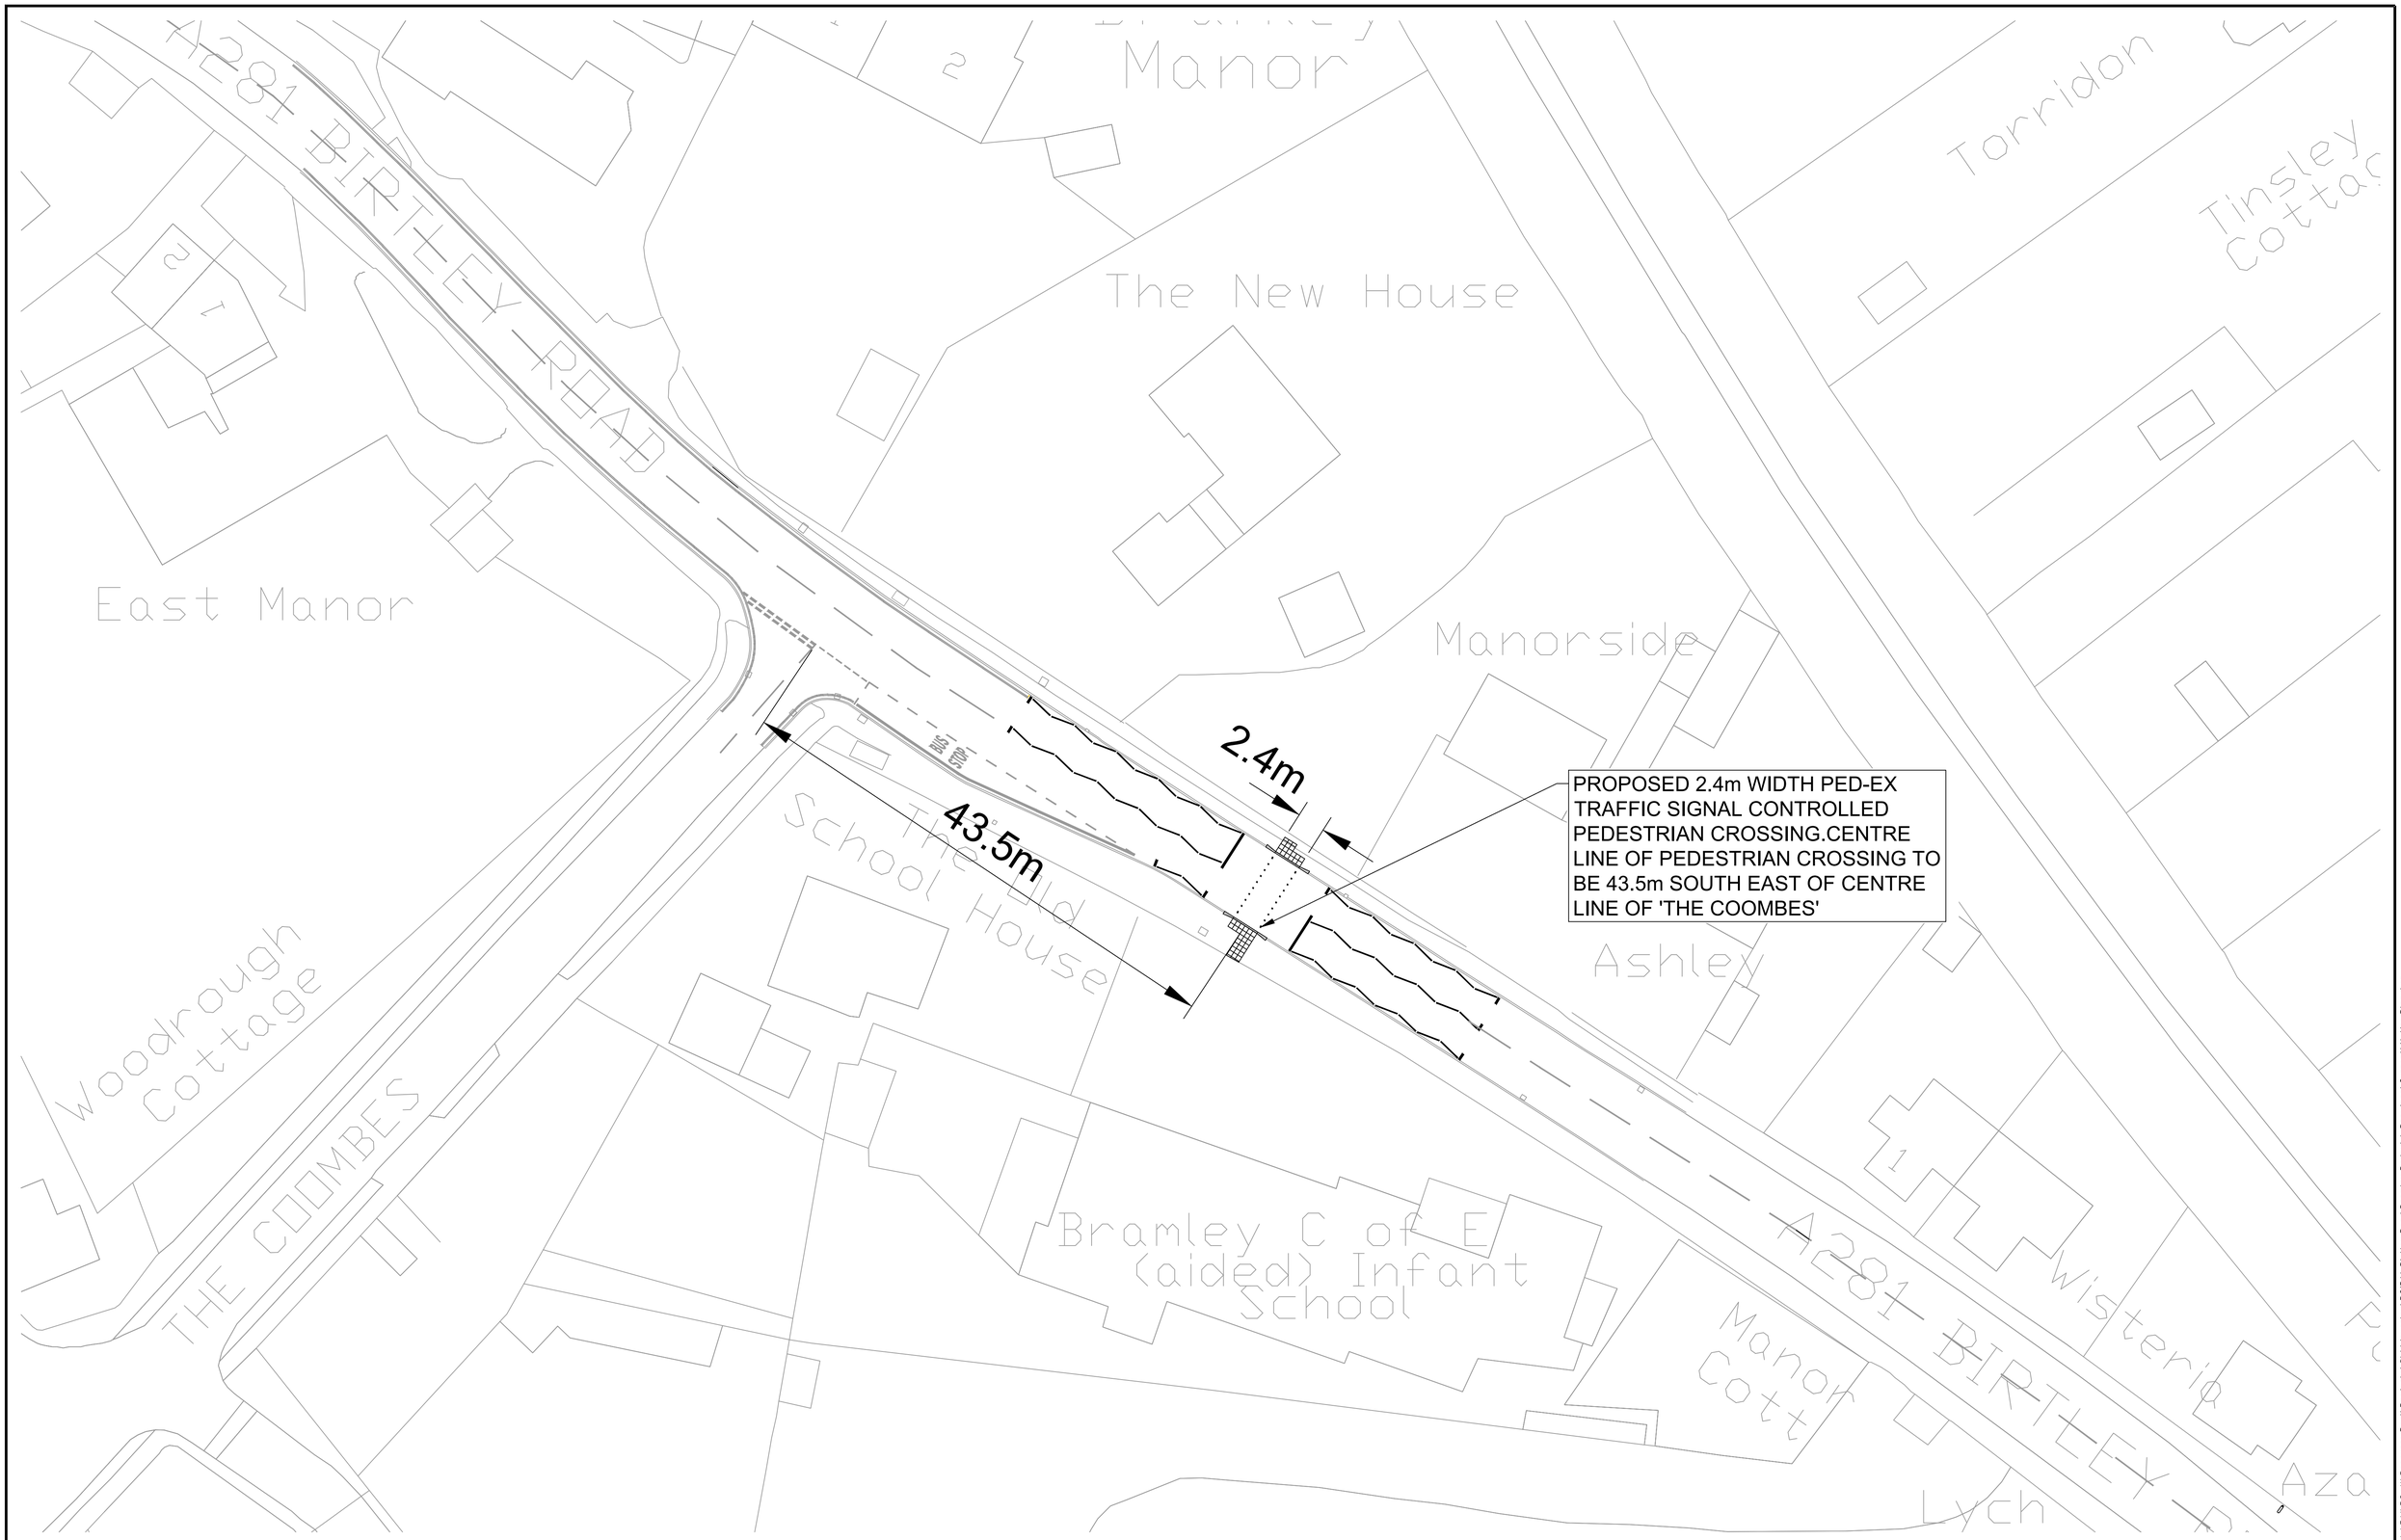

Rev.	Description	Drwn	Chkd	Appr	Date

North Point

'Based upon the Ordnance Survey mapping with the permission of the Controller of Her Majesty's Stationery Office © Crown copyright [and database rights] 2025 OS AC0000081371. Unauthorised reproduction infringes Crown copyright and may lead to prosecution or civil proceedings.'

Drawn by.	Checked by.	Approved by.
TC	JD	AS
Drawn date.	Checked date.	Approved date.
JUNE 26	JUNE 26	JUNE 26

Project Title.
A281 BIRTLEY ROAD, BRAMLEY
PEDESTRIAN CROSSING

Drawing Title.
STATUTORY NOTICE PLAN
SHEET 1 OF 1

DRAWING 1 OF 1

SURREY COUNTY COUNCIL

Project No.	PC1564
Drawing No.	PC1564-01
Revision.	-
Scale.	1:250 AT A1
Drawing units.	m
Classification.	NOTICE

File Name: \\surreycc\local\dept\wide\EA\PC all\Resource Pool\Projects\SW Waverley\PC1564 Birtley Road Bramley Pedex\6 Drawings\Current\Notice Plan.dwg

A1