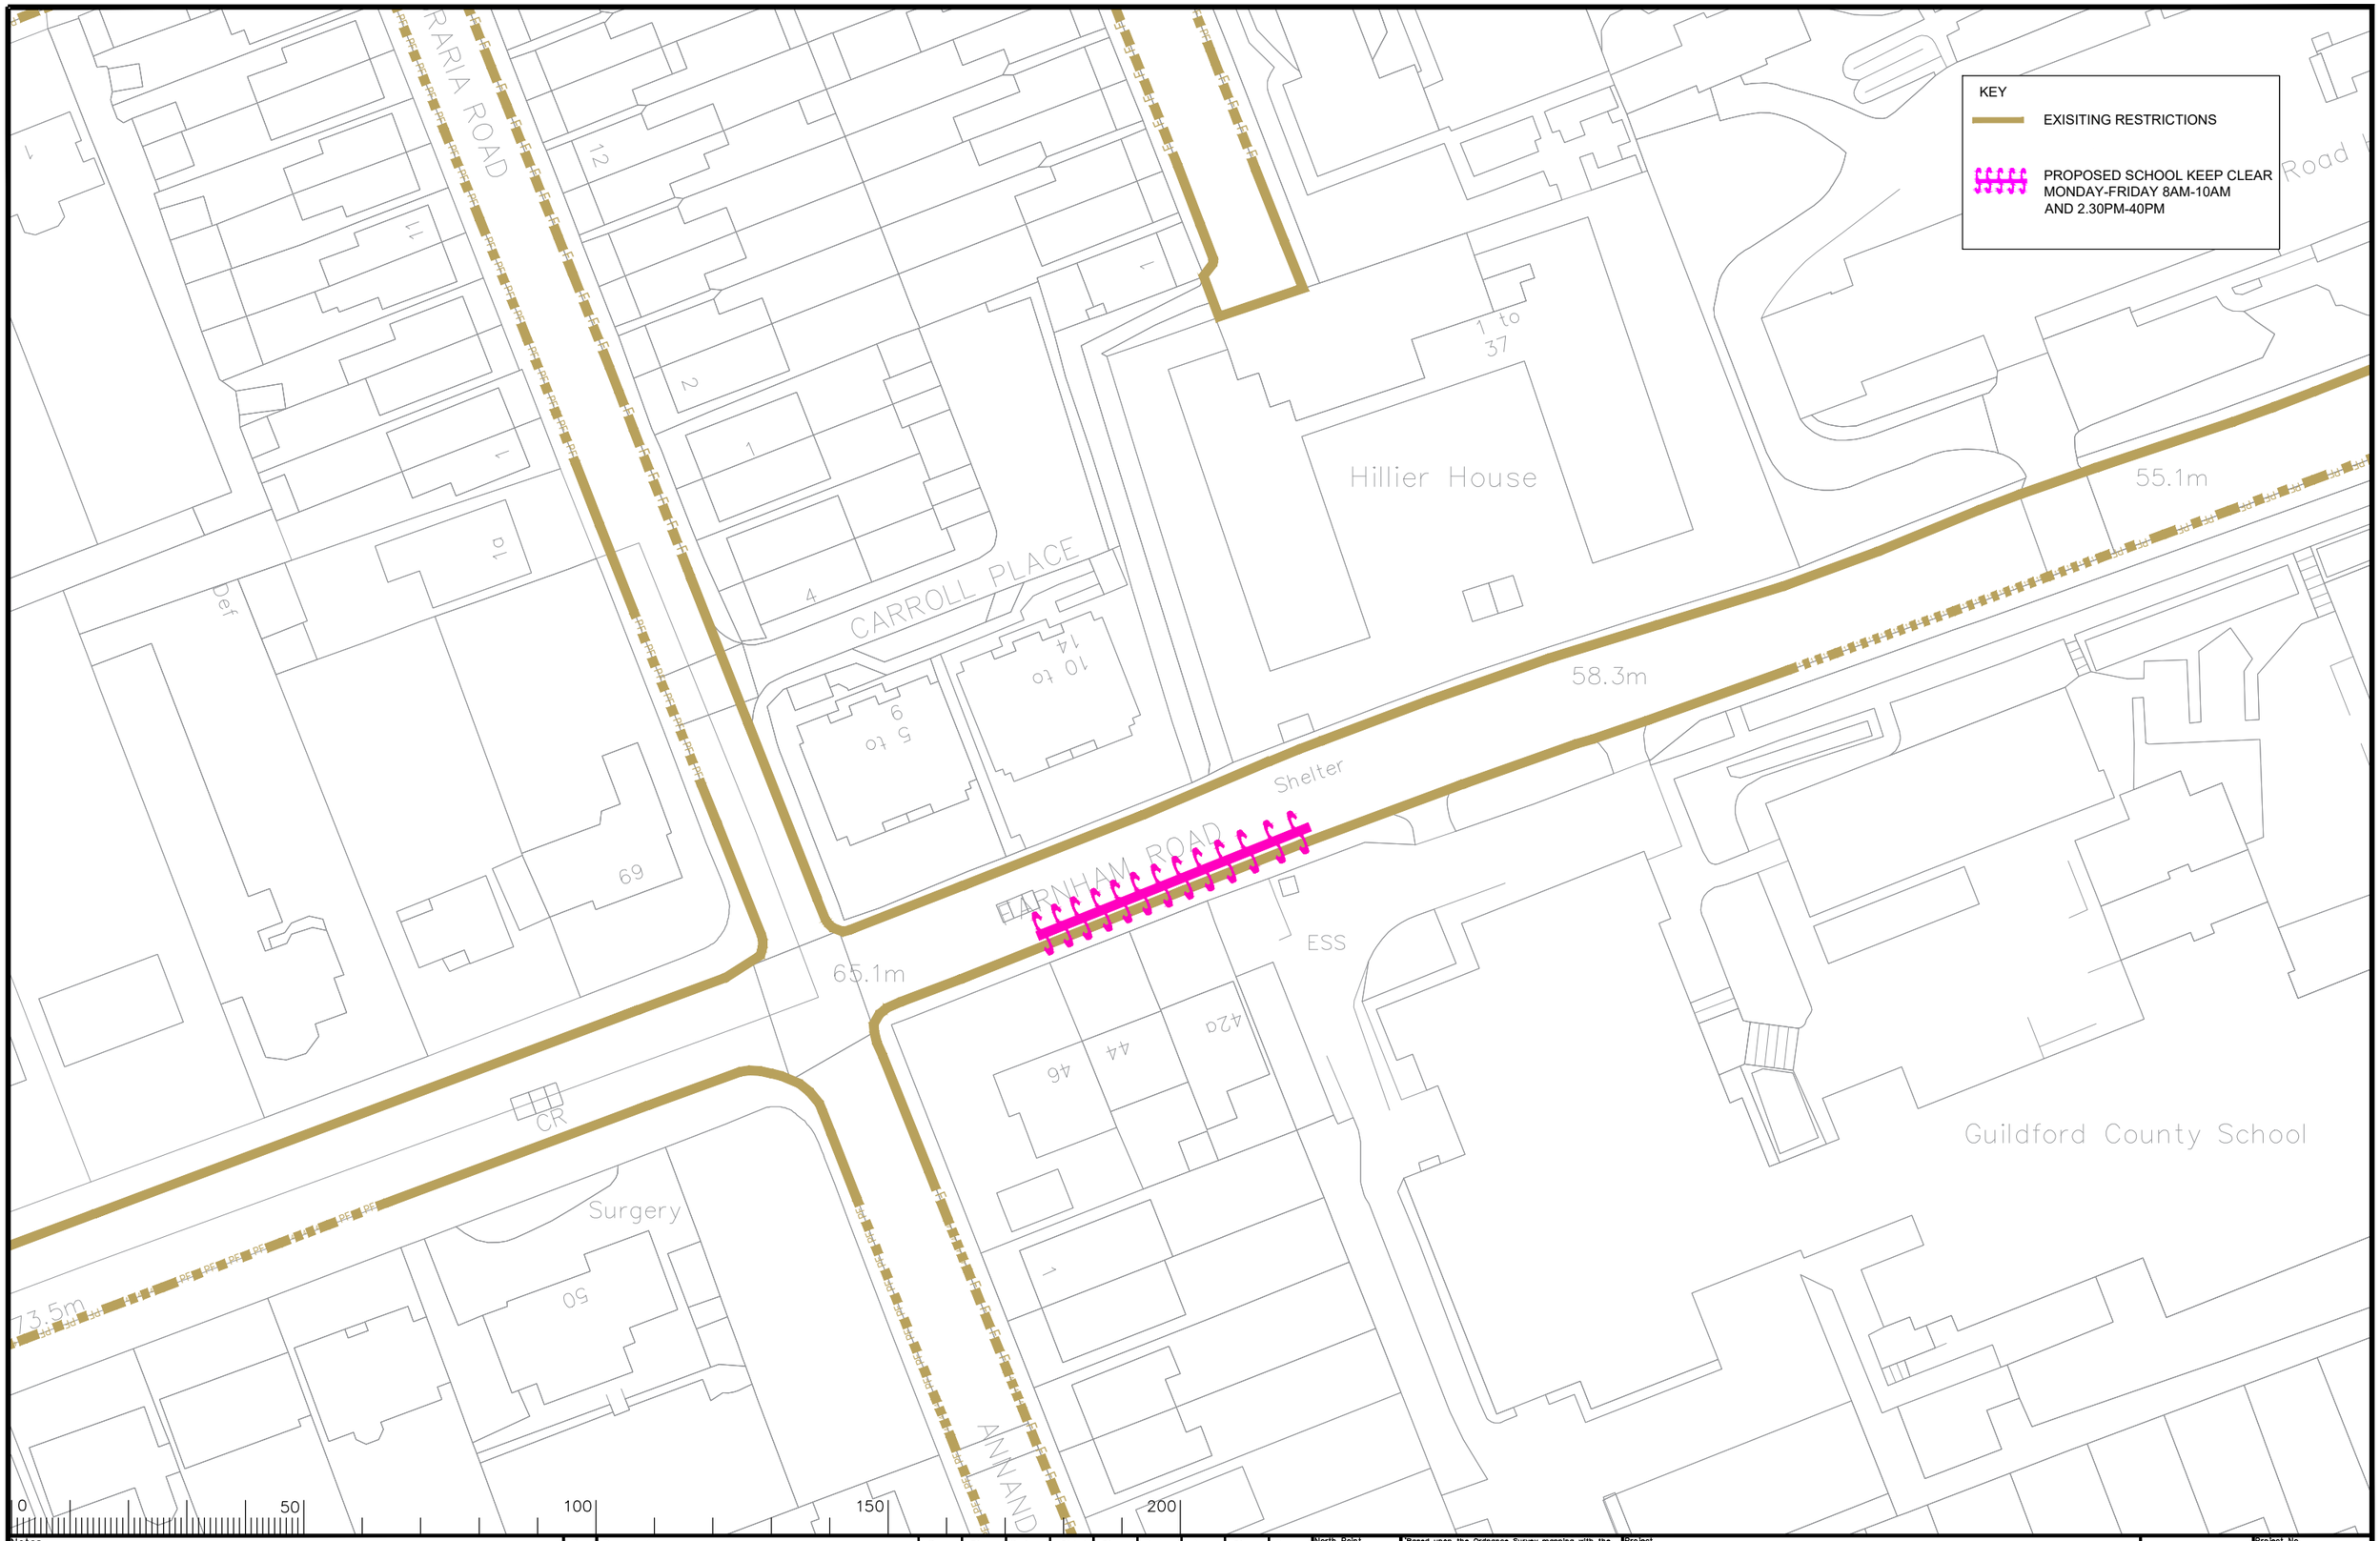

Notes

Rev.	Description	Drwn	Sig.	Date	Chkd	Sig.	Date	Appr	Sig.	Date

File Name:

Scale 1:725

North Point

'Based upon the Ordnance Survey mapping with the permission of the Controller of Her Majesty's Stationery Office © Crown copyright. Unauthorised reproduction infringes Crown copyright and may lead to prosecution or civil proceedings.' Surrey County Council LA 076872 1996.

Drawn by	RB	Sig. RB	Date 03.23
Checked by originator	RH	Sig. RH	Date 03.23
Approved by	DC	Sig. DC	Date 03.23

Project
GUILDFORD DPE
GUILDFORD COUNTY SCHOOL

Drawing
PROPOSED TRAFFIC ORDER - FARNHAM ROAD

SHEET OF

SURREY COUNTY COUNCIL

Project No. 3282/GUI
Contract Sheet No.
Drawing No. PC1513
Rev. -
Classification PROPOSED

A3