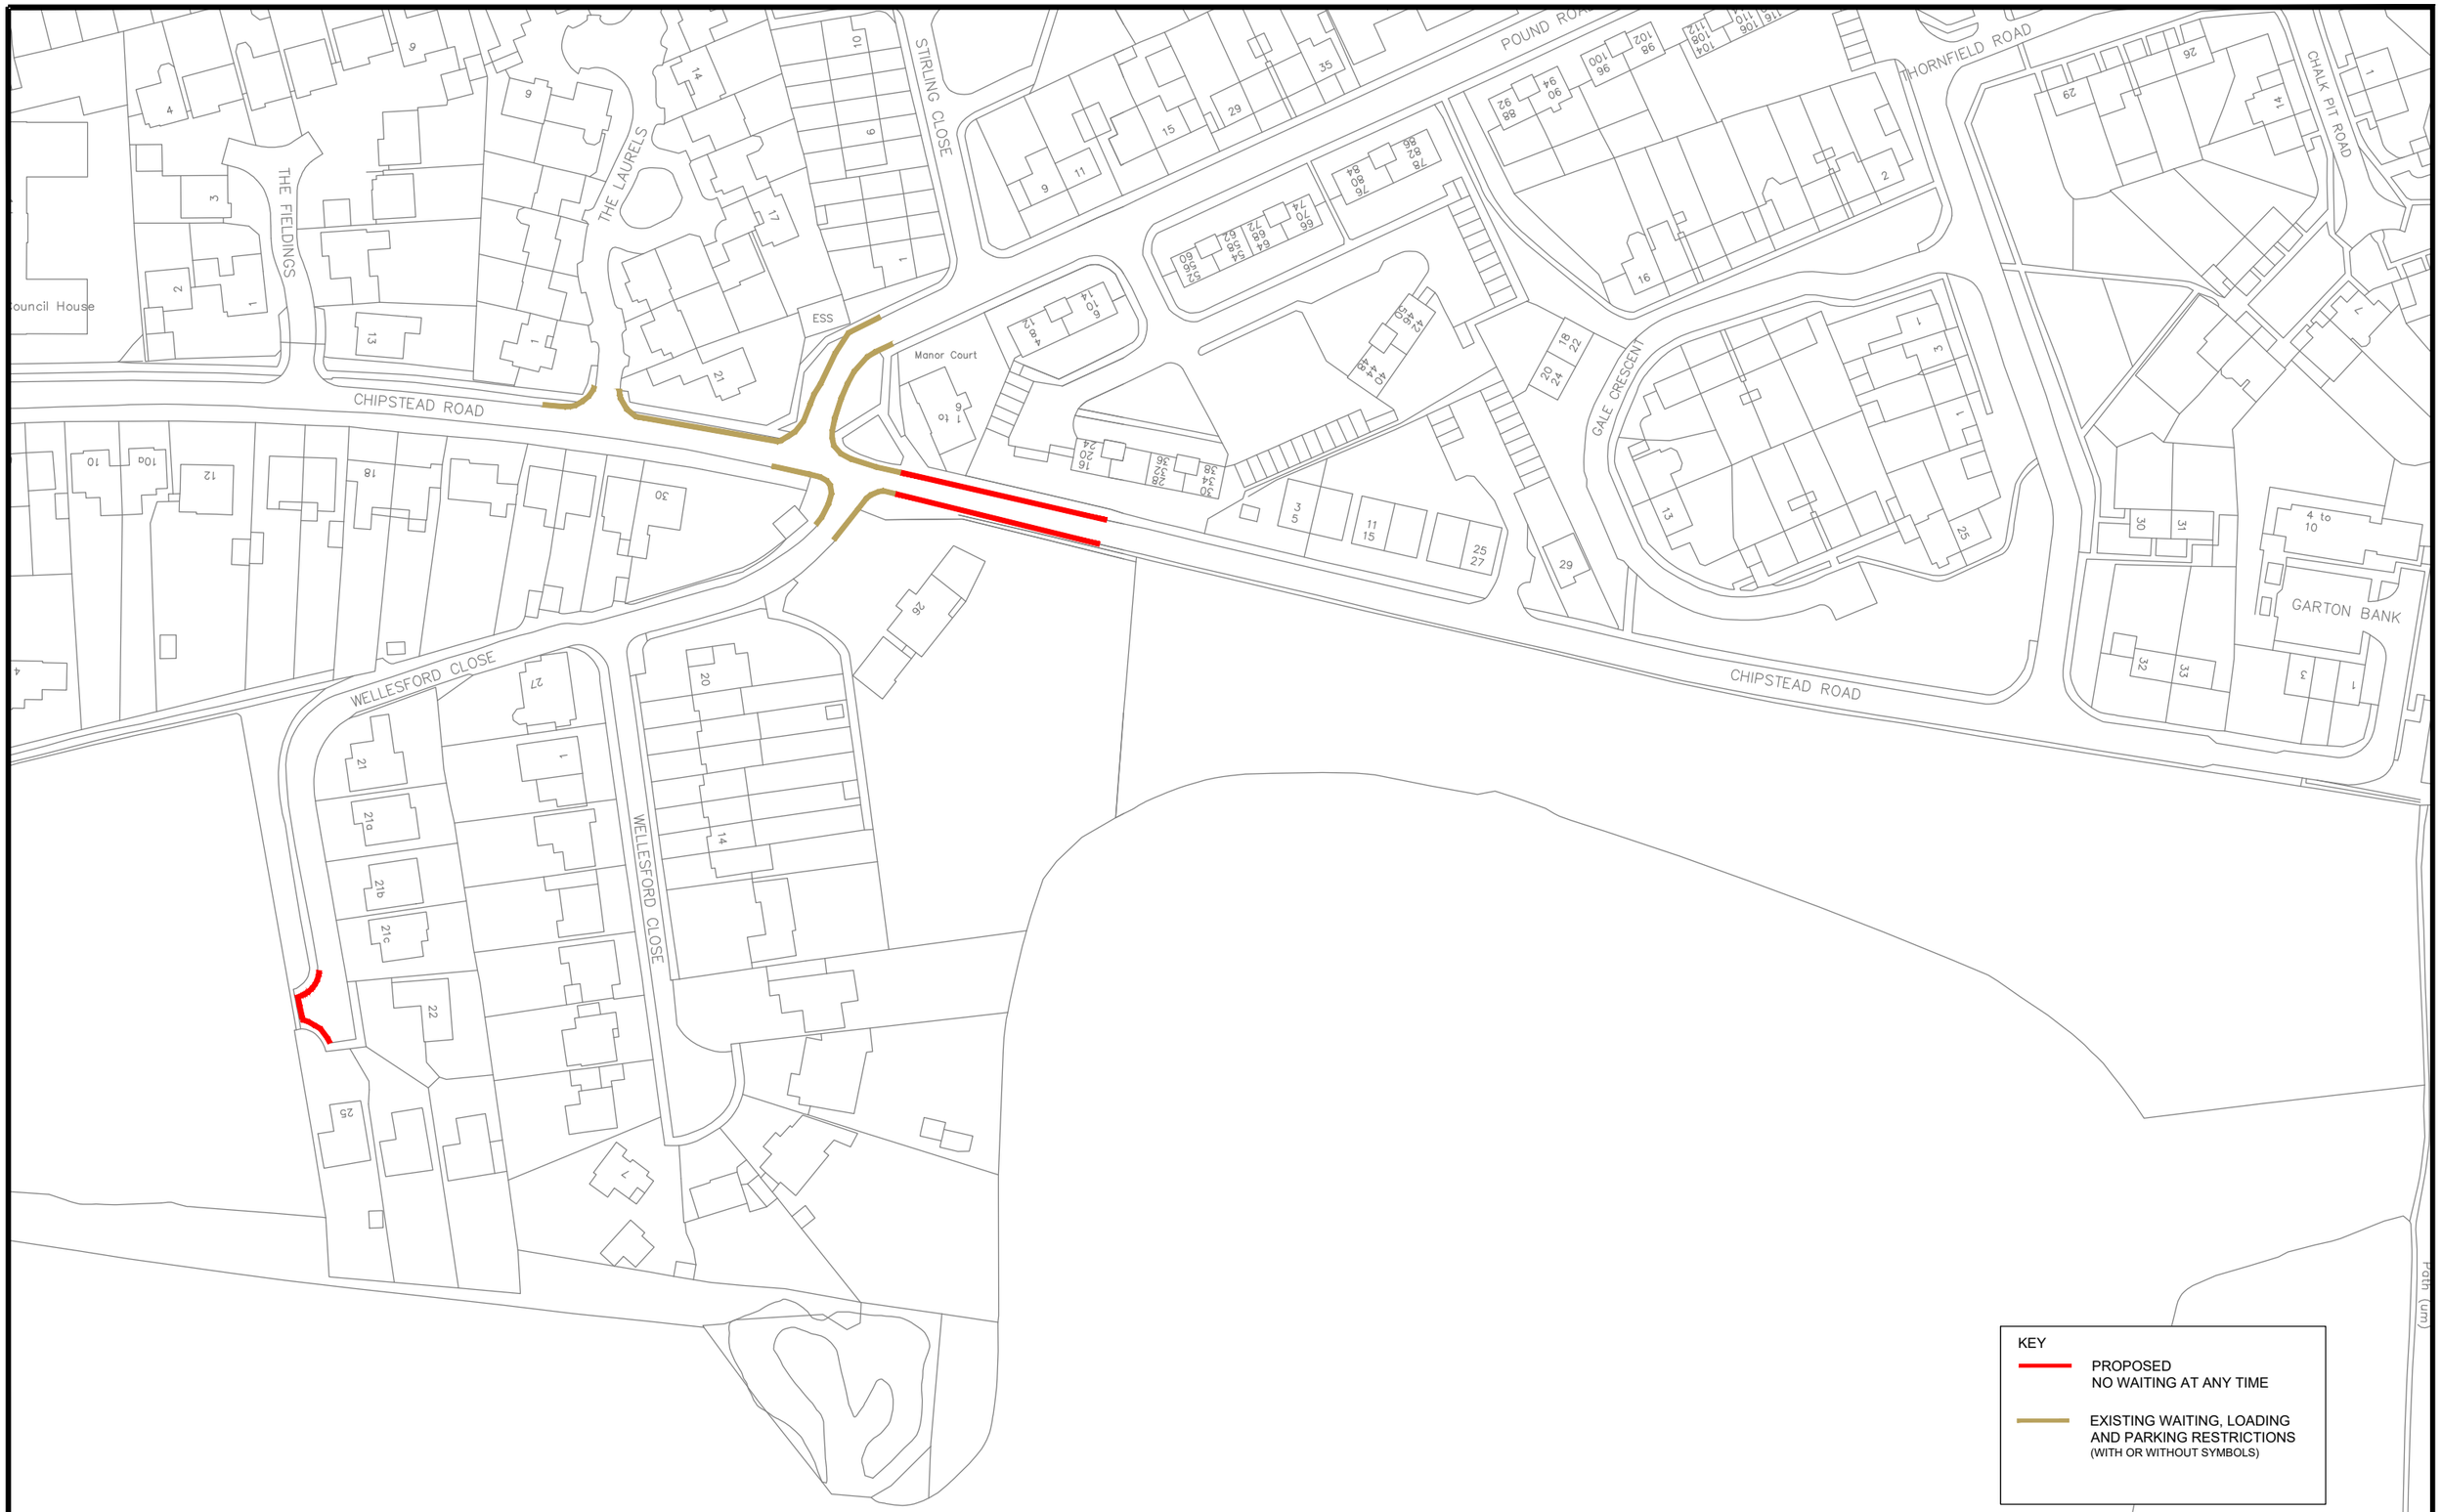


Notes

Rev.	Description	Drwn	Sig.	Date	Chkd	Sig.	Date	Appr	Sig.	Date

File Name:

Scale 1:1250

North Point

'Based upon the Ordnance Survey mapping with the permission of the Controller of Her Majesty's Stationery Office © Crown copyright. Unauthorised reproduction infringes Crown copyright and may lead to prosecution or civil proceedings.' Surrey County Council LA 076872 1996.

Drawn by	CAH	Sig. CAH	Date 2012
Checked by originator	RH	Sig. RH	Date 2012
Approved by	DC	Sig. DC	Date 2012

Project
REIGATE AND BANSTEAD DPE
BANSTEAD

Drawing
WELLESFORD CLOSE / CHIPSTEAD ROAD

SHEET OF

SURREY COUNTY COUNCIL

Project No. 3282/R&B
Contract Sheet No.
Drawing No. 18216
Rev. -
Classification PROPOSED

A3