

SITE CLEARANCE

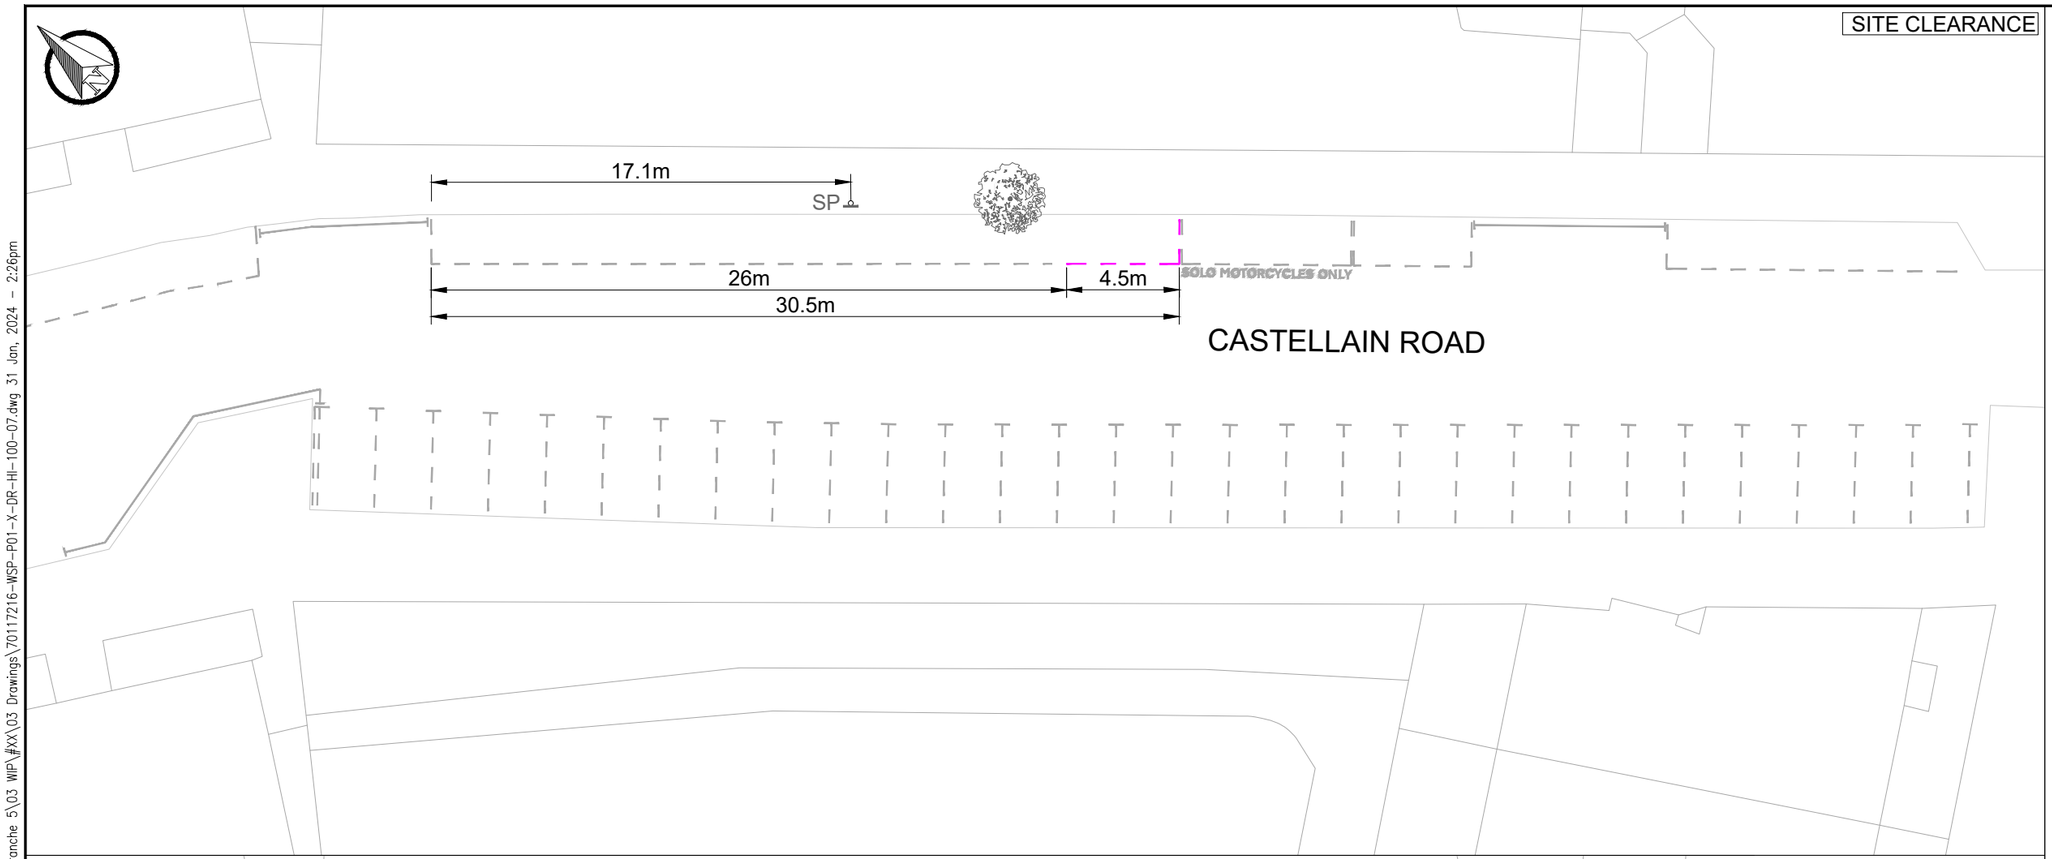

GENERAL ARRANGEMENT

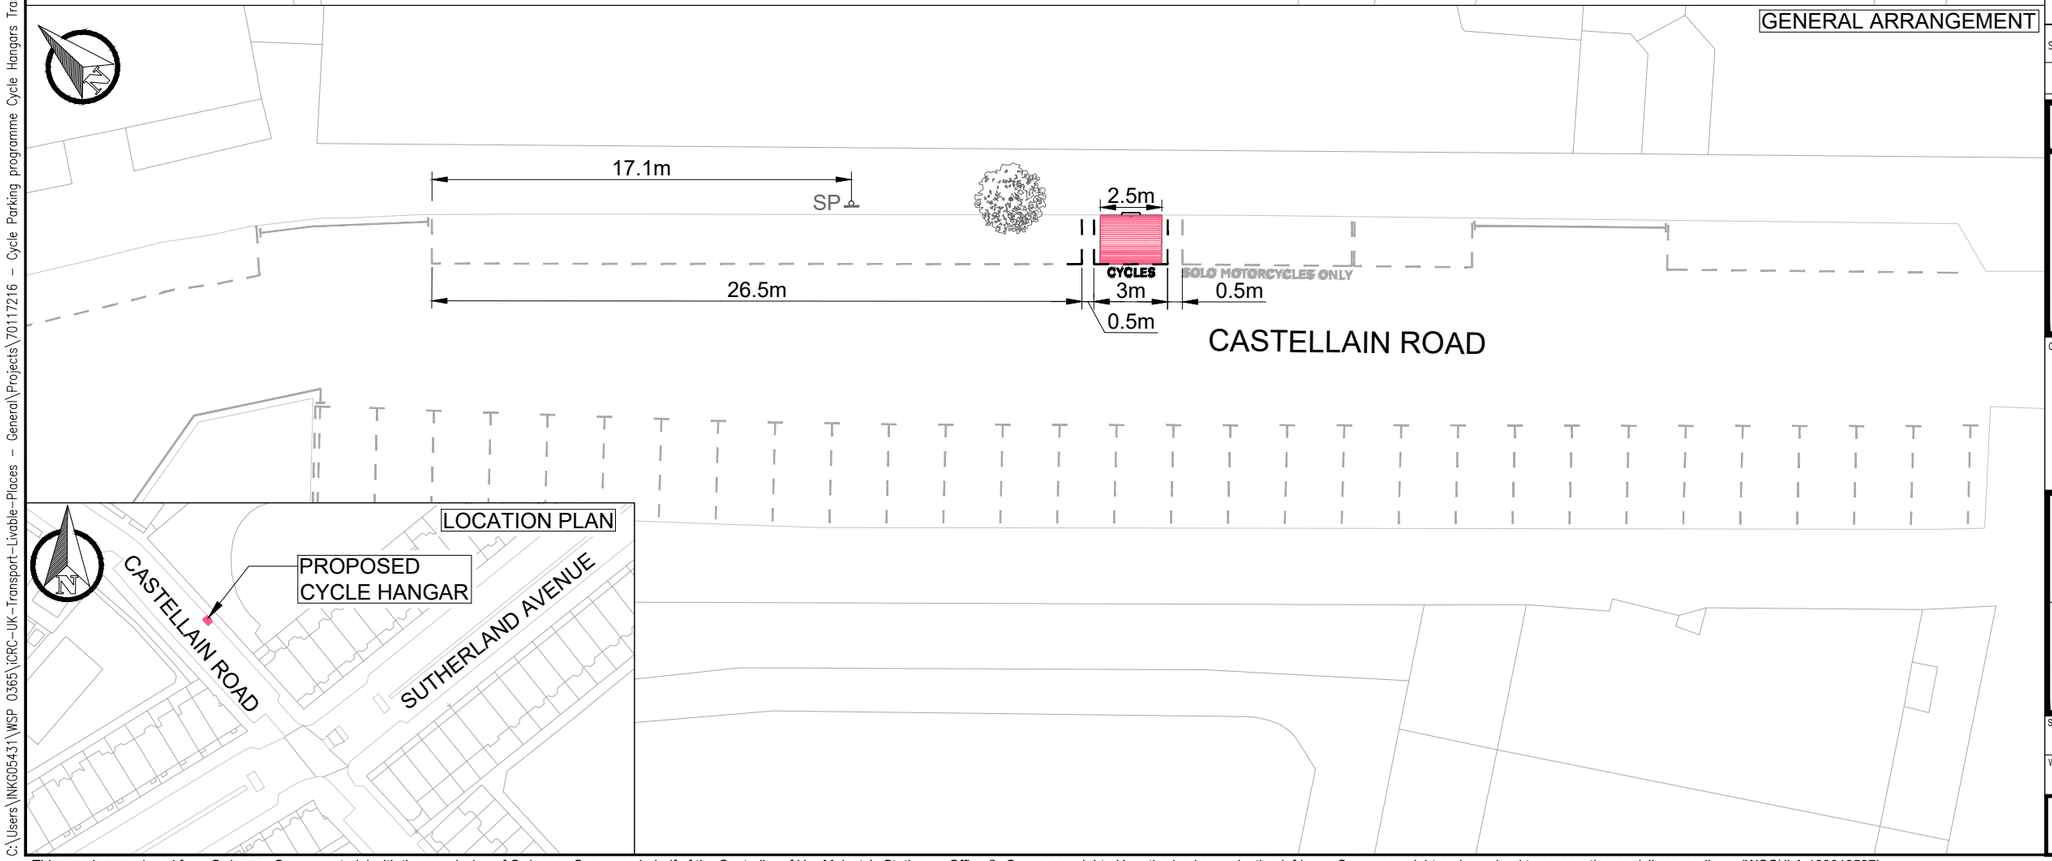

LOCATION PLAN

KEY

- EXISTING LINE MARKING
- EXISTING KERB
- EXISTING ROAD MARKING TO BE REMOVED
- PROPOSED CYCLE HANGAR (1 No.)(TO BE INSTALLED BY THIRD PARTY)
- PROPOSED WHITE LINE MARKING
- SP EXISTING SIGN POST
- EXISTING TREE AND PIT

REV	DATE	BY	DESCRIPTION	CHK	APD
S1-P01	24-01-2024	VV	INITIAL ISSUE	DVR	

DRAWING STATUS

FEASIBILITY DESIGN

25 Mandela Way, London, SE1 5SZ
www.fmconway.co.uk www.wsp.com

CLIENT

City of Westminster

PROJECT

CYCLE PARKING PROGRAMME - CYCLE HANGARS
TRANCHE 5

TITLE

CASTELLAIN ROAD
SITE CLEARANCE & GENERAL ARRANGEMENT

SCALE @ A3	DATE	DESIGN/DRAWN	CHECKED	APPROVED	SHEET
1:250	24-01-2024	VV	AP	DVR	A3

WSP PROJECT NO.	FMC PROJECT No.	WCC PROJECT NO.
70117216	WWESA3355	C.WD13353

DRAWING No.	REV.
70117216-WSP-P01-X-DR-HI-100-007	S1-P01

This map is reproduced from Ordnance Survey material with the permission of Ordnance Survey on behalf of the Controller of Her Majesty's Stationery Office © Crown copyright. Unauthorised reproduction infringes Crown copyright and may lead to prosecution or civil proceedings. (WCC)(LA 100019597)

C:\Users\NKG05431\WSP 0365\ICRC-UK-Transport-Livable-Places - General\Projects\70117216 - Cycle Parking programme Cycle Hangars Tranche 5\03 WIP\#XX\03 Drawings\70117216-WSP-P01-X-DR-HI-100-07.dwg 31 Jan, 2024 - 2:26pm