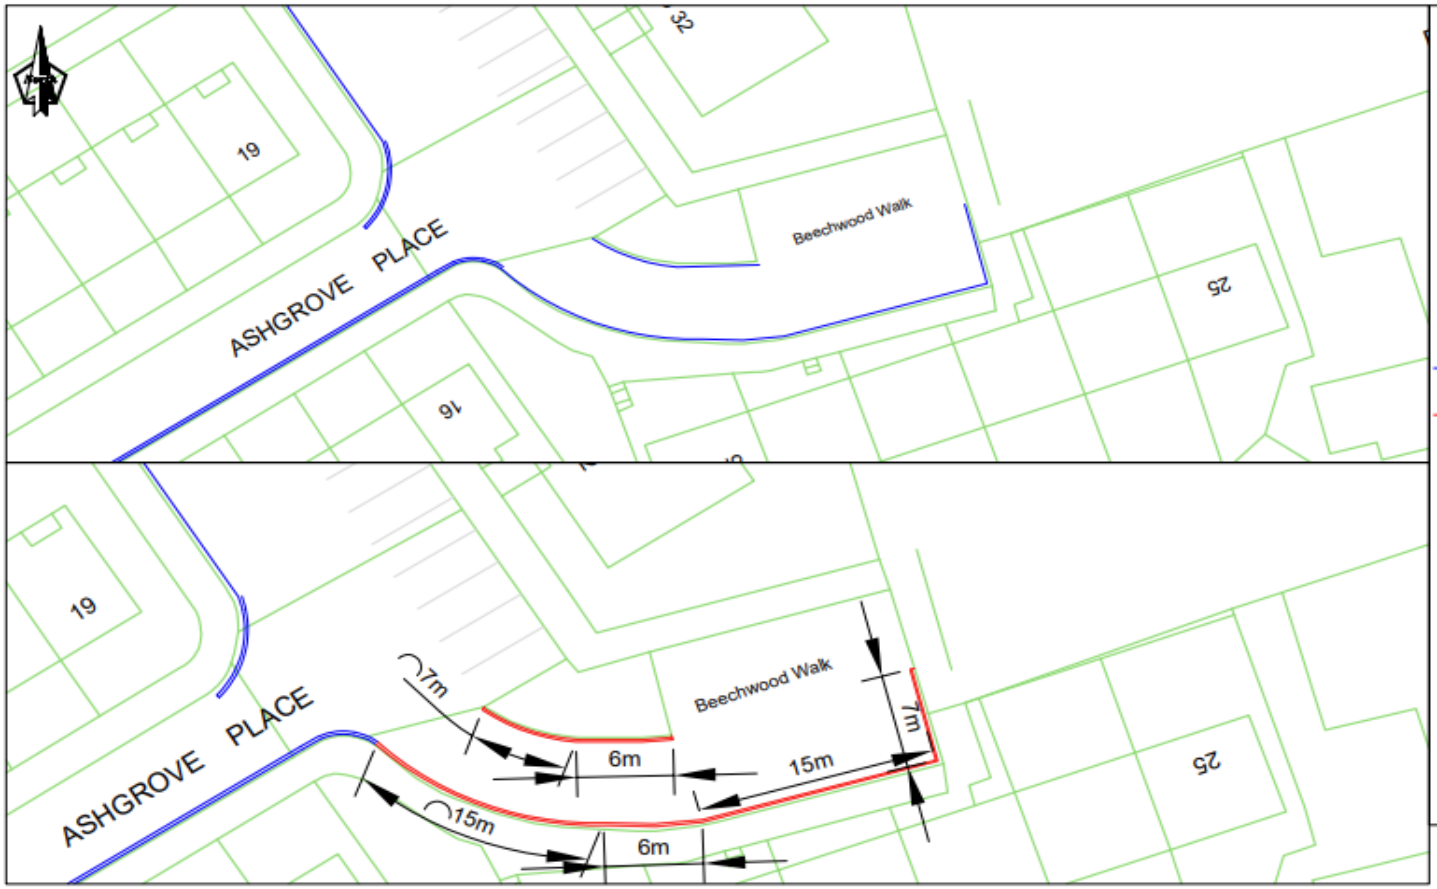


EXISTING WAITING RESTRICTION

PROPOSED ADDITIONAL WAITING RESTRICTION

NB: CAR PARK AT EASTERN LEG OF ASHGROVE PLACE (NOT SHOWN) DOES NOT REQUIRE ADDITIONAL RESTRICTIONS AS THERE IS SUFFICIENT ALLOWANCE TO ACCOMMODATE THE REQUIRED 6m AISLE WIDTH FOR CARS EXITING PARKING BAYS THERE

The mapping is reproduced from Ordnance Survey material with the permission of Ordnance Survey on behalf of the Controller of Her Majesty's Stationery Office © Crown copyright. Unauthorised reproduction infringes © Crown copyright and may lead to prosecution or civil proceedings. Aberdeen City Council 100023401 (2024)

Rev	Date	Details	Orig	Chk'd	App'd
0	14/03/24	ISSUED FOR	XX	XX	XX

Client: ABERDEEN CITY COUNCIL

Project: SMALL SCALE PROPOSAL

Operations and Protective Services
Traffic Management and Road Safety
Business Hub 11, 2nd Floor West, Marischal College,
Broad Street, Aberdeen AB10 1AB
General Enquiries Telephone: 01224 522305

Drawing Title: THE ABERDEEN CITY COUNCIL (FORESTERHILL ZONE) (VARIOUS STREETS IN ABERDEEN IN THE VICINITY OF FORESTERHILL HOSPITAL) (TRAFFIC MANAGEMENT AND CONTROLLED PARKING) (AMENDMENT) ORDER 202X (PROHIBITION OF WAITING RESTRICTIONS)

Originator	Checked	Approved	Date	Project No	Scale	Size
NA	VR		MAR 2024			

Drawing No. | SHT No. | Revision: 0



The mapping is reproduced from Ordnance Survey material with the permission of Ordnance Survey on behalf of the Controller of Her Majesty's Stationery Office © Crown copyright. Unauthorised reproduction infringes © Crown copyright and may lead to prosecution or civil proceedings. Aberdeen City Council 100023401 (2024)

Rev	Date	Details	Orig	Chk'd	App'd
0	14/03/24	ISSUED FOR	XX	XX	XX

Client: ABERDEEN CITY COUNCIL

Project: SMALL SCALE PROPOSAL

Operations and Protective Services
Traffic Management and Road Safety
Business Hub 11, 2nd Floor West, Marischal College,
Broad Street, Aberdeen AB10 1AB
General Enquiries Telephone: 01224 522305

Drawing Title: ASHGROVE PLACE (WESTERN LEG CAR PARK) - UPGRADE OF WAITING RESTRICTIONS (SINGLE TO DOUBLE YELLOW LINES, AAT)

Originator	Checked	Approved	Date	Project No	Scale	Size
NA	VR		MAR 2024			

Drawing No.	SHT No.	Revision
		0