
This drawing and its contents remain the © Copyright of Aberdeen City Council

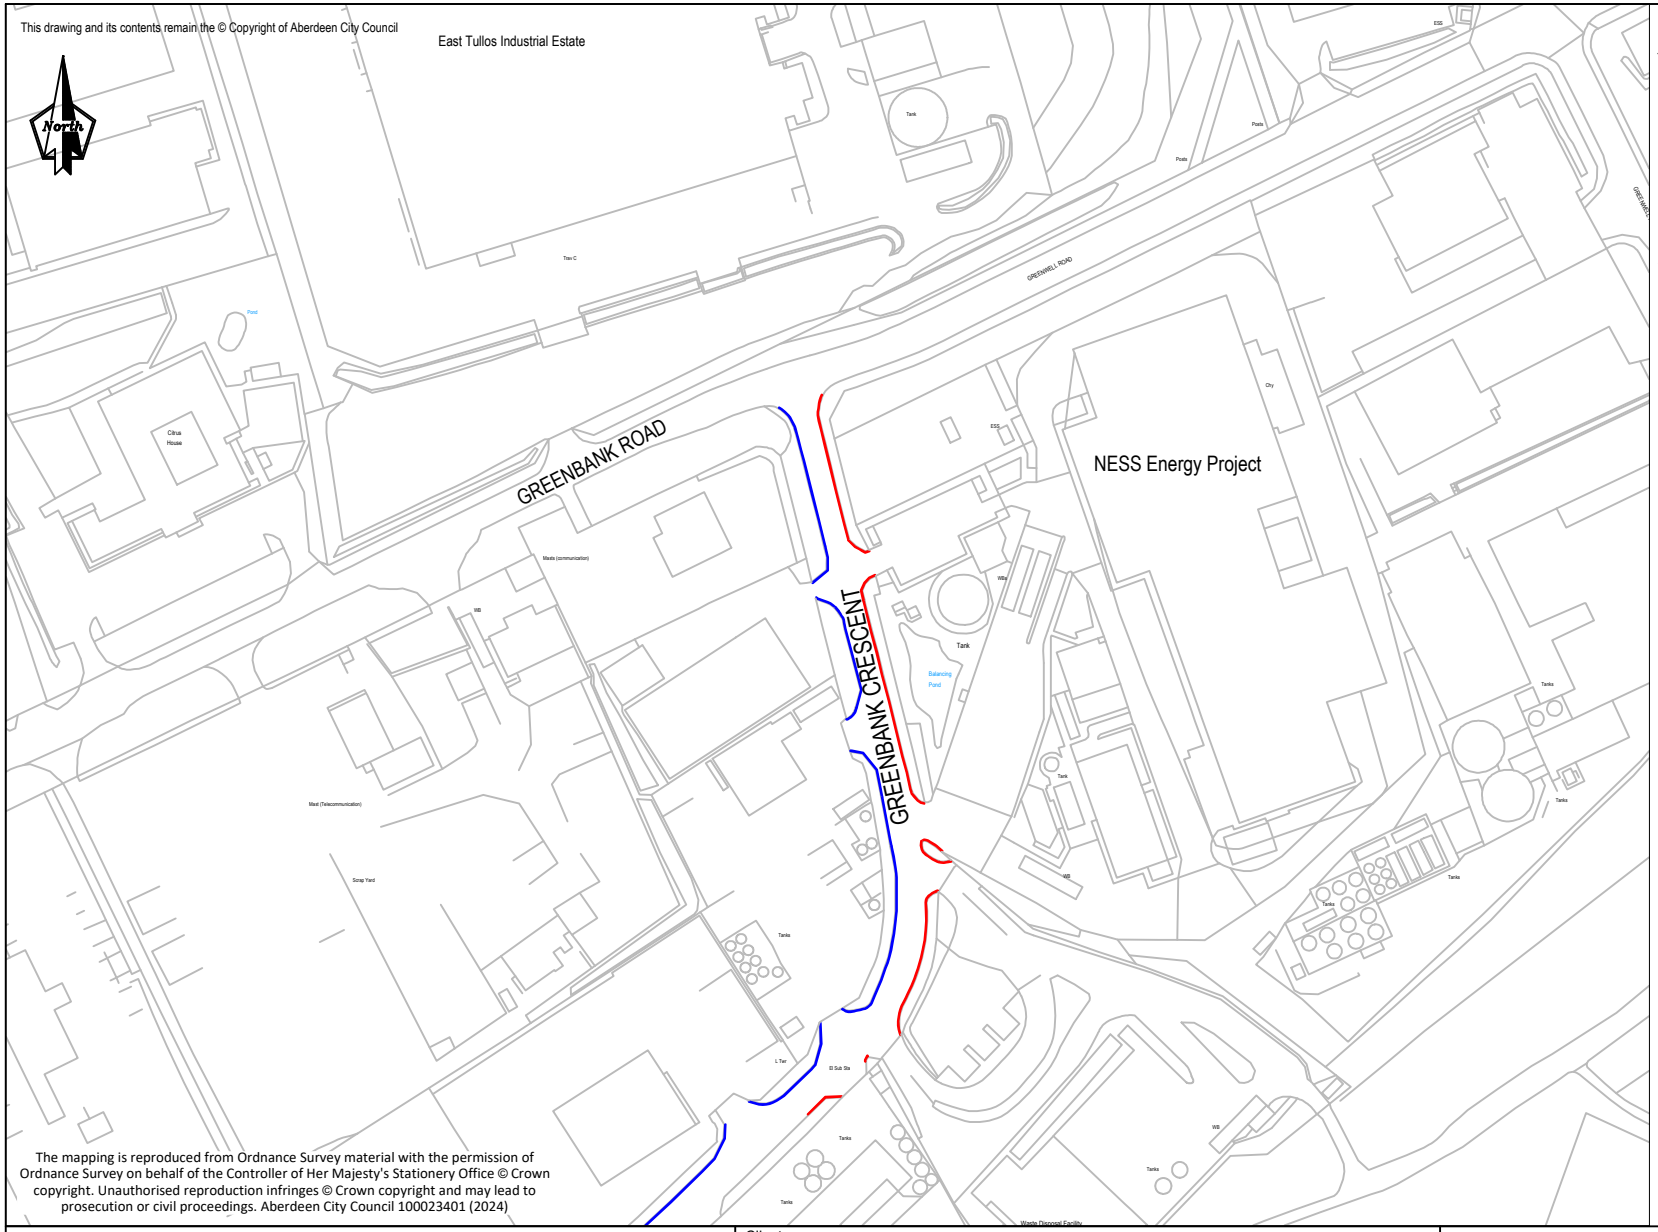

The mapping is reproduced from Ordnance Survey material with the permission of Ordnance Survey on behalf of the Controller of Her Majesty's Stationery Office © Crown copyright. Unauthorised reproduction infringes © Crown copyright and may lead to prosecution or civil proceedings. Aberdeen City Council 100023401 (2024)

GENERAL NOTES:

1. PROPOSED LENGTH OF PROHIBITION ON VEHICLES WAITING AT ANY TIME INDICATED BY RED LINE (Please note a certain length is already established, however, for administrative purposes is being re-stated as part of this proposal).

2. Existing prohibition on motor vehicles waiting at any time indicated by blue line.

ABERDEEN CITY COUNCIL

Traffic Management and Road Safety
City Regeneration and Environment

Ground Floor North, Marischal College
Broad Street, Aberdeen AB10 1AB
General Enquiries Telephone: 01224 522305

Client	ABERDEEN CITY COUNCIL
Project	Traffic Management & Developer Proposals 26_Q1
Description	

Originator	Checked	Approved	Date	Scale	Project Number	Sheet size
SA		GM	13/11/25	NTS		A4

Drawing Title

The Aberdeen City Council (Greenbank Crescent, Aberdeen) (Prohibition of Waiting) Order 202(X)

Drawing Number	Sheet No.	Revision
TM_TRO 25_56		0