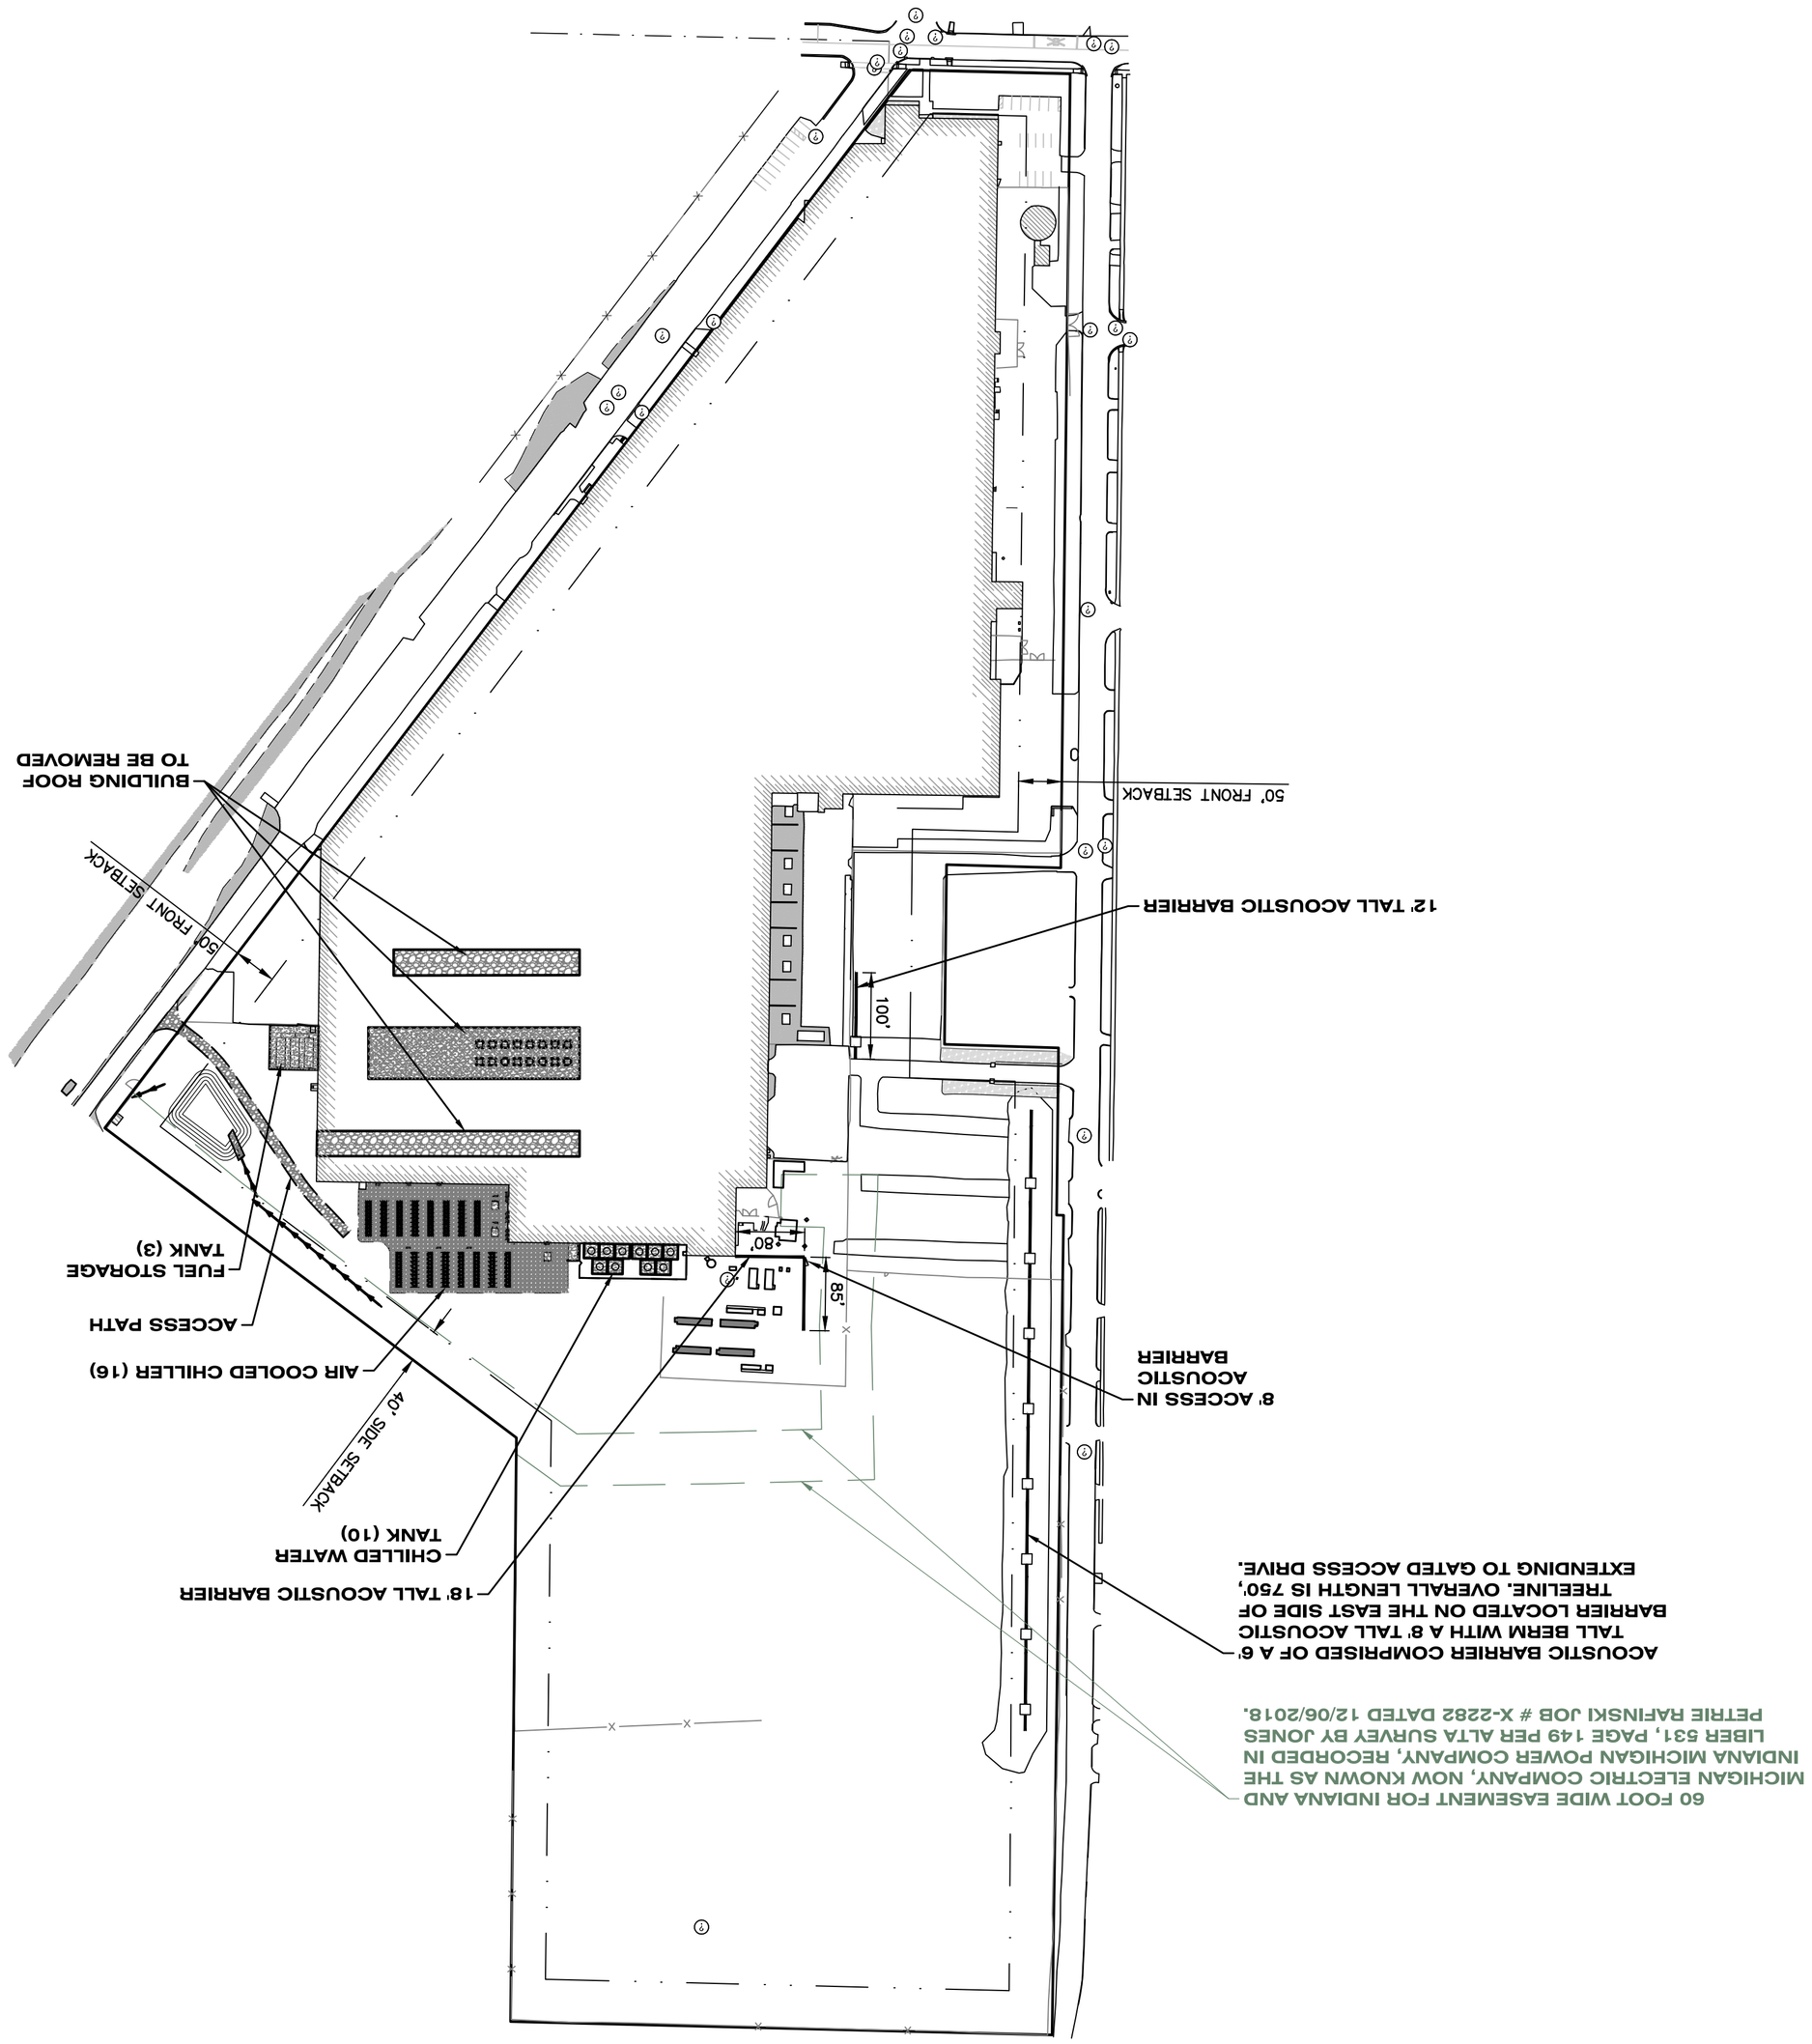

OVERALL SITE PLAN
ALLIANCE CLOUD SERVICES - EQUIPMENT MODIFICATIONS
ALLIANCE CLOUD SERVICES

Sheet Title:
Project:
Client:

11/05/26

Sheet C-4

ISSUED FOR:

1	PERMIT	09/02/26
2	LAYOUT REVISIONS	11/05/26

REVISIONS:

COPYRIGHT © of Hurley & Stewart, LLC.

CORE STATES
hurley & stewart
CSG Michigan, P.C.
Michigan Architecture/Engineering

CERTIFICATION OF AUTHORIZATION NO. NLP0015571

Job No: 24-145D • PM: JWP • Designer: TTR • QA/QC: 11/05/26

N:\24-145D (alliance cloud downgrade)_FINAL DRAWINGS\Overall Conceptual Site Plan.dwg LAST SAVED BY: TRICHARDSON ON 11/5/2026