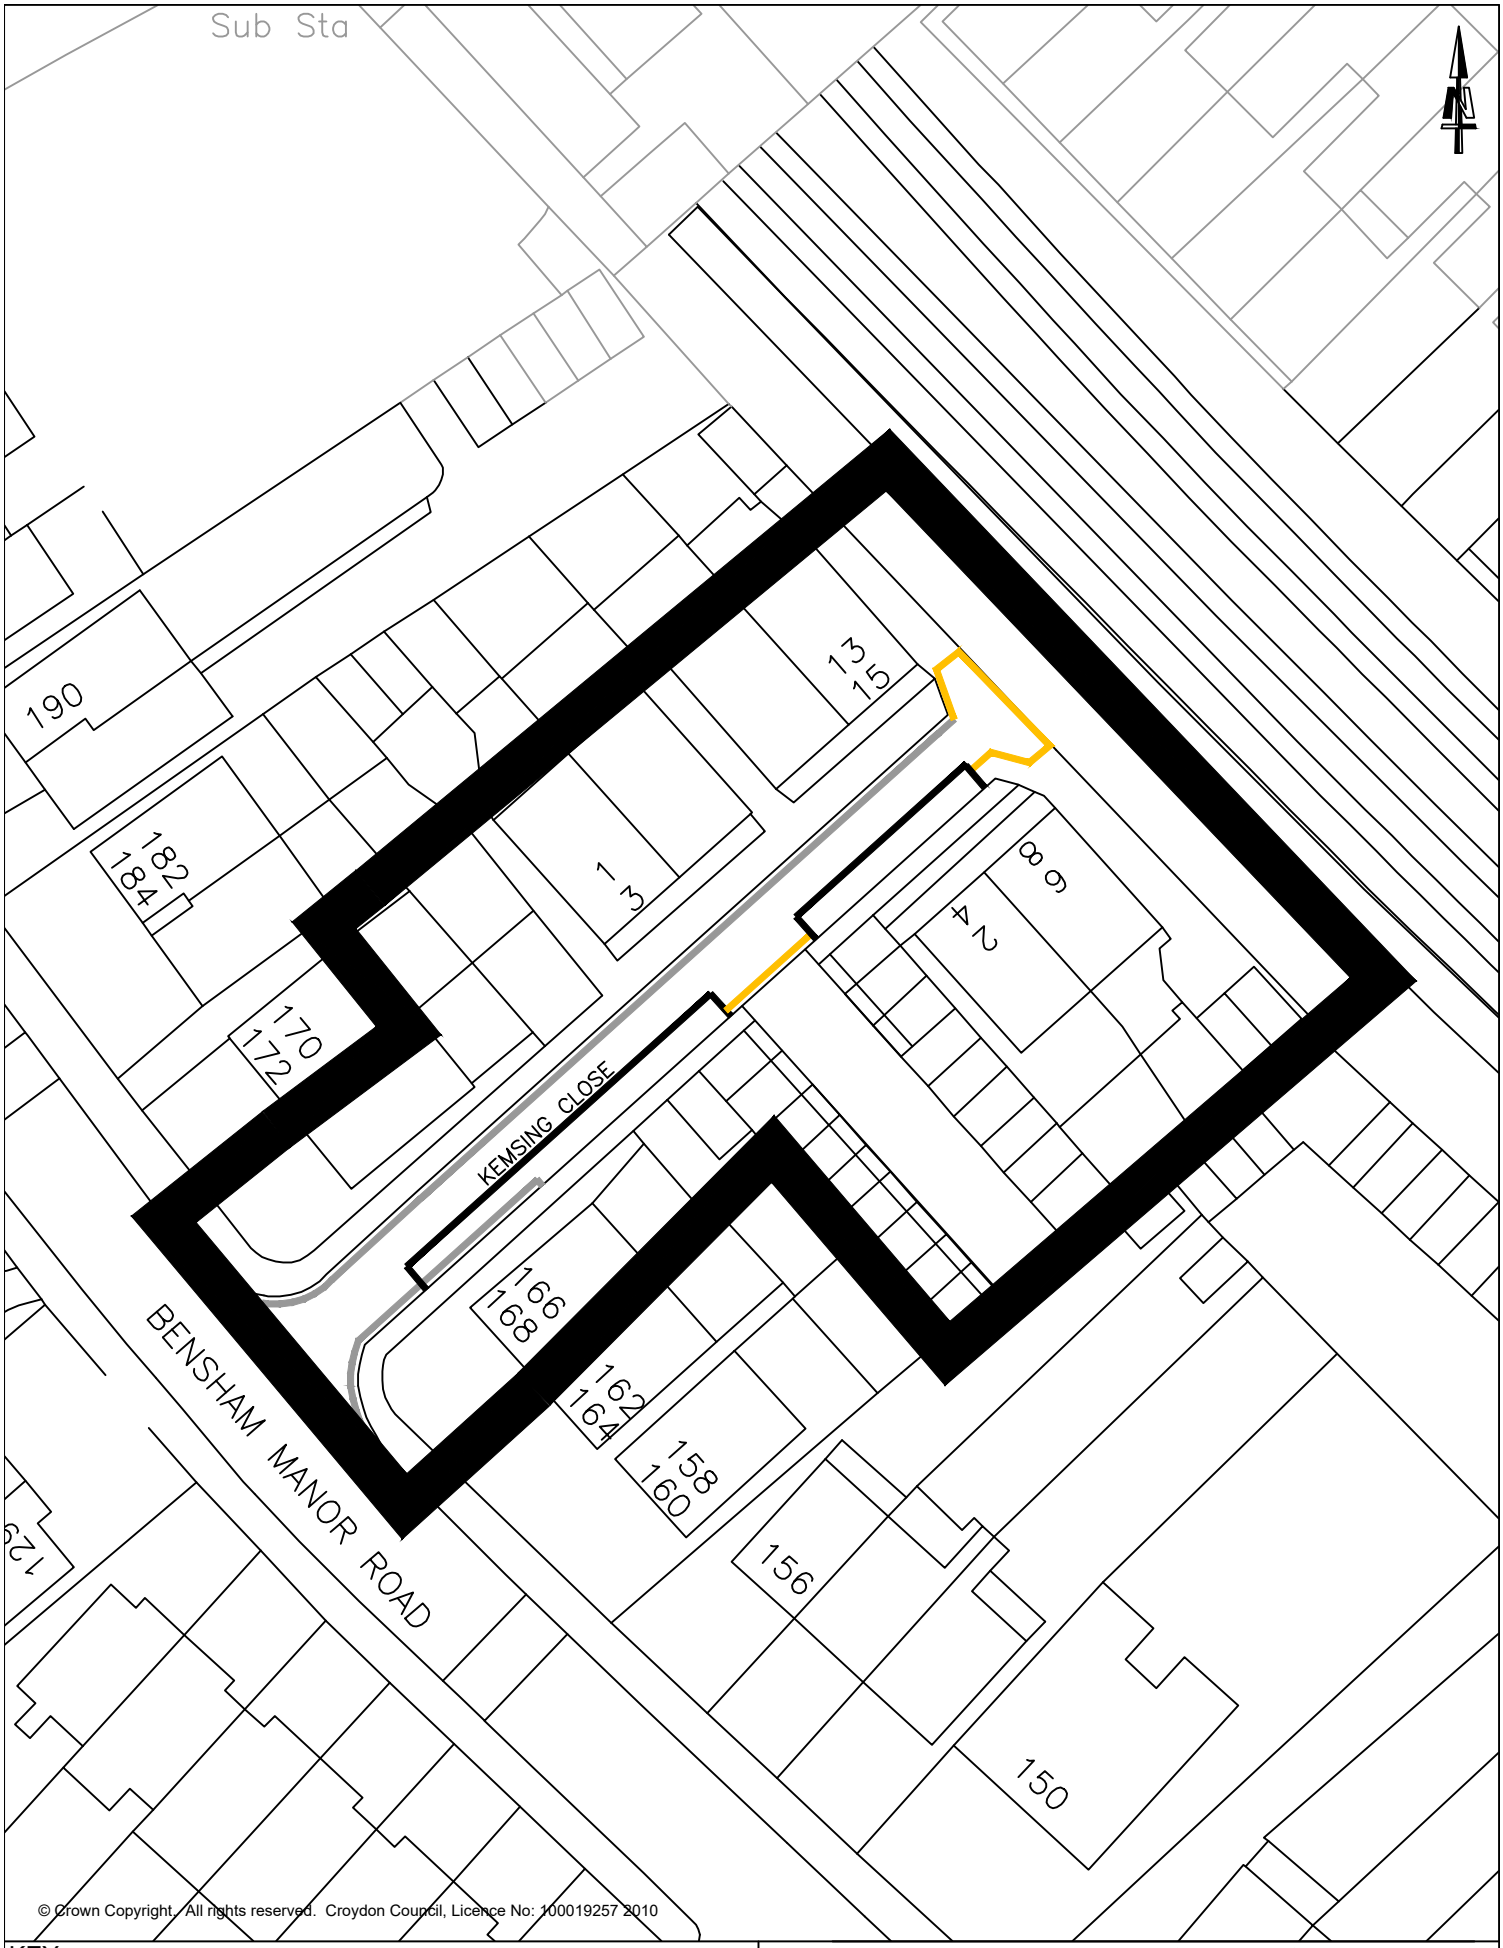


© Crown Copyright. All rights reserved. Croydon Council, Licence No: 100019257 2010

KEY:

- Proposed Shared Use Parking Bay.
- Proposed Single Yellow Line Waiting Restriction.
- Existing Single Yellow Line Waiting Restriction.
- Existing Double Yellow Lines Waiting Restrictions.
- Proposed Controlled Parking Zone Boundary.

CROYDON COUNCIL

JOB TITLE:

KEMSING CLOSE - PROPOSED CPZ DESIGN DETAIL

DESIGN & COMMISSIONING TEAM,
PLACE DIRECTORATE.

Head of Highways & Traffic - Oscar Akintoye

PARKING DESIGN TEAM

Scale.	Drawn	Checked	Rev.
1:500	HW	DW	A

Date. July 2026

Drawing Ref. PD-HW-KEMSING CL-01