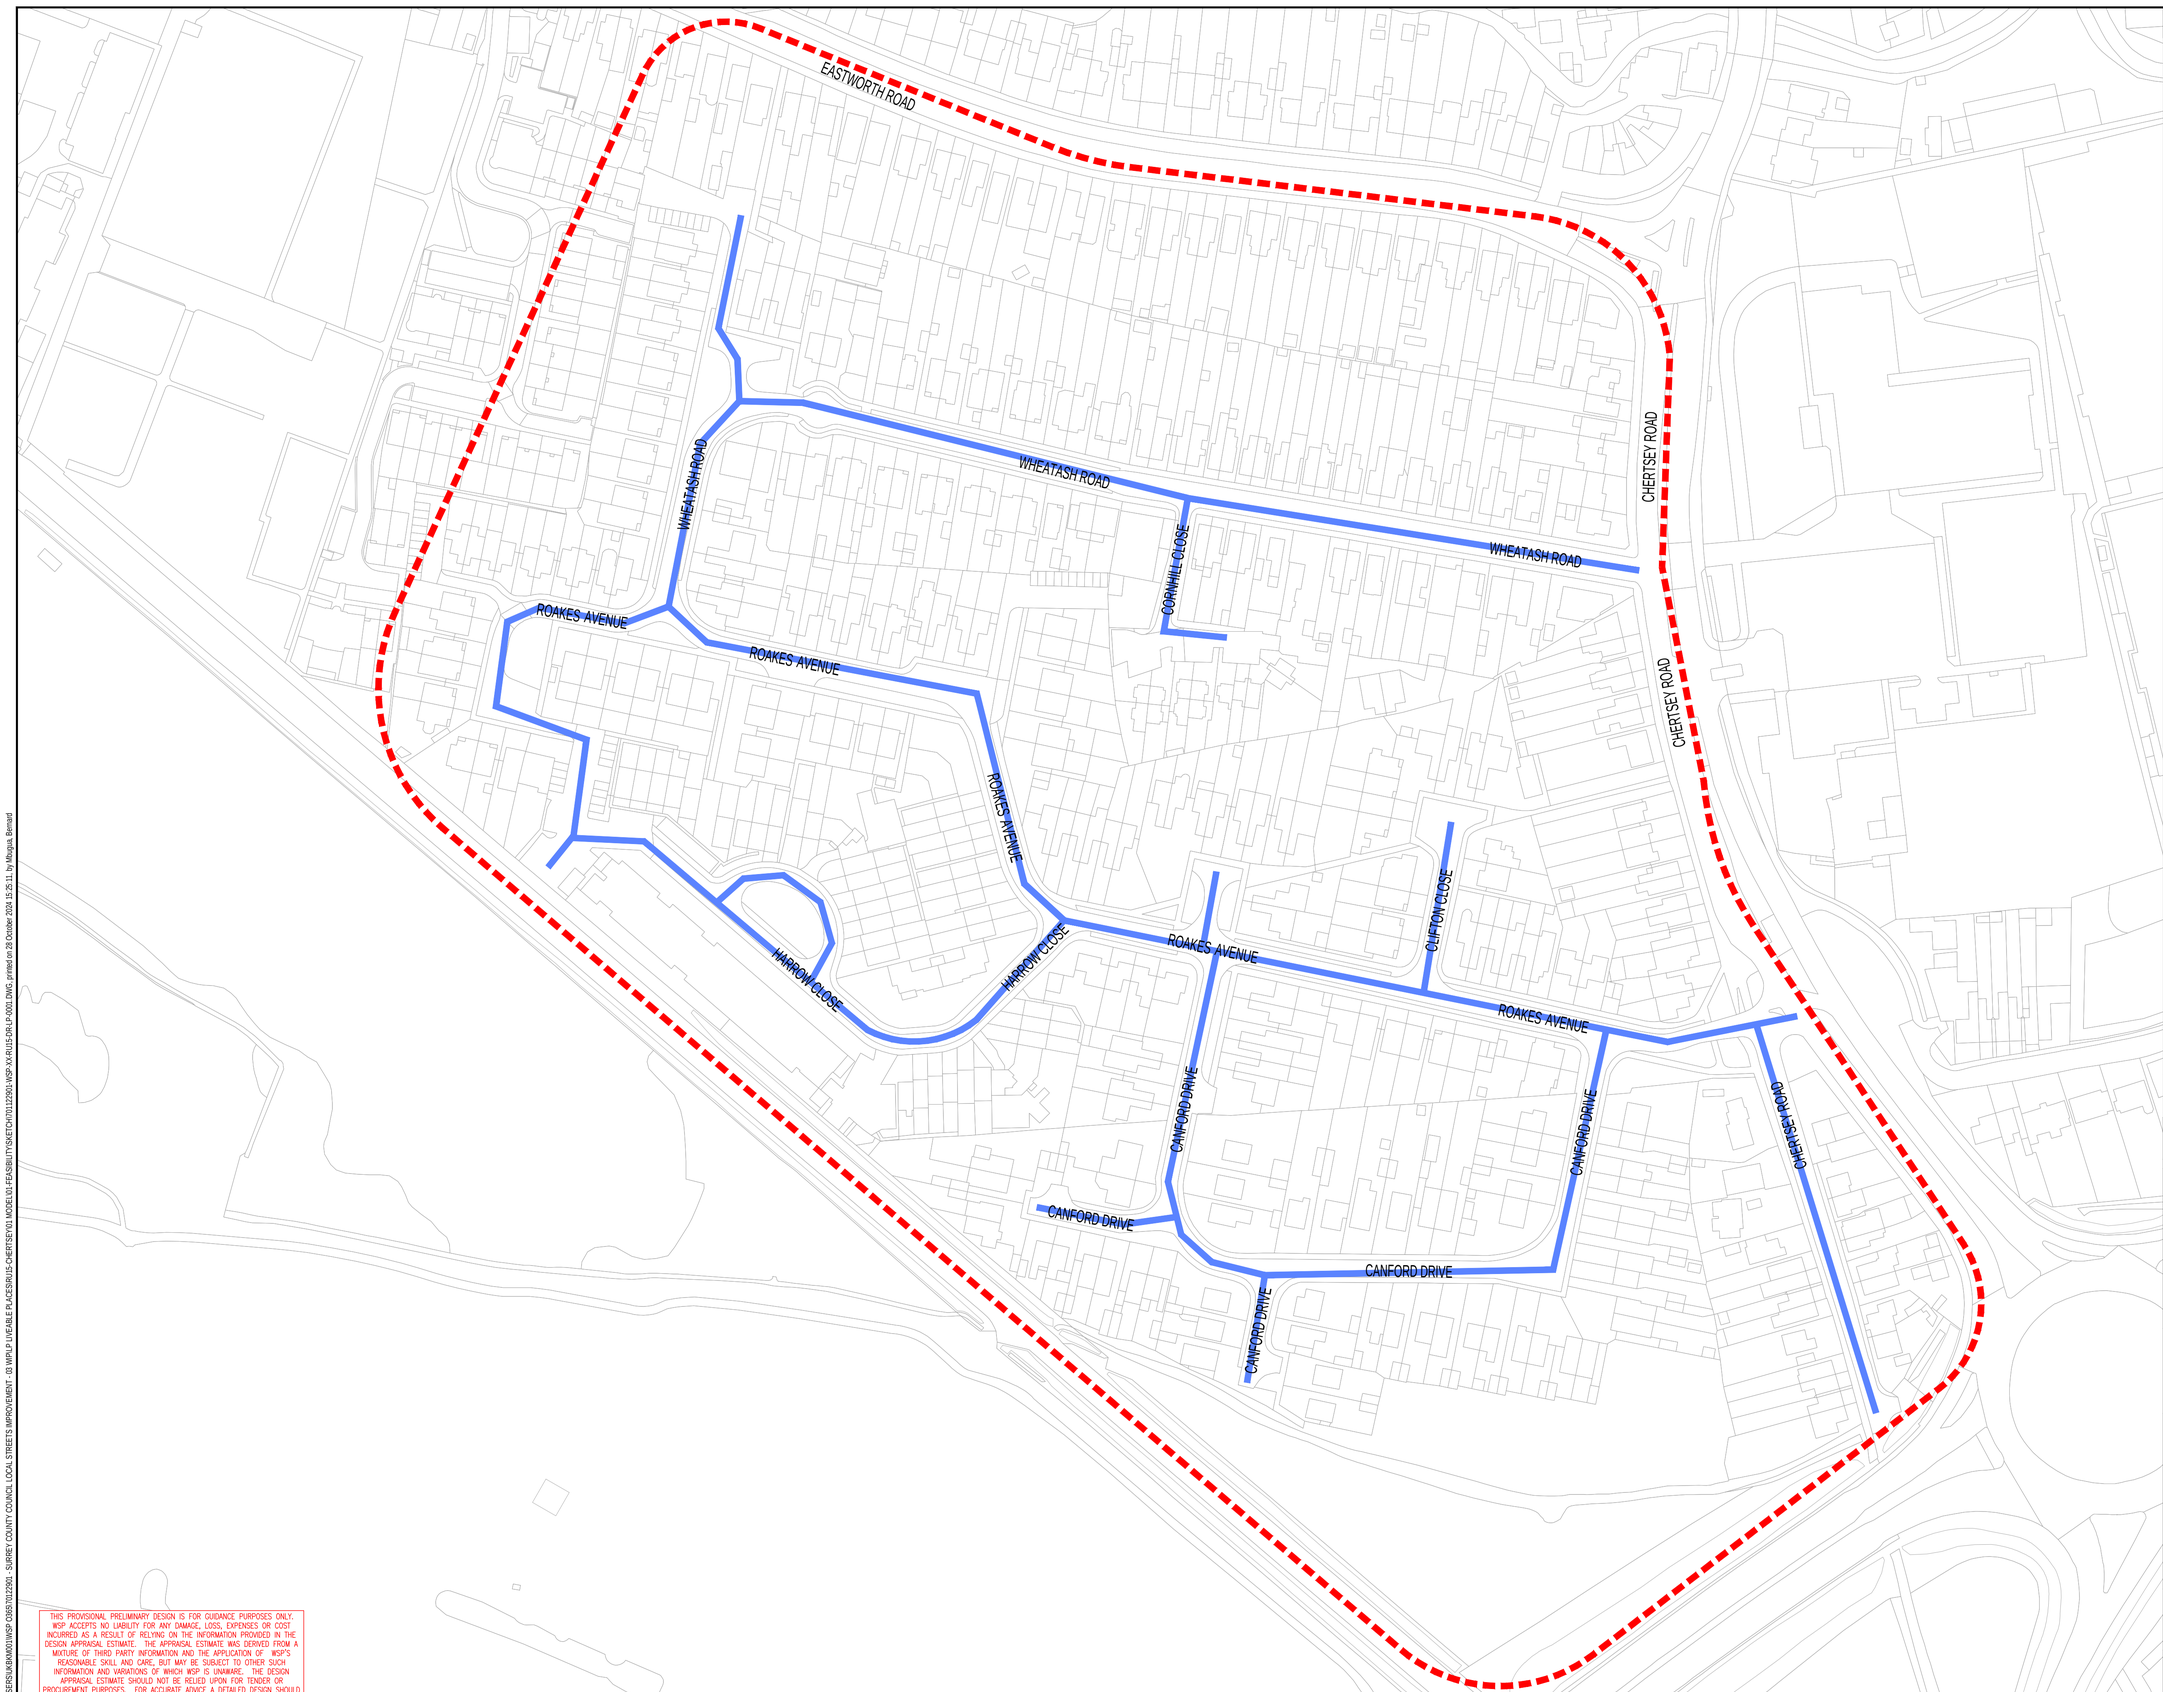


DO NOT SCALE

KEY

PROPOSED 20mph SPEED LIMIT

SCHEME BOUNDARY

REV	DATE	BY	DESCRIPTION	CHK	APP
P01	28/10/2024	BKM	FIRST ISSUE	JR	JAH

DRAWING STATUS:
S0 - WORK IN PROGRESS

WSP House, 70 Chancery Lane, London, WC2A 1AF, UK
T+ 44 (0) 207 314 5000, F+ 44 (0) 207 314 5111
wsp.com

CLIENT:
SURREY COUNTY COUNCIL

SITE/PROJECT:
SURREY COUNTY COUNCIL
LOCAL STREET IMPROVEMENTS

TITLE:
PROPOSED SPEED LIMIT
PLAN OVERVIEW

SCALE @ A1:	CHECKED:		APPROVED:
NTS	JR		JAH
PROJECT NO:	DESIGNED:	DRAWN:	DATE:
701122901	BKM	BKM	October 24

DRAWING No: 701122901-WSP-XX-RU15-DR-LP-0001
REV: P01

© WSP UK Ltd

THIS PROVISIONAL PRELIMINARY DESIGN IS FOR GUIDANCE PURPOSES ONLY. WSP ACCEPTS NO LIABILITY FOR ANY DAMAGE, LOSS, EXPENSES OR COST INCURRED AS A RESULT OF RELYING ON THE INFORMATION PROVIDED IN THE DESIGN APPRAISAL ESTIMATE. THE APPRAISAL ESTIMATE WAS DERIVED FROM A MIXTURE OF THIRD PARTY INFORMATION AND THE APPLICATION OF WSP'S REASONABLE SKILL AND CARE, BUT MAY BE SUBJECT TO OTHER SUCH INFORMATION AND VARIATIONS OF WHICH WSP IS UNAWARE. THE DESIGN APPRAISAL ESTIMATE SHOULD NOT BE RELIED UPON FOR TENDER OR PROCUREMENT PURPOSES. FOR ACCURATE ADVICE A DETAILED DESIGN SHOULD BE CARRIED OUT AT THE APPROPRIATE DESIGN STAGE, THEREFORE, USE OF THE INFORMATION IS ENTIRELY AT YOUR OWN RISK.

File name:C:\USERS\UKBKM01\WSP OneDrive - WSP\Documents\SURREY COUNTY COUNCIL LOCAL STREETS IMPROVEMENT - 03 WP\LP LIVEABLE PLACES\RU15-CHERTSEY\01 MODEL\01-FEASIBILITY\SKETCH\701122901-WSP-XX-RU15-DR-LP-0001.DWG, printed on 28 October 2024 15:35:11, by:Mugusa Bernard