
This map is reproduced from Ordnance Survey material with the permission of Ordnance Survey on behalf of the Controller of Her Majesty's Stationery Office © Crown copyright. Unauthorised reproduction infringes Crown copyright and may lead to prosecution or civil proceedings. (WCC)(LA 100019597)

Bayswater Road - Proposed Bus Lane

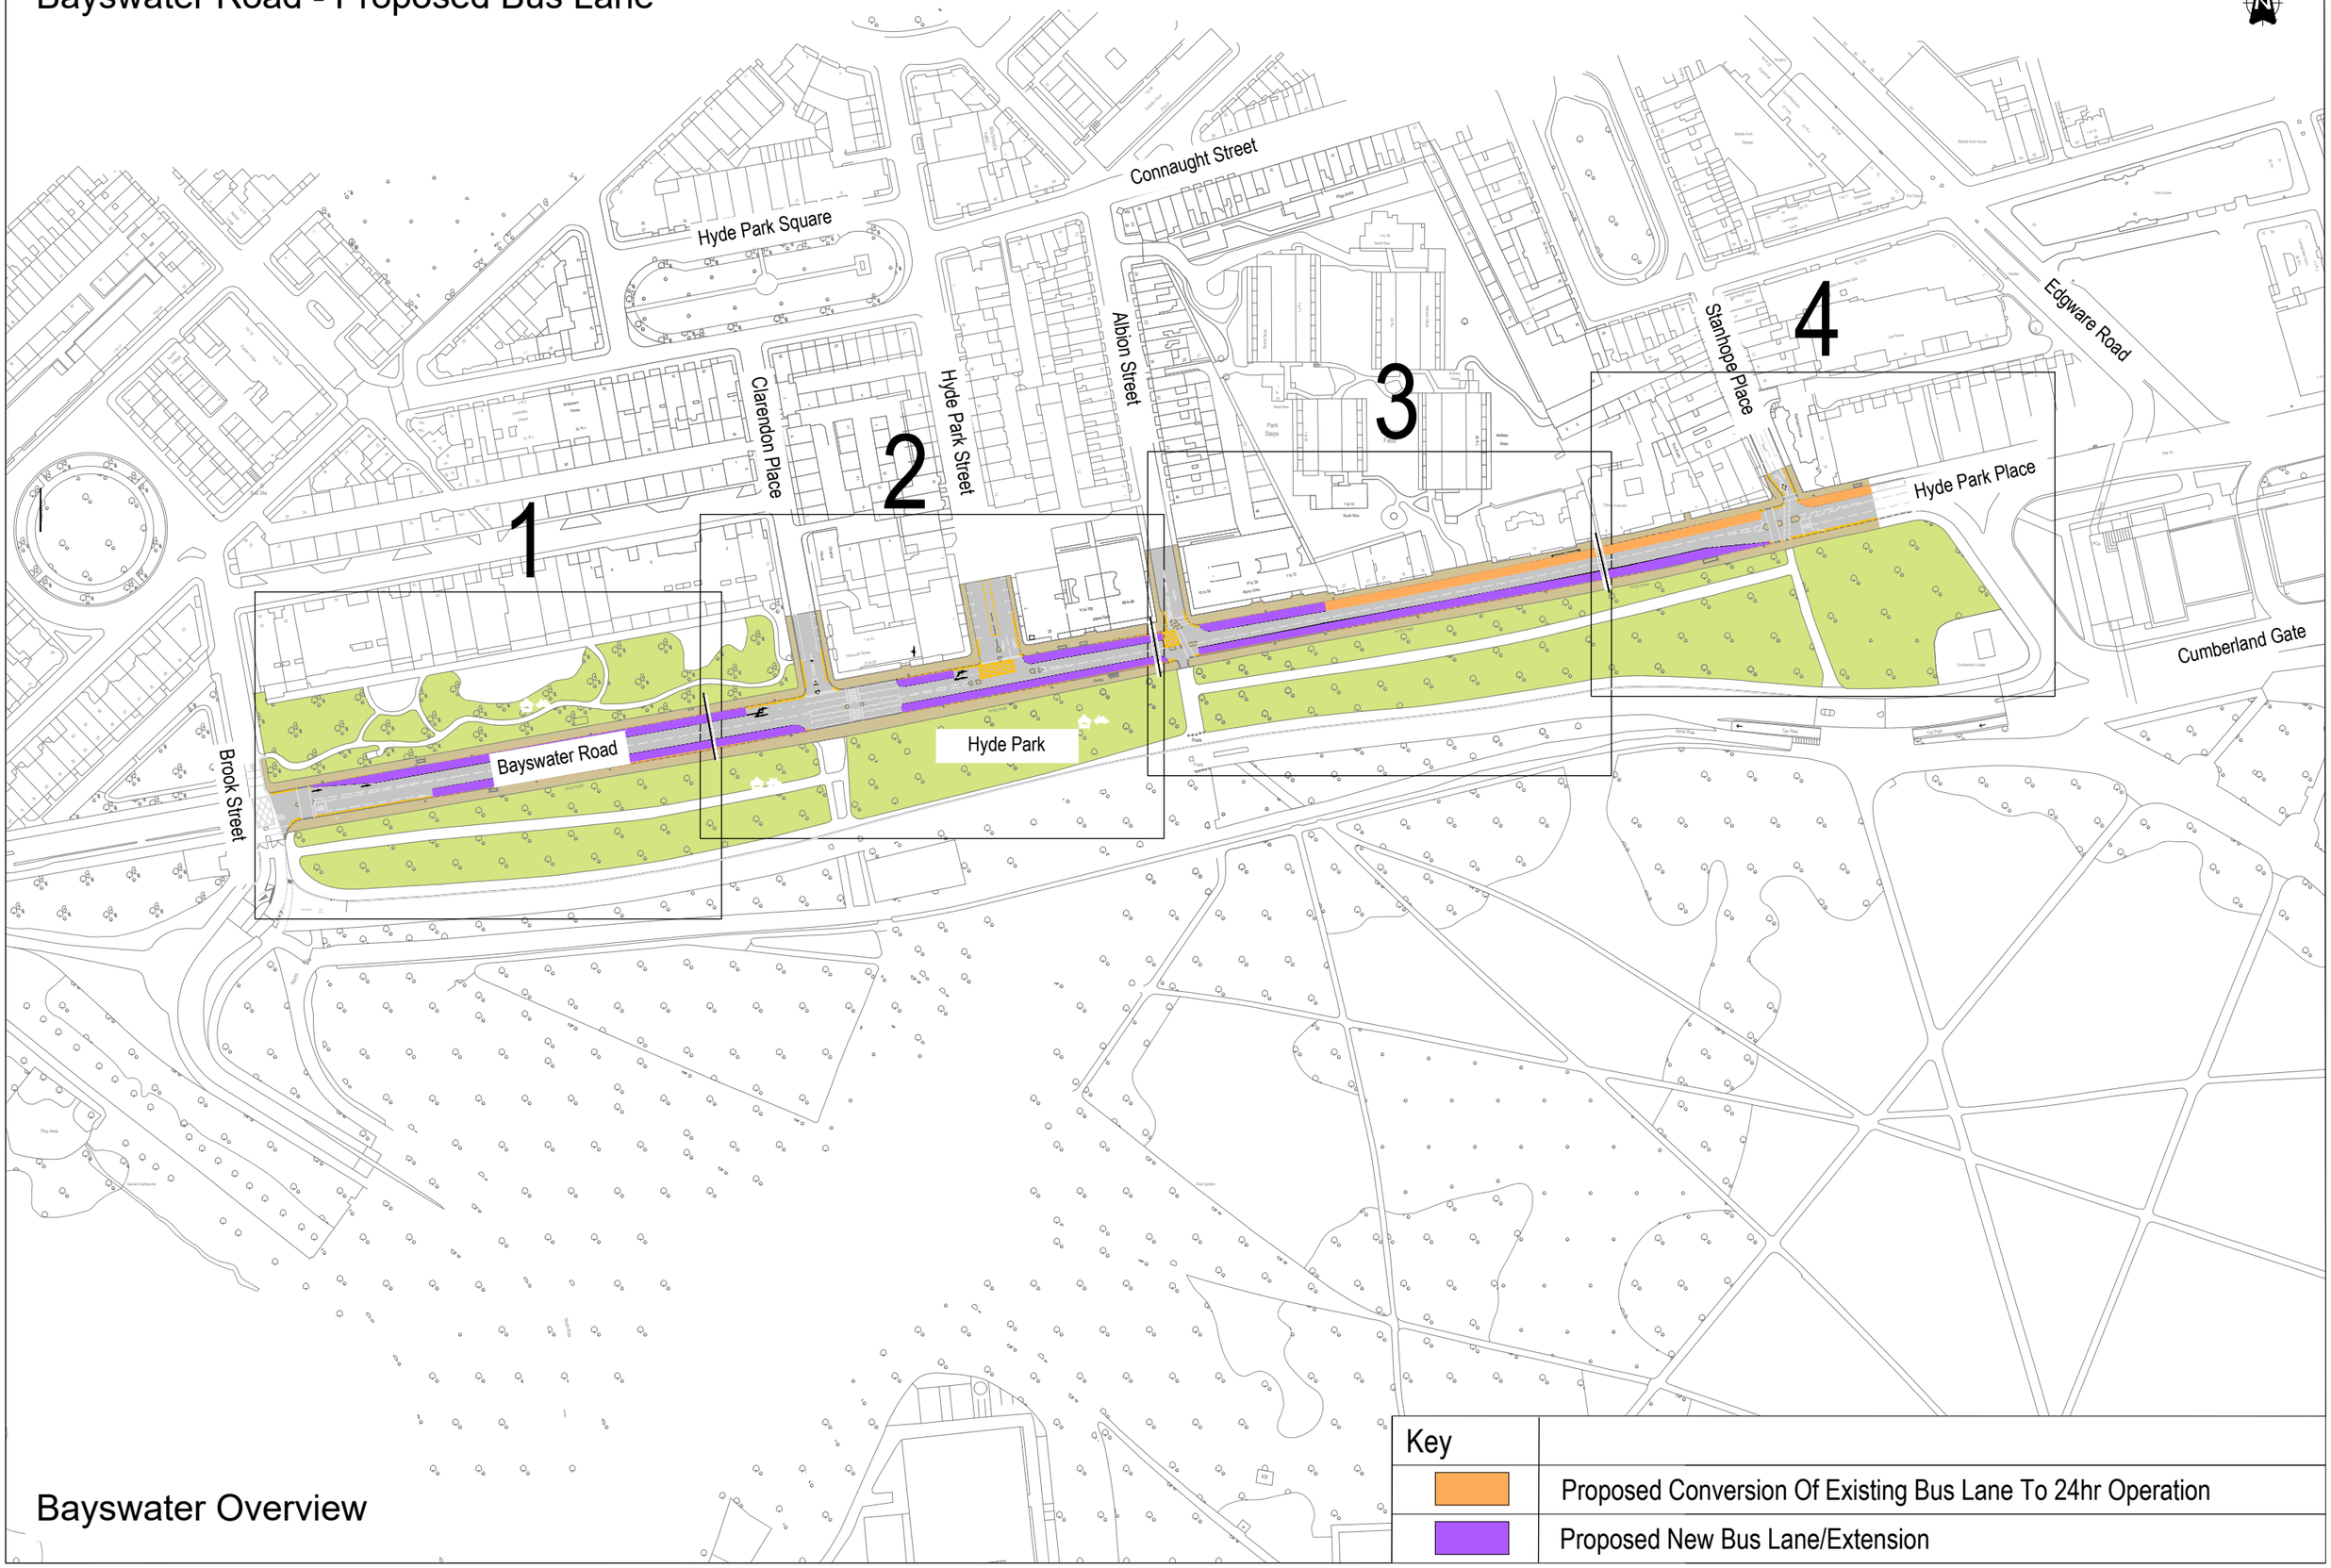


Bayswater Overview

This map is reproduced from Ordnance Survey material with the permission of Ordnance Survey on behalf of the Controller of Her Majesty's Stationery Office © Crown copyright. Unauthorised reproduction infringes Crown copyright and may lead to prosecution or civil proceedings. (WCC)(LA 100019597)

Bayswater Road - Proposed Bus Lane

Extent of scheme

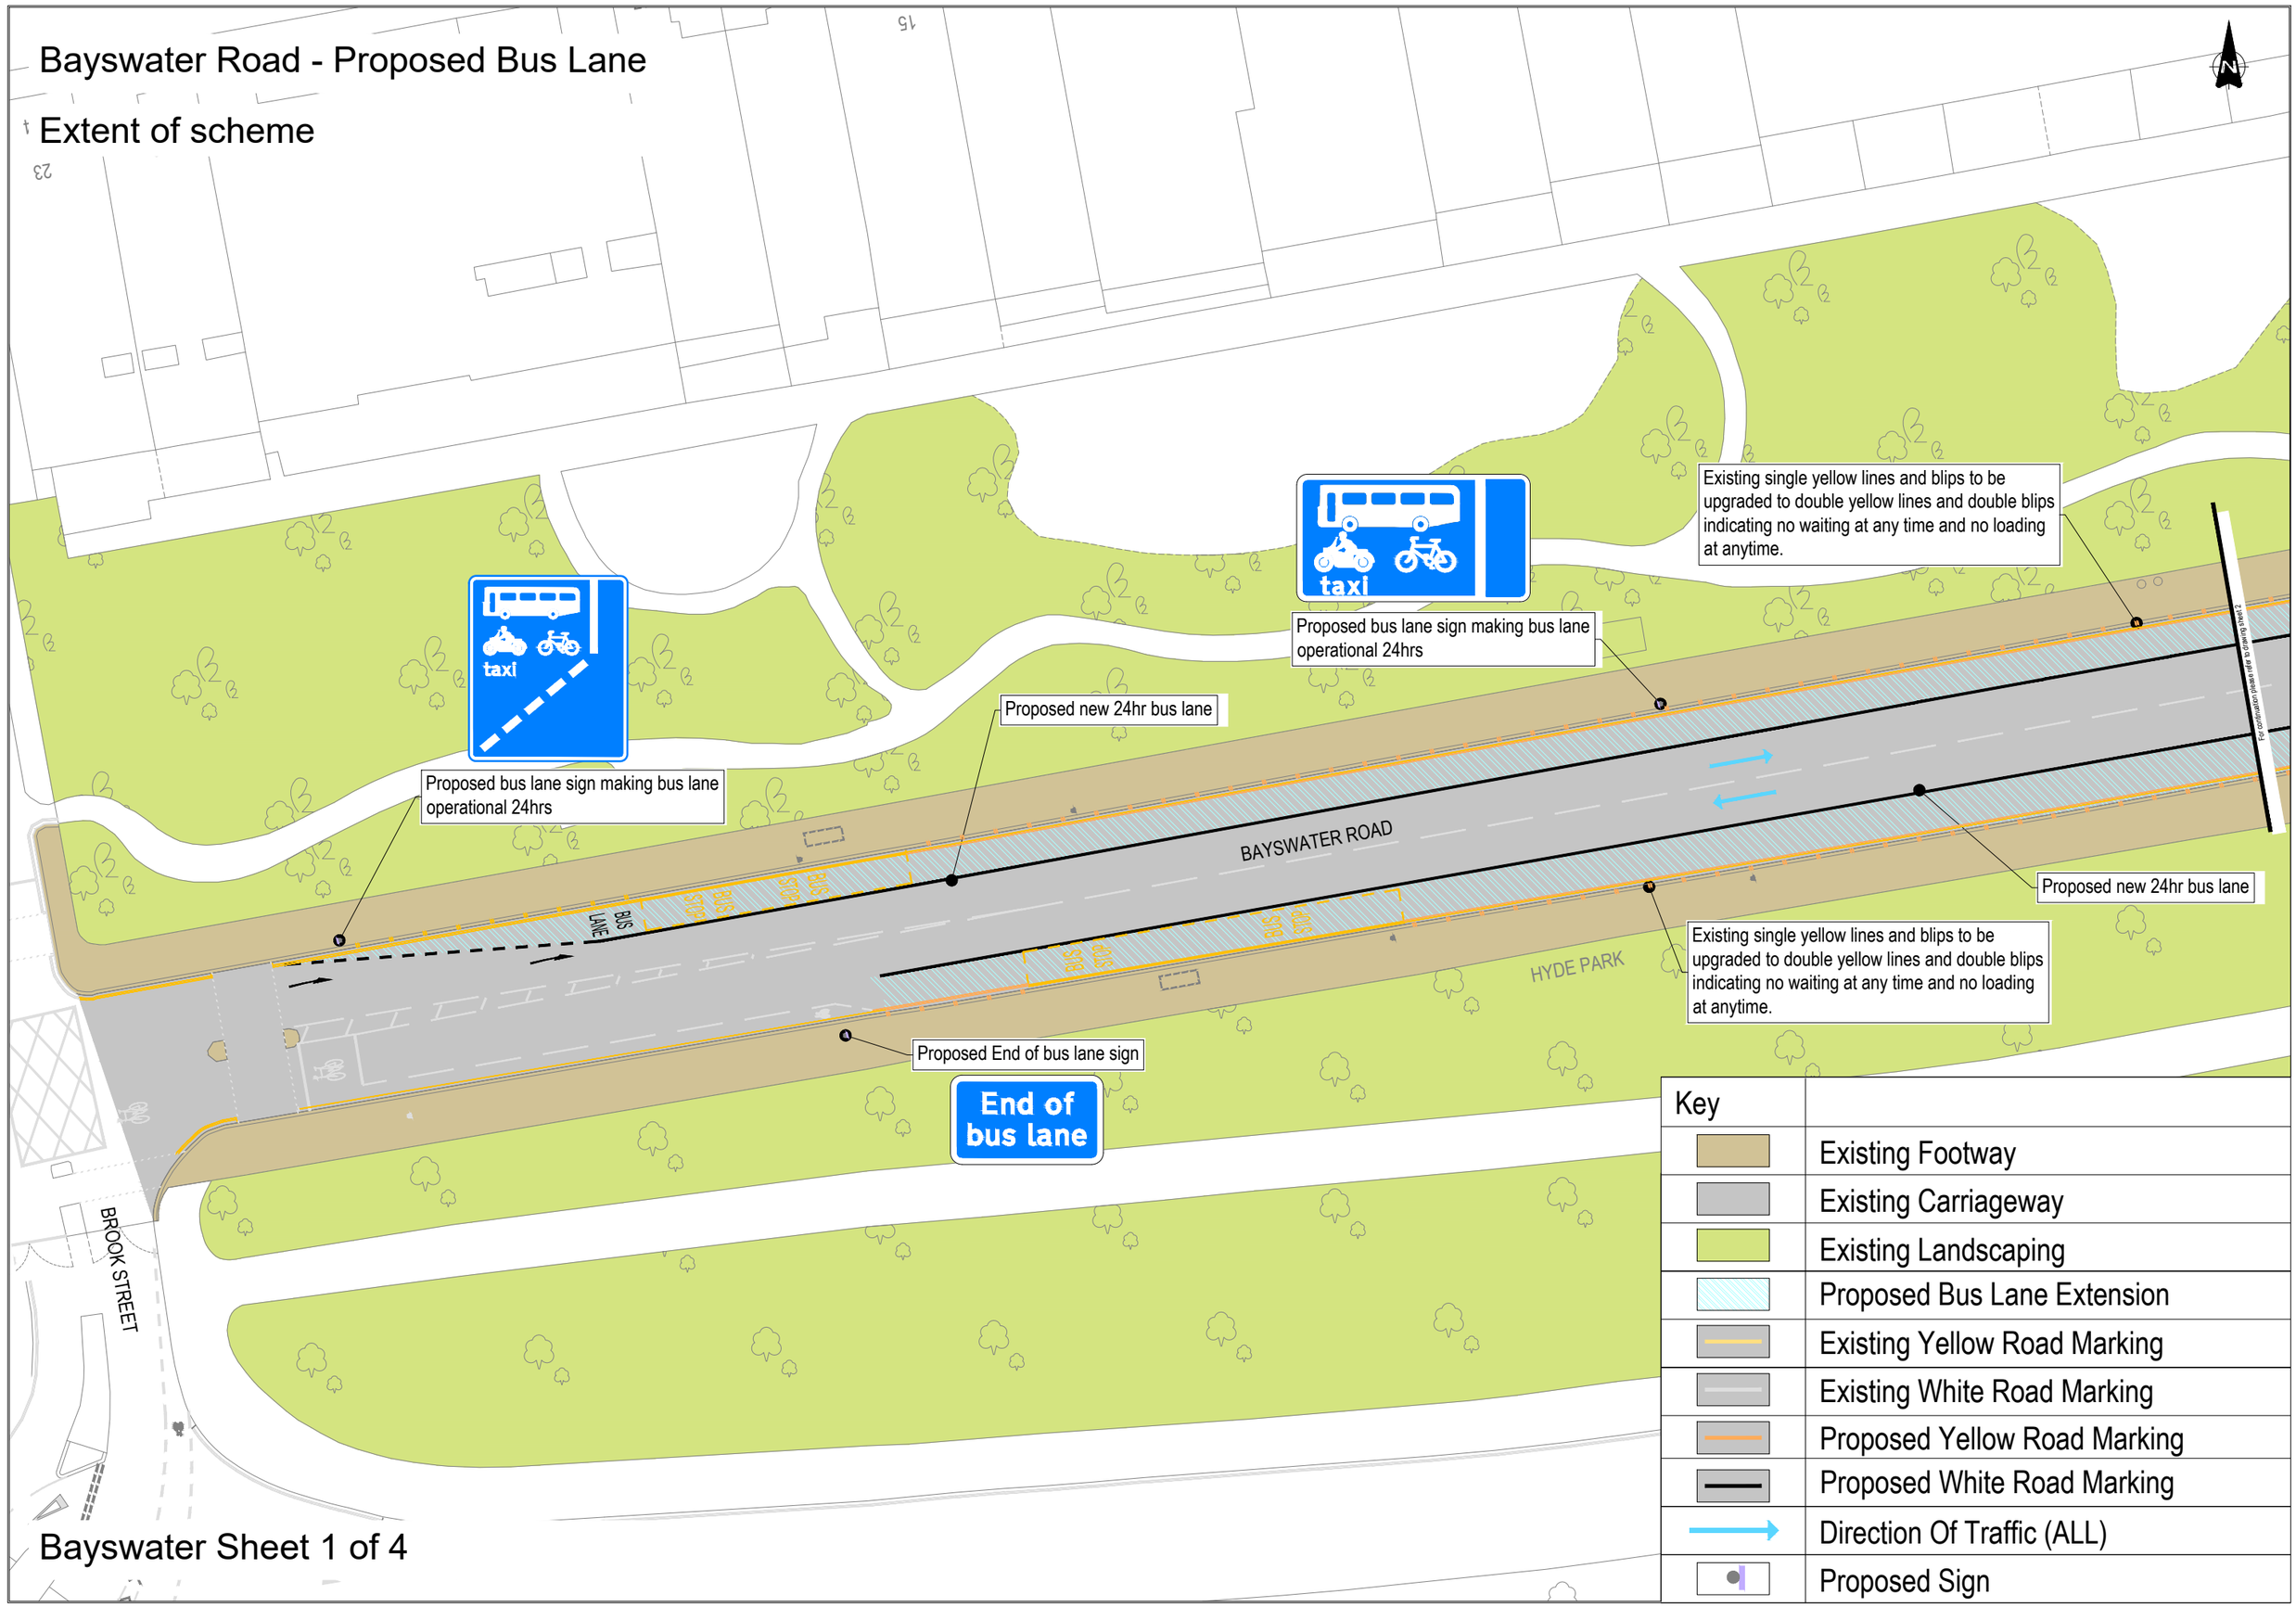

Key	
	Existing Footway
	Existing Carriageway
	Existing Landscaping
	Proposed Bus Lane Extension
	Existing Yellow Road Marking
	Existing White Road Marking
	Proposed Yellow Road Marking
	Proposed White Road Marking
	Direction Of Traffic (ALL)
	Proposed Sign

This map is reproduced from Ordnance Survey material with the permission of Ordnance Survey on behalf of the Controller of Her Majesty's Stationery Office © Crown copyright. Unauthorised reproduction infringes Crown copyright and may lead to prosecution or civil proceedings. (WCC)(LA 100019597)

Bayswater Road - Proposed Bus Lane

CLARENDON CLOSE

CLARENDON PLACE

Chester House

HYDE PARK STREET

ALBION STREET

60 to 80

Albion Gate

BAYSWATER ROAD

HYDE PARK

NORTH CARRIAGE DRIVE

Existing single yellow lines and blips to be upgraded to double yellow lines and double blips indicating no waiting at any time and no loading at anytime.

Proposed bus lane sign making bus lane operational 24hrs

Proposed bus lane sign making bus lane operational 24hrs

Proposed bus lane sign making bus lane operational 24hrs

Proposed new 24hr bus lane

Proposed bus lane sign making bus lane operational 24hrs

BUS LANE

Shelter

For continuation please refer to drawing sheet 3


For continuation please refer to drawing sheet 1

Key	
	Existing Footway
	Existing Carriageway
	Existing Landscaping
	Proposed Bus Lane Extension
	Existing Yellow Road Marking
	Existing White Road Marking
	Proposed Yellow Road Marking
	Proposed White Road Marking
	Direction Of Traffic (ALL)
	Proposed Sign

Bayswater Sheet 2 of 4

This map is reproduced from Ordnance Survey material with the permission of Ordnance Survey on behalf of the Controller of Her Majesty's Stationery Office © Crown copyright. Unauthorised reproduction infringes Crown copyright and may lead to prosecution or civil proceedings. (WCC)(LA 100019597)

Bayswater Road - Proposed Bus Lane

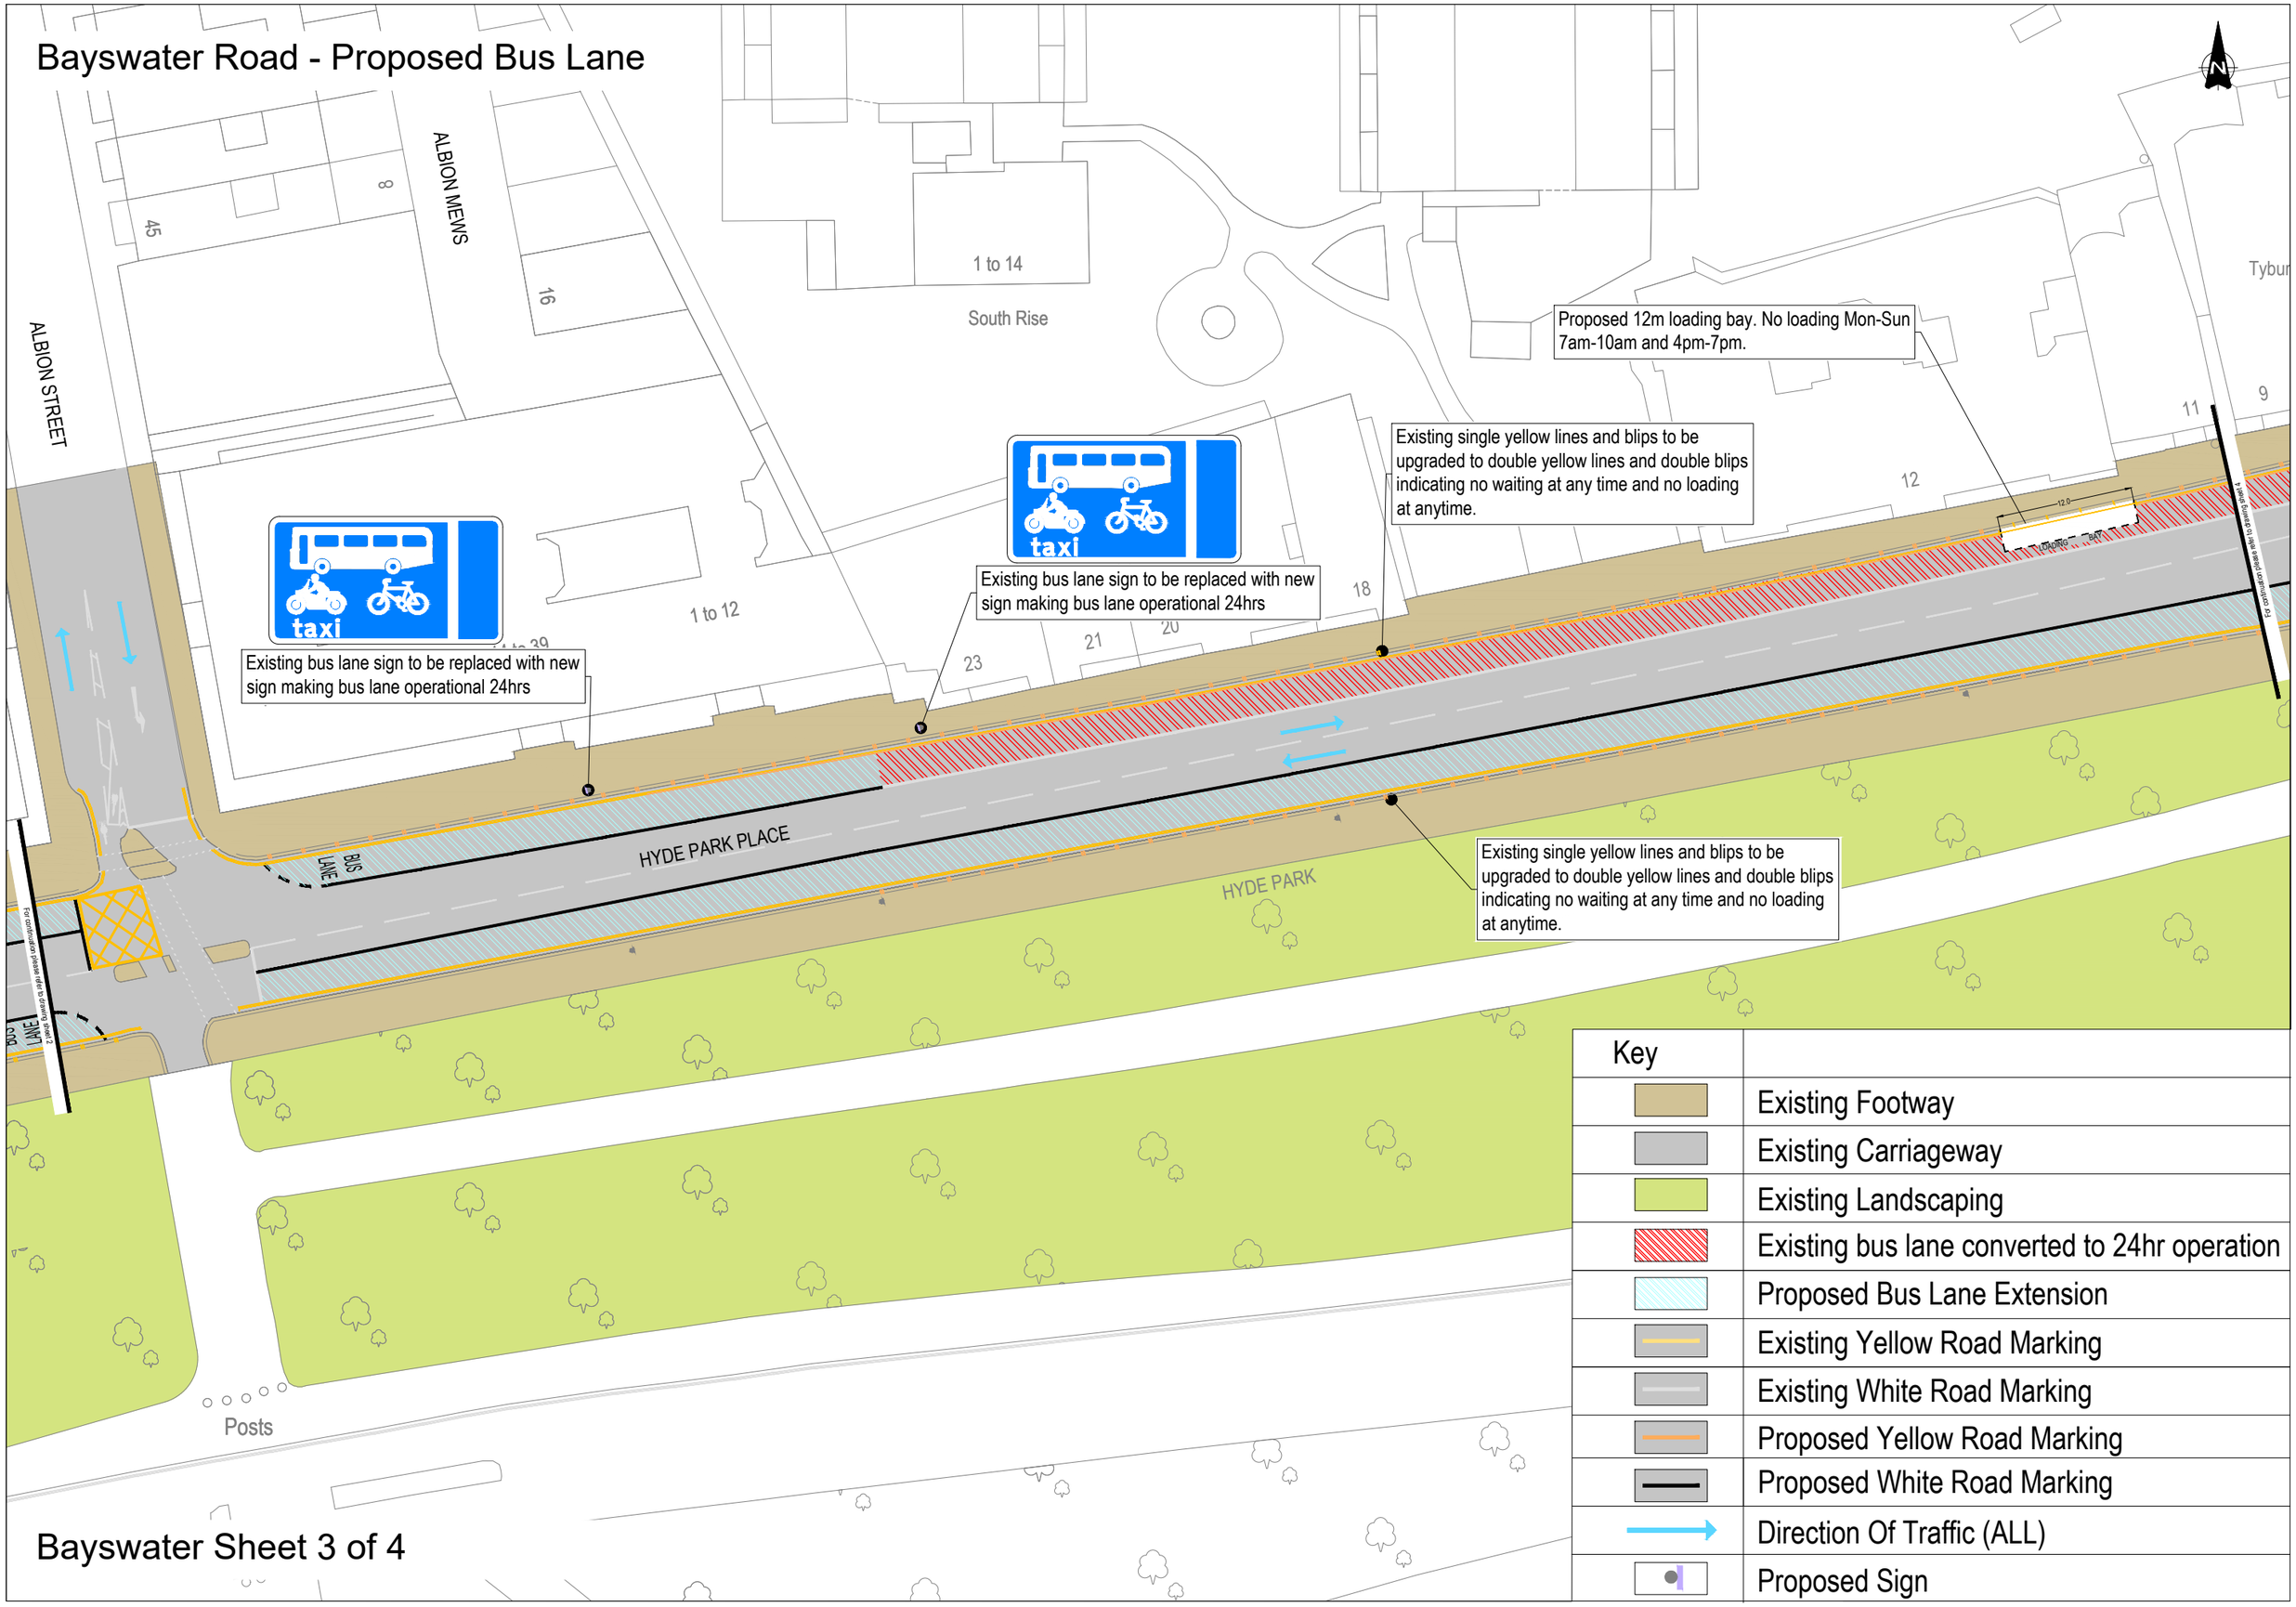

Bayswater Sheet 3 of 4

This map is reproduced from Ordnance Survey material with the permission of Ordnance Survey on behalf of the Controller of Her Majesty's Stationery Office © Crown copyright. Unauthorised reproduction infringes Crown copyright and may lead to prosecution or civil proceedings. (WCC)(LA 100019597)

Bayswater Road- Proposed Bus Lane

Extent of scheme

Existing single yellow lines and blips to be upgraded to double yellow lines and double blips indicating no waiting at any time and no loading at anytime.

Existing bus lane sign to be replaced with new sign making bus lane operational 24hrs

Existing bus lane sign to be replaced with new sign making bus lane operational 24hrs

Proposed new 24hr bus lane

STANHOPE PLACE

Stanhope House

The Studio

Tyburn Convent

HYDE PARK PLACE

BUS LANE

BUS STOP

KEEP CLEAR

HYDE PARK

For continuation please refer to drawing sheet 3

taxi

taxi

Key	
	Existing Footway
	Existing Carriageway
	Existing Landscaping
	Existing bus lane converted to 24hr operation
	Proposed Bus Lane Extension
	Existing Yellow Road Marking
	Existing White Road Marking
	Proposed Yellow Road Marking
	Proposed White Road Marking
	Direction Of Traffic (ALL)
	Proposed Sign

Bayswater Sheet 4 of 4