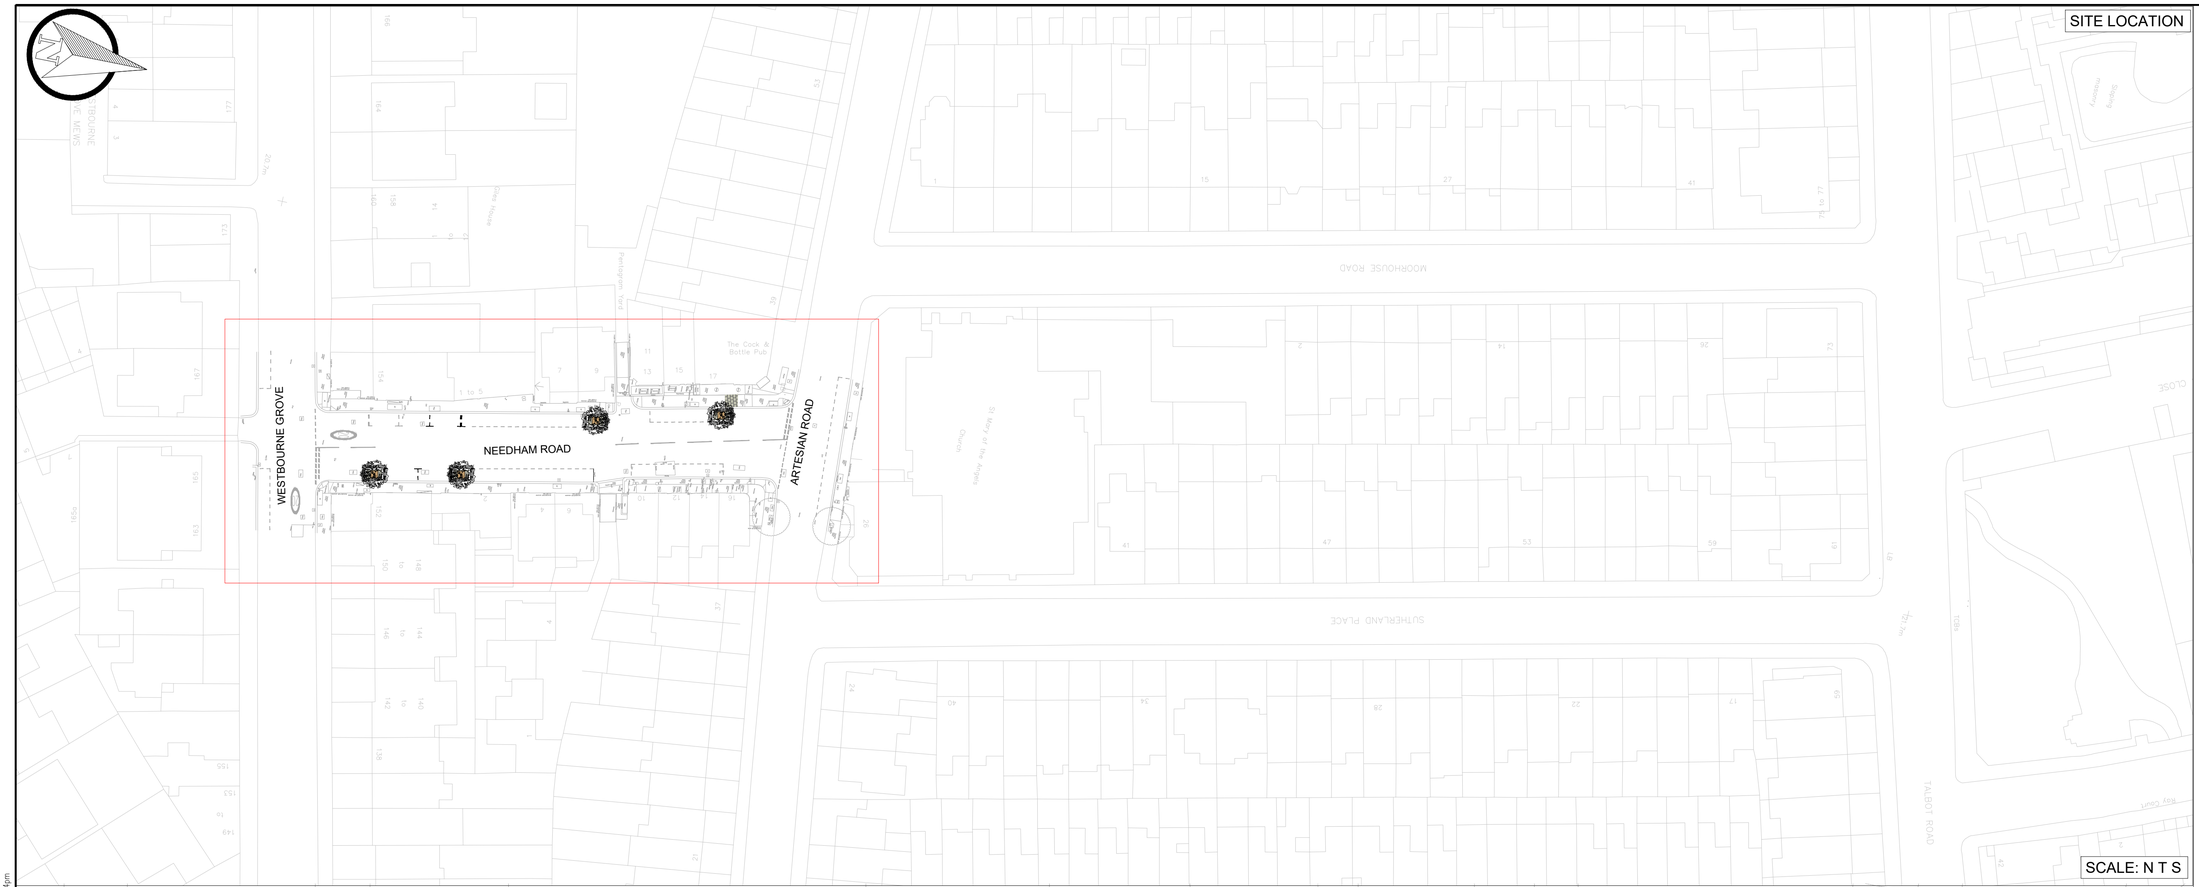



KEY

RP — RESIDENT PERMIT HOLDERS ONLY (MON-FRI 8.30 AM-6.30PM, SATURDAY 9:30AM-1:30PM)

PbP — PAY BY PHONE (MON-FRI 8.30 AM-6.30PM, SATURDAY 8:30 AM-1:30PM)

SINGLE YELLOW LINE

DOUBLE YELLOW LINES (NO WAITING "AT ANY TIME")

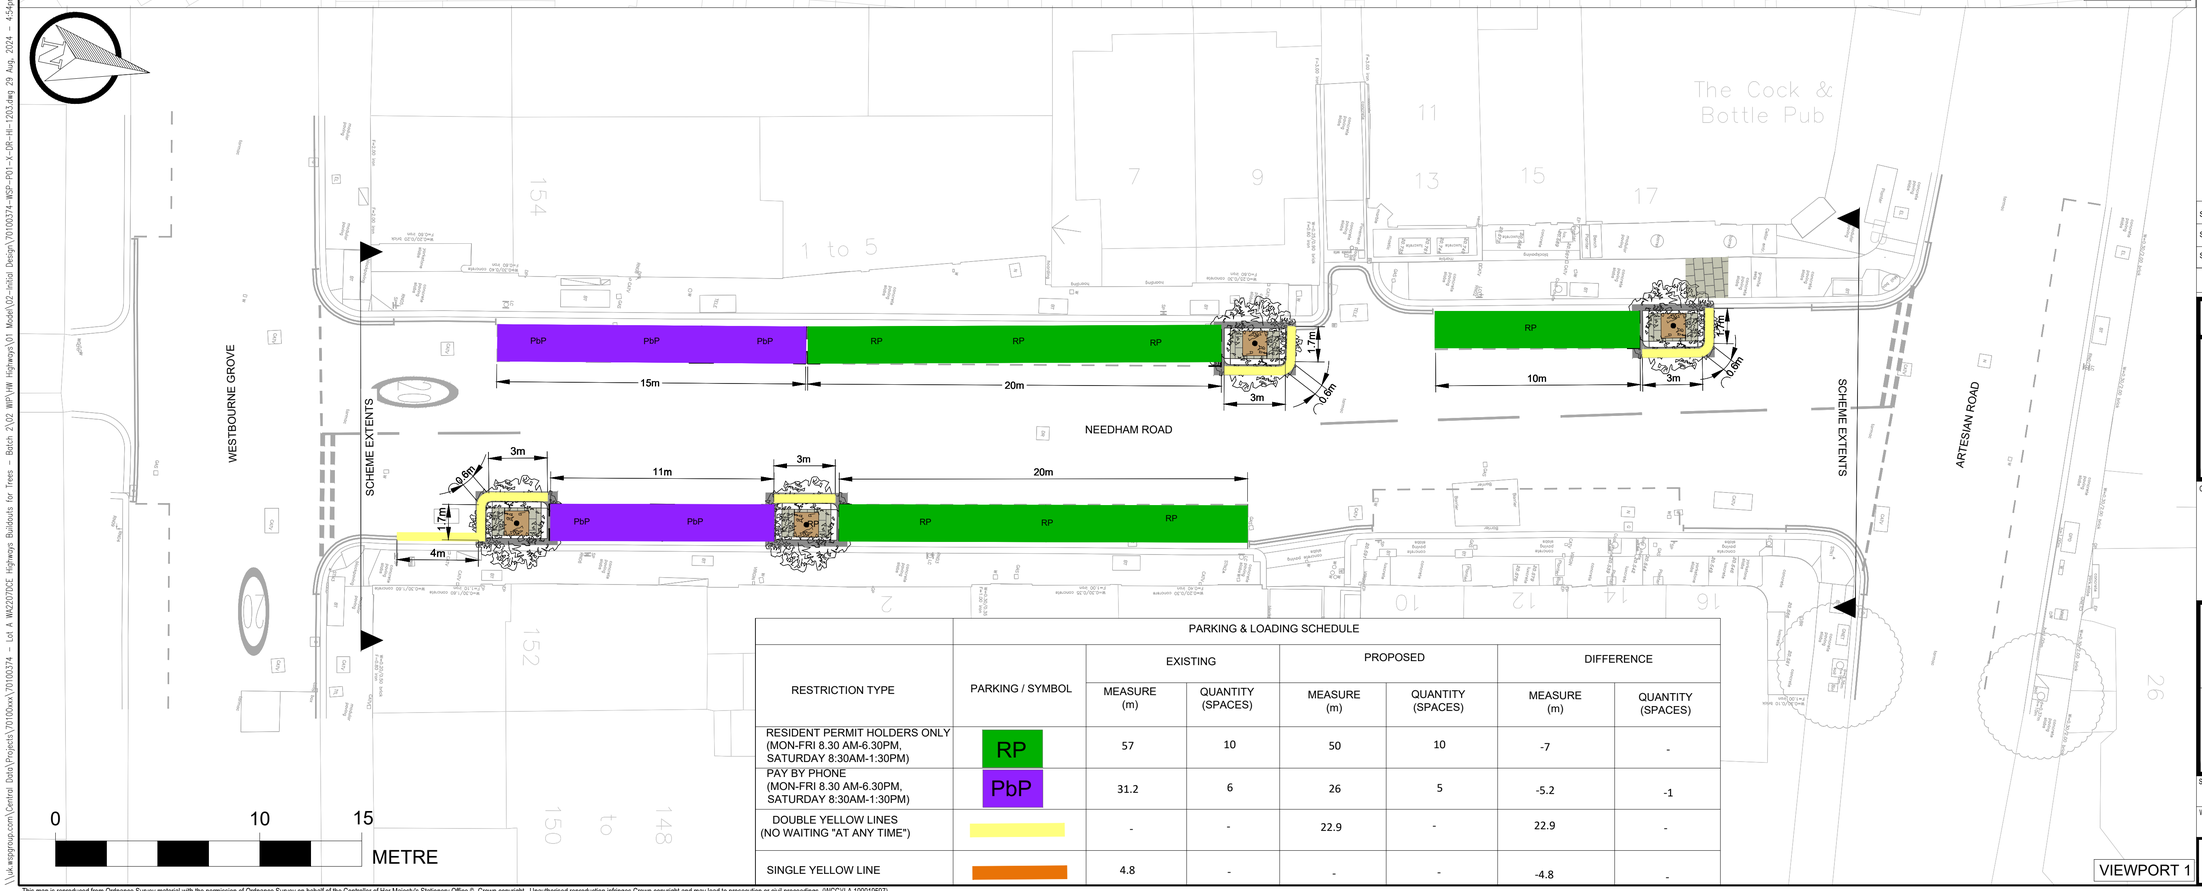

PARKING & LOADING SCHEDULE

RESTRICTION TYPE	PARKING / SYMBOL	EXISTING		PROPOSED		DIFFERENCE	
		MEASURE (m)	QUANTITY (SPACES)	MEASURE (m)	QUANTITY (SPACES)	MEASURE (m)	QUANTITY (SPACES)
RESIDENT PERMIT HOLDERS ONLY (MON-FRI 8.30 AM-6.30PM, SATURDAY 8:30AM-1:30PM)	RP	57	10	50	10	-7	-
PAY BY PHONE (MON-FRI 8.30 AM-6.30PM, SATURDAY 8:30AM-1:30PM)	PbP	31.2	6	26	5	-5.2	-1
DOUBLE YELLOW LINES (NO WAITING "AT ANY TIME")		-	-	22.9	-	22.9	-
SINGLE YELLOW LINE		4.8	-	-	-	-4.8	-

REV	DATE	BY	DESCRIPTION	CHK	APD
S2-P03	18.04.2024	ED	REVISED FOLLOWING TRIAL HOLE REPORT	JAH	DVR
S2-P02	24.11.2023	RK	SECOND ISSUE	JAH	DVR
S2-P01	02.01.2023	RK	INITIAL ISSUE	JAH	DVR

DRAWING STATUS: INITIAL DESIGN

CONWAY great people : great work
wsp
25 Mandela Way, London, SE1 5SZ
www.fmconway.co.uk www.wsp.com

CLIENT: City of Westminster

PROJECT: HIGHWAYS BUILDOUTS FOR TREES

TITLE: TRAFFIC MANAGEMENT ORDER-PROPOSED NEEDHAM ROAD

SCALE @ A1	DATE	DESIGN/DRAWN	CHECKED	APPROVED	SHEET
1:150	02.01.2023	RK	JAH	DVR	A1

WSP PROJECT NO.	FMC PROJECT No.	WCC PROJECT NO.
70100374	WWESA3044	C.WD13348

DRAWING No.: 70100374-WSP-P01-X-DR-HI-1203-05 REV.: S2-P03

This map is reproduced from Ordnance Survey material with the permission of Ordnance Survey on behalf of the Controller of Her Majesty's Stationery Office © Crown copyright. Unauthorised reproduction infringes Crown copyright and may lead to prosecution or civil proceedings. (WCC)(LA 100019597)

\\uk.wspgroup.com\Central Data\Projects\70100xxx\70100374 - Lot A WA23070CE Highways Buildouts for Trees - Batch 2\02 WIP\HW Highways\01 Model\02-Initial Design\70100374-WSP-P01-X-DR-HI-1203.dwg 29 Aug, 2024 - 4:54pm