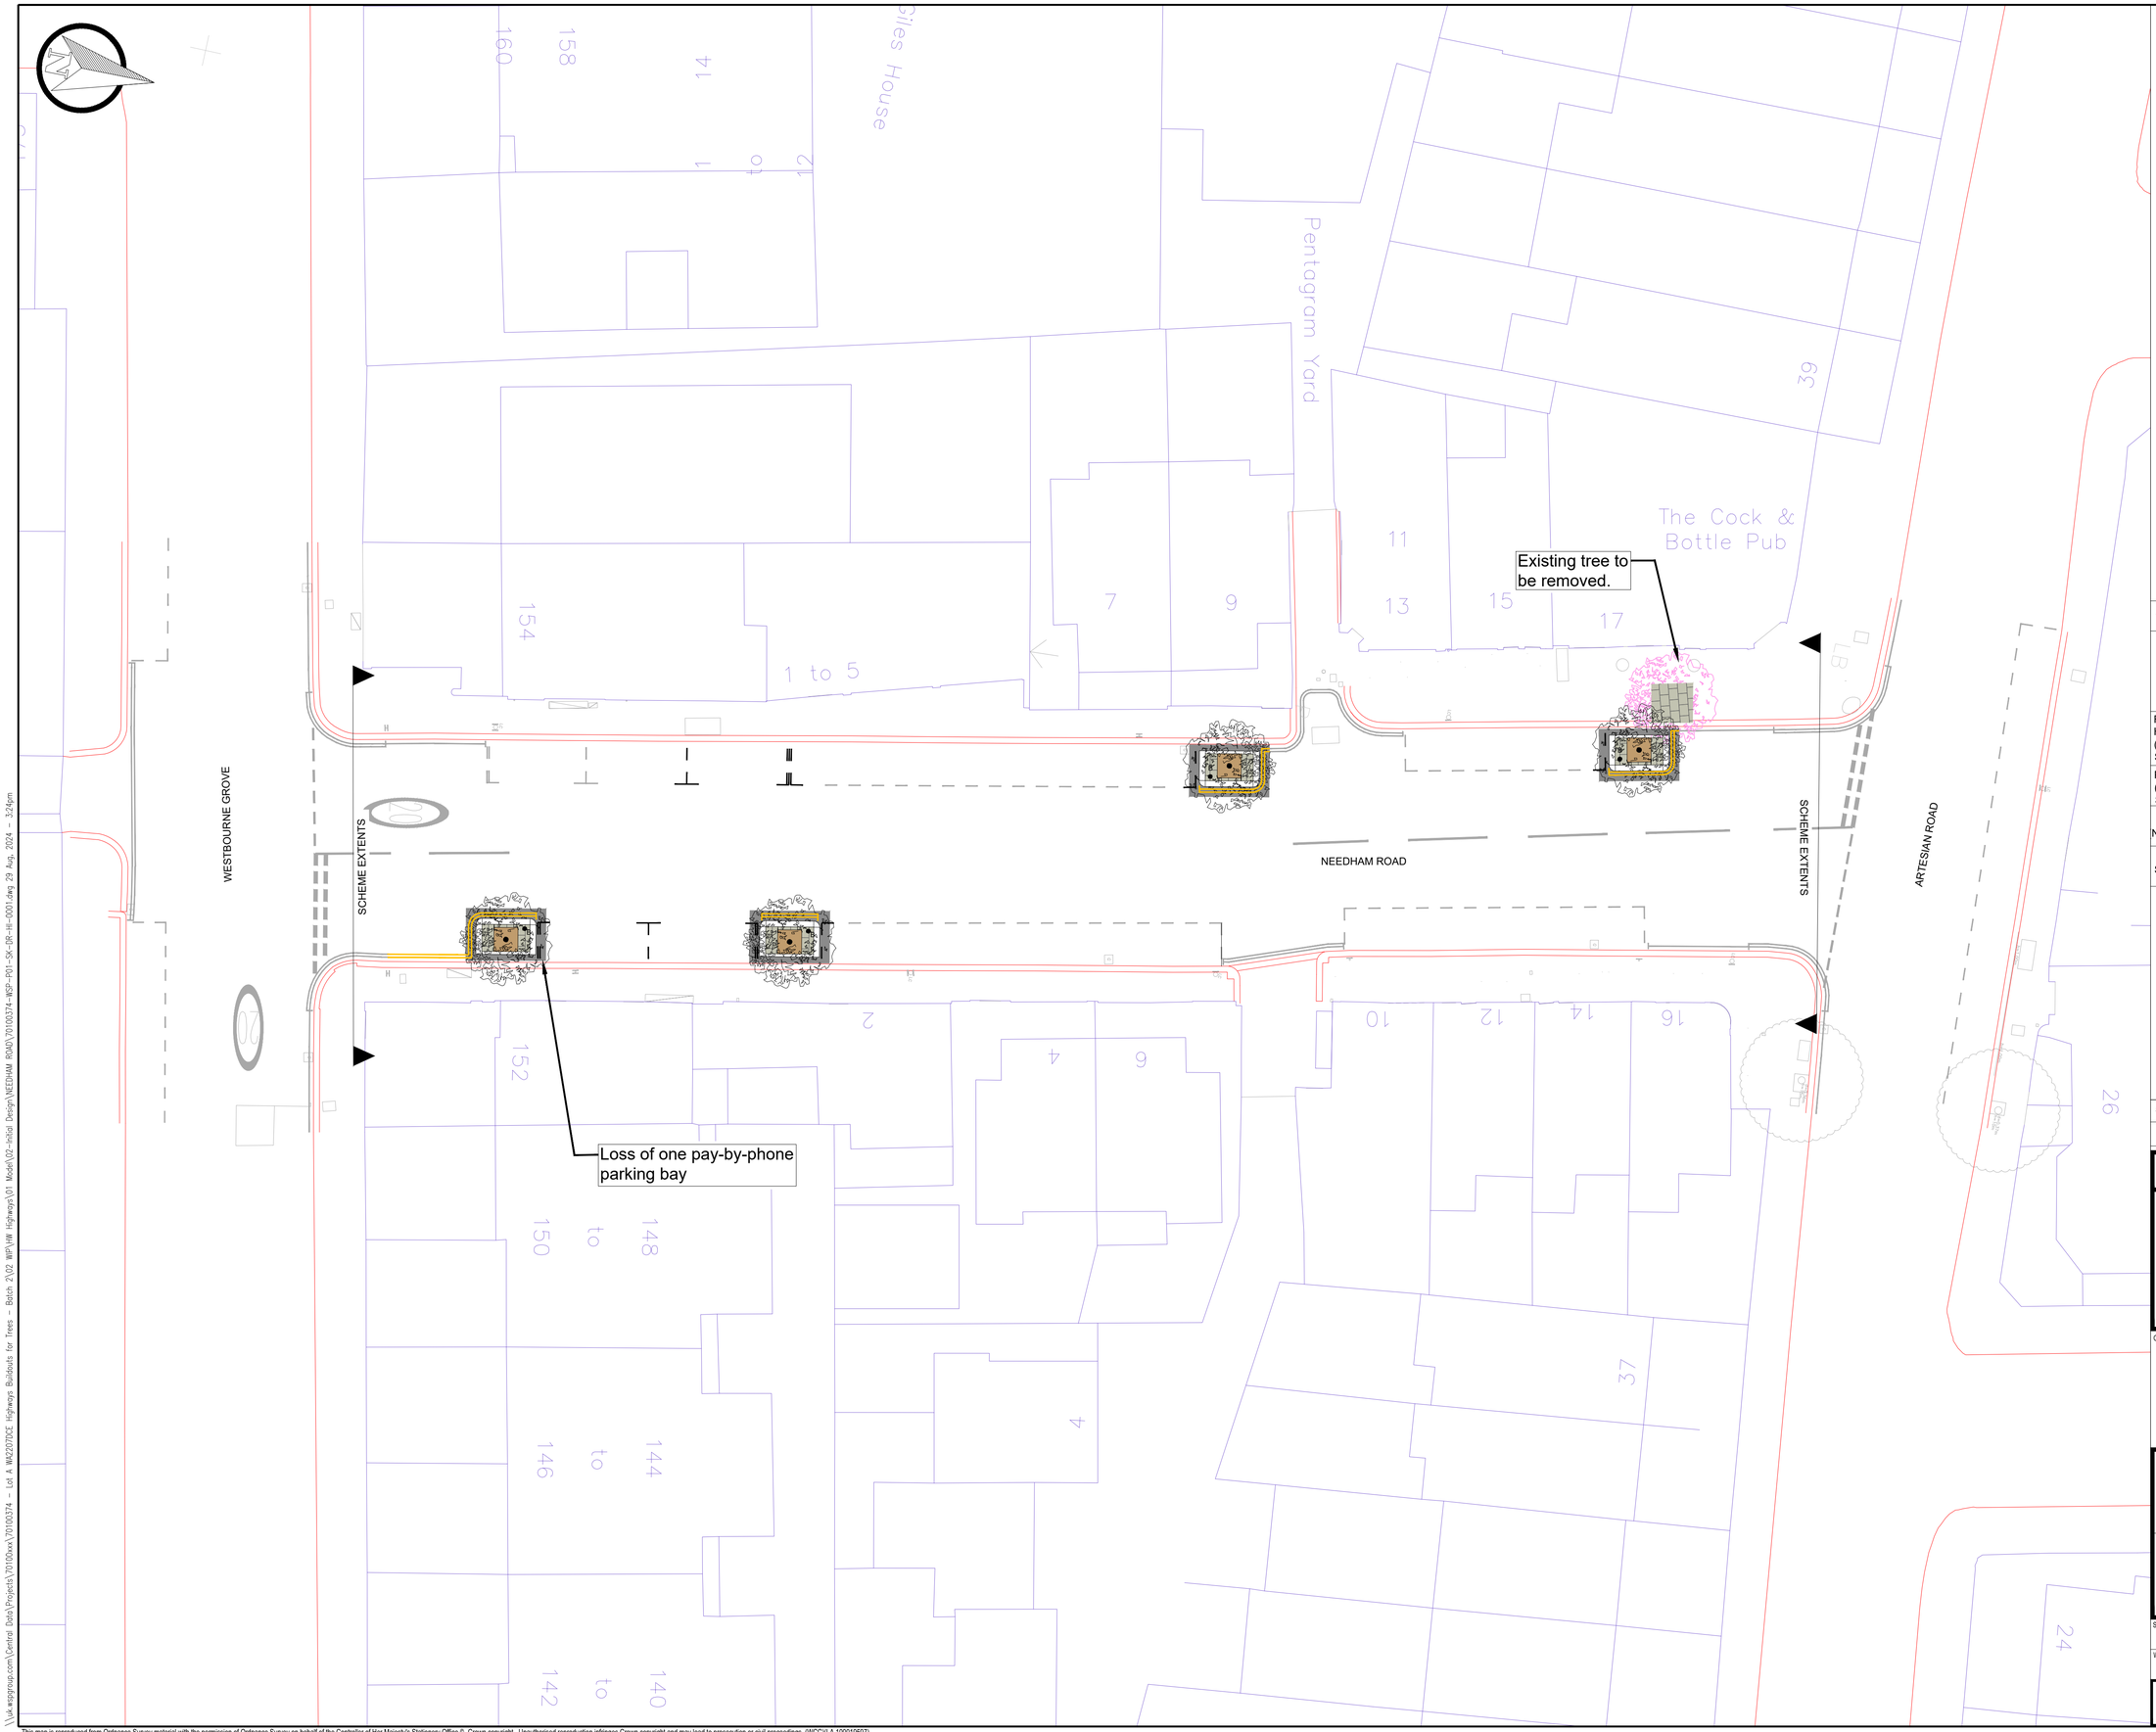


KEY

- PROPOSED CONCRETE PAVING
- PROPOSED CARRIAGEWAY ASPHALT
- PROPOSED GRANITE KERB
- PROPOSED GRANITE QUADRANT
- PROPOSED YELLOW LINE MARKINGS
- PROPOSED WHITE LINE MARKING
- B — PROPOSED LIGHT CANNON BOLLARD
- PROPOSED TREE
- EXISTING ROAD MARKING
- EXISTING KERB
- LC — EXISTING LAMP COLUMN
- SP — EXISTING SIGN AND POST

TOTAL DIFFERENCE IN EXISTING & PROPOSED LINE MARKING

RESTRICTION TYPE	MEASURE (m)	QUANTITY (SPACES)
RESIDENT PERMIT HOLDERS ONLY (MON-FRI 8.30 AM-6.30PM, SATURDAY 8:30AM-1:30PM)	-7	-
PAY BY PHONE (MON-FRI 8.30 AM-6.30PM, SATURDAY 8:30AM-1:30PM)	-5.2	-1
DOUBLE YELLOW LINES NO WAITING "AT ANY TIME")	22.9	-
SINGLE YELLOW LINE	-4.8	-

REV	DATE	BY	DESCRIPTION	CHK	APD
SK-01	27.08.2024	ED	INITIAL ISSUE	JAH	PKO

DRAWING STATUS: CONSULTATION

CONWAY great people : great work
wsp
25 Mandela Way, London, SE1 5SZ
www.fmconway.co.uk www.wsp.com

CLIENT: City of Westminster

PROJECT: HIGHWAYS BUILDOUTS FOR TREES

TITLE: GENERAL ARRANGEMENT NEEDHAM ROAD

SCALE @ A1	DATE	DESIGN/DRAWN	CHECKED	APPROVED	SHEET
1:150	27.08.2024	ED	JAH	PKO	A1

WSP PROJECT NO.	FMC PROJECT No.	WCC PROJECT NO.
70100374	WWESA3044	C.WD13348

DRAWING No.: 70100374-WSP-P01-SK-DR-HI-0001-05 REV: SK-01

This map is reproduced from Ordnance Survey material with the permission of Ordnance Survey on behalf of the Controller of Her Majesty's Stationery Office © Crown copyright. Unauthorised reproduction infringes Crown copyright and may lead to prosecution or civil proceedings. (WCC)(LA 100019597)

\\uk.wspgroup.com\Central Data\Projects\70100xxx\70100374 - Lot 4 WM23070CE Highways Buildouts for Trees - Batch 2\02 WIP\HW Highways\01 Model\02 - Initial Design\NEEDHAM ROAD\70100374-WSP-P01-SK-DR-HI-0001.dwg 29 Aug, 2024 - 3:24pm