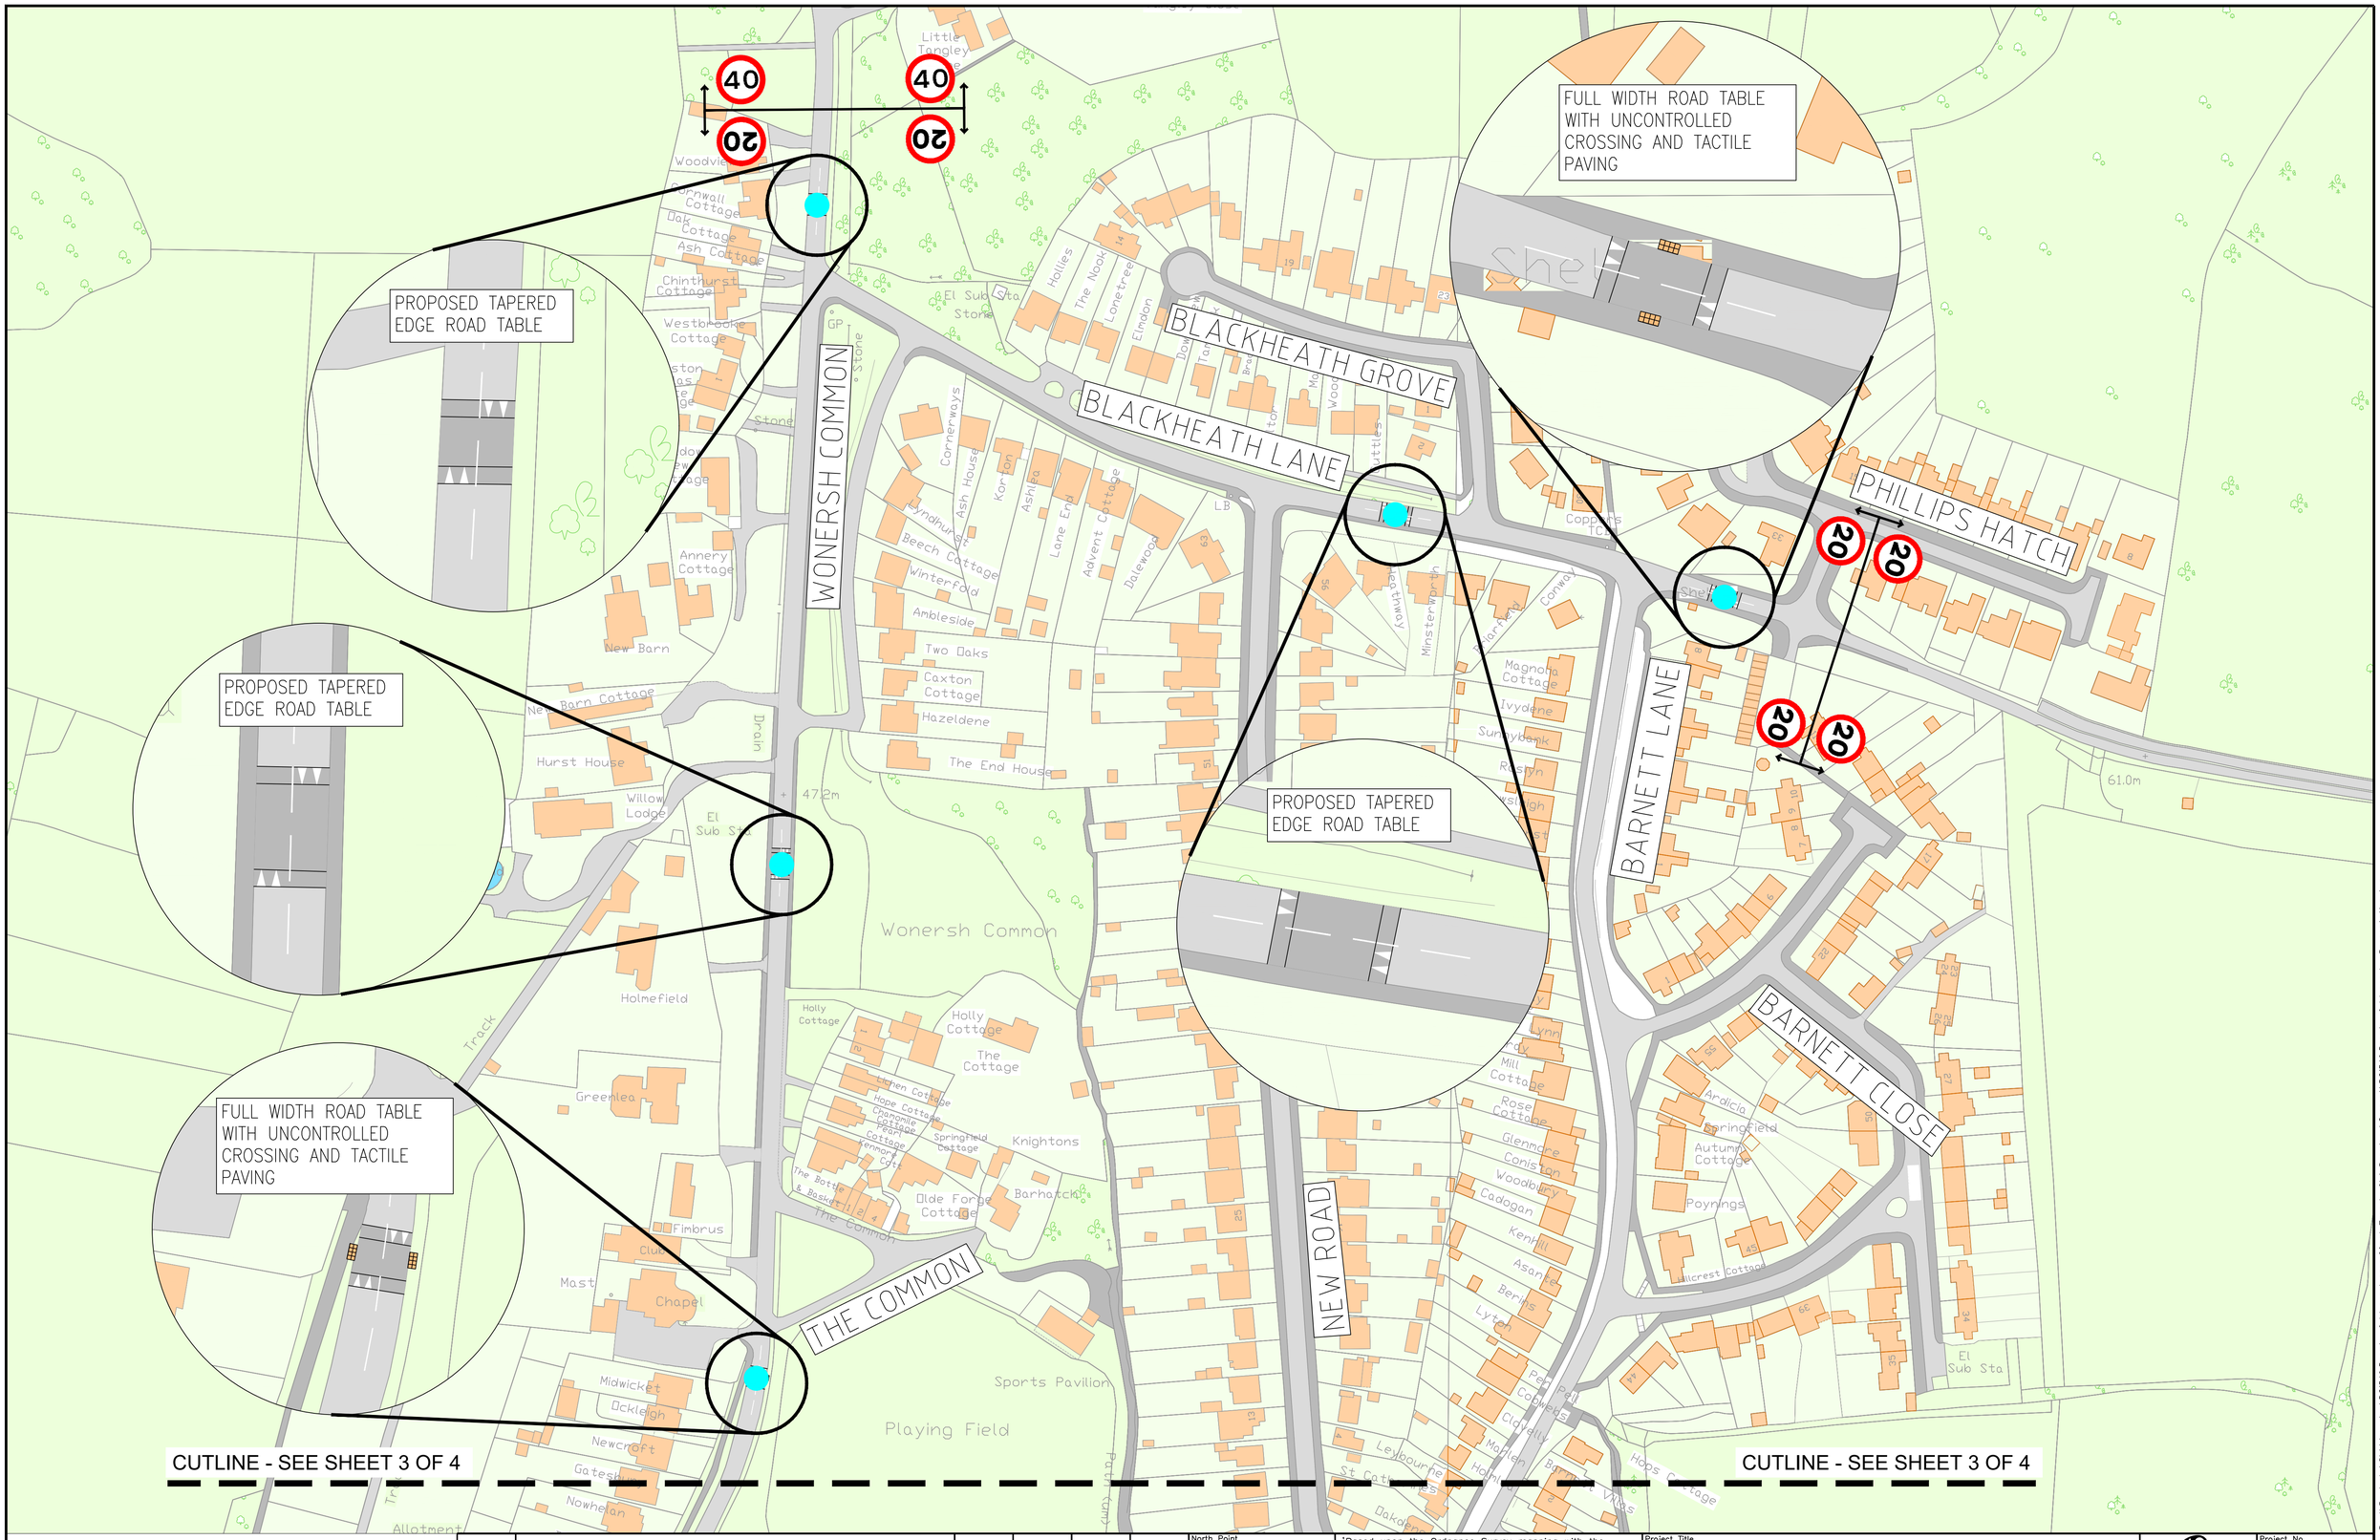

KEY:

PROPOSED ROAD TABLE LOCATION

Rev.	Description	Drwn	Chkd	Appr	Date

North Point

'Based upon the Ordnance Survey mapping with the permission of the Controller of Her Majesty's Stationery Office © Crown copyright and database rights 2023 OS 100019613. Unauthorised reproduction infringes Crown copyright and may lead to prosecution or civil proceedings.'

Drawn by.	Checked by.	Approved by.
PG		
Drawn date.	**Checked date.**	**Approved date.**
17/09/2026		

Project Title.
BRAMLEY AND WONERSH AREA
WAVERLEY

Drawing Title.
PROPOSED 20mph ZONE

DRAWING 4 OF 4

SURREY COUNTY COUNCIL

Project No.	Revision.
PC1569	-
Drawing No.	
PC1569-05	
Scale.	
N.T.S	
Drawing units.	Classification.
	PRESENTATION

File Name: I:\EA\PE all\Resource Pool\Projects\SW Waverley\PC1569 Bramley & Wonersh area 20mph Tranche 2\6. Drawings\Current\PC1569 Bramley & Wonersh - Presentation.dwg

A1